

Gross Internal Area			
Plot No.	House Type	Level	Area
Plot 34	D1 - 3b5p	00 GF Level	47.5 m²
Plot 34	D1 - 3b5p	01 FF Level	49.7 m²
			97.2 m²



Front Elevation
1 : 100




Right Elevation
1 : 100



Rear Elevation
1 : 100




Left Elevation
1 : 100

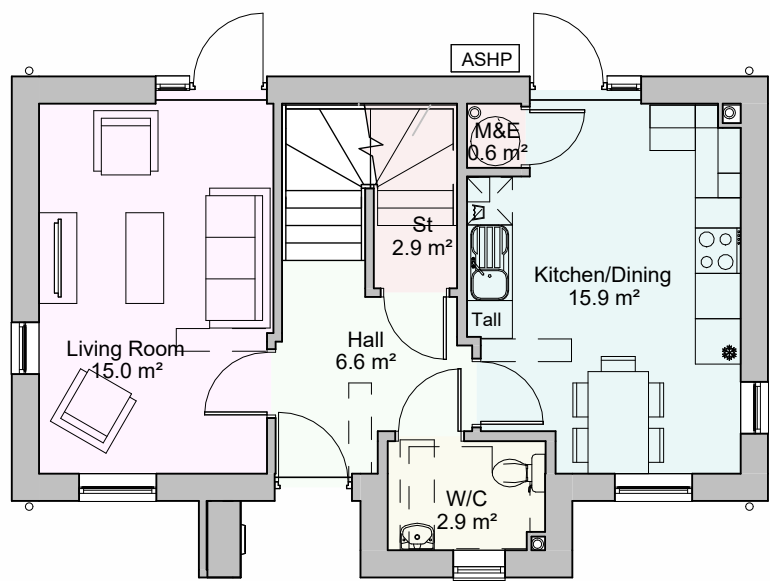

Plot 34
Type D1

Ground Floor Plan
1 : 100

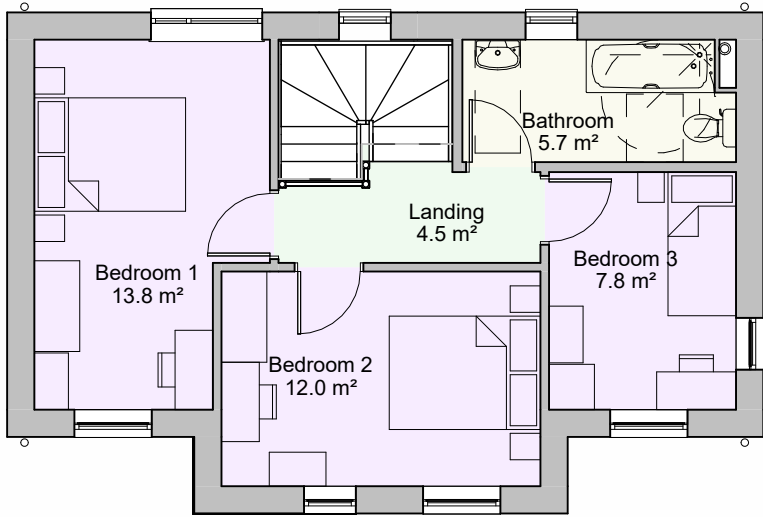

Plot 34
Type D1

First Floor Plan
1 : 100

C	20.10.25	SW	minor amendments for VE process. Planning minor amendments. PV added	CL
B	21.10.24	JC	Minor Planning Amendments	SW
A	12.07.24	ACo	Windows and brick banding amended	SW

Rev.	Date	Dim.	Chkd.
------	------	------	-------

BowkerSadler

Project
Heatherdale Drive

Client
Mosscafe St Vincents

Drawing
Block 13 Plans & Elevations

Scale 1 : 100	Sheet Size @ A1	Drawn KS	Checked SW	Date 09/04/24
Project No. 21-026 - BSA -	Originator D -	Zone A -	Form Discipline 1024	Number Revision C
Status Planning				
Hatherlow House, Hatherlow, Romiley, Stockport, SK6 3DY 0161 406 7333 office@bowker-sadler.co.uk www.bowker-sadler.co.uk				