




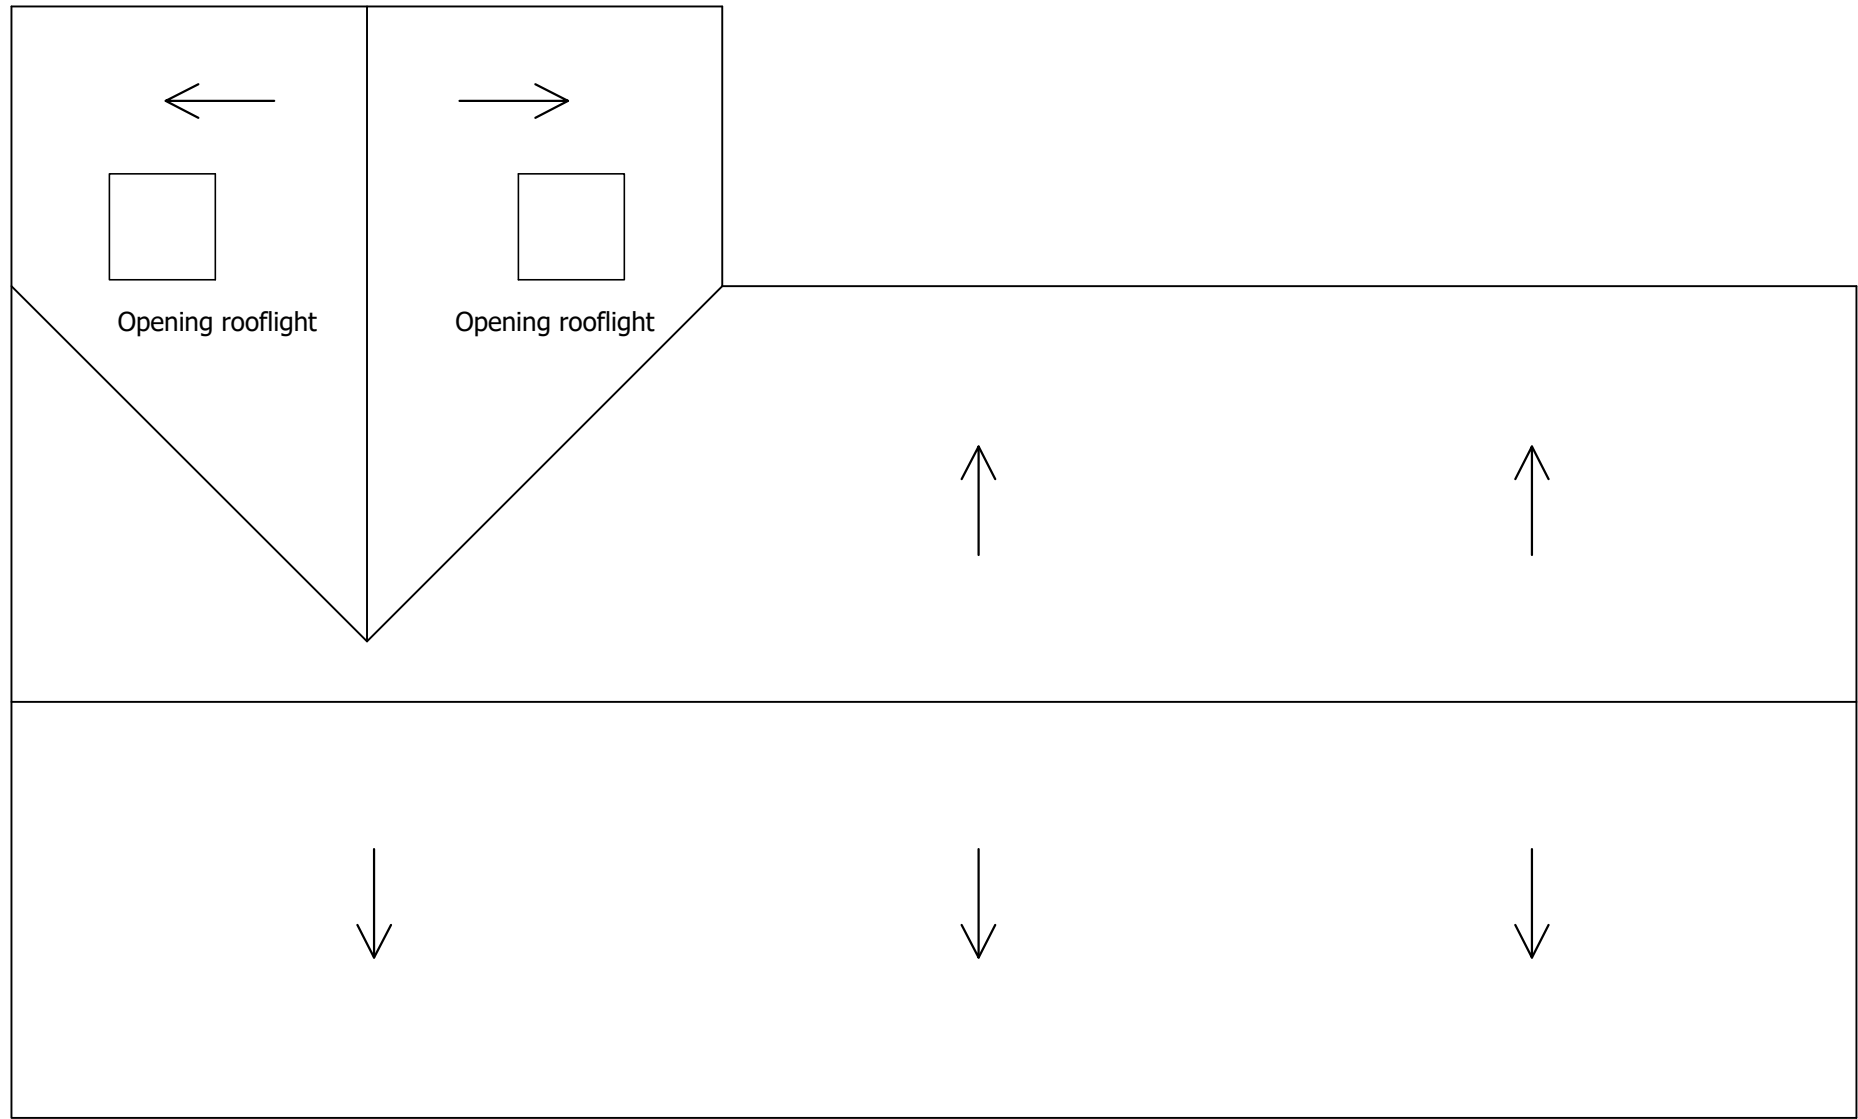



ROOF PLAN

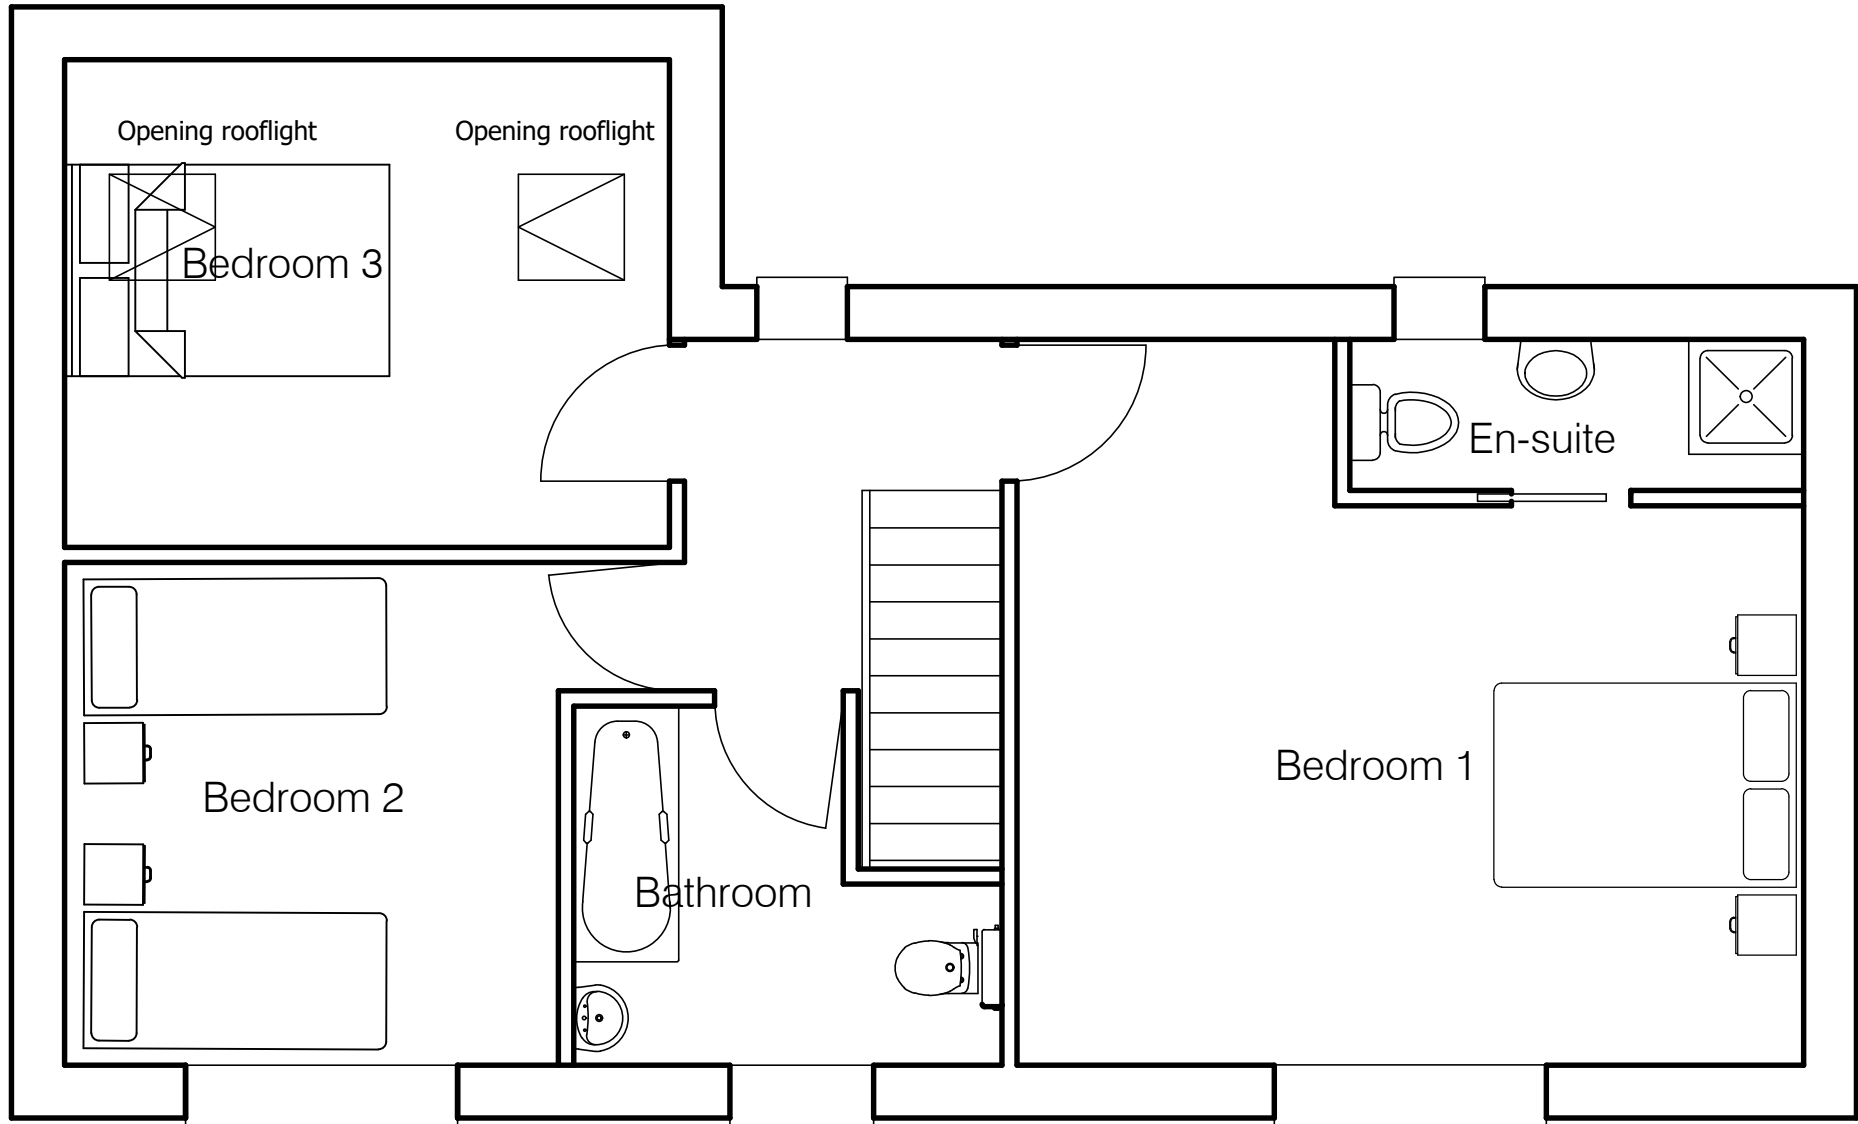

FIRST FLOOR PLAN - floor area 62m<sup>2</sup>

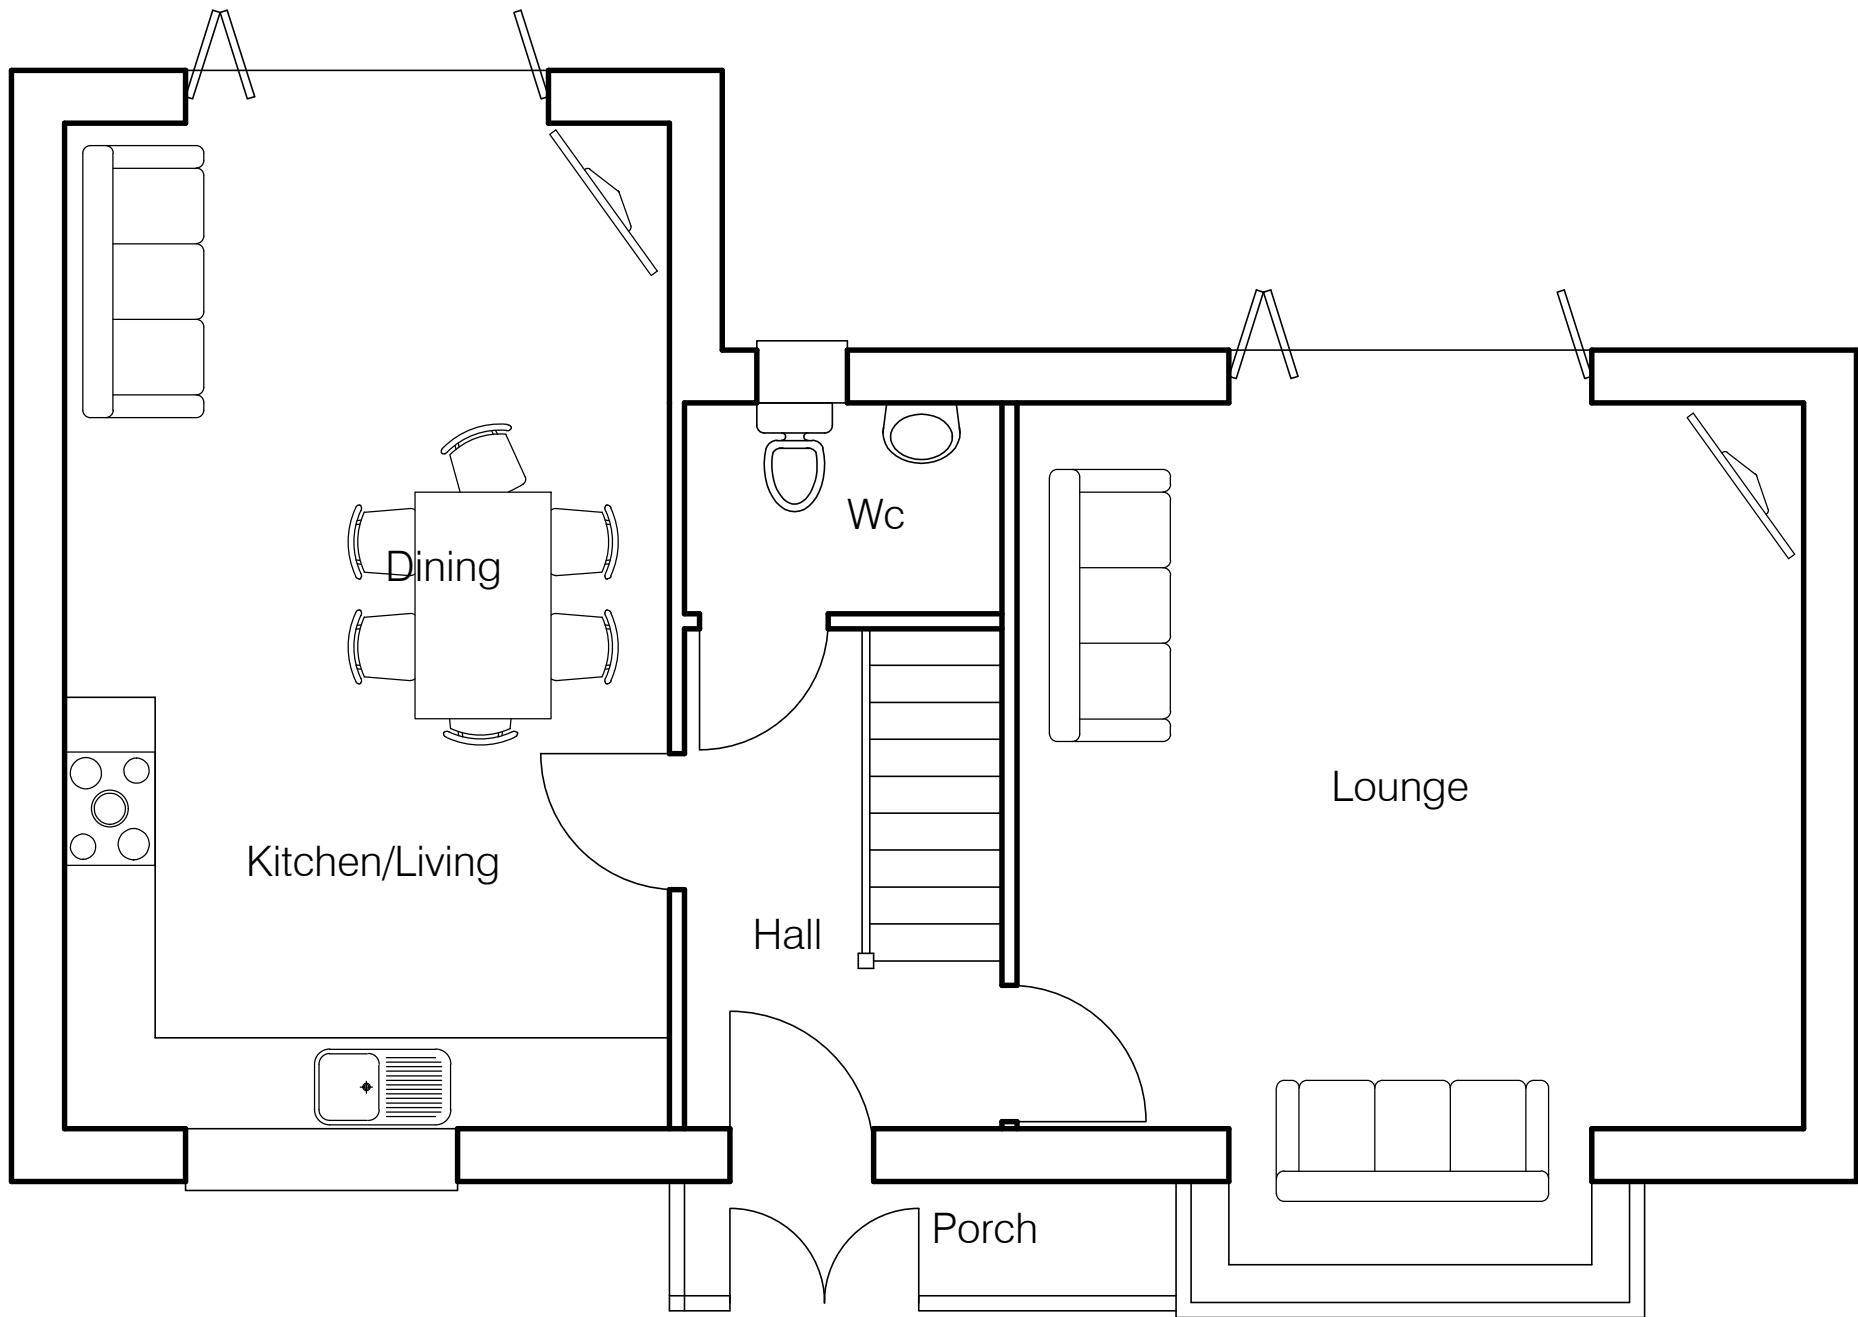

GROUND FLOOR PLAN - floor area 64m<sup>2</sup>

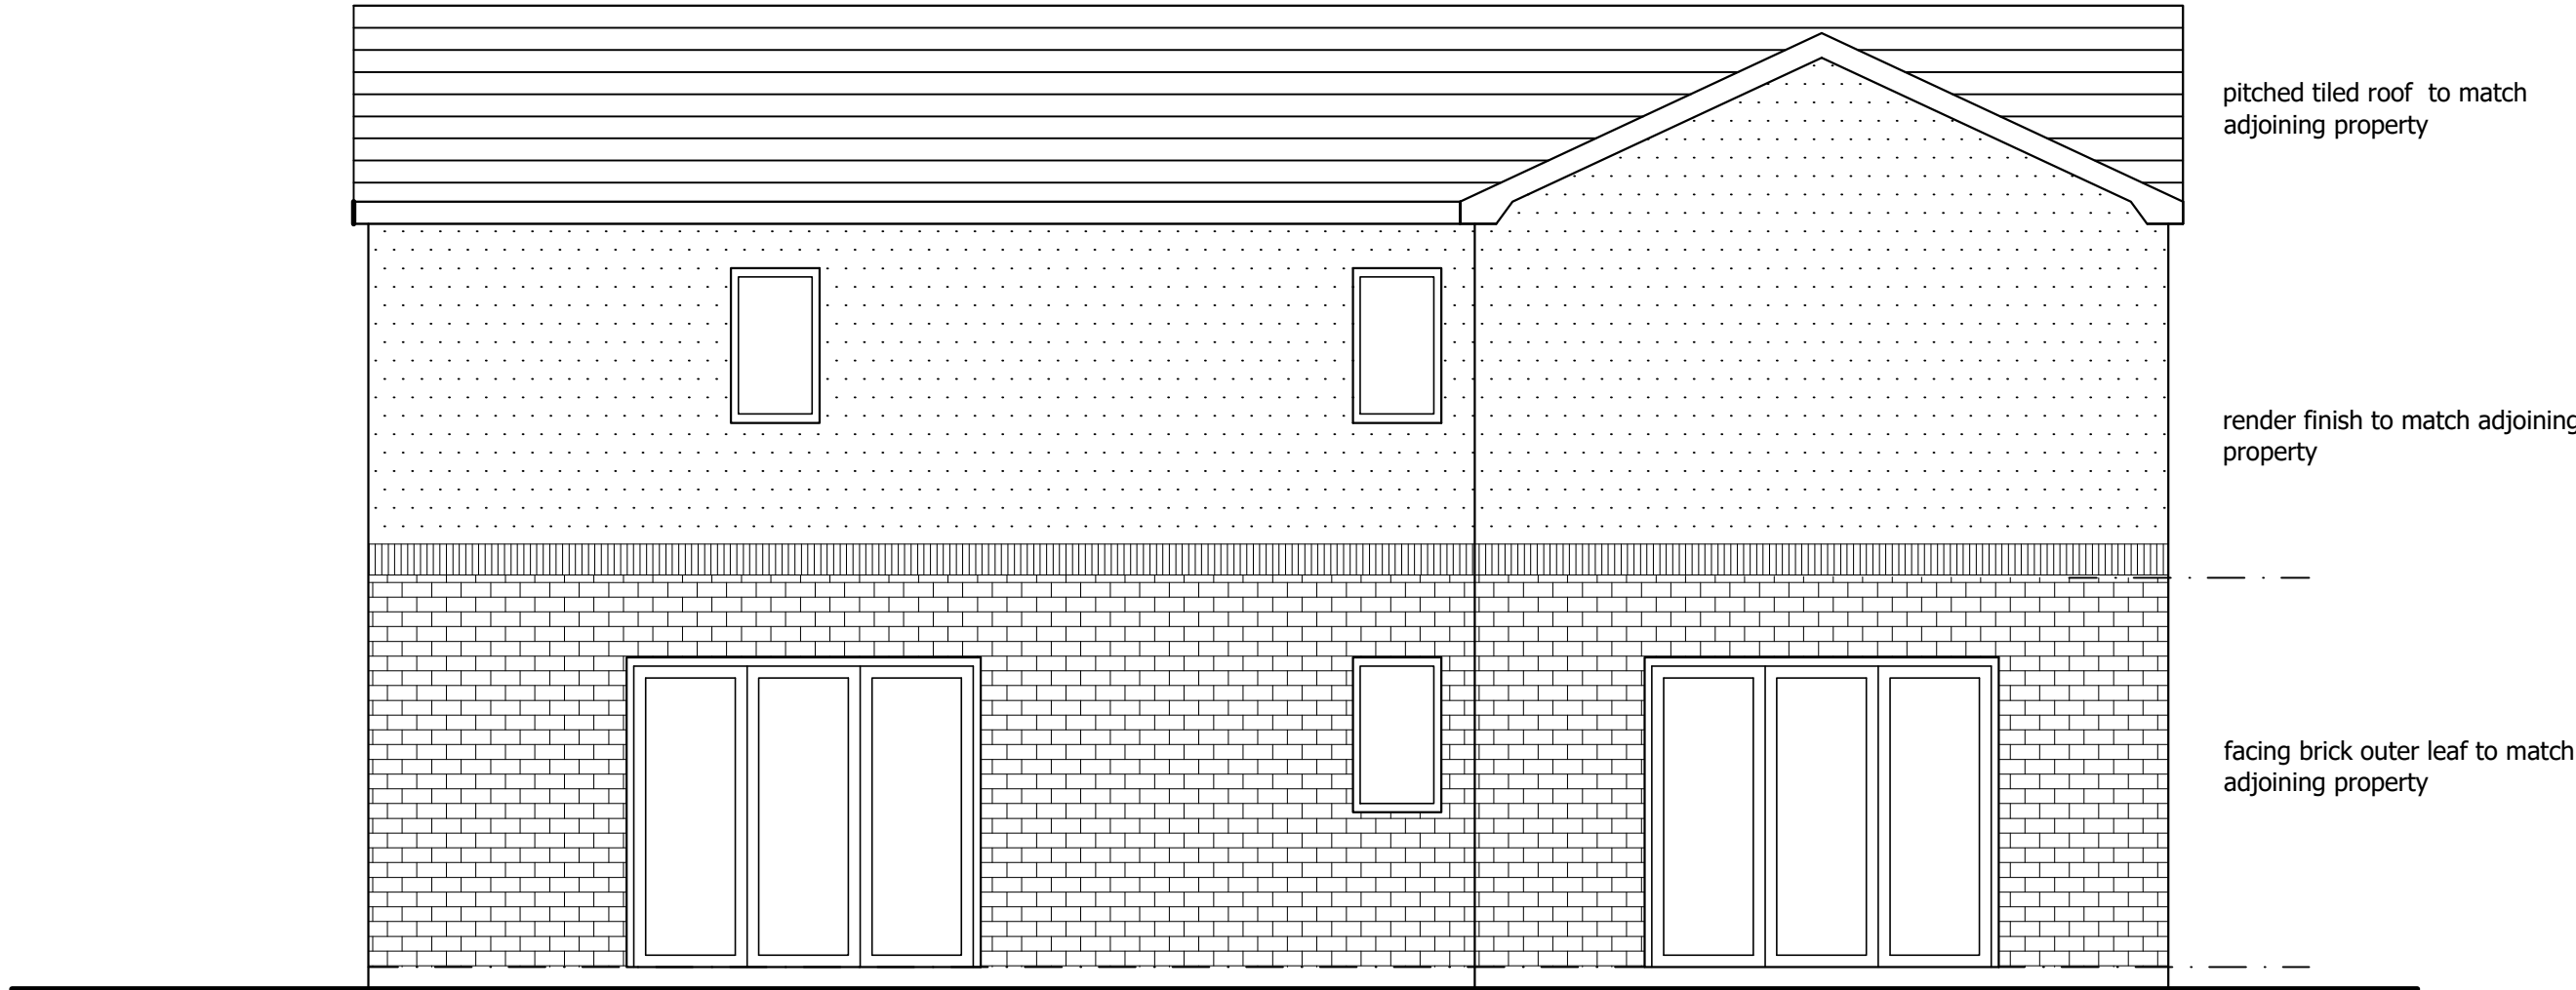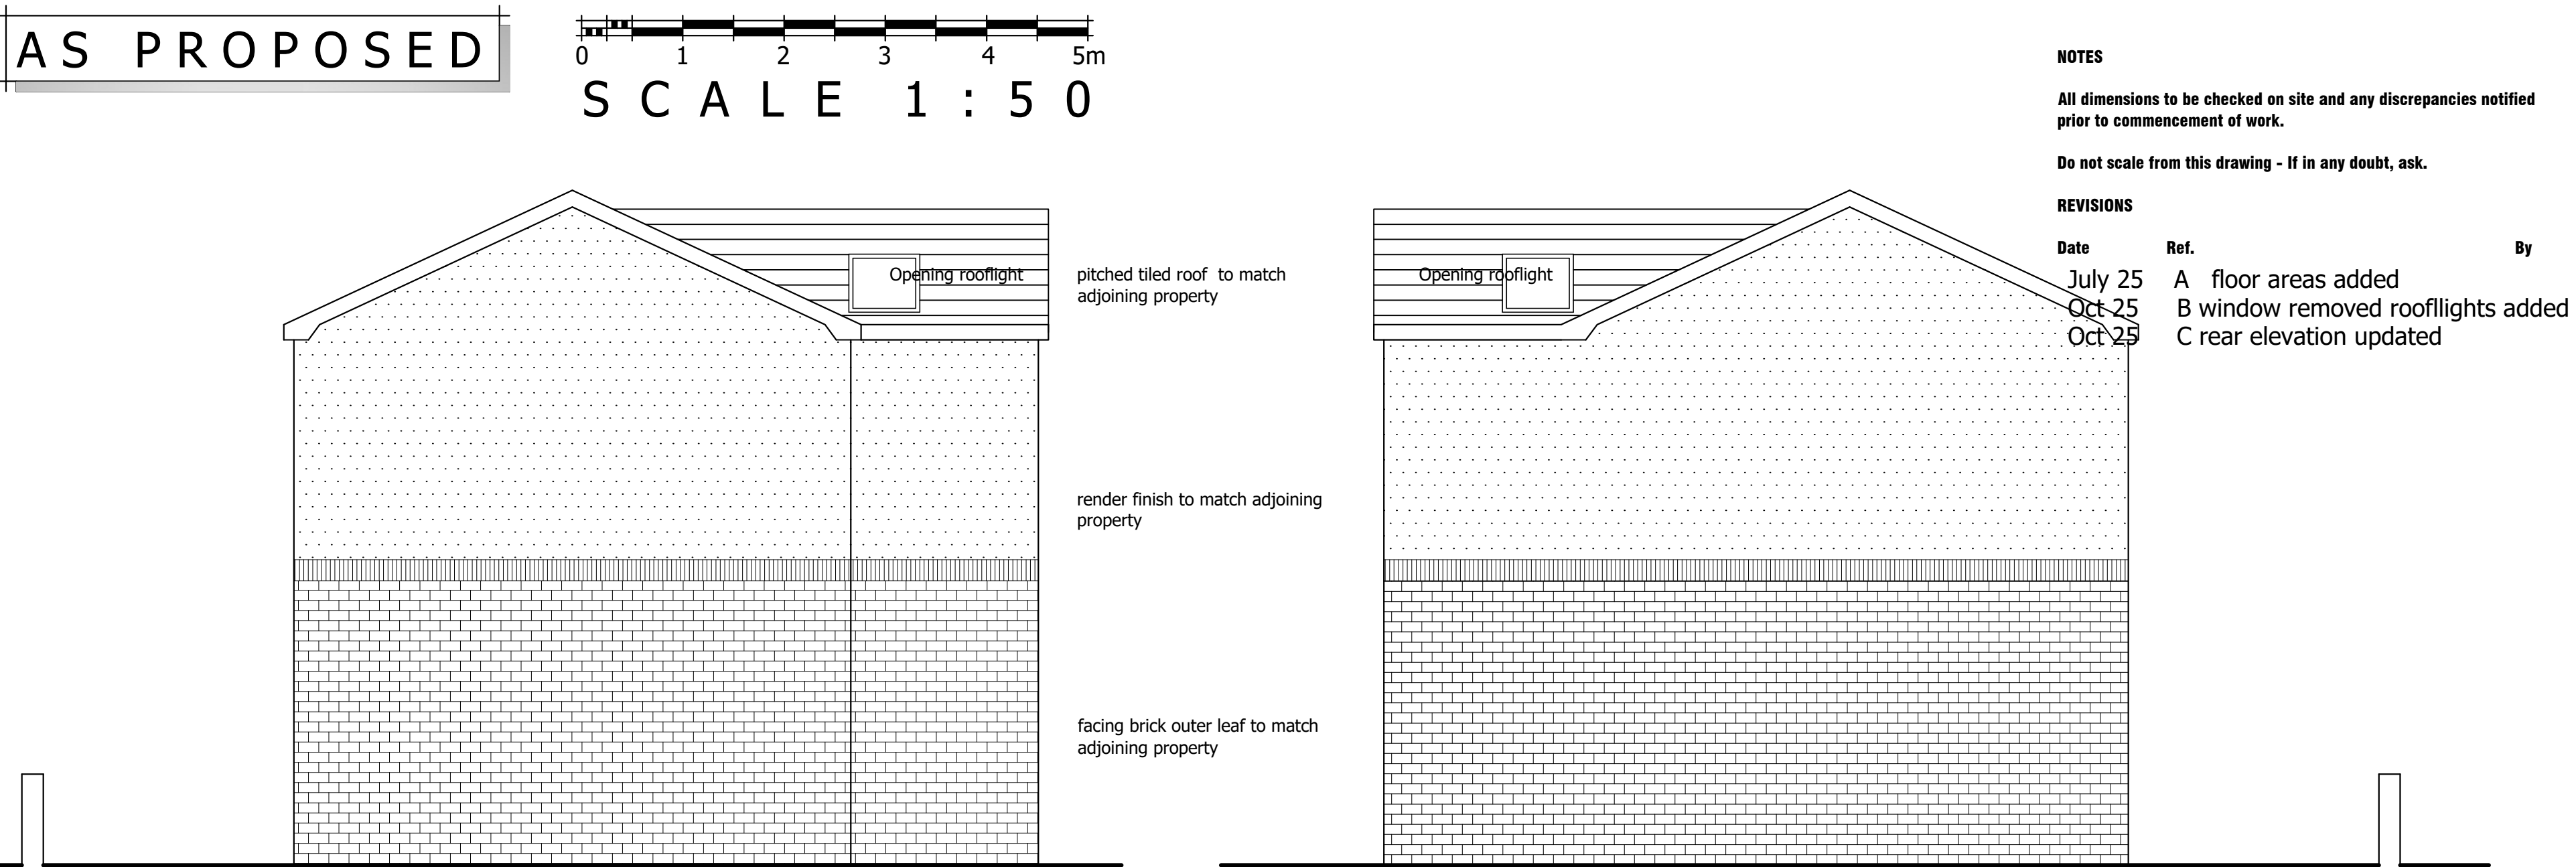

|                                                 |           |               |
|-------------------------------------------------|-----------|---------------|
| PROJECT                                         |           |               |
| Rear Of 221-225 Droylsden Rd Manchester M40 1NY |           |               |
| DRAWING TITLE                                   |           |               |
| Proposed Plans and Elevations                   |           |               |
| SCALE                                           | 1:50 @ A1 | DATE March 25 |
| DRAWN                                           | A Doherty | CHECKED       |
| NUMBER                                          | 130.6     | REVISION C    |