






PROPOSED FRONT ELEVATION
NO CHANGE

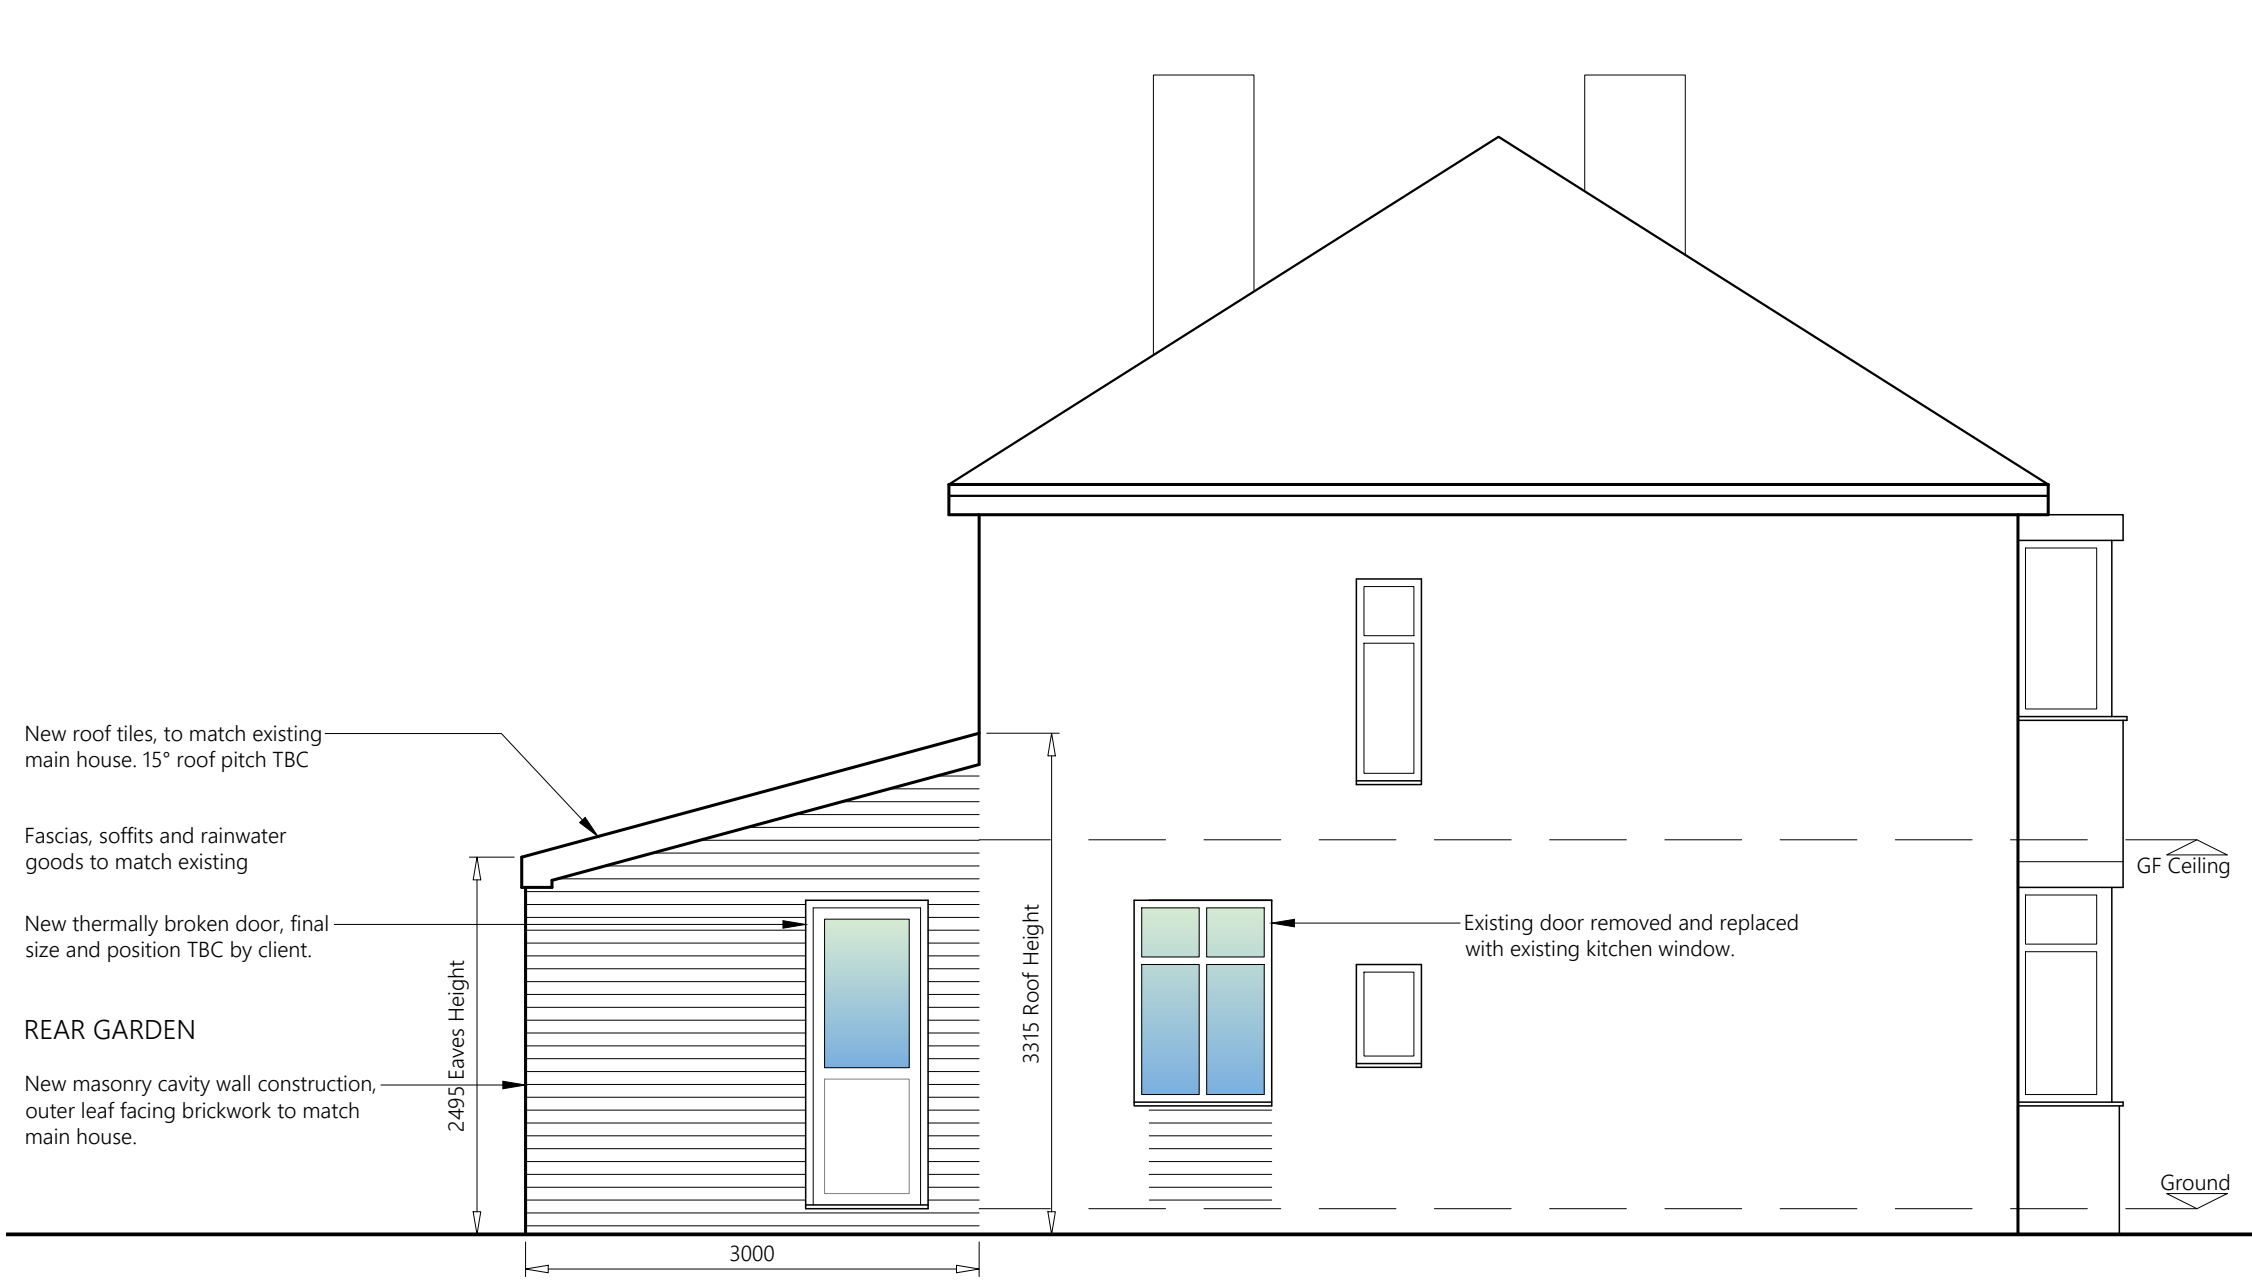


PROPOSED SIDE ELEVATION

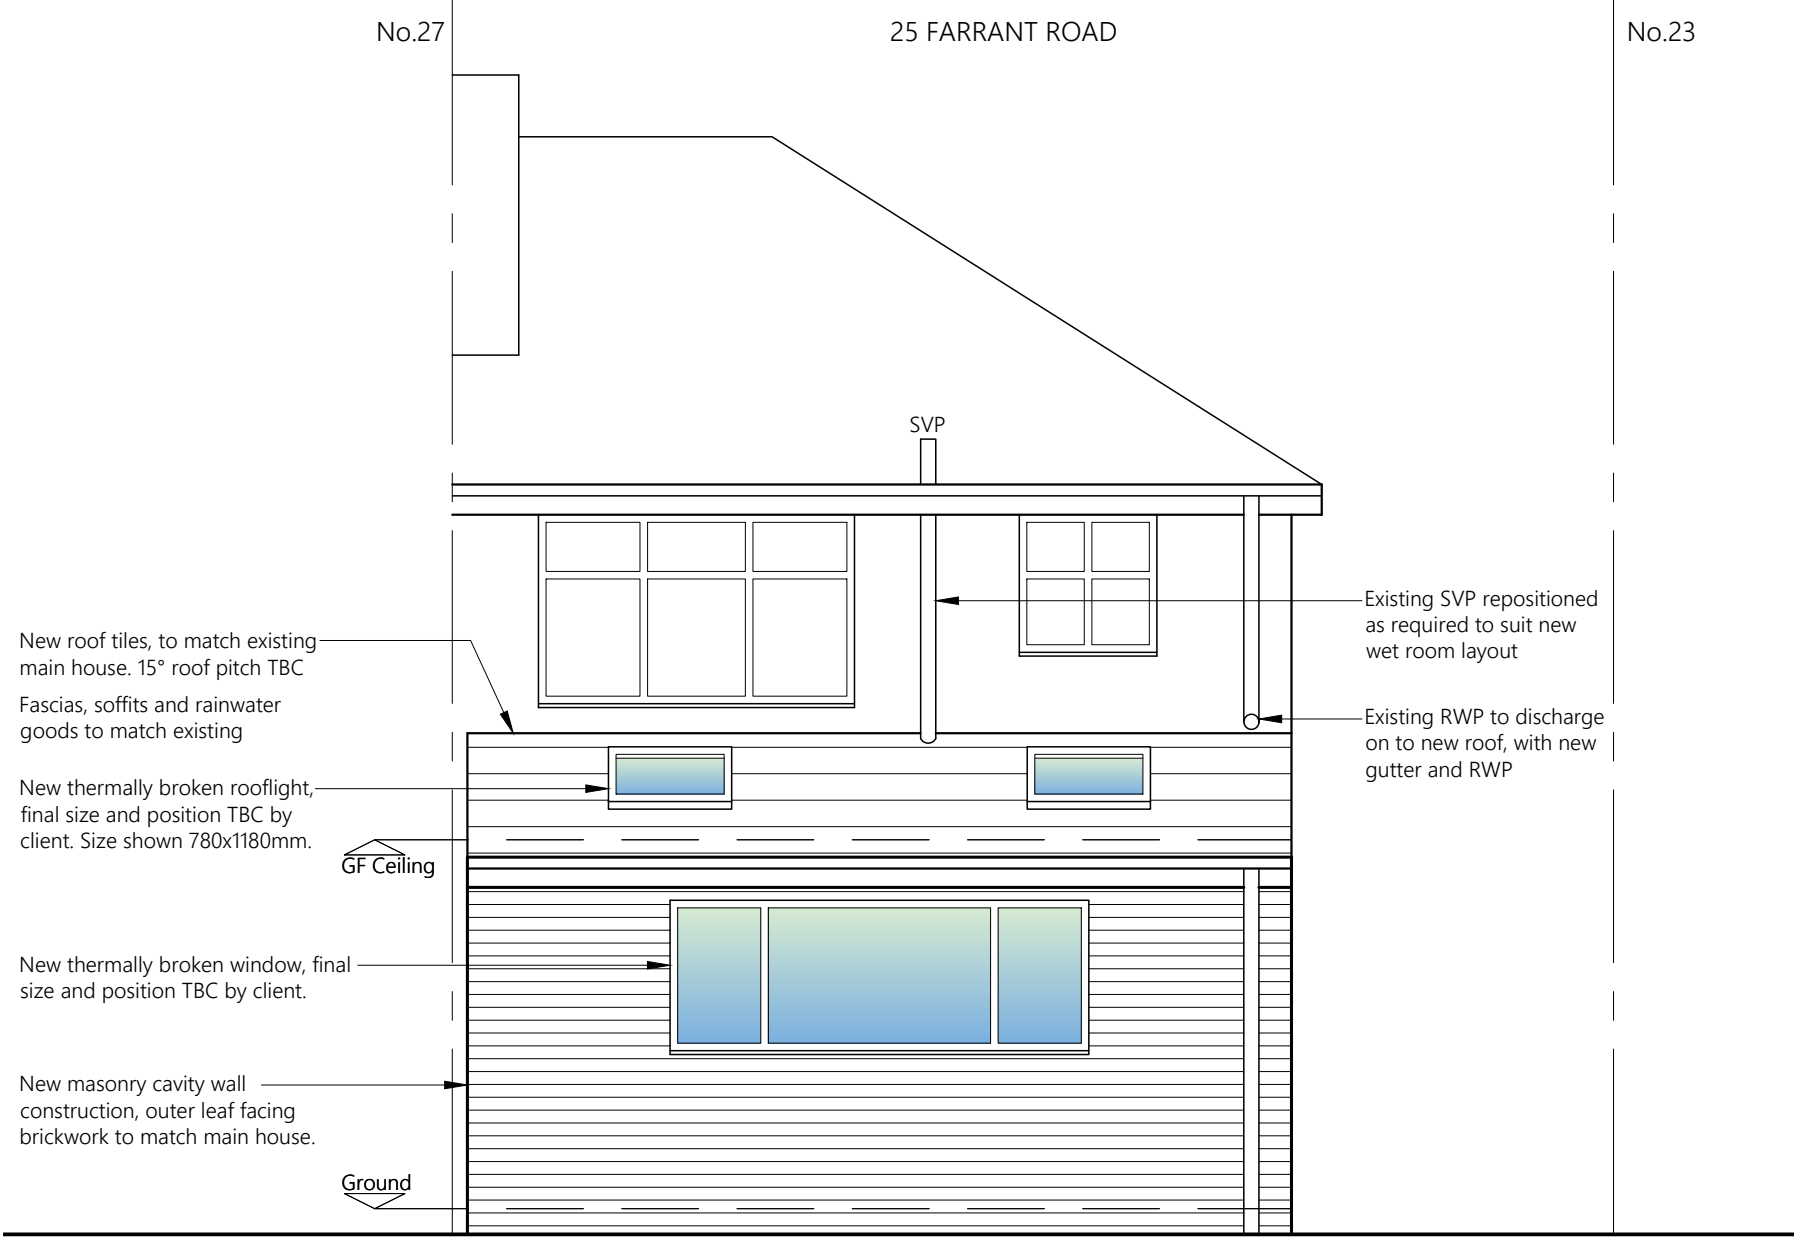


PROPOSED REAR ELEVATION

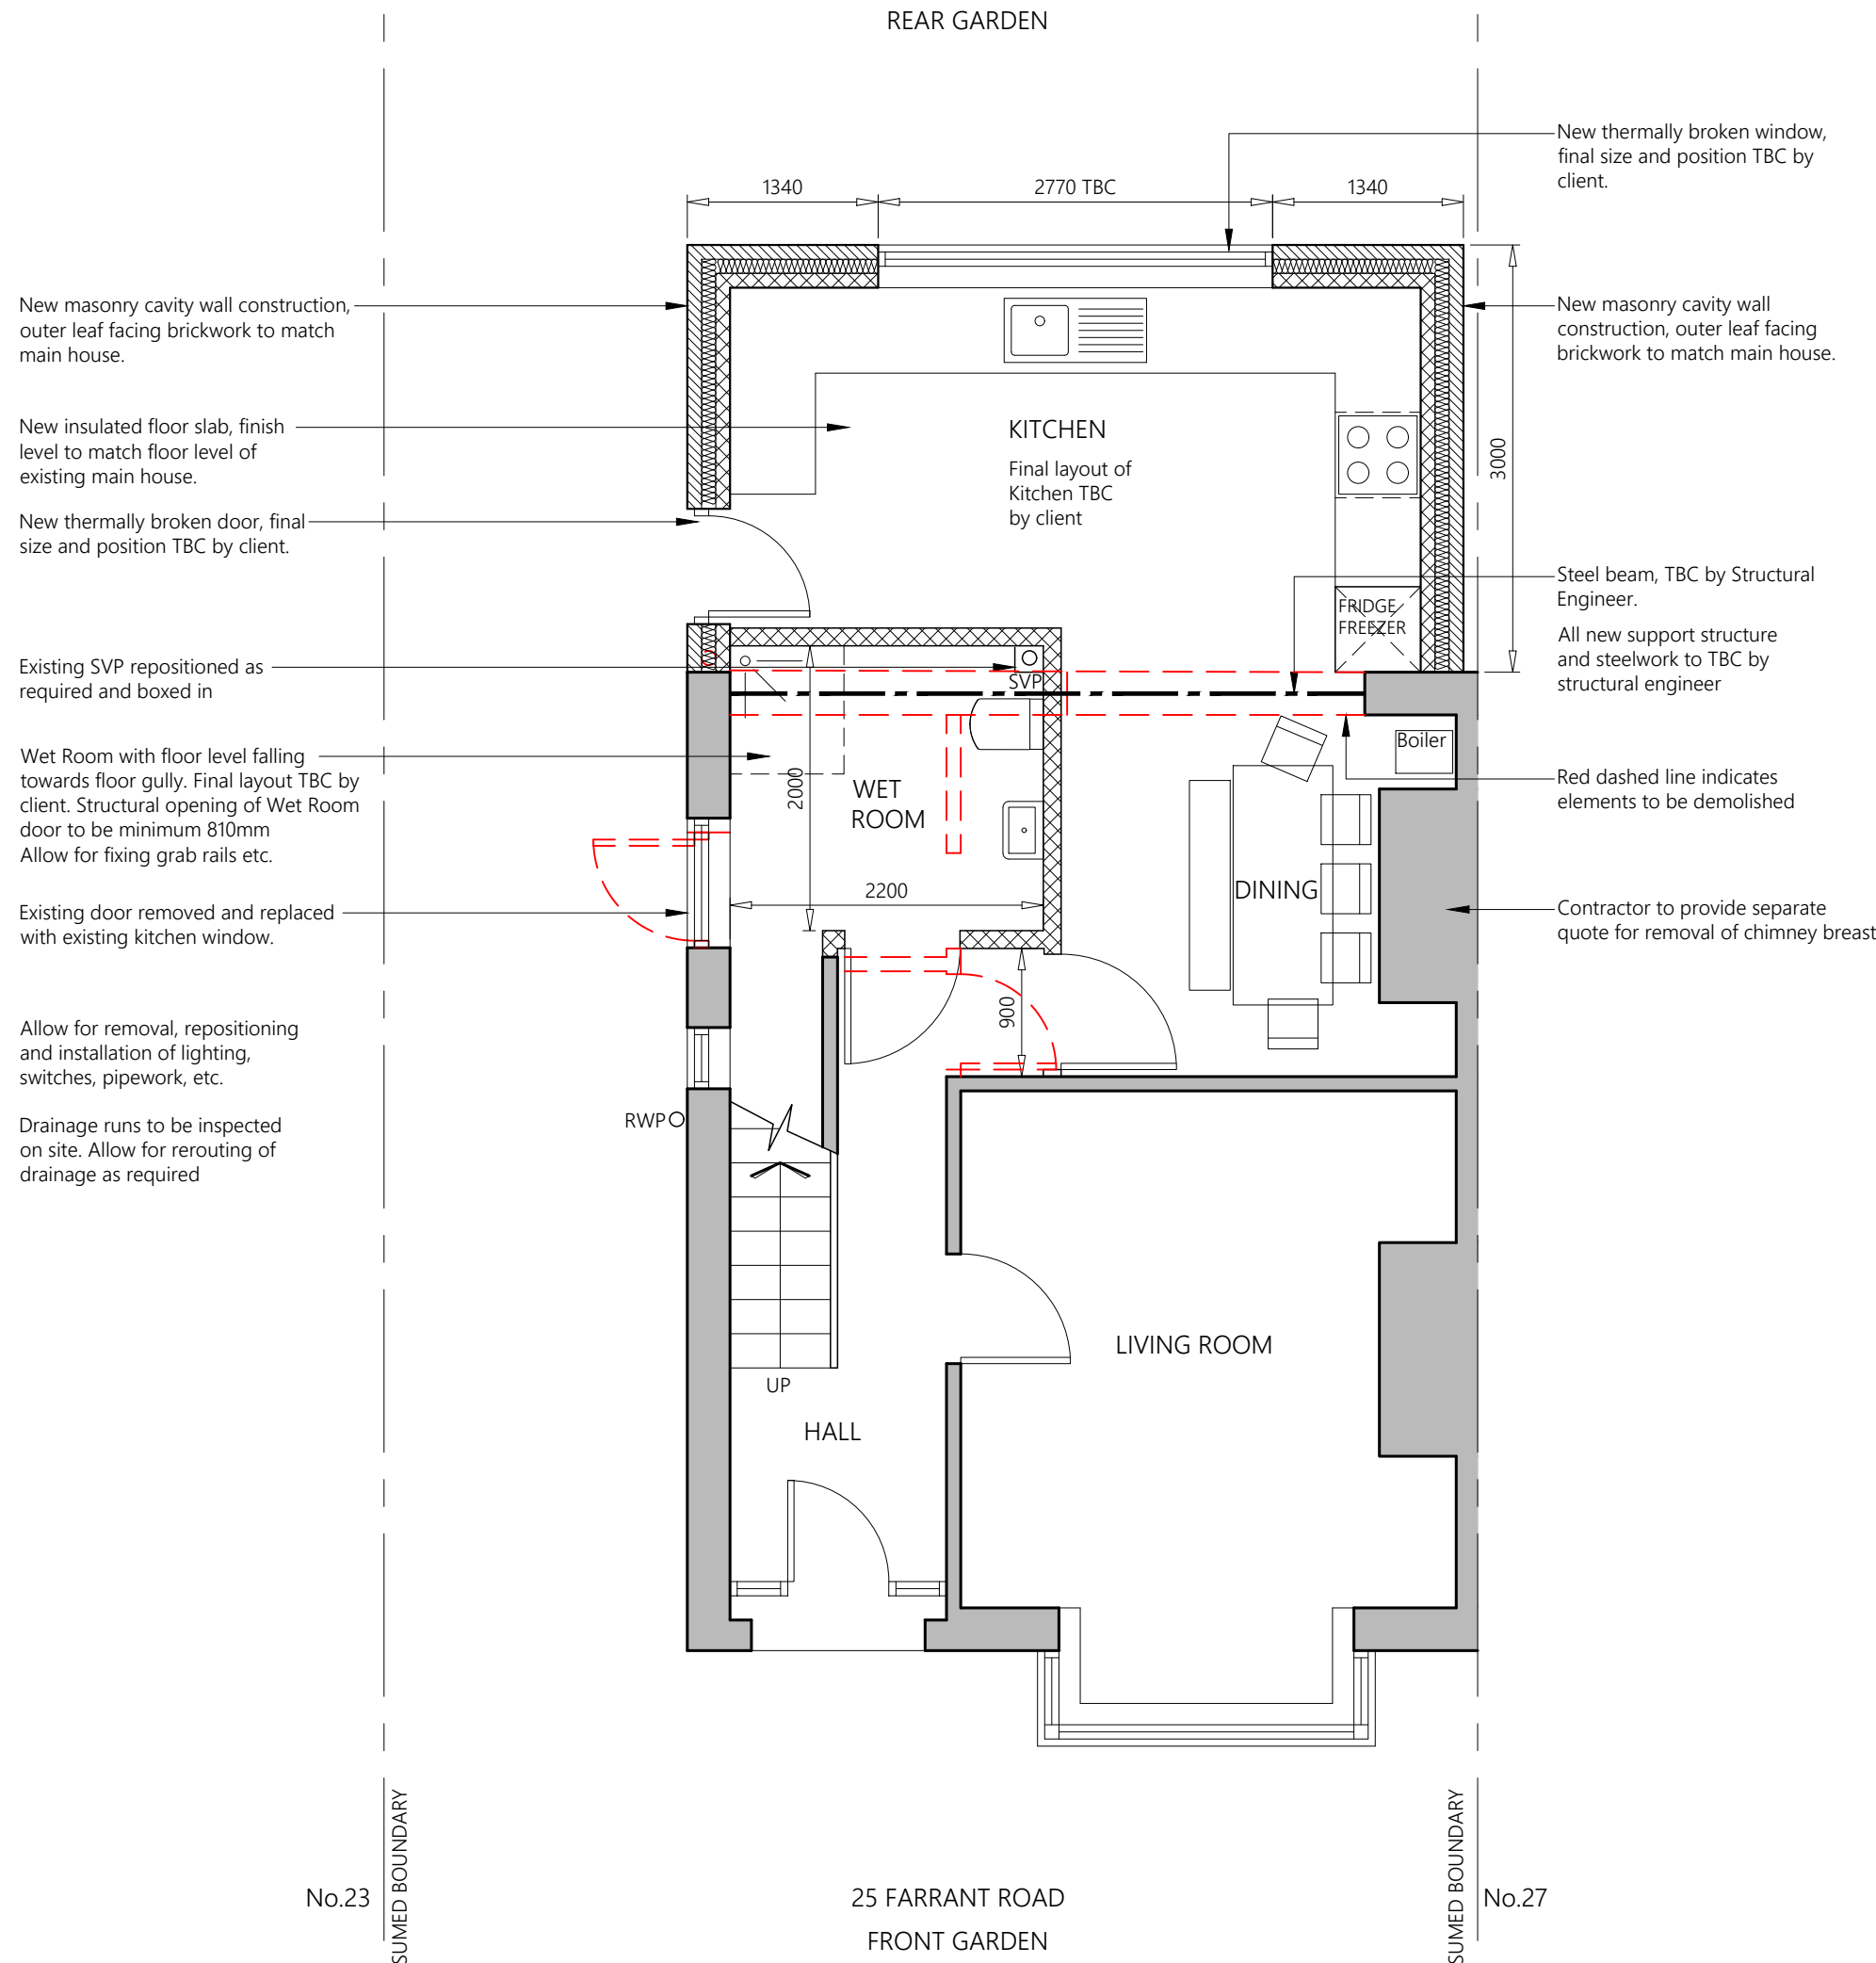


PROPOSED GROUND FLOOR PLAN

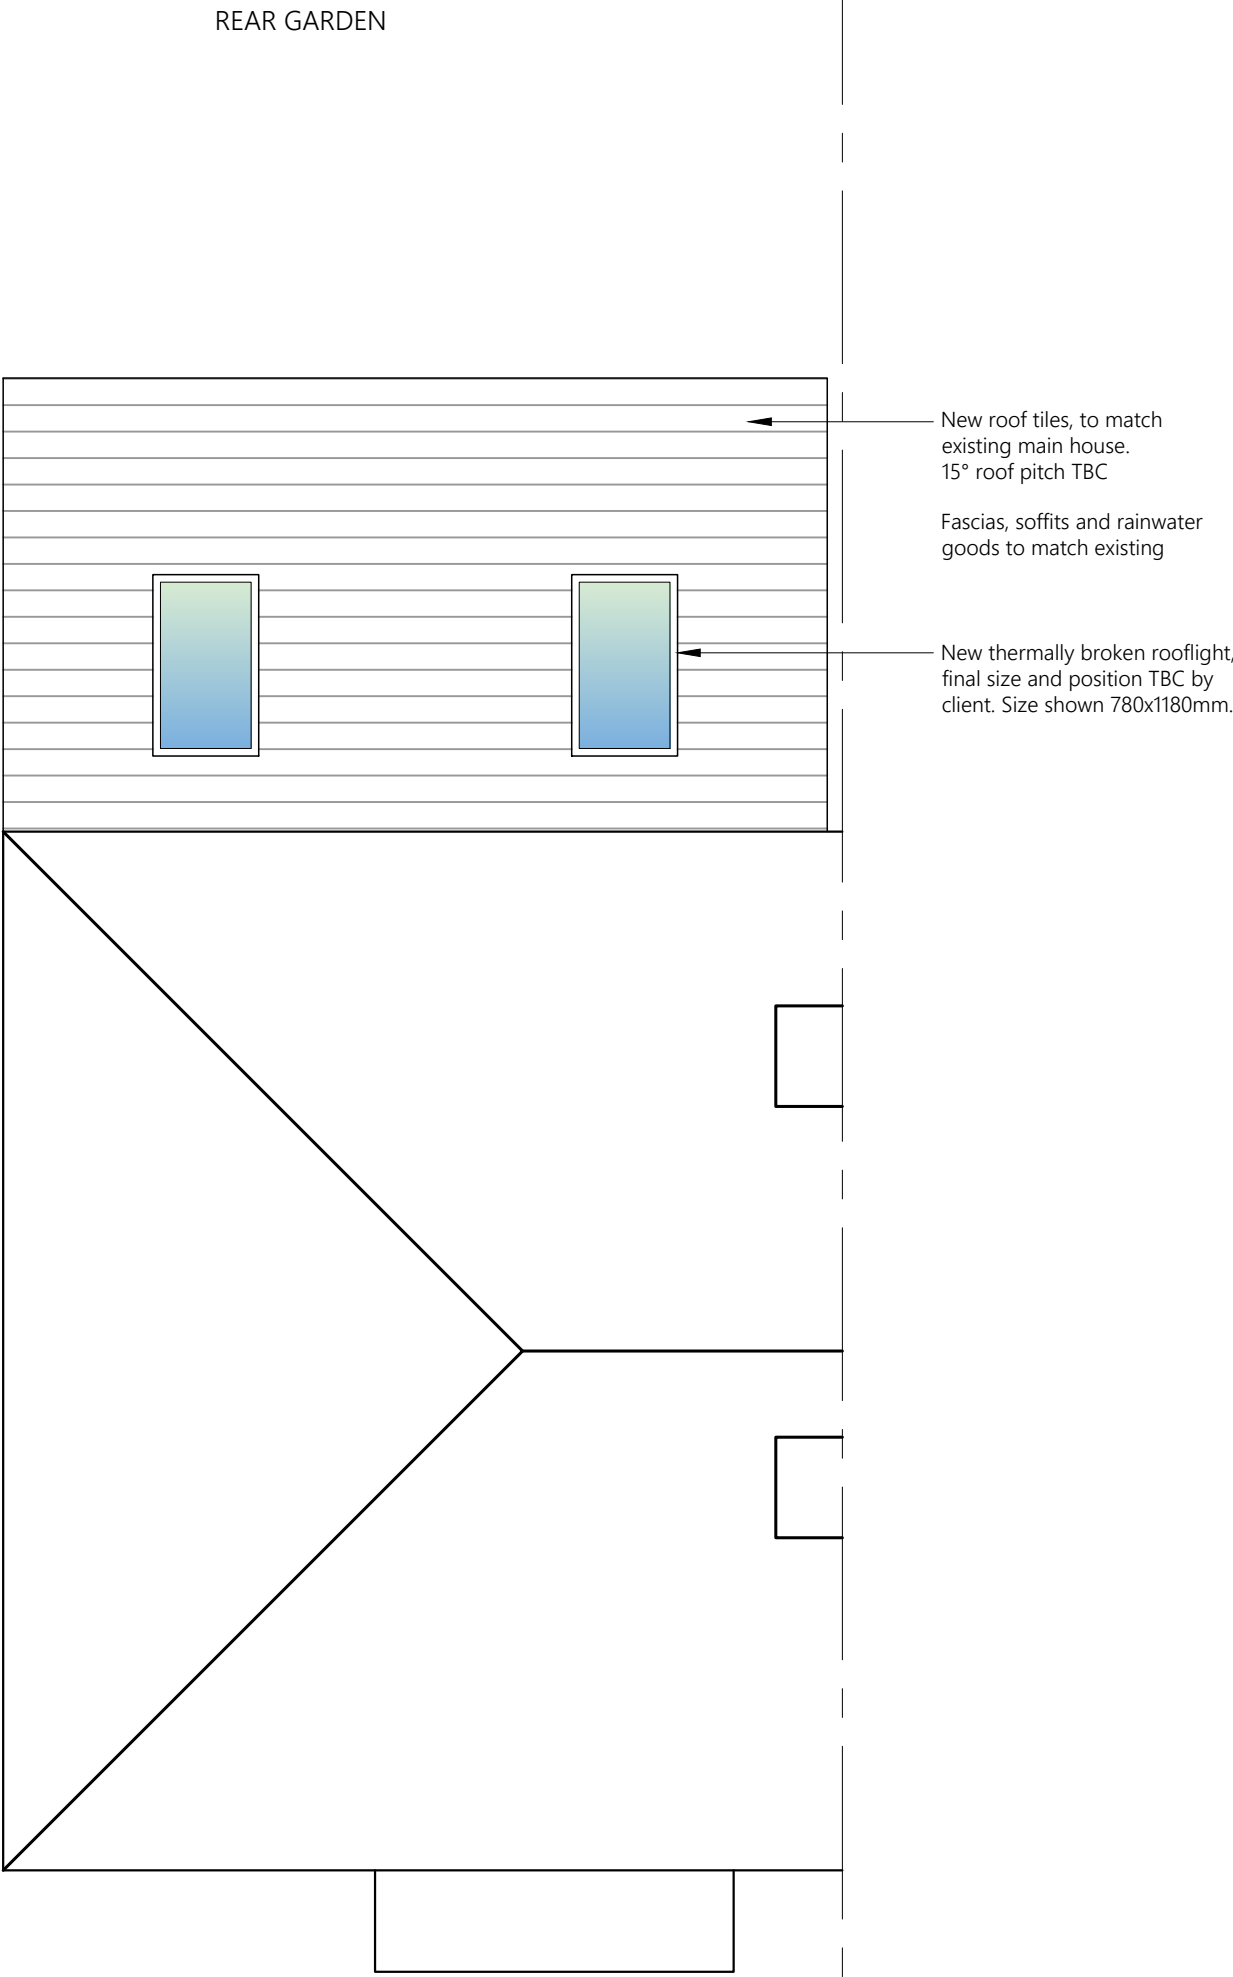

PROPOSED ROOF PLAN

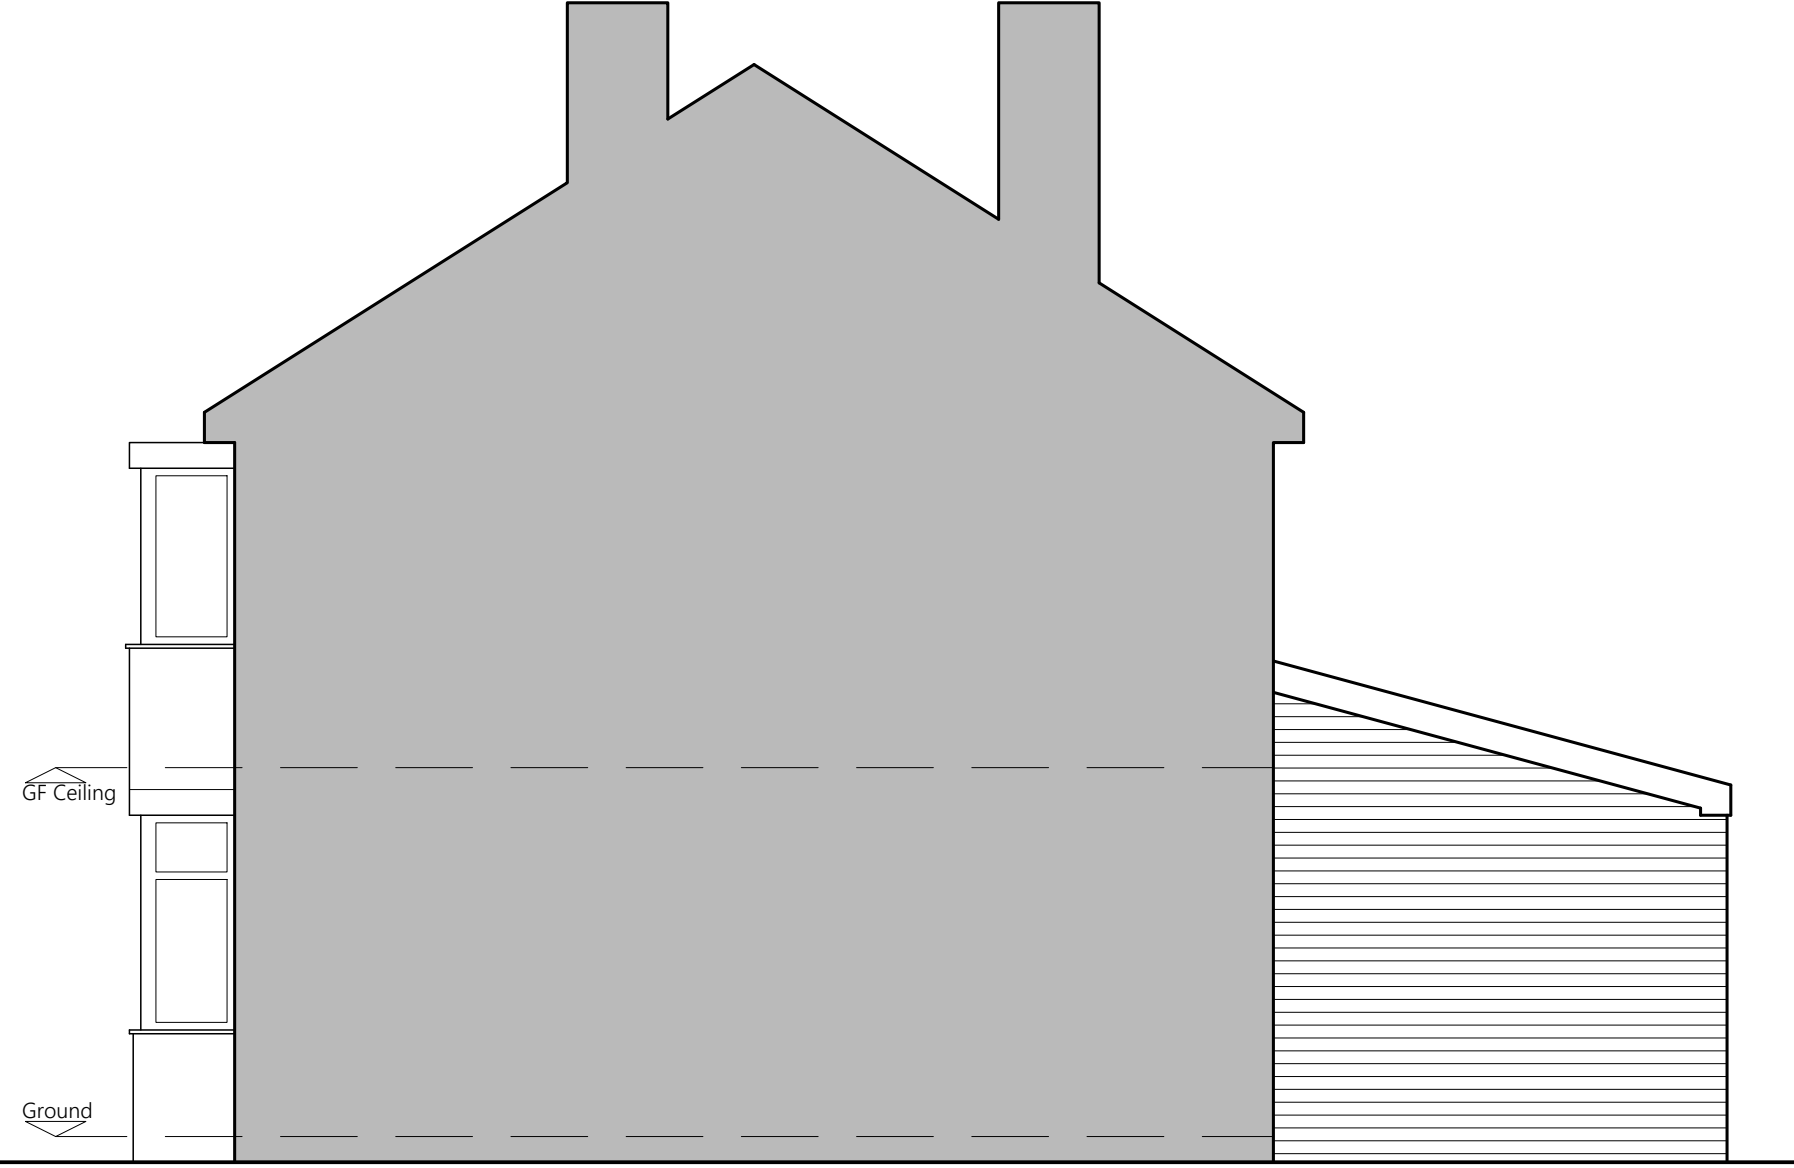

PROPOSED SIDE ELEVATION

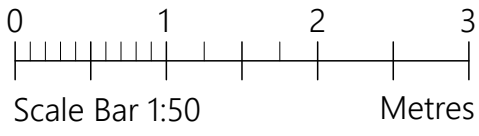

PROJECT	25 Farrant Road Levenshulme M12 4PD		
CLIENT	S Simpson		
STATUS	Information		
DRAWING	Proposed Plans and Elevations		
DWG No.	2547-03	REV	
SCALE	1:50@A1	DATE	Aug '25
 website: www.agbcad.co.uk email: info@agbcad.co.uk telephone: 07912 090 125 DO NOT SCALE FROM THIS DRAWING			