

Location Plan



1 : 1250



VISUAL SCALE 1:1250 @ A3



VISUAL SCALE 1:200 @ A3

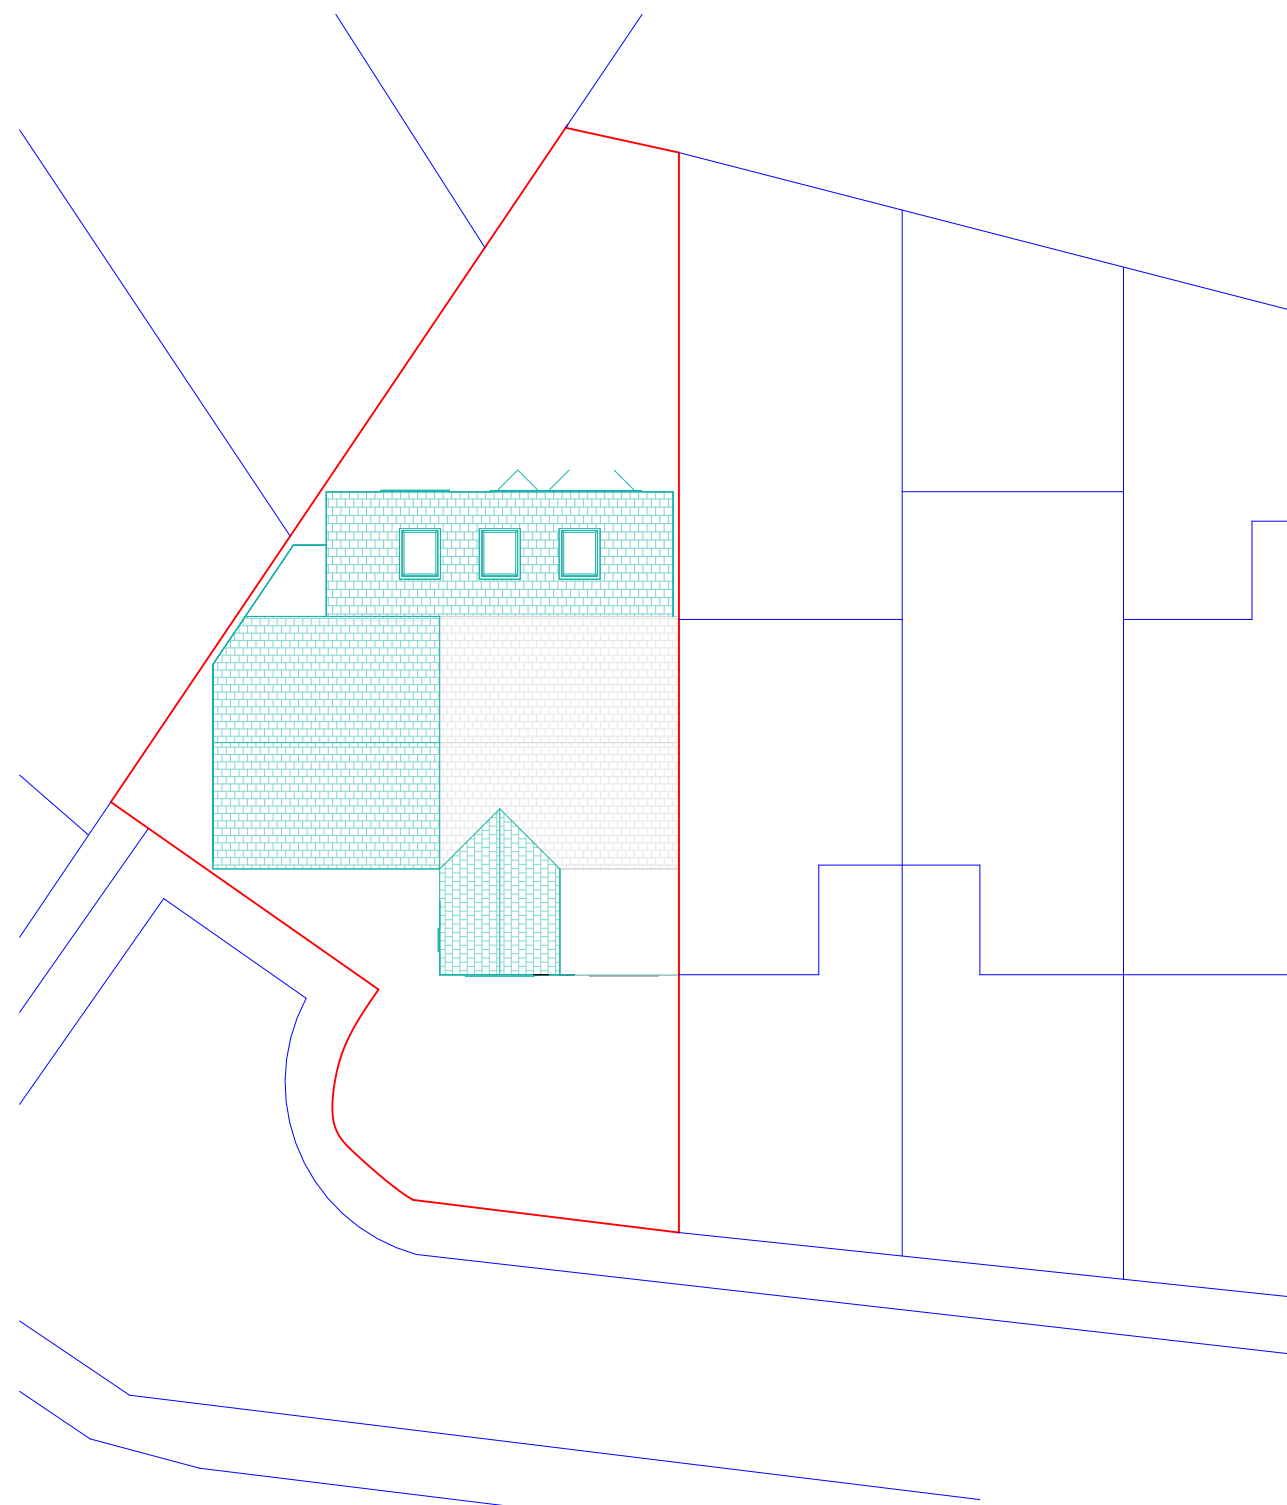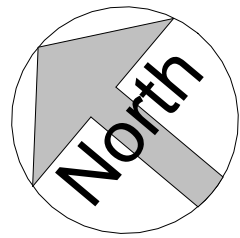

Site Plan

1 : 200

THIS DRAWING IS THE COPYRIGHT OF MD DESIGN CONSULTANCY. DO NOT SCALE FROM THESE DRAWINGS. ALL LEVELS/DIMENSIONS TO BE CHECKED ON SITE PRIOR TO WORKS COMMENCING. REPORT ALL DISCREPANCIES TO CLIENT/DESIGNER.

CIAT affiliate	 MD DESIGN CONSULTANCY 07728417797 dabeer@mddesigns.co.uk	Proposed Double Storey Front/Side Extension & Single Storey Rear Extension 28 Erica Drive, Manchester M19 1NP	Location & Site Plan (DR) A205	Client Name Mr.Umer	Rev Description Date A First Issue To Client 21.06.25 B Plans Amended 28.06.25 C Submitted For Planning Approval 04.07.25
			Project Number 0062	Drawn By MDR	
Revision C					