



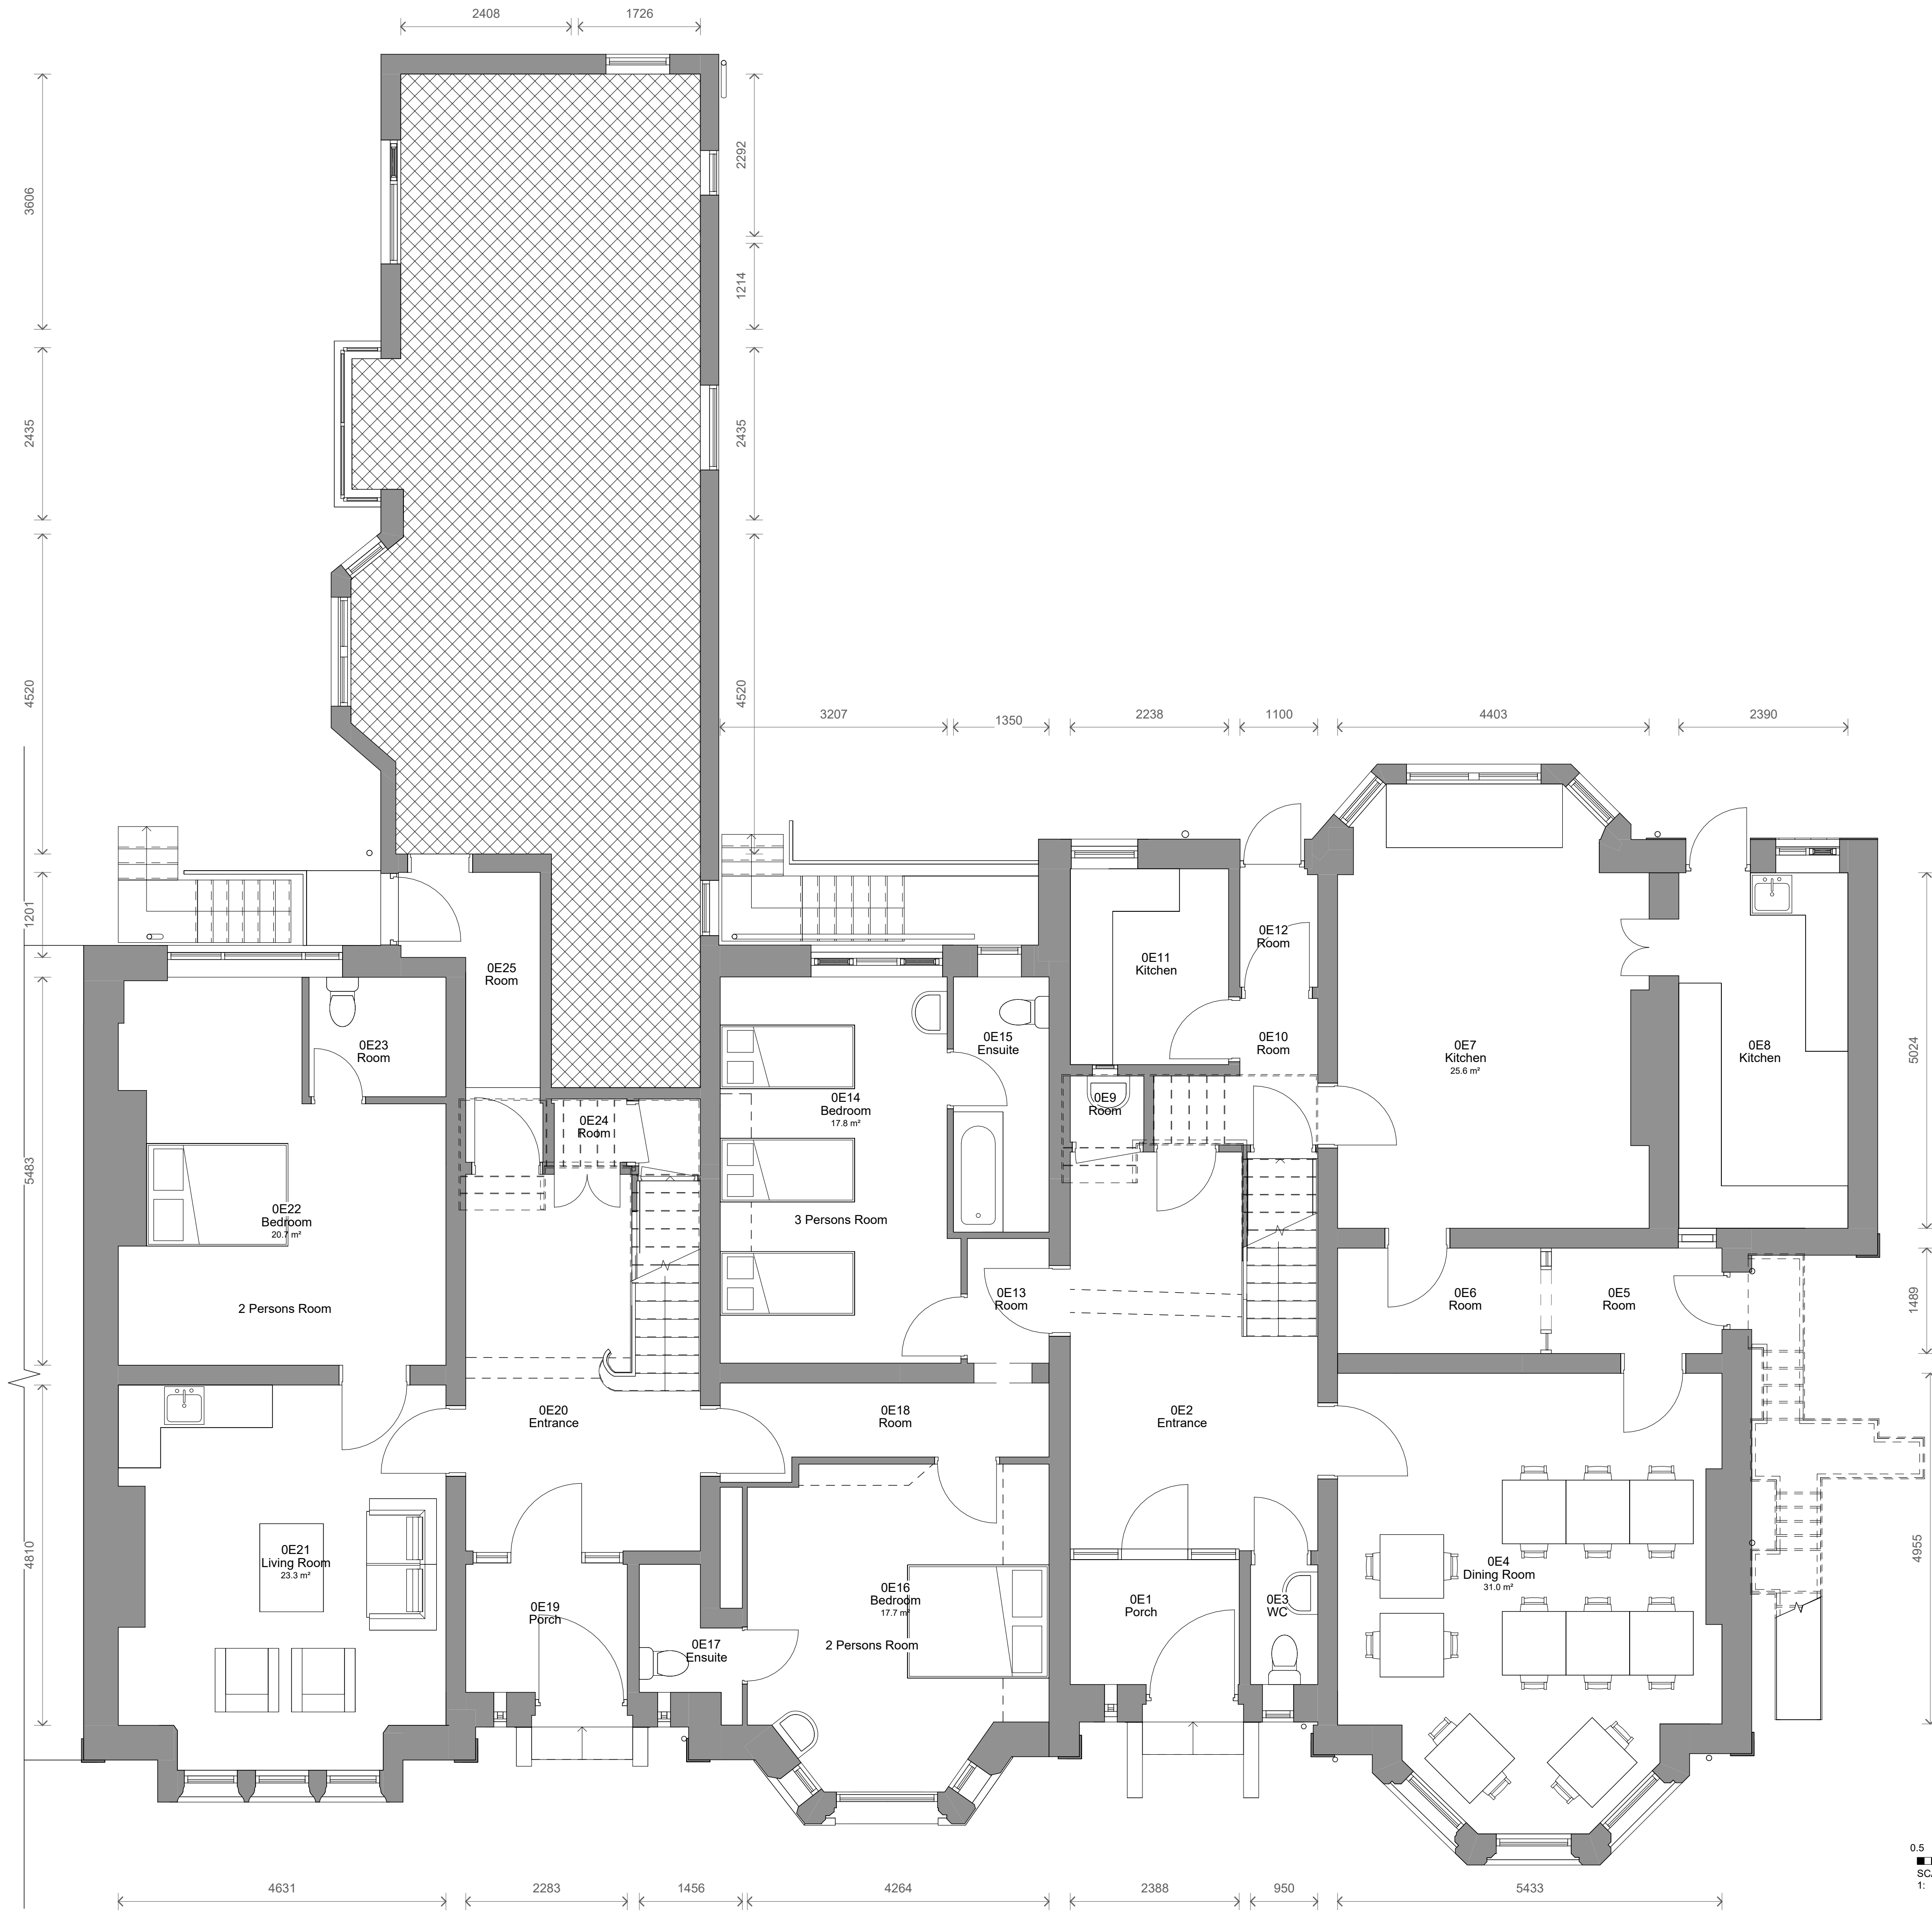

1 Level 0 - Existing
1 : 50

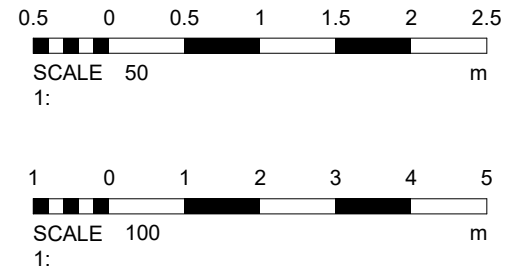

No. Description		Date	Initial
PROJECT			
Fuldas Hotel			
TITLE			
Existing Ground Floor Plan			
STATUS			
DESIGN			
DRAWN BY	DATE	SCALE (@ A1)	
SG	24/06/2025	1 : 50	
PROJECT NUMBER		DRAWING NUMBER	REV
GSS23157.7		002A	
GOLD SKETCH			
s t u d i o s			
www.goldsketch.co.uk		info@goldsketch.co.uk 0161 792 9595	
NOTES			
© COPYRIGHT - ALL RIGHTS RESERVED.			
THIS DRAWING AND ANY PARTS THEREOF ARE NOT TO BE REPRODUCED WITHOUT PRIOR WRITTEN CONSENT.			
DRAWING TO BE USED FOR THE STATUS INDICATED ONLY.			
ALL DIMENSIONS AND SETTING OUT SHALL BE CHECKED AND CONFIRMED ON SITE. ANY DISCREPANCIES TO BE REPORTED TO THE			
ENGINEER IMMEDIATELY. THE CONSULTANT SHALL BE RESPONSIBLE FOR THE ACCURACY OF THE INFORMATION PROVIDED TO THE CONSULTANT BY ANY THIRD PARTY. ALL DIMENSIONS AND SETTING OUT SHALL BE IN ACCORDANCE WITH CURRENT BUILDING			
LEGISLATION RELEVANT CODES OF PRACTICE AND BRITISH STANDARDS. ALL DIMENSIONS ON THIS DRAWING ARE IN MILLIMETRES UNLESS			
OTHERWISE STATED.			