



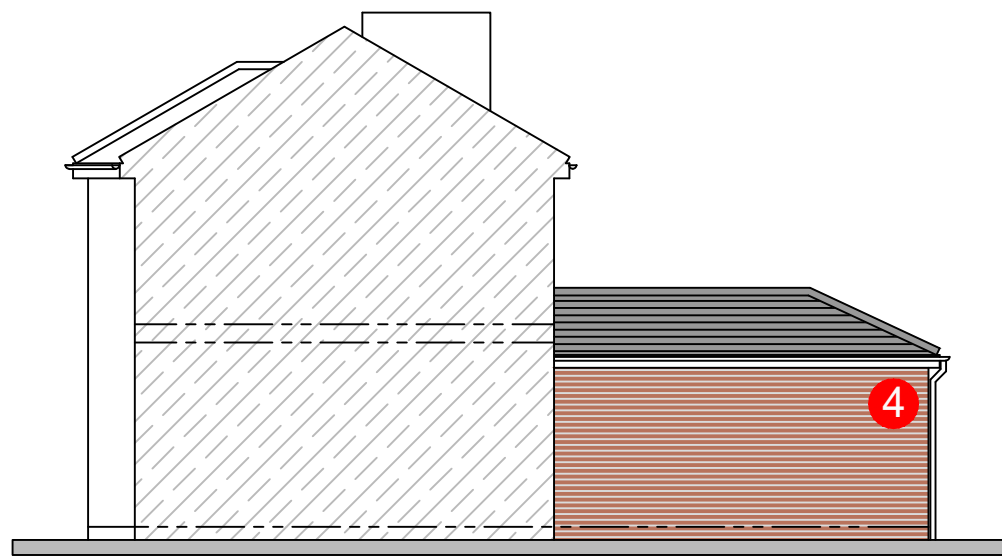


SOUTH EAST ELEVATION

SCALE 1:100

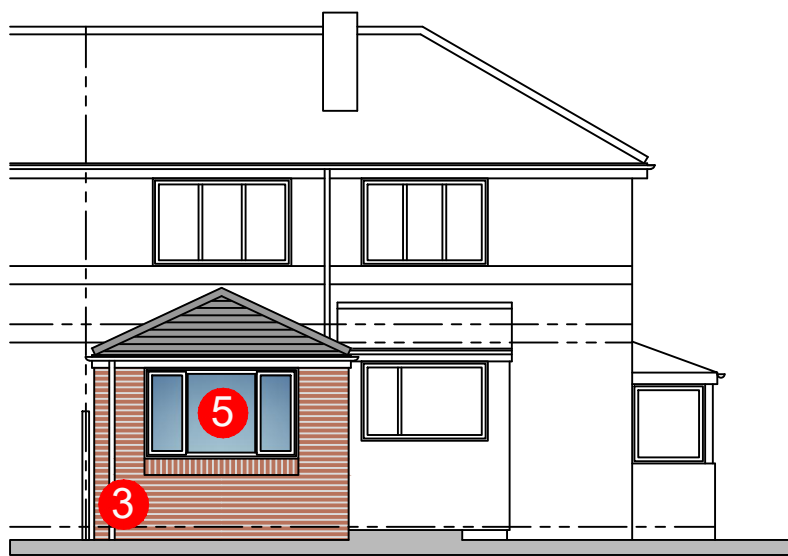

NORTH EAST ELEVATION

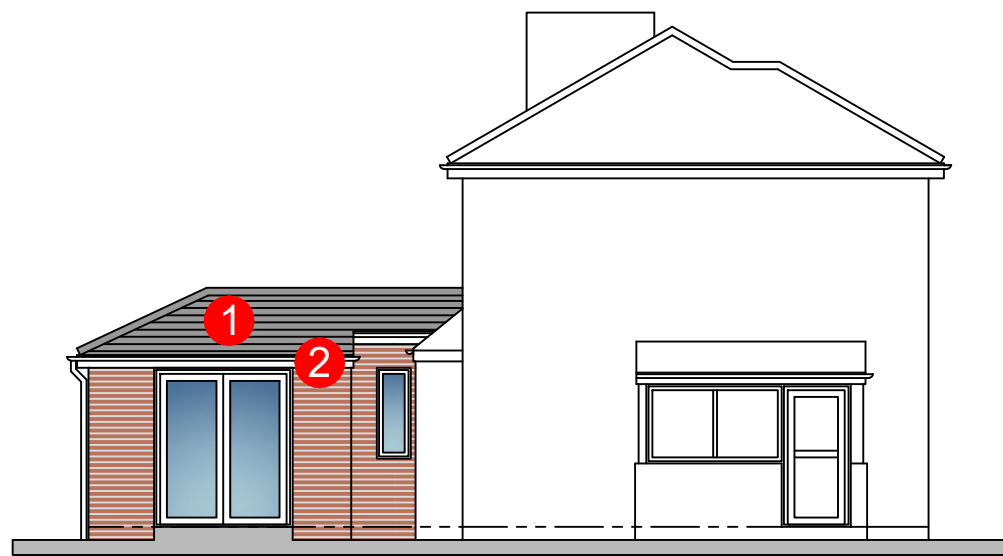

NORTH WEST ELEVATION

IMPORTANT


- > © This drawing is copyright and remains the property of this practice
- > All dimensions to be checked on site
- > Positions of existing services to be confirmed prior to proceeding

REVISION STATUS

- S Information issued for feasibility or scheme design
T Information issued for tender purposes only
C Information issued for Construction
NB: Only those drawings containing a C revision to be used for construction


MATERIAL SCHEDULE

- 1 Pitched Roof: Slates to match;
Colour: Grey Blue
- 2 PVCu Fascia boards; Colour: Black to match
- 3 PVCu Rainwater goods; Colour: Black
- 4 Walls: Red facing brickwork to match
- 5 Doors and Windows: PVCu frame:
Colour: White to match

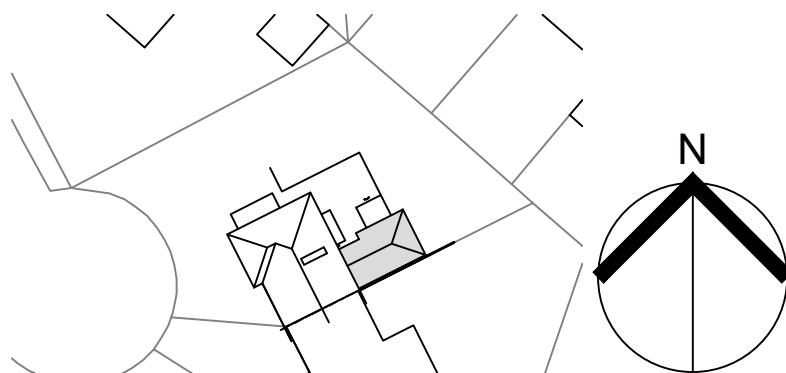

SITE PLAN

SCALE 1:500

 

P1 19.06.25 Planning Status
S1 18.06.25 Scheme design

REVISION DATE DESCRIPTION




CLIENT
Mr & Mrs A Edmunds

PROJECT
5, Daine Ave,
Wythenshaw. M23 0BG

DRAWING TITLE
Floor Plan & Elevations
as PROPOSED



SCALE DATE DRAWN CHECKED
Shown@A2 Jun'25 DT

DRG NO. REVISION
11702-02 P1

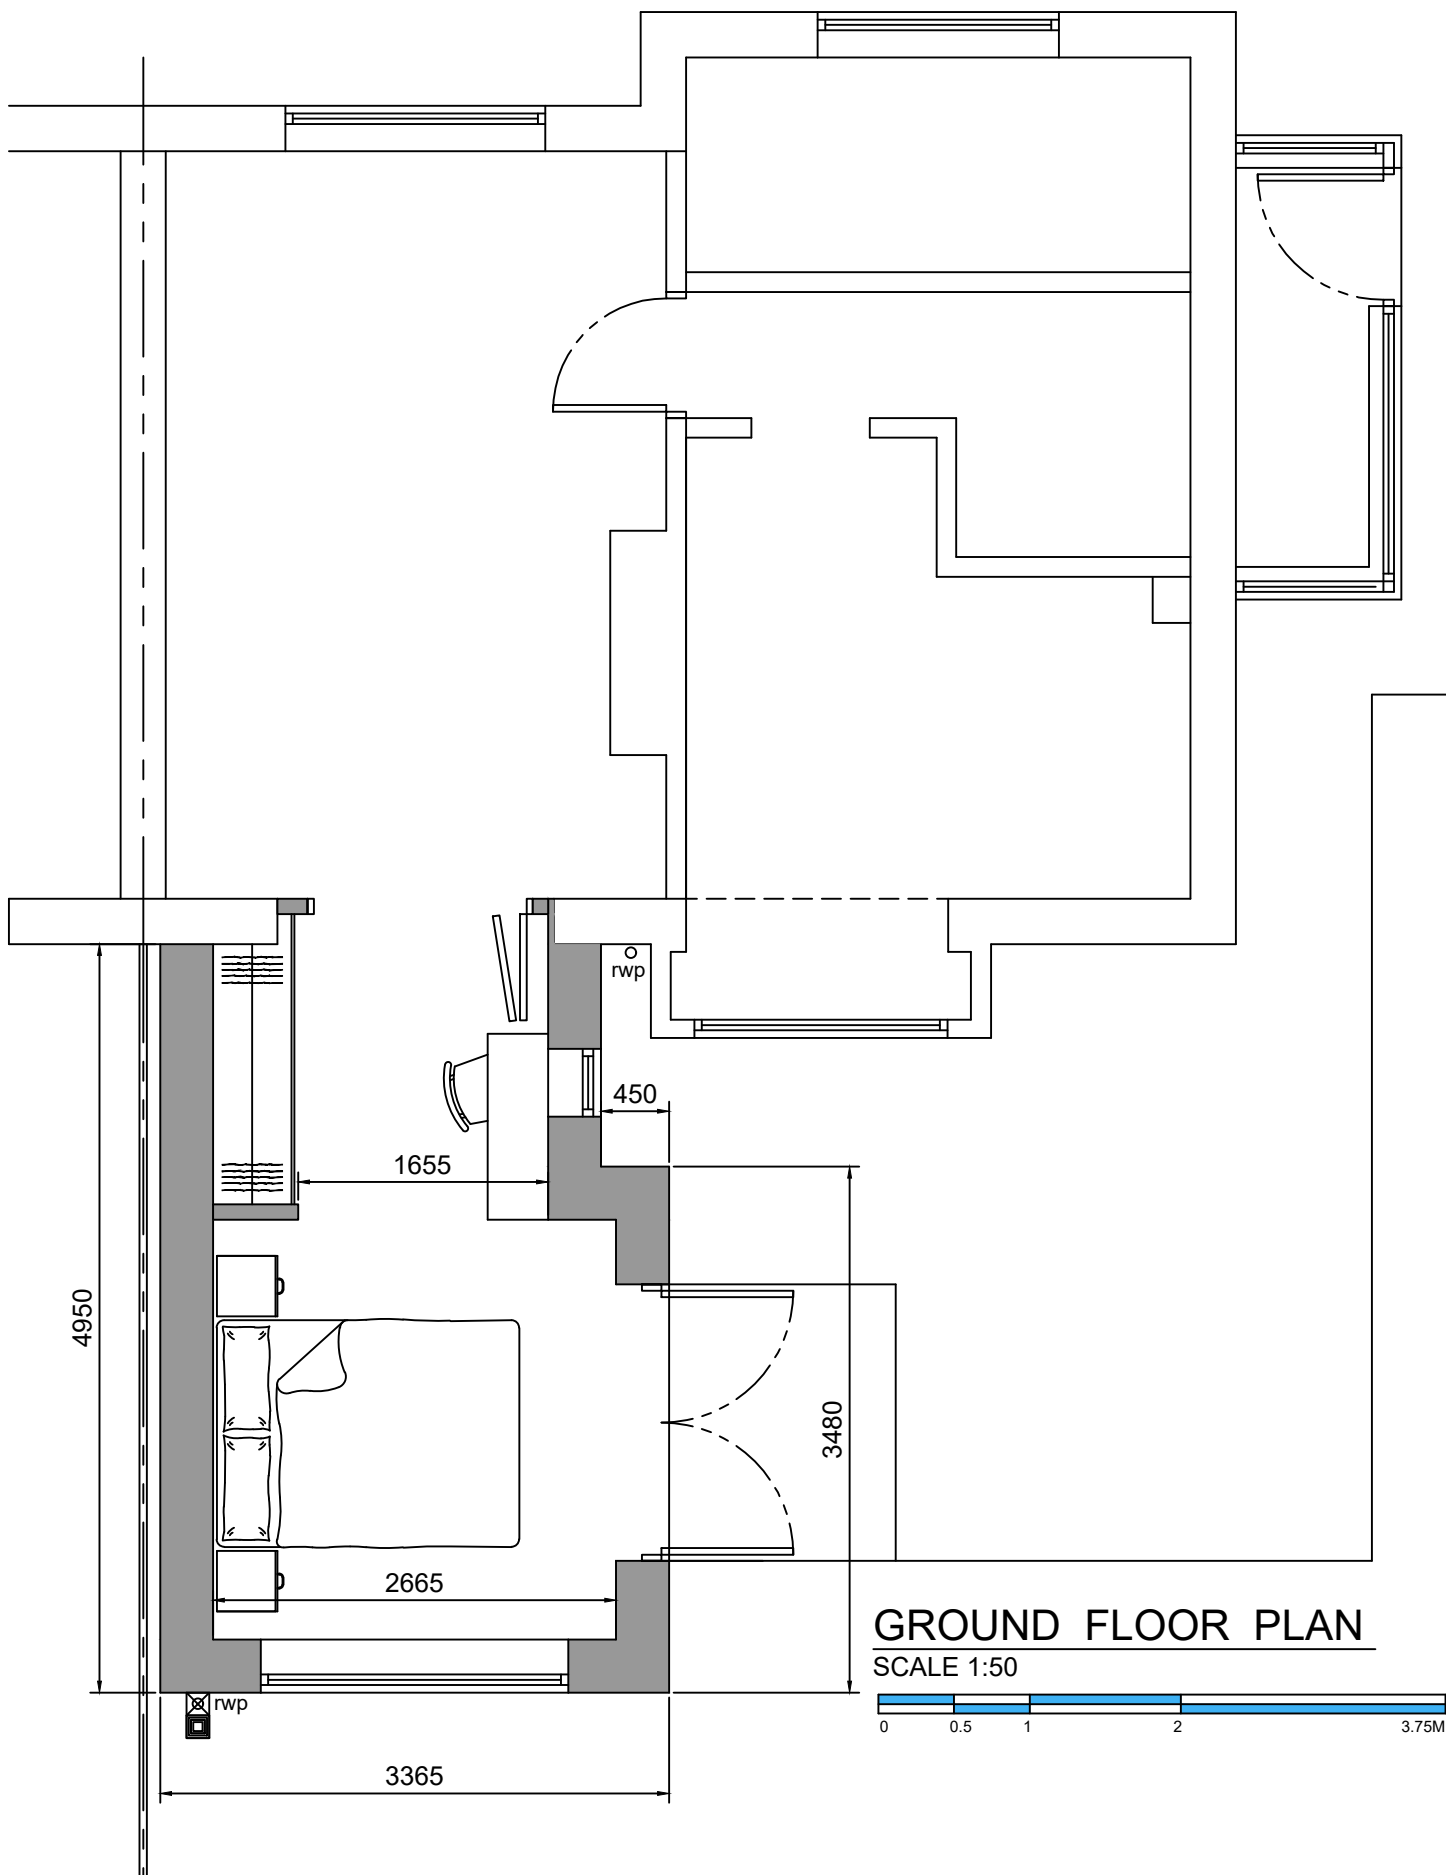

GROUND FLOOR PLAN

SCALE 1:50

 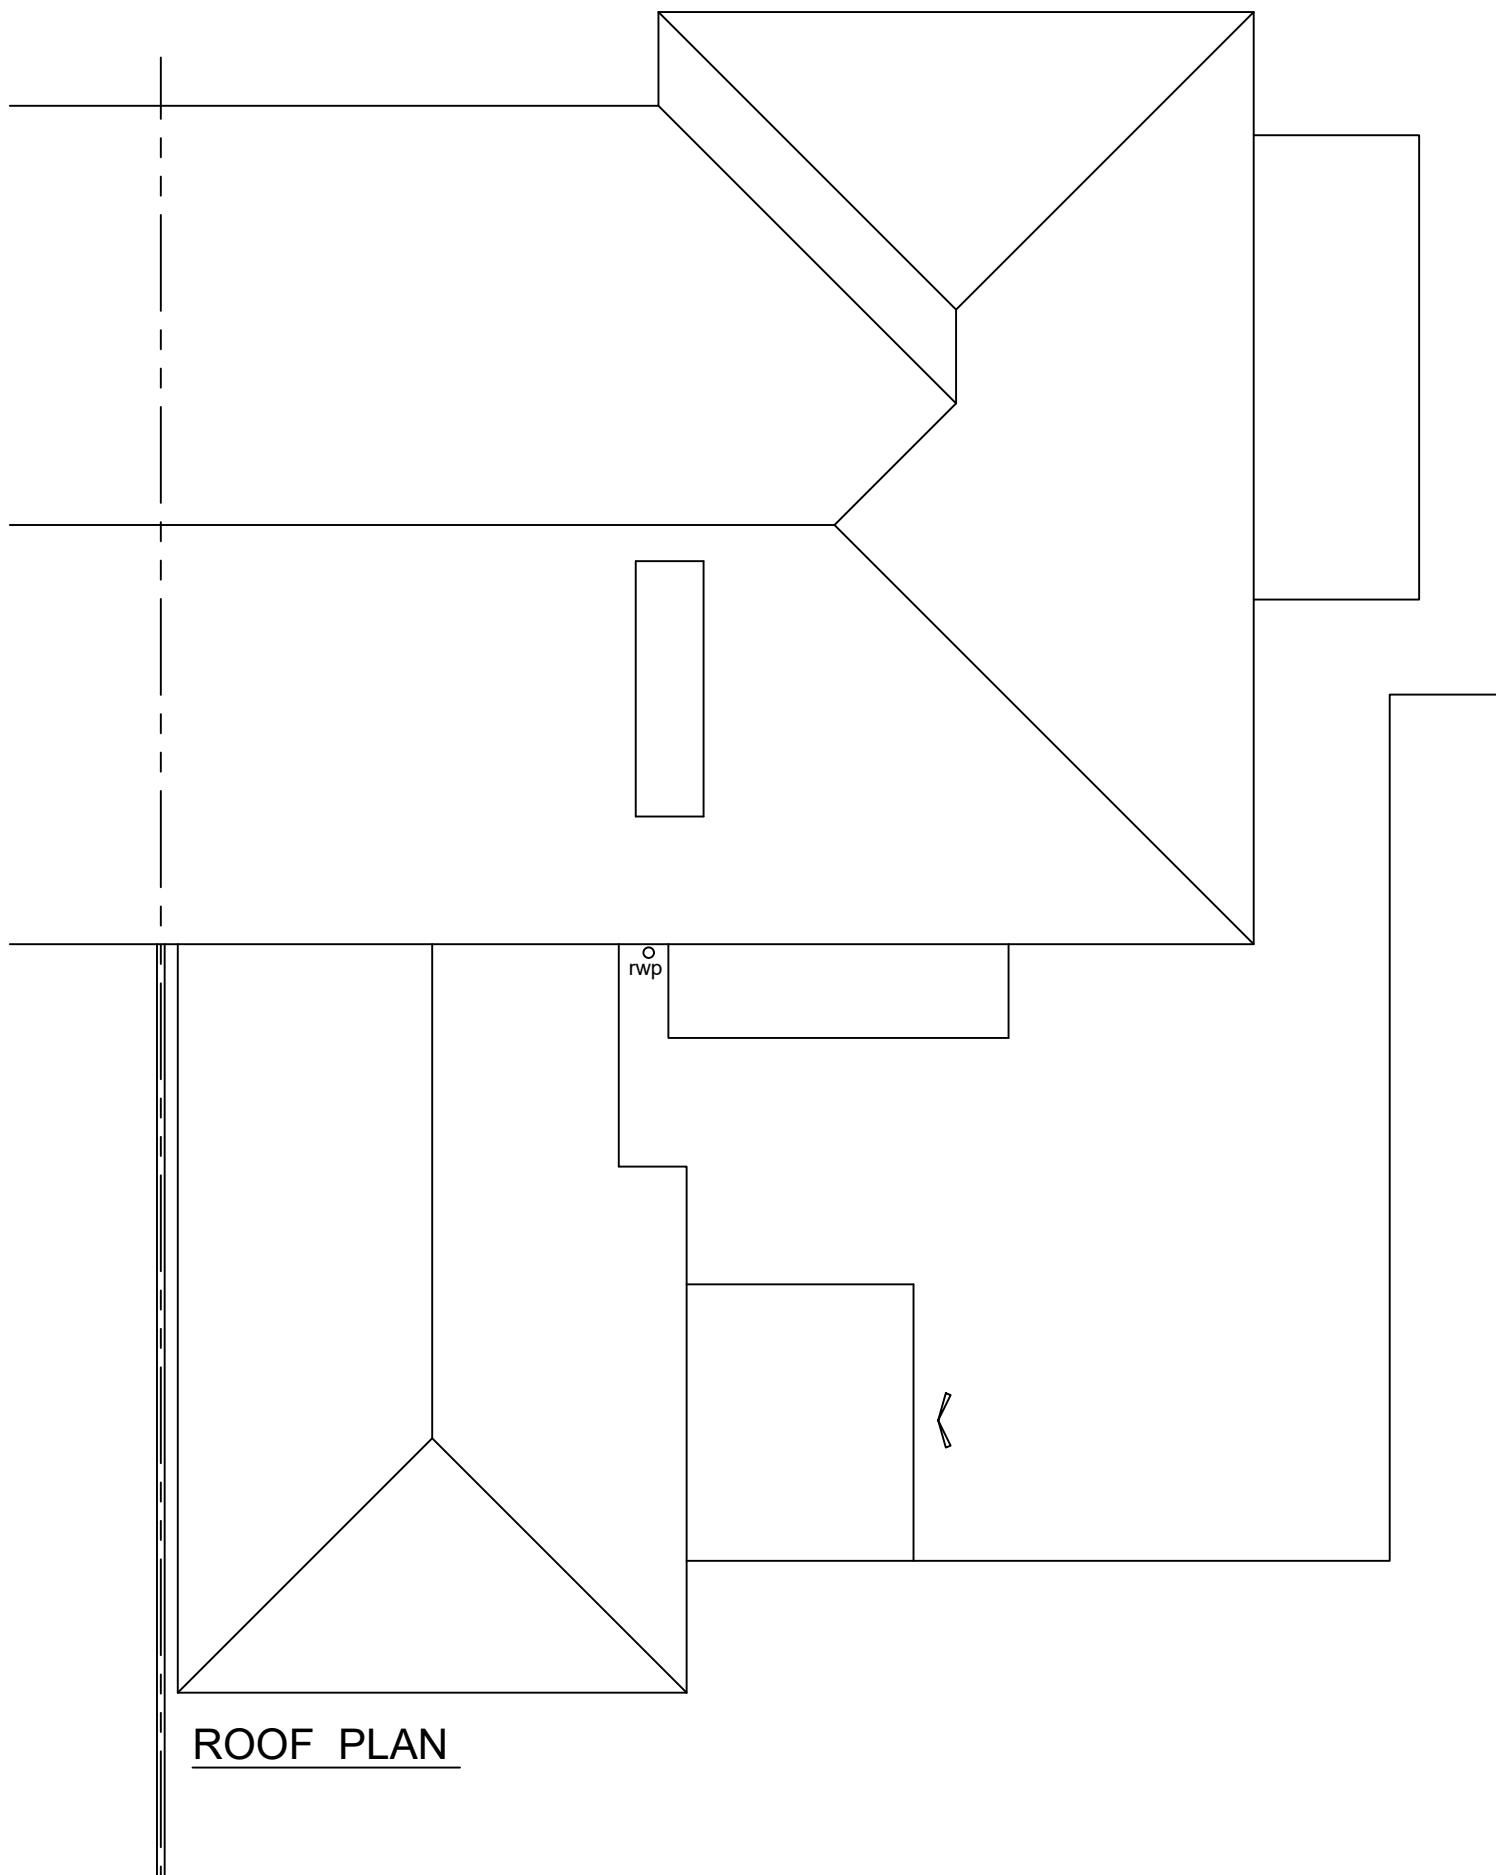

ROOF PLAN