



Proposed Front
Elevation

Scale 1:50

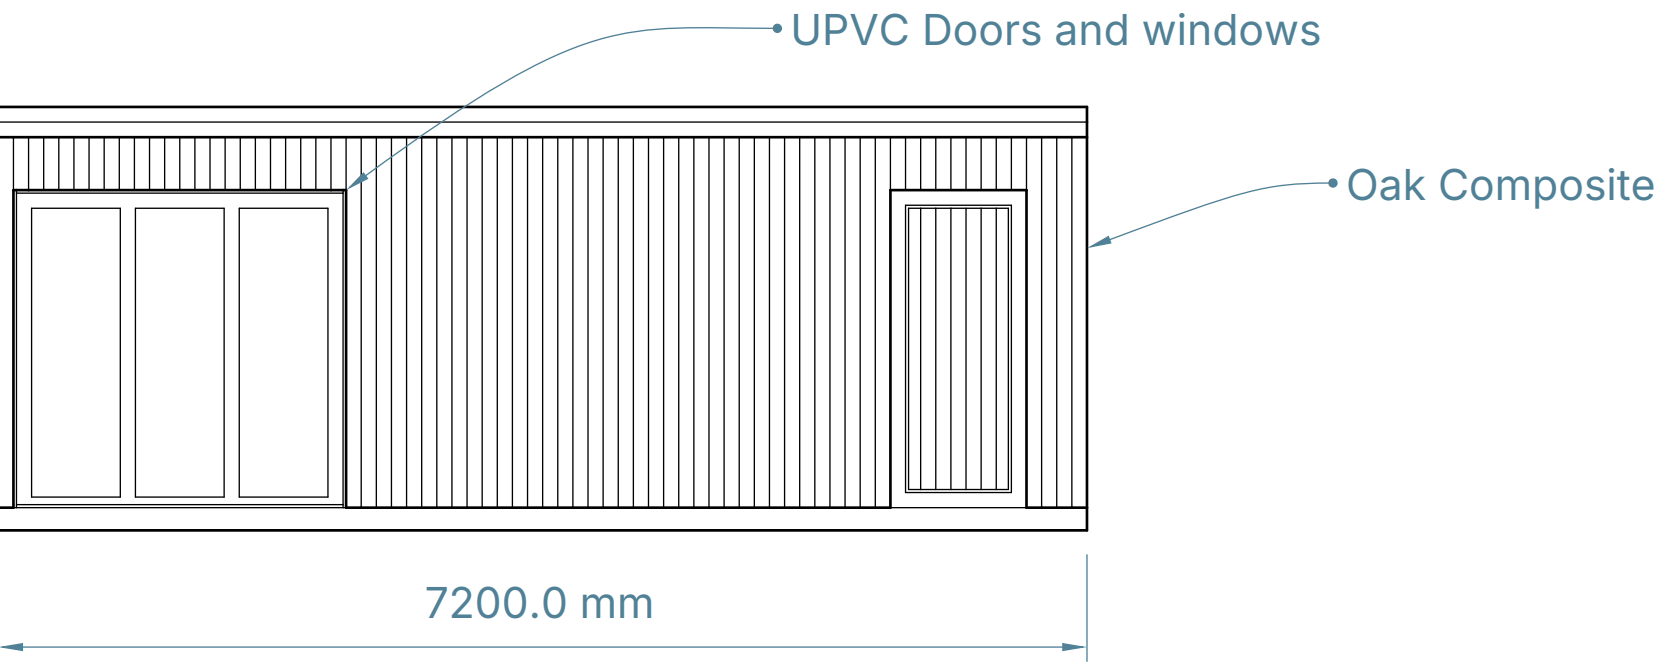


Proposed Side
Elevation

Scale 1:50

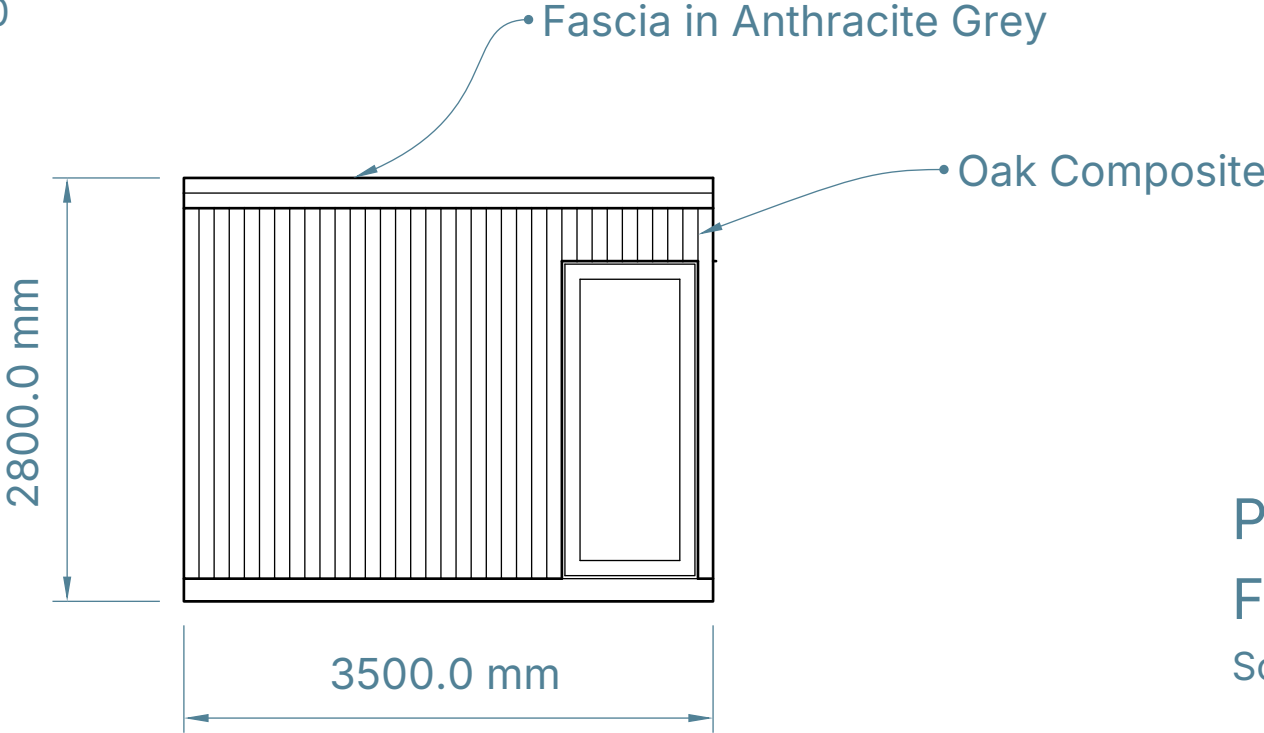


Proposed Ground
Floor Plan

Scale 1:50

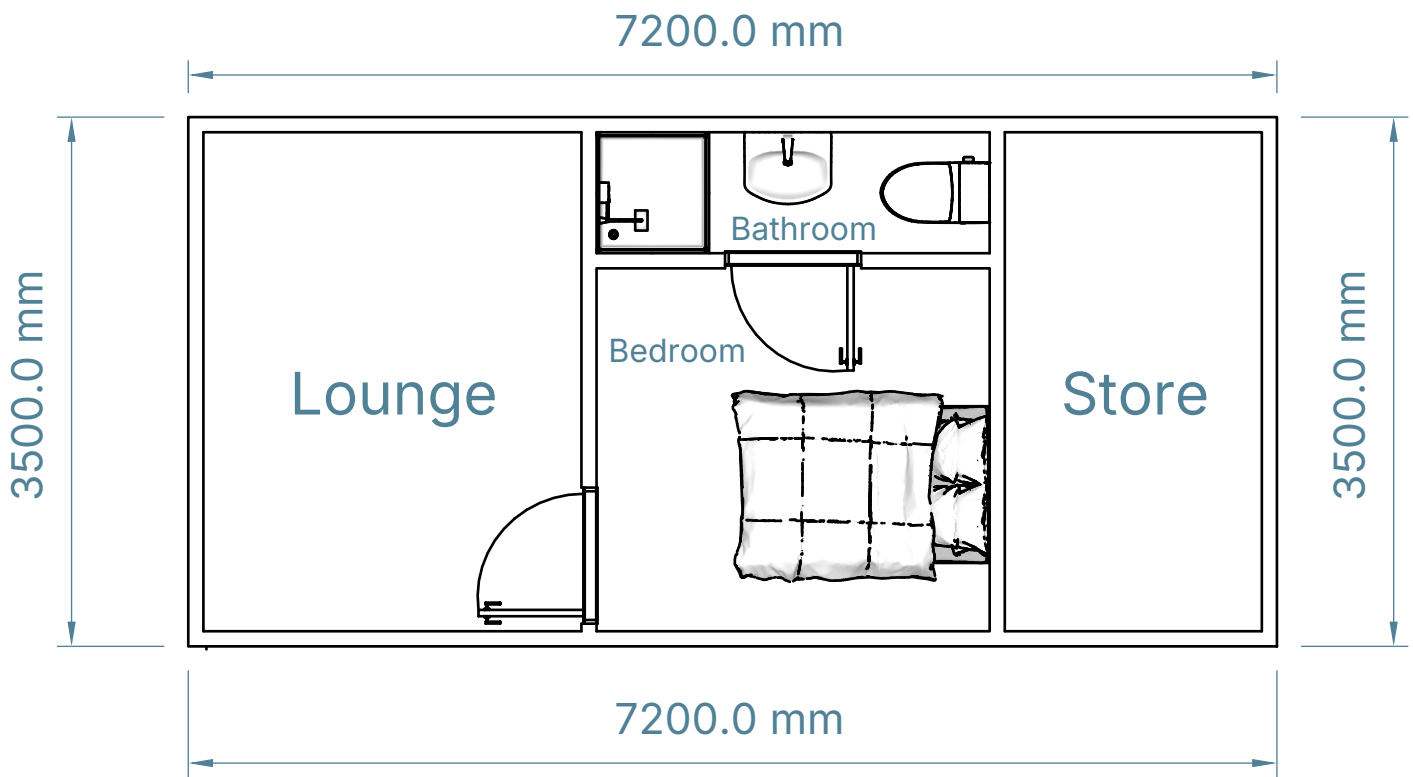


Proposed Rear
Elevation

Scale 1:50

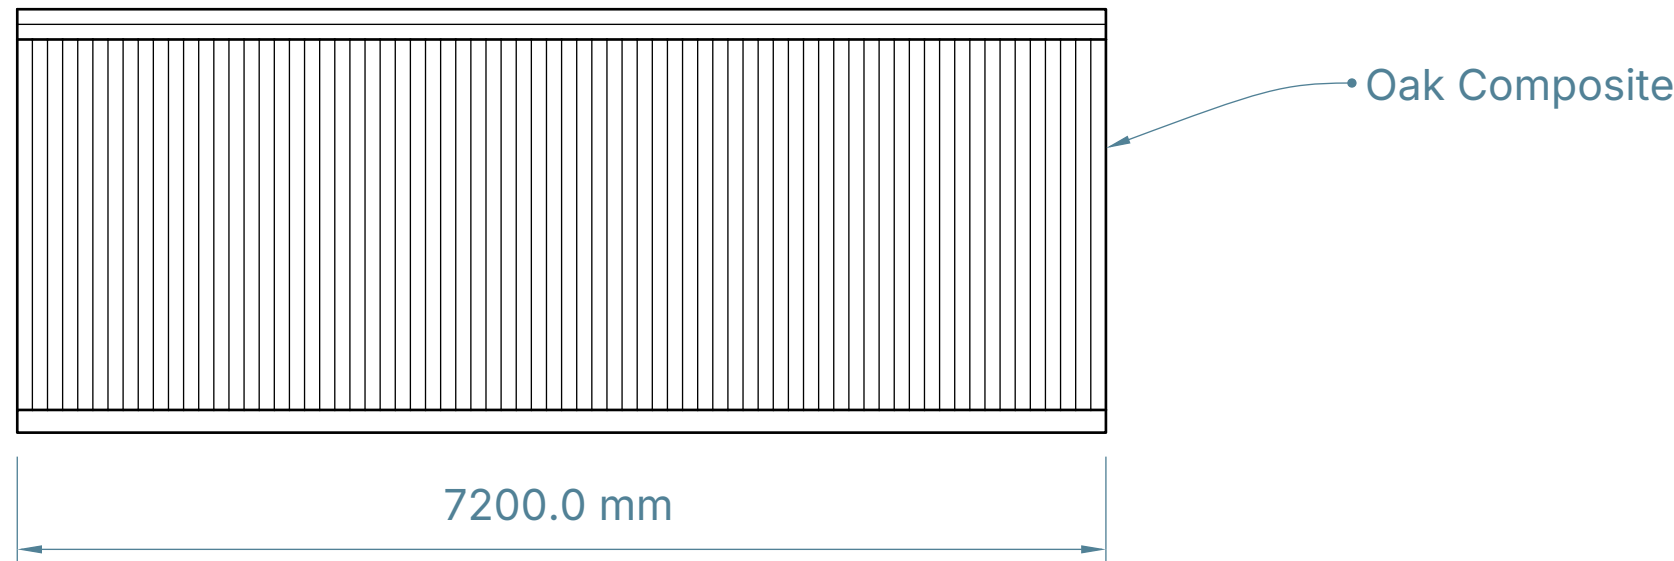

Proposed Side
Elevation

Scale 1:50

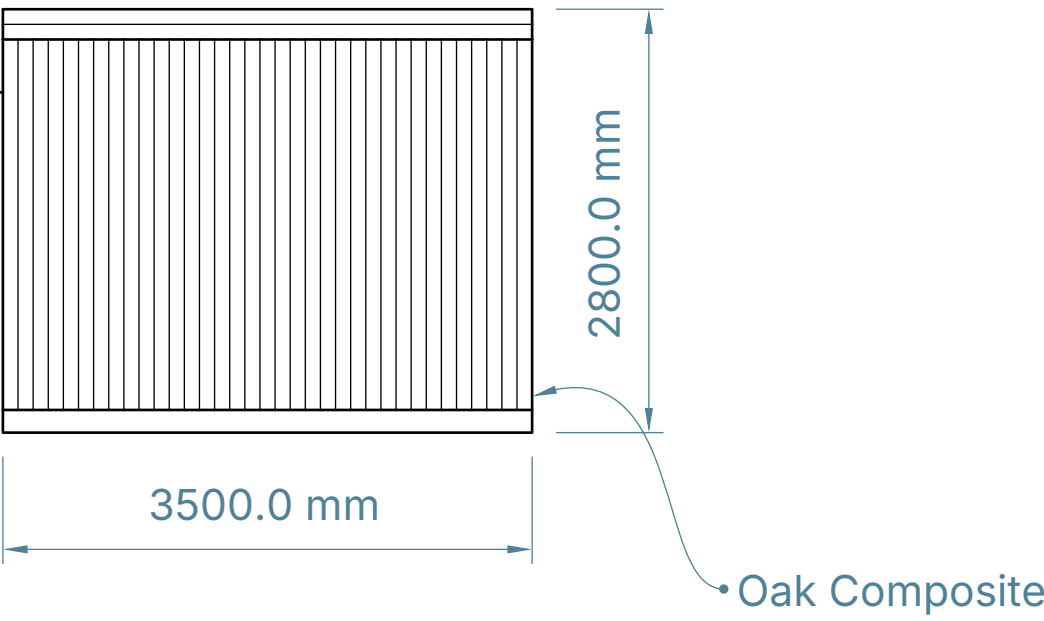

Scale - 1:50

