



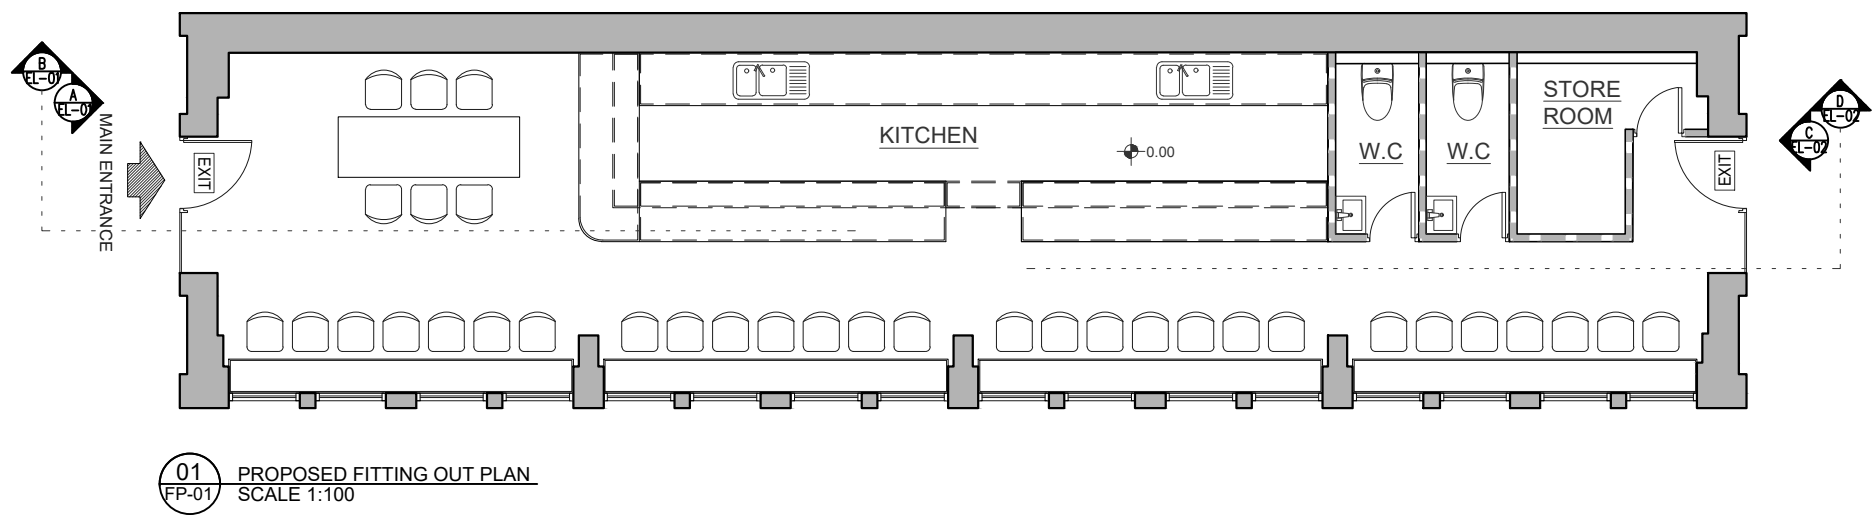

- Notes:
1. All aspects of this drawing are subject to site survey and preparation of full set out drawings by main contractor. Any major discrepancies to be discussed with APLUS prior to manufacture of components. All areas where heights are critical, are to be surveyed and setting out drawings prepared at the earliest opportunity.
 2. All dimensions relating to suppliers or sub-contractors must be checked and agreed between the main contractors and suppliers or subcontractors.
 3. This drawing represents design intent only. Specialist sub-contractors are responsible for the accurate, safe and fit for purpose execution of all issues under the domain. Overall responsibility for implementation lies with the main contractor. All variations which may be the result of technical safety requirements must be discussed with APLUS prior to implementation. Where variations are necessary, profile of original design intent must be maintained or alternative proposals submitted to APLUS for consideration.
 4. Contractor to ensure all details are commensurate with structural stability.
 5. All details are to conform with the relevant statutory requirements.
 6. All electrical installation to comply with current industry regulations and good practice.
 7. All design profiles to be maintained in detailing and manufacturing.
 8. If in doubt, as, consult or advise, please do not assume.
 9. Drawings and Design APLUS.

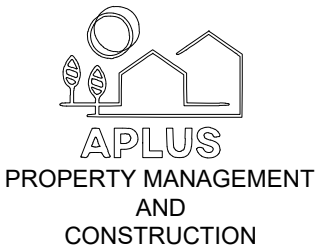

PROJECT ADDRESS:
ST GEORGE'S GARDENS
MANCHESTER

B&S Family food LTD
DRAWING TITLE:

PROPOSED FITTING-OUT PLAN

SCALE:	DATE:
1:100(A3)	22/04/2025


DRAWING NO:

M112LS-FP-01

POJECT NO:	DRAWN BY:
M112LS-001	ERIC.T

REVISIONS:	
-	-
-	-

OPEN AREA	574sqf
KITCHEN	267sqf
W.C	59sqf
STORE RM.	50sqf
total =	950sqf

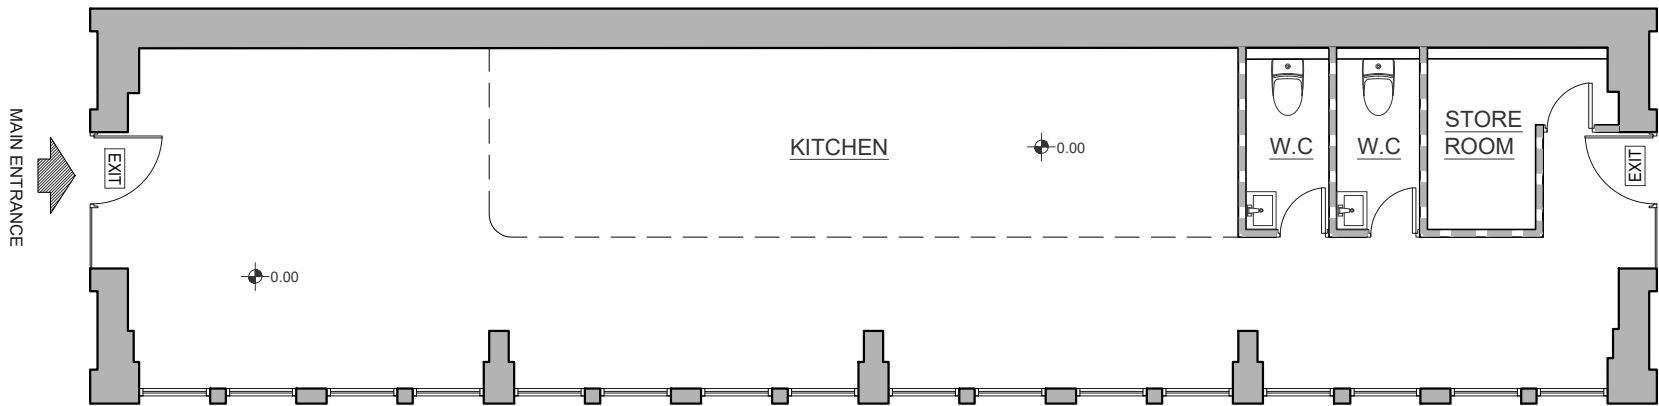


01
LP-01

PROPOSED LAYOUT PLAN
SCALE 1:100



- Notes:
1. All aspects of this drawing are subject to site survey and preparation of full set out drawings by main contractor. Any major discrepancies to be discussed with APLUS prior to manufacture of components. All areas where heights are critical, are to be surveyed and setting out drawings prepared at the earliest opportunity.
 2. All dimensions relating to suppliers or sub-contractors must be checked and agreed between the main contractors and suppliers or subcontractors.
 3. This drawing represents design intent only. Specialist sub-contractors are responsible for the accurate, safe and fit for purpose execution of all issues under the domain. Overall responsibility for implementation lies with the main contractor. All variations which may be the result of technical safety requirements must be discussed with APLUS prior to implementation. Where variations are necessary, profile of original design intent must be maintained or alternative proposals submitted to APLUS for consideration.
 4. Contractor to ensure all details are commensurate with structural stability.
 5. All details are to conform with the relevant statutory requirements.
 6. All electrical installation to comply with current industry regulations and good practice.
 7. All design profiles to be maintained in detailing and manufacturing.
 8. If in doubt, as, consult or advise, please do not assume.
 9. Drawings and Design APLUS.

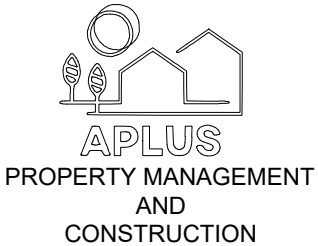

PROJECT ADDRESS:	
ST GEORGE'S GARDENS MANCHESTER	
-	
B&S Family food LTD	
DRAWING TITLE:	
PROPOSED LAYOUT PLAN	
SCALE:	DATE:
1:100(A3)	22/04/2025
DRAWING NO:	
M112LS-LP-01	
POJECT NO:	DRAWN BY:
M112LS-001	ERIC.T
REVISIONS:	
-	-
-	-

external wall lamp with PIR

wall lamp

light switch

pull cord-switch

2 way switch

halogen ceiling lamp

plain pendant lamp

Fluorescent lamp

combination light & shaver outlet

600x600 inset ceiling mounted light fitting

PIR sensor

EL

emergency light

emergency manual call point

SA

smoke detector/alarm

HD

heat detector/alarm

CO

carbon monoxide detector/alarm

CO2

carbon dioxide detector/alarm


EXIT

illuminated exit light

fire alarm sounder

FAP

fire alarm panel

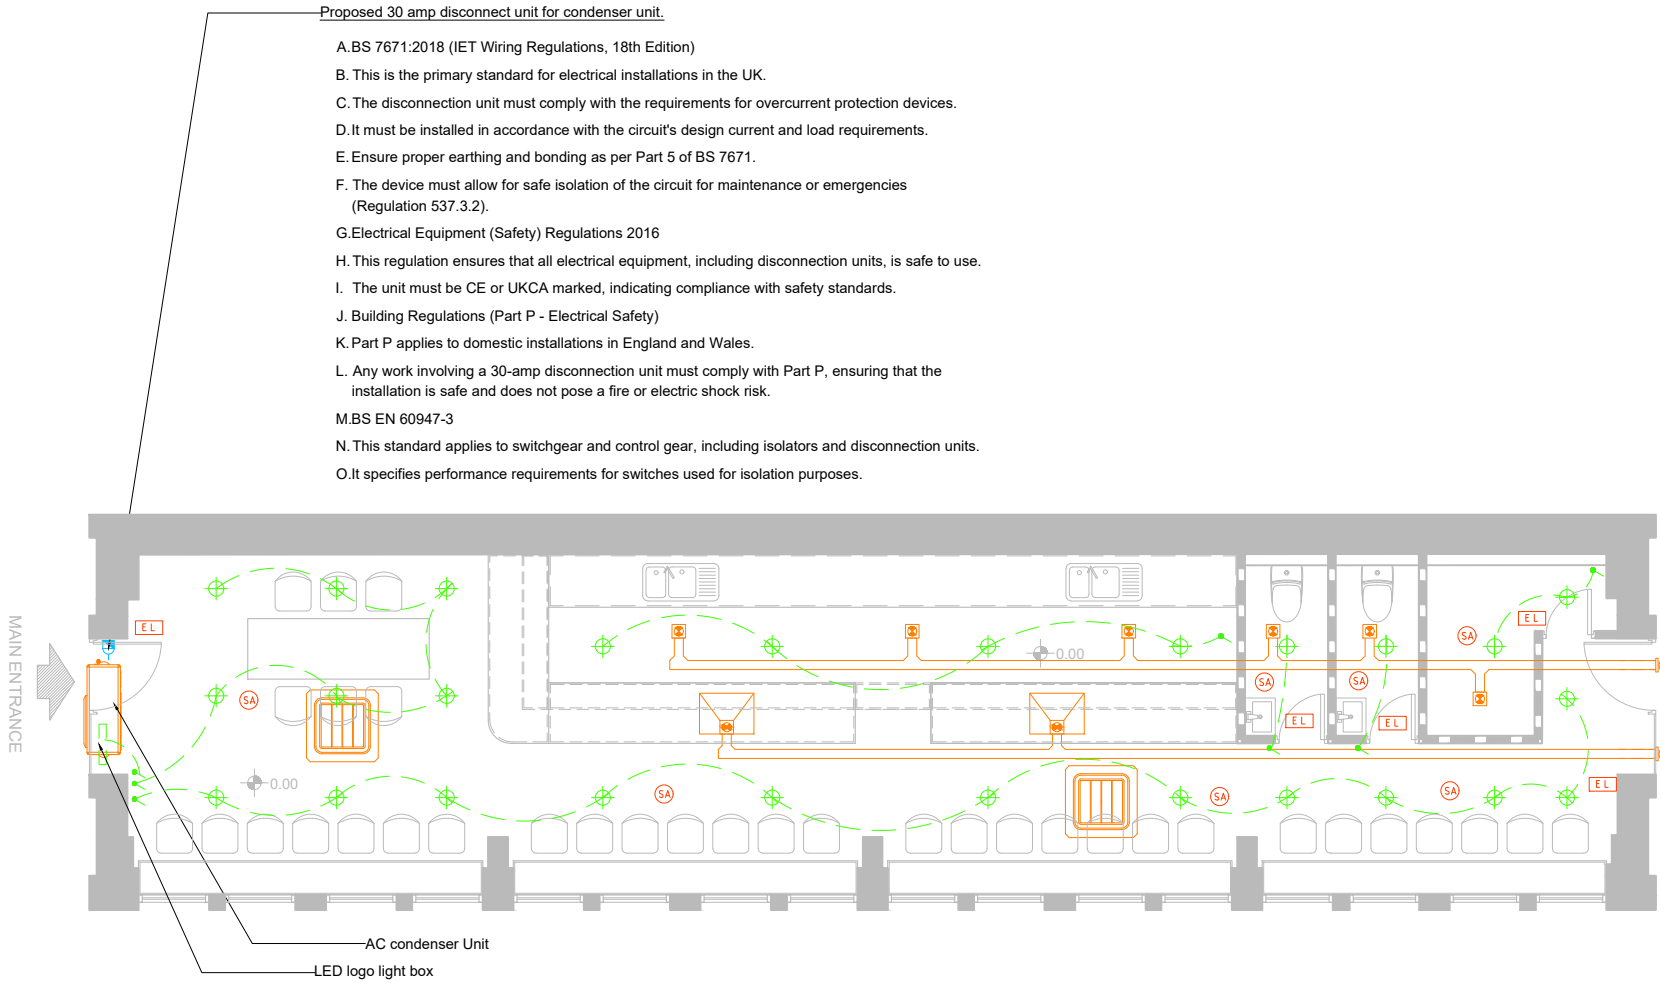


01
CP-01

PROPOSED CEILING PLAN
SCALE 1:100



- Notes:
1. All aspects of this drawing are subject to site survey and preparation of full set out drawings by main contractor. Any major discrepancies to be discussed with APLUS prior to manufacture of components. All areas where heights are critical, are to be surveyed and setting out drawings prepared at the earliest opportunity.
 2. All dimensions relating to suppliers or sub-contractors must be checked and agreed between the main contractors and suppliers or subcontractors.
 3. This drawing represents design intent only. Specialist sub-contractors are responsible for the accurate, safe and fit for purpose execution of all issues under the domain. Overall responsibility for implementation lies with the main contractor. All variations which may be the result of technical safety requirements must be discussed with APLUS prior to implementation. Where variations are necessary, profile of original design intent must be maintained or alternative proposals submitted to APLUS for consideration.
 4. Contractor to ensure all details are commensurate with structural stability.
 5. All details are to conform with the relevant statutory requirements.
 6. All electrical installation to comply with current industry regulations and good practice.
 7. All design profiles to be maintained in detailing and manufacturing.
 8. If in doubt, as, consult or advise, please do not assume.
 9. Drawings and Design APLUS.

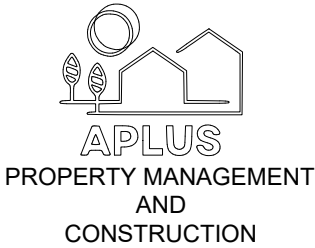

PROJECT ADDRESS:
ST GEORGE'S GARDENS
MANCHESTER

B&S Family food LTD
DRAWING TITLE:

PROPOSED CEILING PLAN


SCALE:	DATE:
1:100(A3)	22/04/2025

DRAWING NO:

M112LS-CP-01

POJECT NO:	DRAWN BY:
M112LS-001	ERIC.T

REVISIONS:	
-	-
-	-

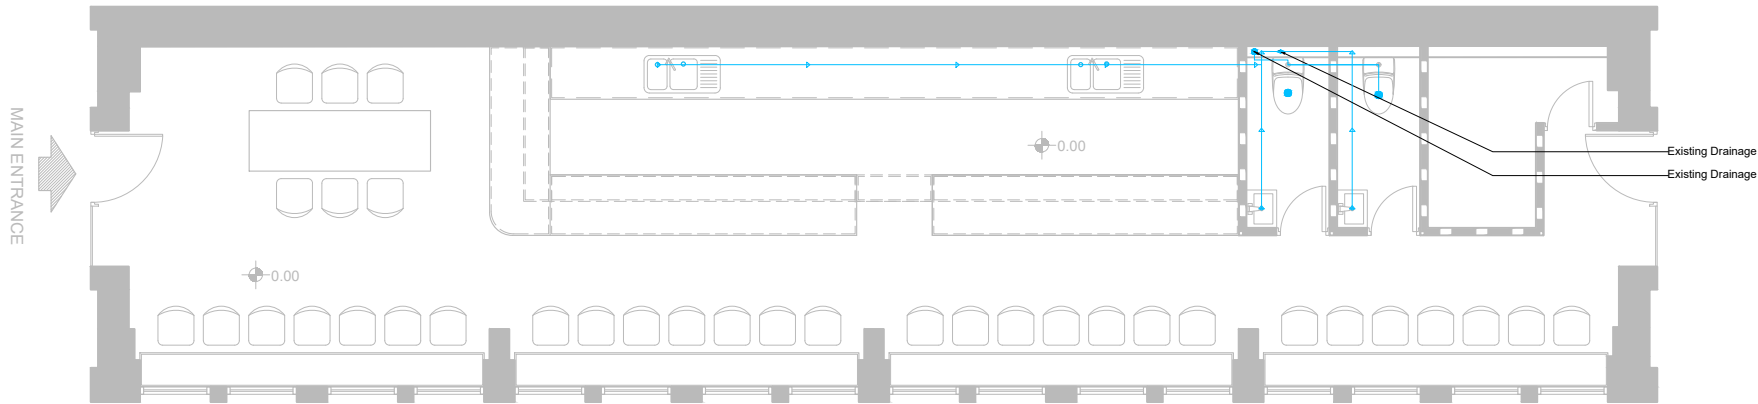


01
DP-01

PROPOSED DRAINAGE PLAN
SCALE 1:100

Notes:

1. All aspects of this drawing are subject to site survey and preparation of full set out drawings by main contractor. Any major discrepancies to be discussed with APLUS prior to manufacture of components. All areas where heights are critical, are to be surveyed and setting out drawings prepared at the earliest opportunity.
2. All dimensions relating to suppliers or sub-contractors must be checked and agreed between the main contractors and suppliers or subcontractors.
3. This drawing represents design intent only. Specialist sub-contractors are responsible for the accurate, safe and fit for purpose execution of all issues under the domain. Overall responsibility for implementation lies with the main contractor. All variations which may be the result of technical safety requirements must be discussed with APLUS prior to implementation. Where variations are necessary, profile of original design intent must be maintained or alternative proposals submitted to APLUS for consideration.
4. Contractor to ensure all details are commensurate with structural stability.
5. All details are to conform with the relevant statutory requirements.
6. All electrical installation to comply with current industry regulations and good practice.
7. All design profiles to be maintained in detailing and manufacturing.
8. If in doubt, as, consult or advise, please do not assume.
9. Drawings and Design APLUS.

 

APLUS
PROPERTY MANAGEMENT
AND
CONSTRUCTION

PROJECT ADDRESS:

ST GEORGE'S GARDENS
MANCHESTER

-

B&S Family food LTD

DRAWING TITLE:

PROPOSED DRAINAGE PLAN

SCALE:

1:100(A3)

DATE:

22/04/2025

DRAWING NO:

M112LS-DP-01

PROJECT NO:

M112LS-001

DRAWN BY:

ERIC.T

REVISIONS:

-


-

-

-

Power legend

- double socket
- single socket
- low level socket (switch above worktop)
- cooker control unit/outlet
- electricity consumer unit
- electric meter
- hidden socket behind appliance (remote switch)
- remote switch for hidden socket behind appliance, red light indicator and labeled for the relevant appliance
- Wall mounted disconnect unit
- Cat5E Data point

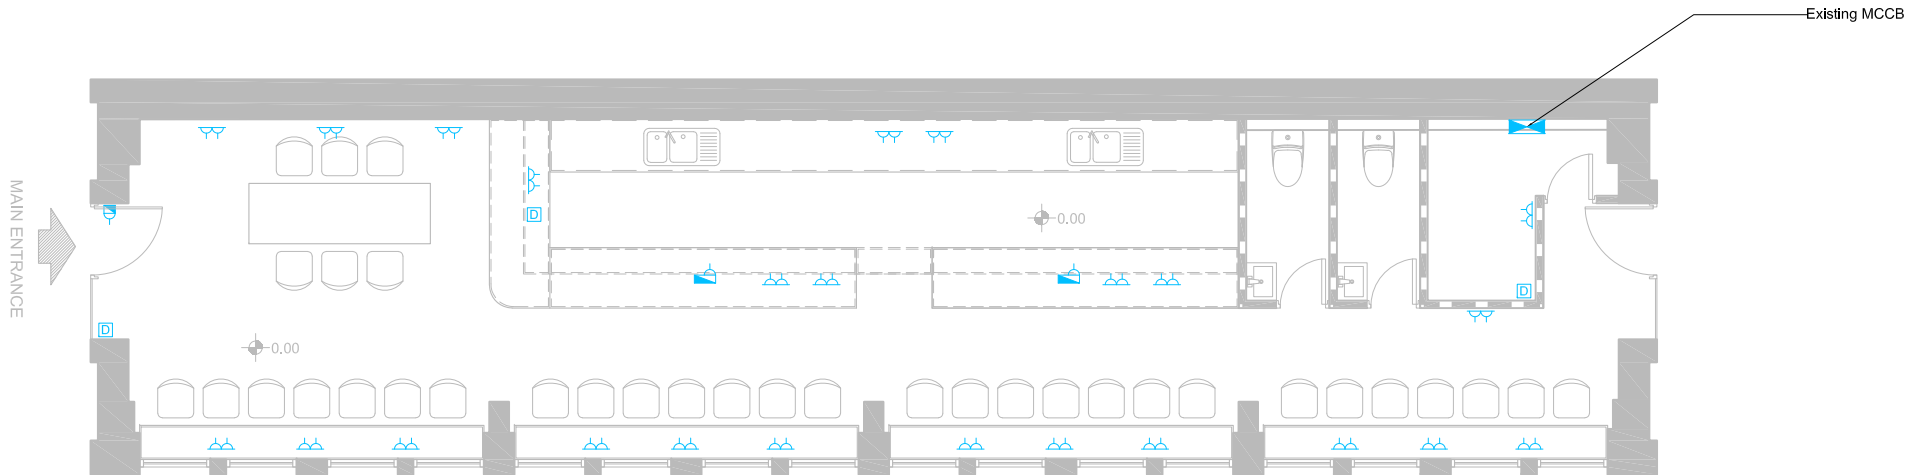

01
EP-01

PROPOSED ELECTRIC PLAN
SCALE 1:100

Notes:

- All aspects of this drawing are subject to site survey and preparation of full set out drawings by main contractor. Any major discrepancies to be discussed with APLUS prior to manufacture of components. All areas where heights are critical, are to be surveyed and setting out drawings prepared at the earliest opportunity.
- All dimensions relating to suppliers or sub-contractors must be checked and agreed between the main contractors and suppliers or subcontractors.
- This drawing represents design intent only. Specialist sub-contractors are responsible for the accurate, safe and fit for purpose execution of all issues under the domain. Overall responsibility for implementation lies with the main contractor. All variations which may be the result of technical safety requirements must be discussed with APLUS prior to implementation. Where variations are necessary, profile of original design intent must be maintained or alternative proposals submitted to APLUS for consideration.
- Contractor to ensure all details are commensurate with structural stability.
- All details are to conform with the relevant statutory requirements.
- All electrical installation to comply with current industry regulations and good practice.
- All design profiles to be maintained in detailing and manufacturing.
- If in doubt, as, consult or advise, please do not assume.
- Drawings and Design APLUS.



APLUS
PROPERTY MANAGEMENT
AND
CONSTRUCTION

PROJECT ADDRESS:

ST GEORGE'S GARDENS
MANCHESTER

B&S Family food LTD

DRAWING TITLE:

PROPOSED ELECTRIC PLAN

SCALE: DATE:

1:100(A3) 22/04/2025

DRAWING NO:


M112LS-EP-01

PROJECT NO: DRAWN BY:


M112LS-001 ERIC.T

REVISIONS:


-	-
-	-

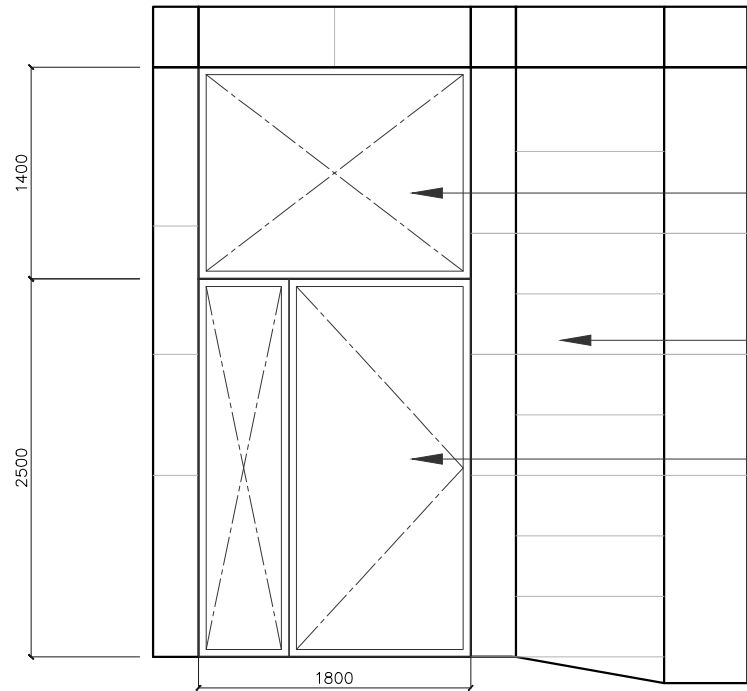

A
EL-01 EXISTING ELEVATION A-A
SCALE 1:50

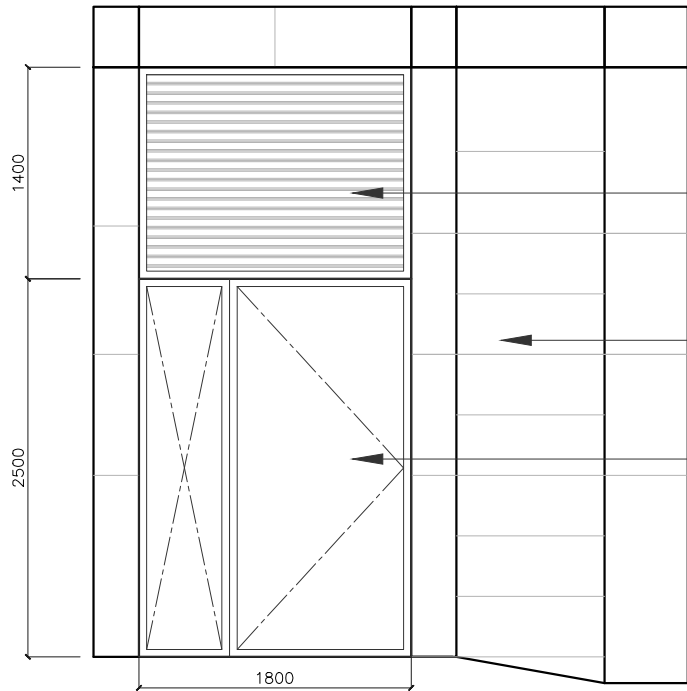

A
EL-01 PROPOSED ELEVATION A-A
SCALE 1:50

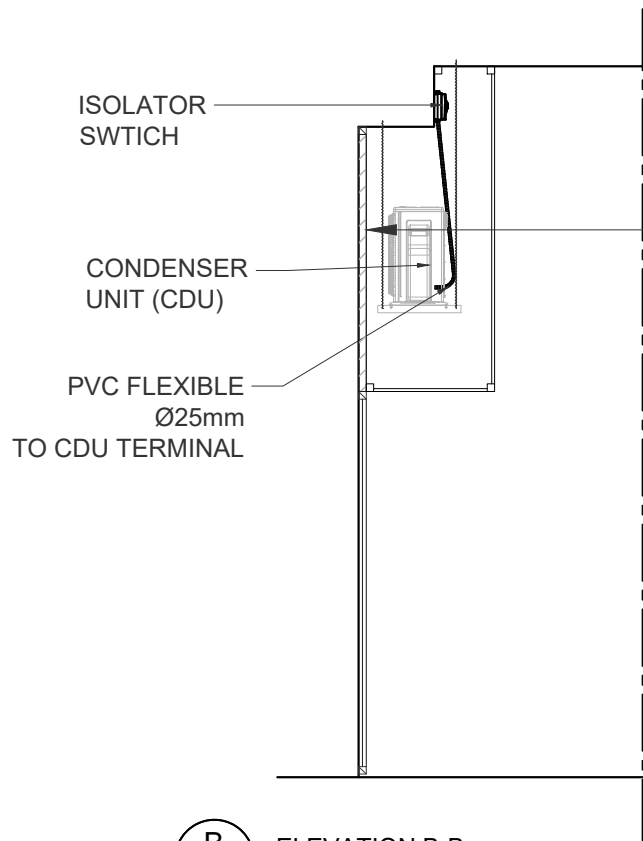

B
EL-01 ELEVATION B-B
SCALE 1:50

EXISTING ALUMINUM PANEL WITH BLACK
COLOR PANEL

EXISTING MARBLE TILE

EXISTING ALUMINUM DOOR AND FRAME.

PROPOSED NEW LOUVER MATCH WITH
EXISTING DOOR FRAME COLOR.

EXISTING MARBLE TILE


EXISTING ALUMINUM DOOR AND FRAME.

PROPOSED NEW LOUVER MATCH WITH
EXISTING DOOR FRAME COLOR.



Notes:

1. All aspects of this drawing are subject to site survey and preparation of full set out drawings by main contractor. Any major discrepancies to be discussed with APLUS prior to manufacture of components. All areas where heights are critical, are to be surveyed and setting out drawings prepared at the earliest opportunity.
2. All dimensions relating to suppliers or sub-contractors must be checked and agreed between the main contractors and suppliers or subcontractors.
3. This drawing represents design intent only. Specialist sub-contractors are responsible for the accurate, safe and fit for purpose execution of all issues under the domain. Overall responsibility for implementation lies with the main contractor. All variations which may be the result of technical safety requirements must be discussed with APLUS prior to implementation. Where variations are necessary, profile of original design intent must be maintained or alternative proposals submitted to APLUS for consideration.
4. Contractor to ensure all details are commensurate with structural stability.
5. All details are to conform with the relevant statutory requirements.
6. All electrical installation to comply with current industry regulations and good practice.
7. All design profiles to be maintained in detailing and manufacturing.
8. If in doubt, as, consult or advise, please do not assume.
9. Drawings and Design APLUS.

 

APLUS
PROPERTY MANAGEMENT
AND
CONSTRUCTION

PROJECT ADDRESS:

**ST GEORGE'S GARDENS
MANCHESTER**

-

B&S Family food LTD

DRAWING TITLE:

ELEVATION A-A B-B

SCALE:	DATE:
1:100(A3)	22/04/2025


DRAWING NO:

M112LS-EL-01

PROJECT NO:	DRAWN BY:
M112LS-001	ERIC.T

REVISIONS:



-	-
-	-

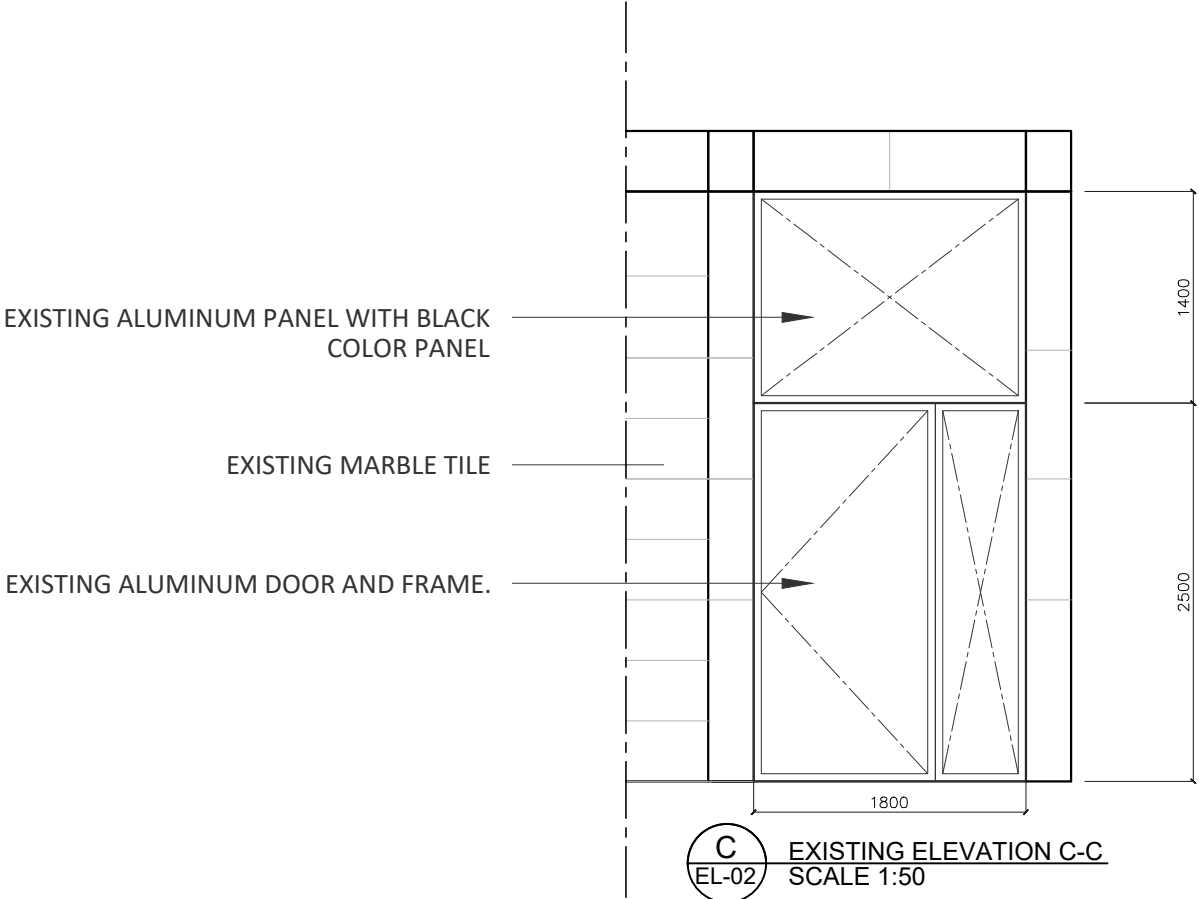


EXISTING ALUMINUM PANEL WITH BLACK
COLOR PANEL

EXISTING MARBLE TILE

EXISTING ALUMINUM DOOR AND FRAME.

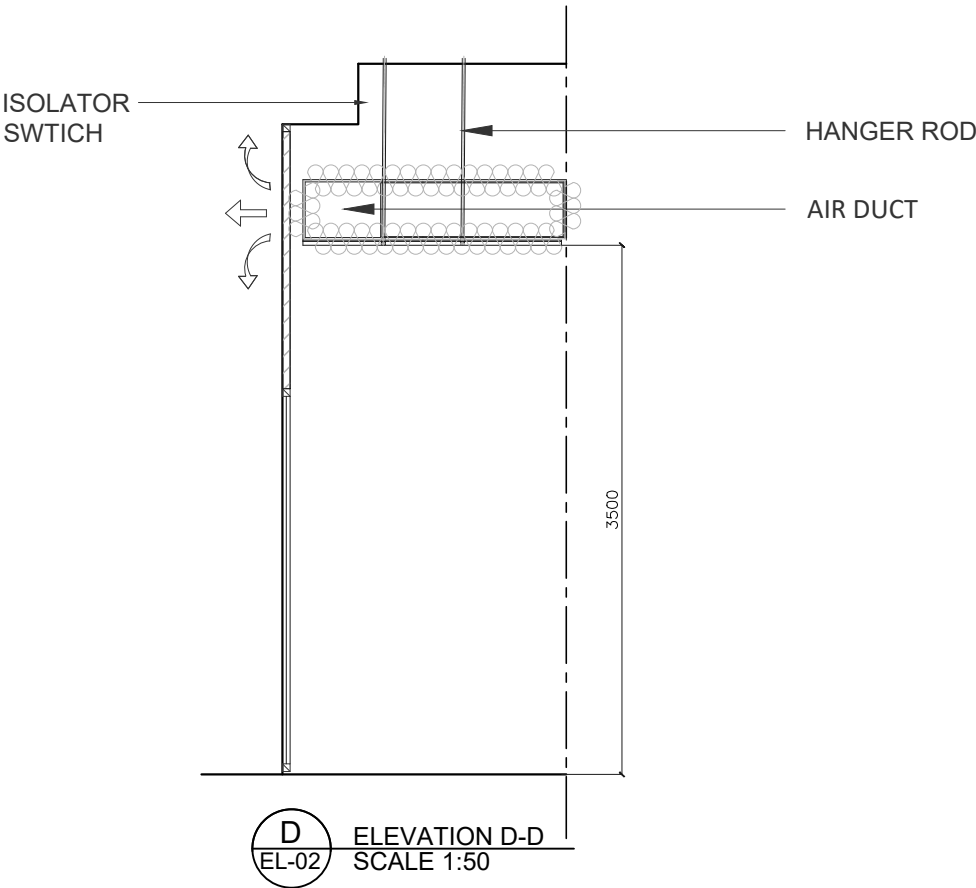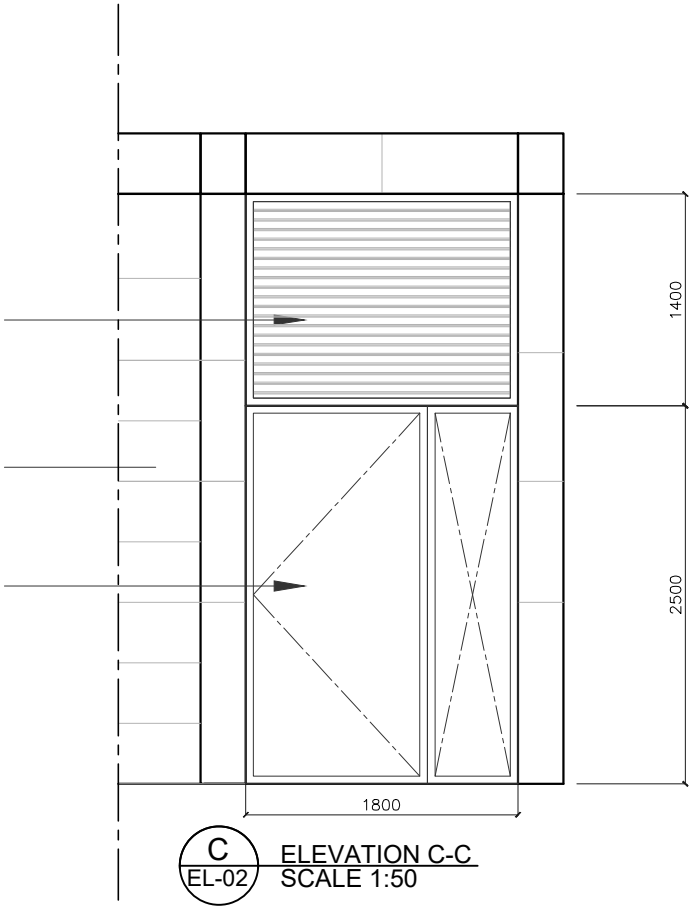

- Notes:
1. All aspects of this drawing are subject to site survey and preparation of full set out drawings by main contractor. Any major discrepancies to be discussed with APLUS prior to manufacture of components. All areas where heights are critical, are to be surveyed and setting out drawings prepared at the earliest opportunity.
 2. All dimensions relating to suppliers or sub-contractors must be checked and agreed between the main contractors and suppliers or subcontractors.
 3. This drawing represents design intent only. Specialist sub-contractors are responsible for the accurate, safe and fit for purpose execution of all issues under the domain. Overall responsibility for implementation lies with the main contractor. All variations which may be the result of technical safety requirements must be discussed with APLUS prior to implementation. Where variations are necessary, profile of original design intent must be maintained or alternative proposals submitted to APLUS for consideration.
 4. Contractor to ensure all details are commensurate with structural stability.
 5. All details are to conform with the relevant statutory requirements.
 6. All electrical installation to comply with current industry regulations and good practice.
 7. All design profiles to be maintained in detailing and manufacturing.
 8. If in doubt, as, consult or advise, please do not assume.
 9. Drawings and Design APLUS.

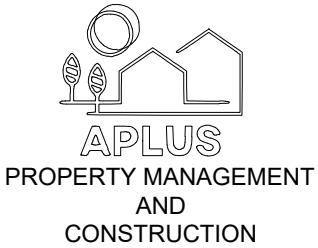

PROJECT ADDRESS:	
ST GEORGE'S GARDENS MANCHESTER	
-	
B&S Family food LTD	
DRAWING TITLE:	
ELEVATION C-C D-D	
SCALE:	DATE:
1:100(A3)	22/04/2025
DRAWING NO:	
M112LS-EL-02	
POJECT NO:	DRAWN BY:
M112LS-001	ERIC.T
REVISIONS:	
-	-
-	-