

ALL DIMENSIONS ARE IN mm UNLESS NOTED OTHERWISE

N.G.R

E: 388173

N: 400707

NOTES:

REV	DESCRIPTION	BY	CH	DATE
A	Issued for Approval	PD	RMB	12.09.23

GallifordTry

WOLVEY - HINCKLEY - LEICESTERSHIRE - LE10 3JF

Tel: +44 (0)1455 227292 Fax: +44 (0)1455 227258

vodafone

Cell Name	Opt
DROYLSDEN ROAD	A
Cell ID No	
CORNERSTONE	VF
30836200	24693_0
	N/A

Site Address / Contact Details

DROYLSDEN ROAD
FALSWORTH
MANCHESTER
M40 2FT

Drawing Title: PROPOSED SITE PLAN

Purpose of Issue: PLANNING

Drawing Number: 201

Surveyed By: MOM

Original Sheet Size: A3

Drawn: PPD

Date: 12.09.23


Check: RMB

Date: 12.09.23

Issue: A

SDN0005 Version 1.3

These drawings comply with VF Standard ICNIRP guidelines, under configuration VM7F
Designed in accordance with Cornerstone documents: SDN0009 v6.0

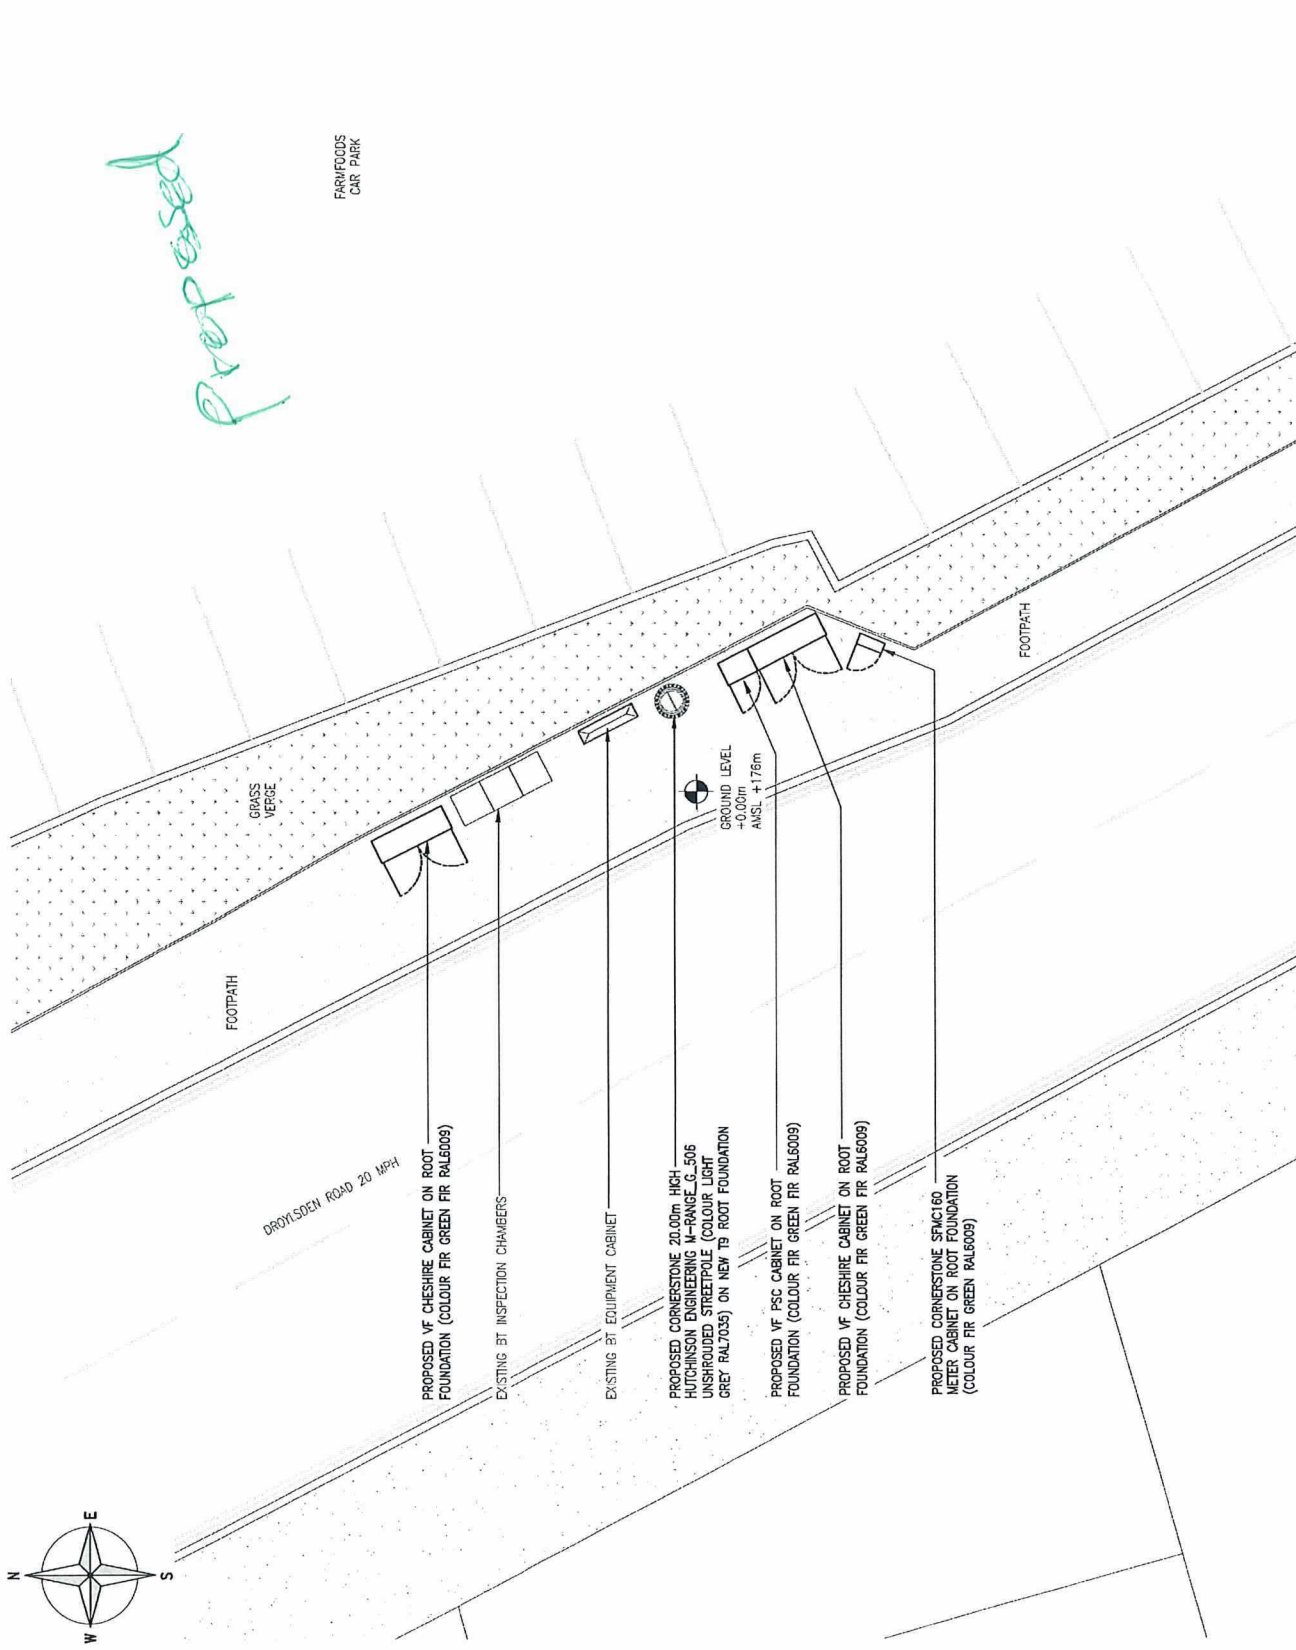

ALL DIMENSIONS ARE IN mm UNLESS NOTED OTHERWISE