



Rev.01

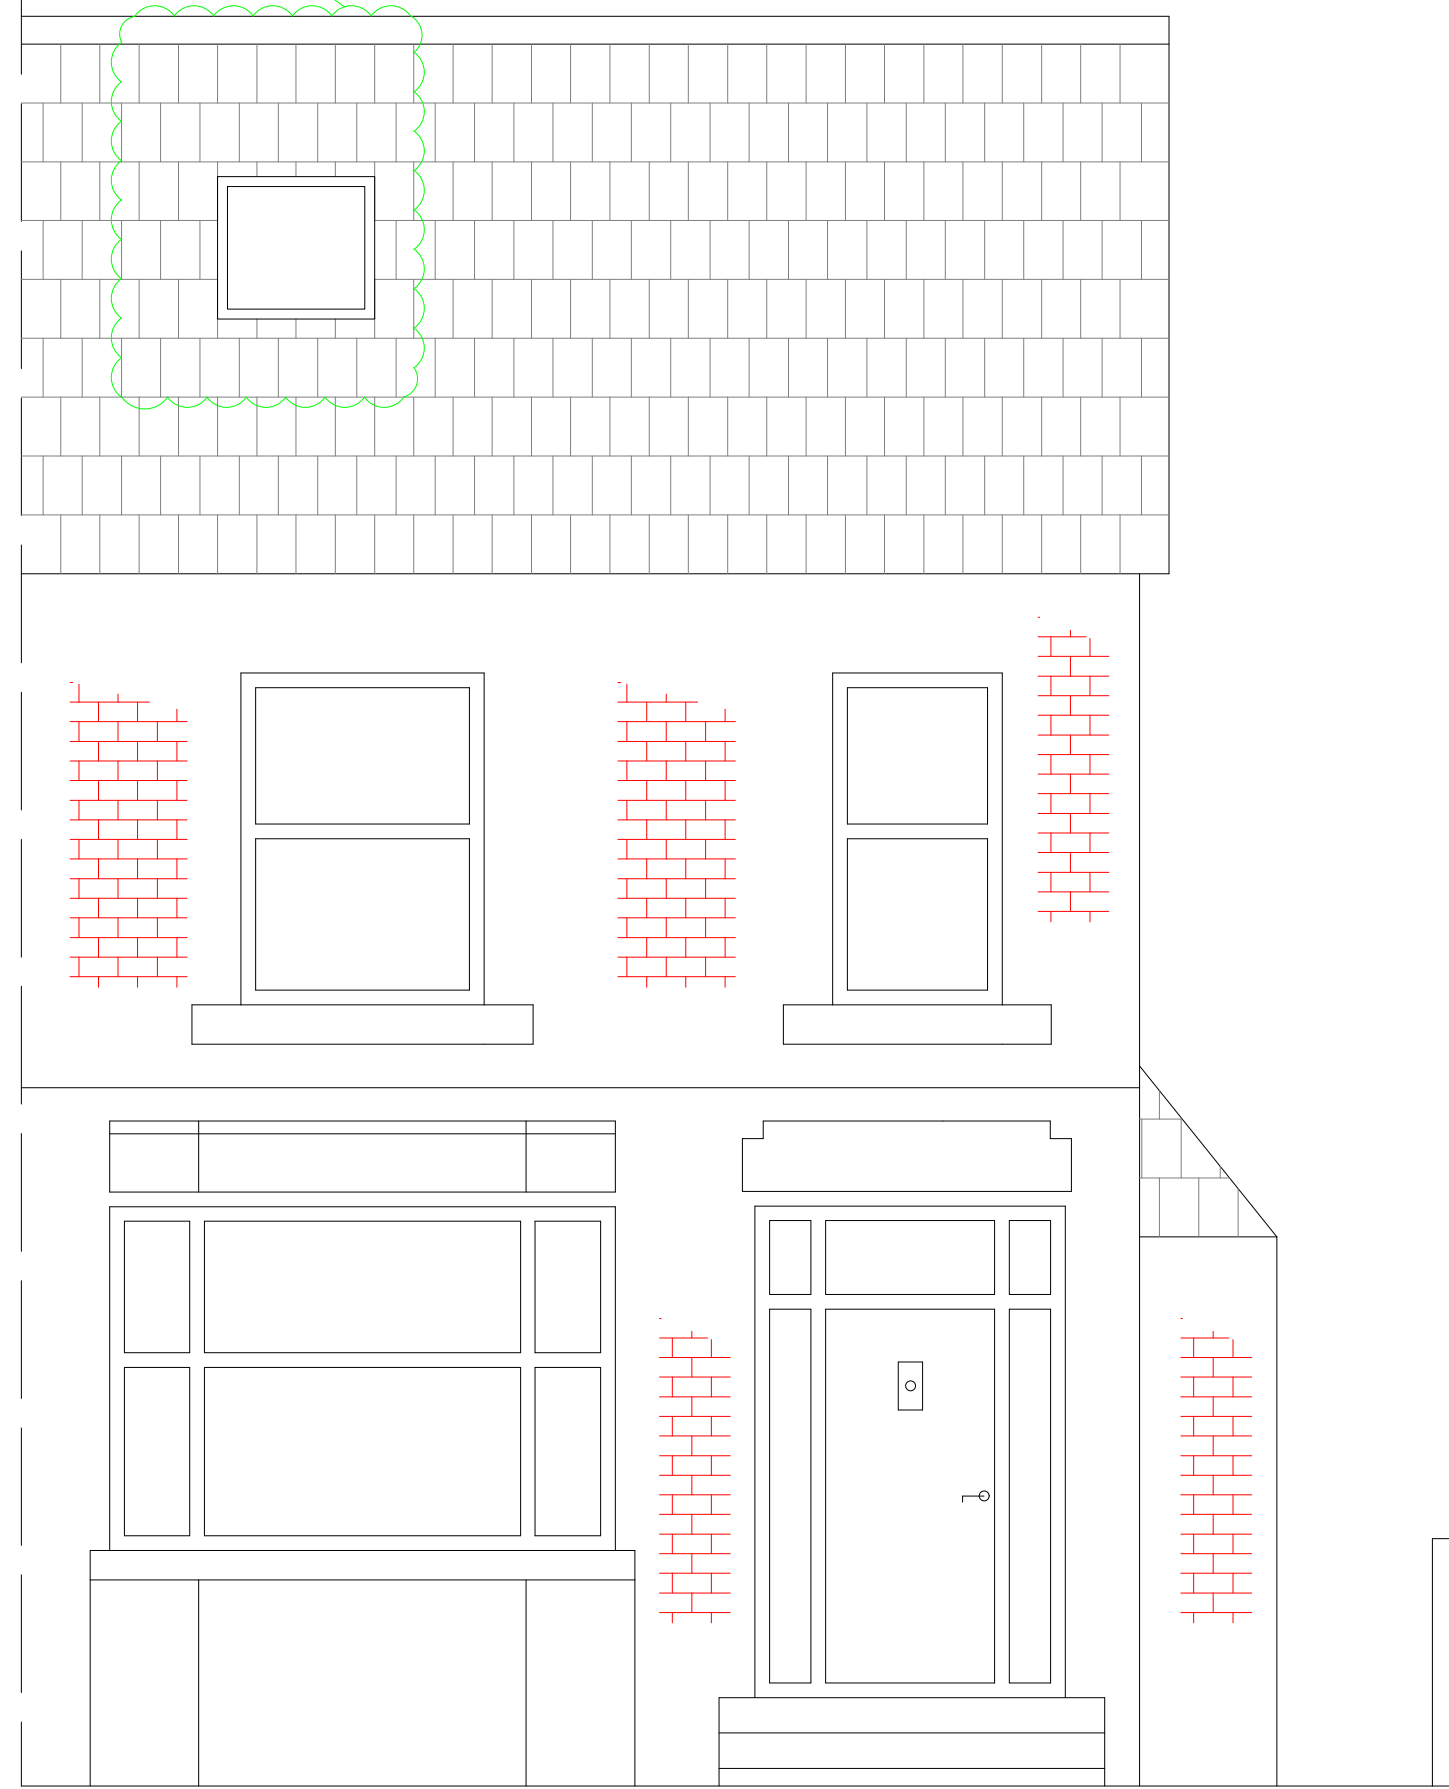

Proposed Front Elevation view

Rev.03

Rev.02

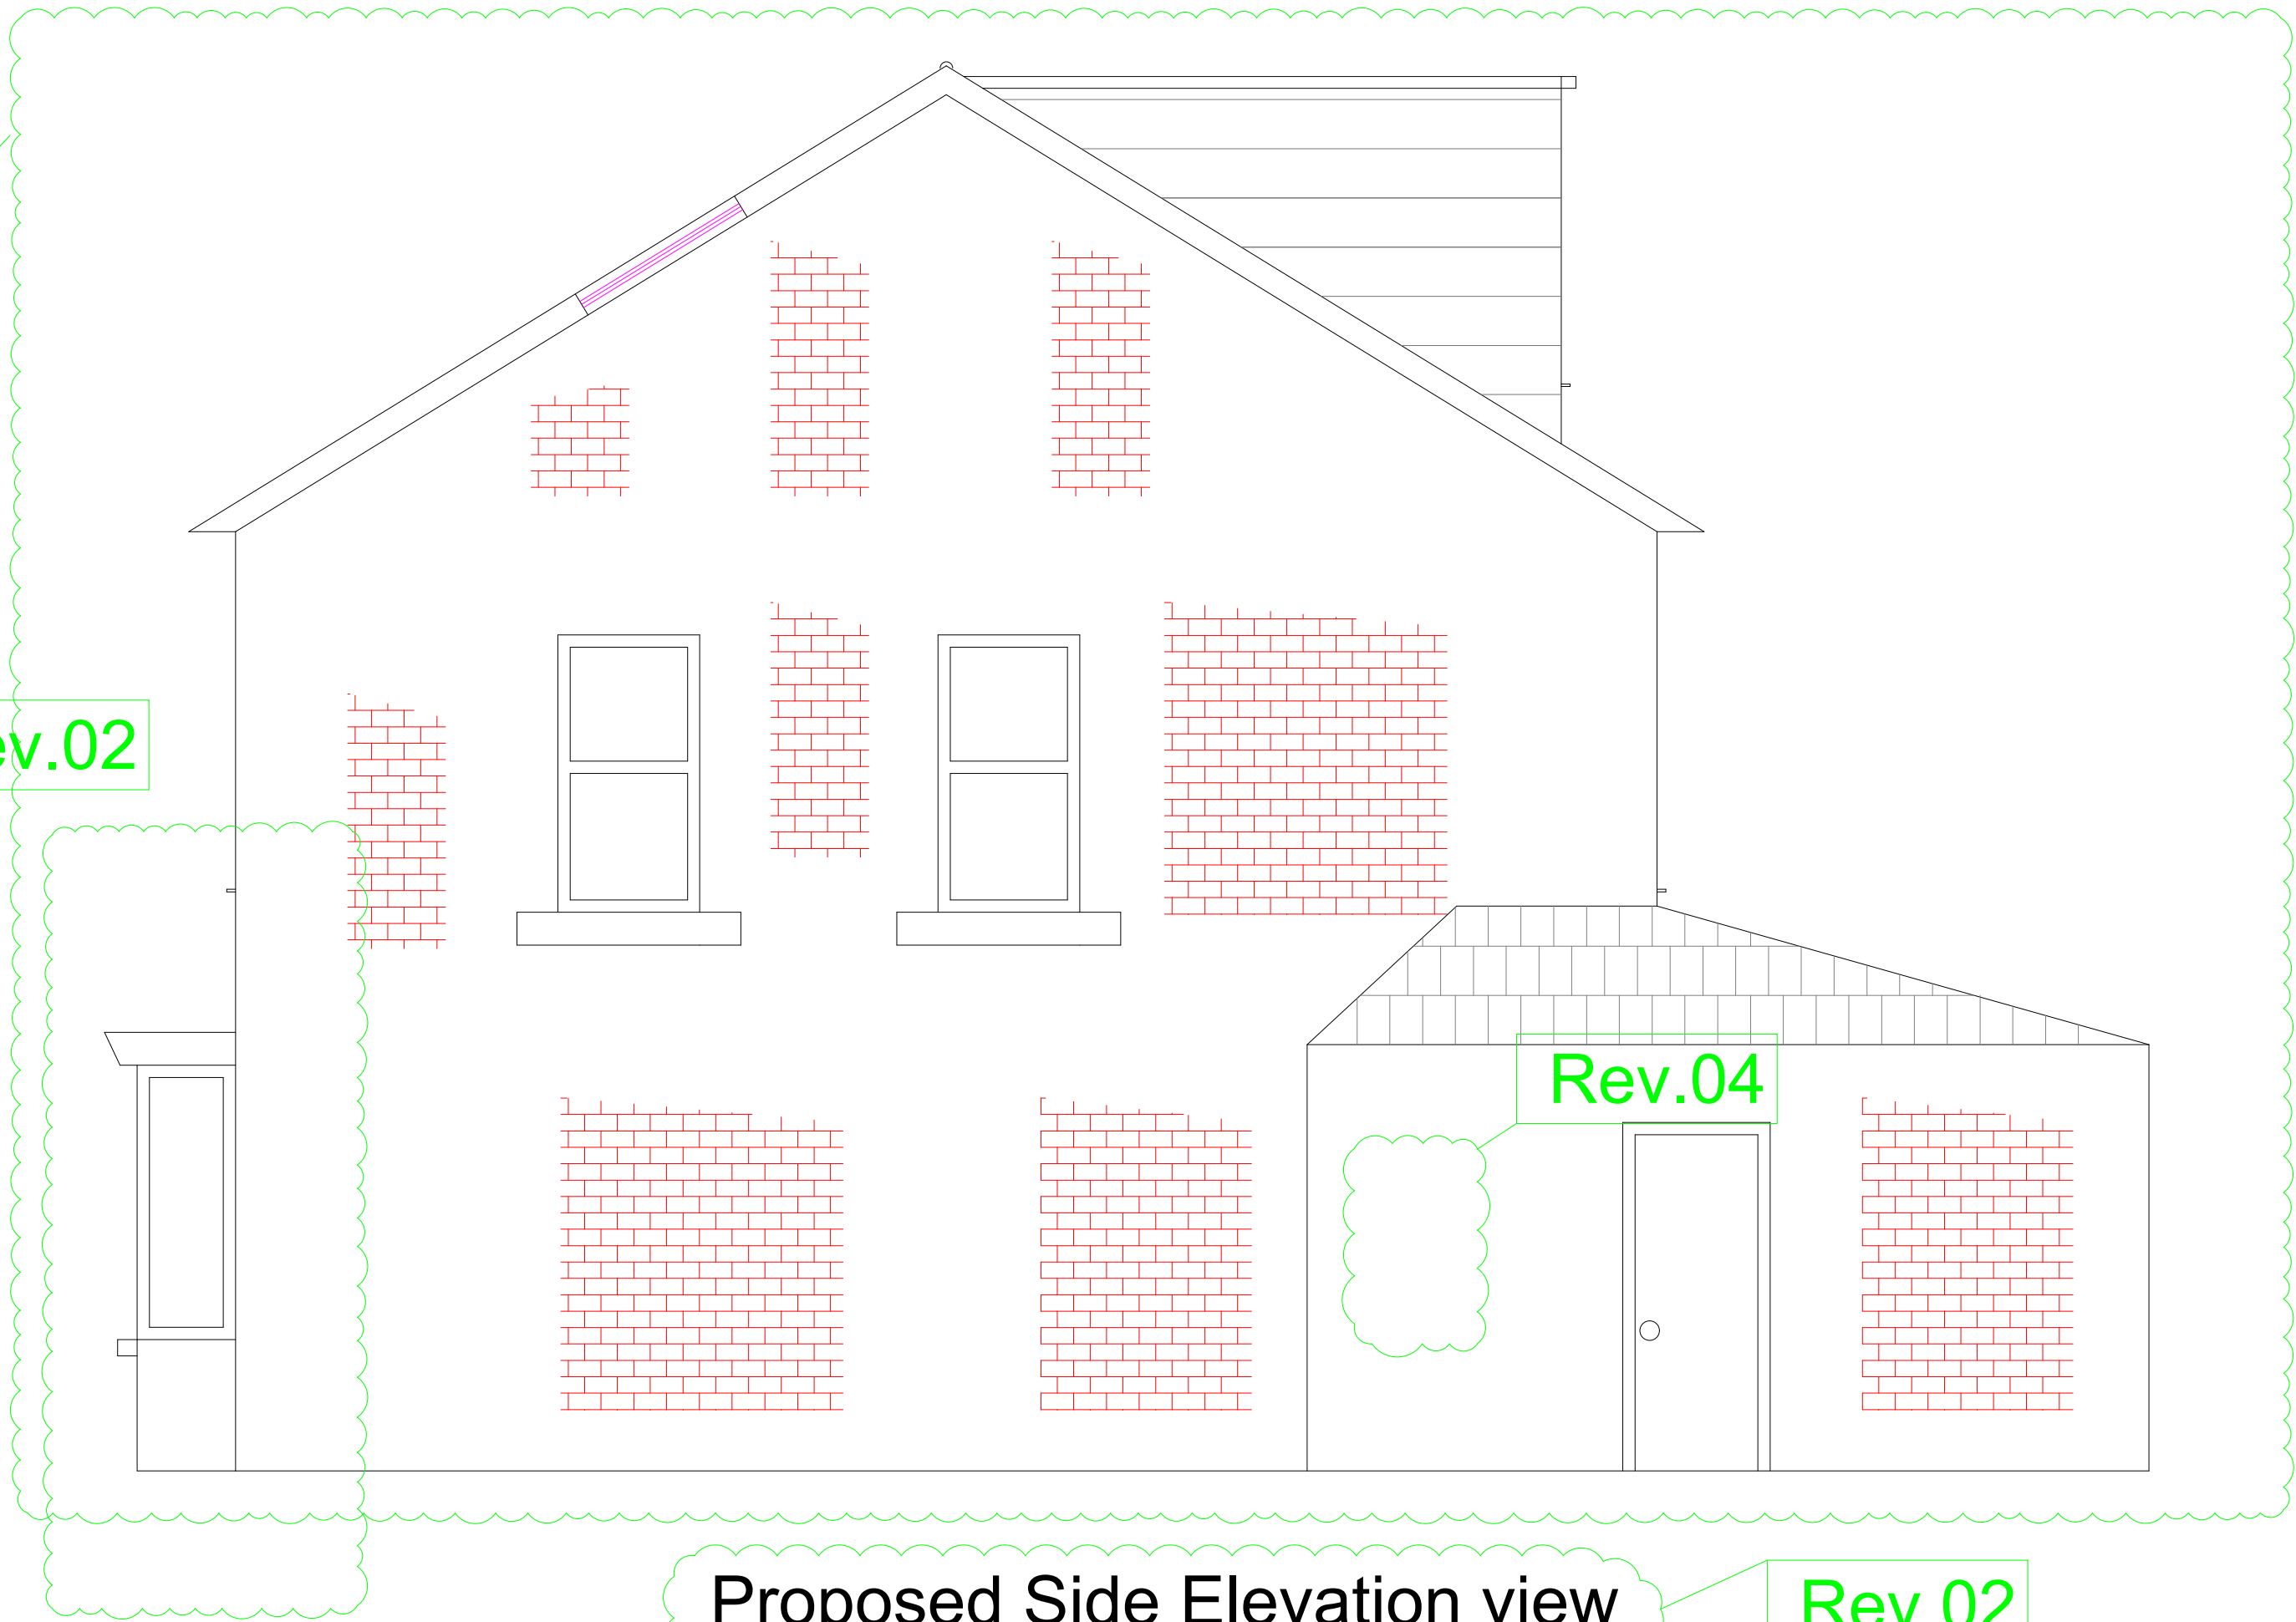


Proposed Side Elevation view

Rev.02

Rev.03

Rev.01

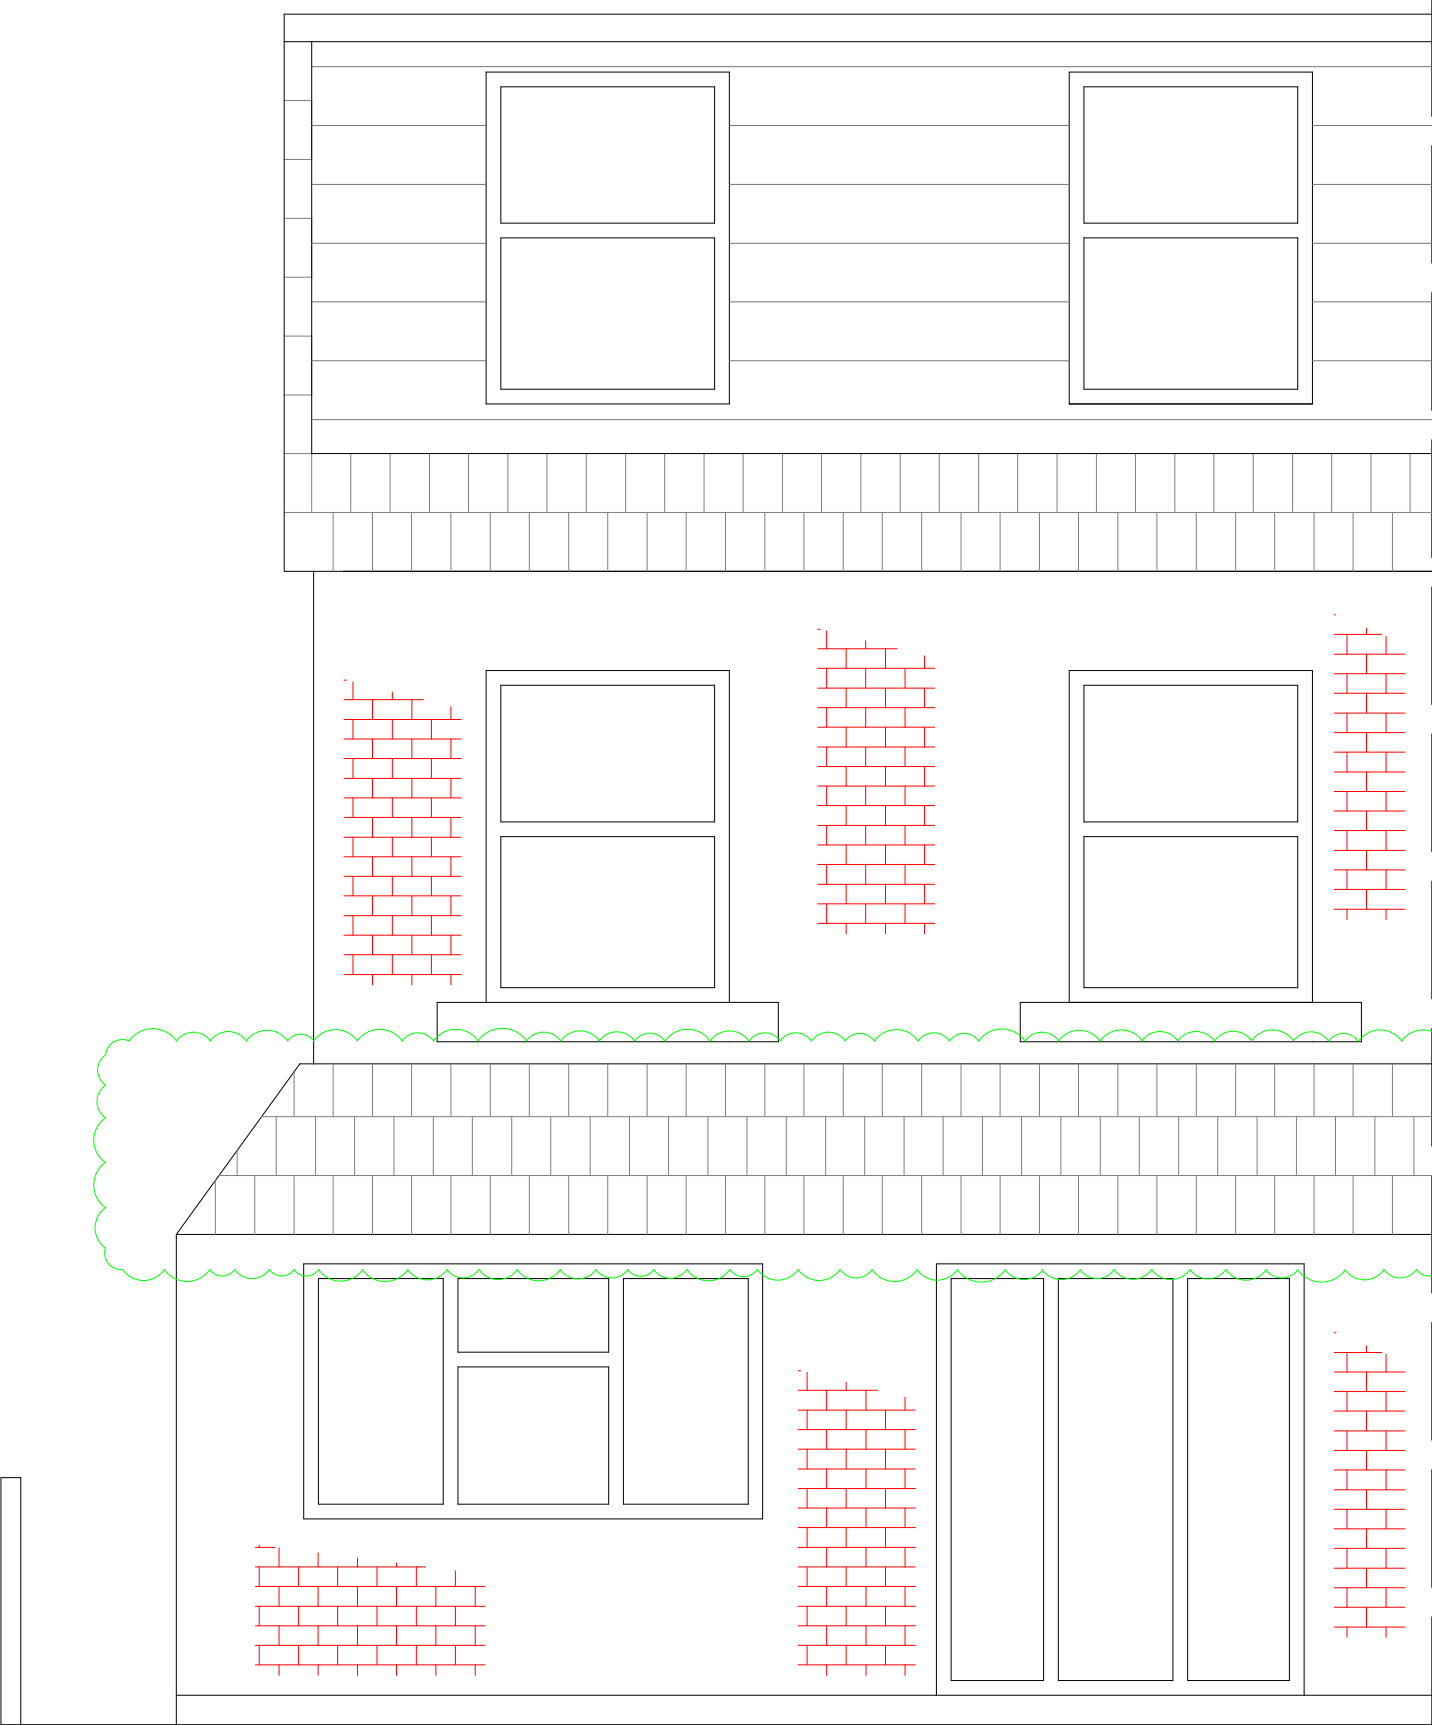

Proposed Rear Elevation view

Proposed Side Elevation view from Adjoining property

KEY PLAN:



LEGEND:

- Boundary under application site
- Steel Beam
- Dry wall (Gypson)
- 16" partition wall
- Wall single brick
- Wall double brick
- Wooden door
- uPVC door

Project Title:

PROPOSED EXTENSION & INTERNAL ALTERATION FOR 15 ALBANY AVE., M11 1HQ

Drawing Title:

PROPOSED ELEVATIONS

Scale	Paper	Unit
1/50	A1	MM

Dwg #

006

Rev.

04

Contractor:



QUICK AND PRECISE FOR CONSTRUCTION
(DESIGN DEPARTMENT)
Mobile: 07542524969
Email: amro@quickandprecise.co.uk

Client:

Mr & Mrs. AbdulAziz

Mob.: 07969768771

Email:
maha.abuelela@gmail.com