


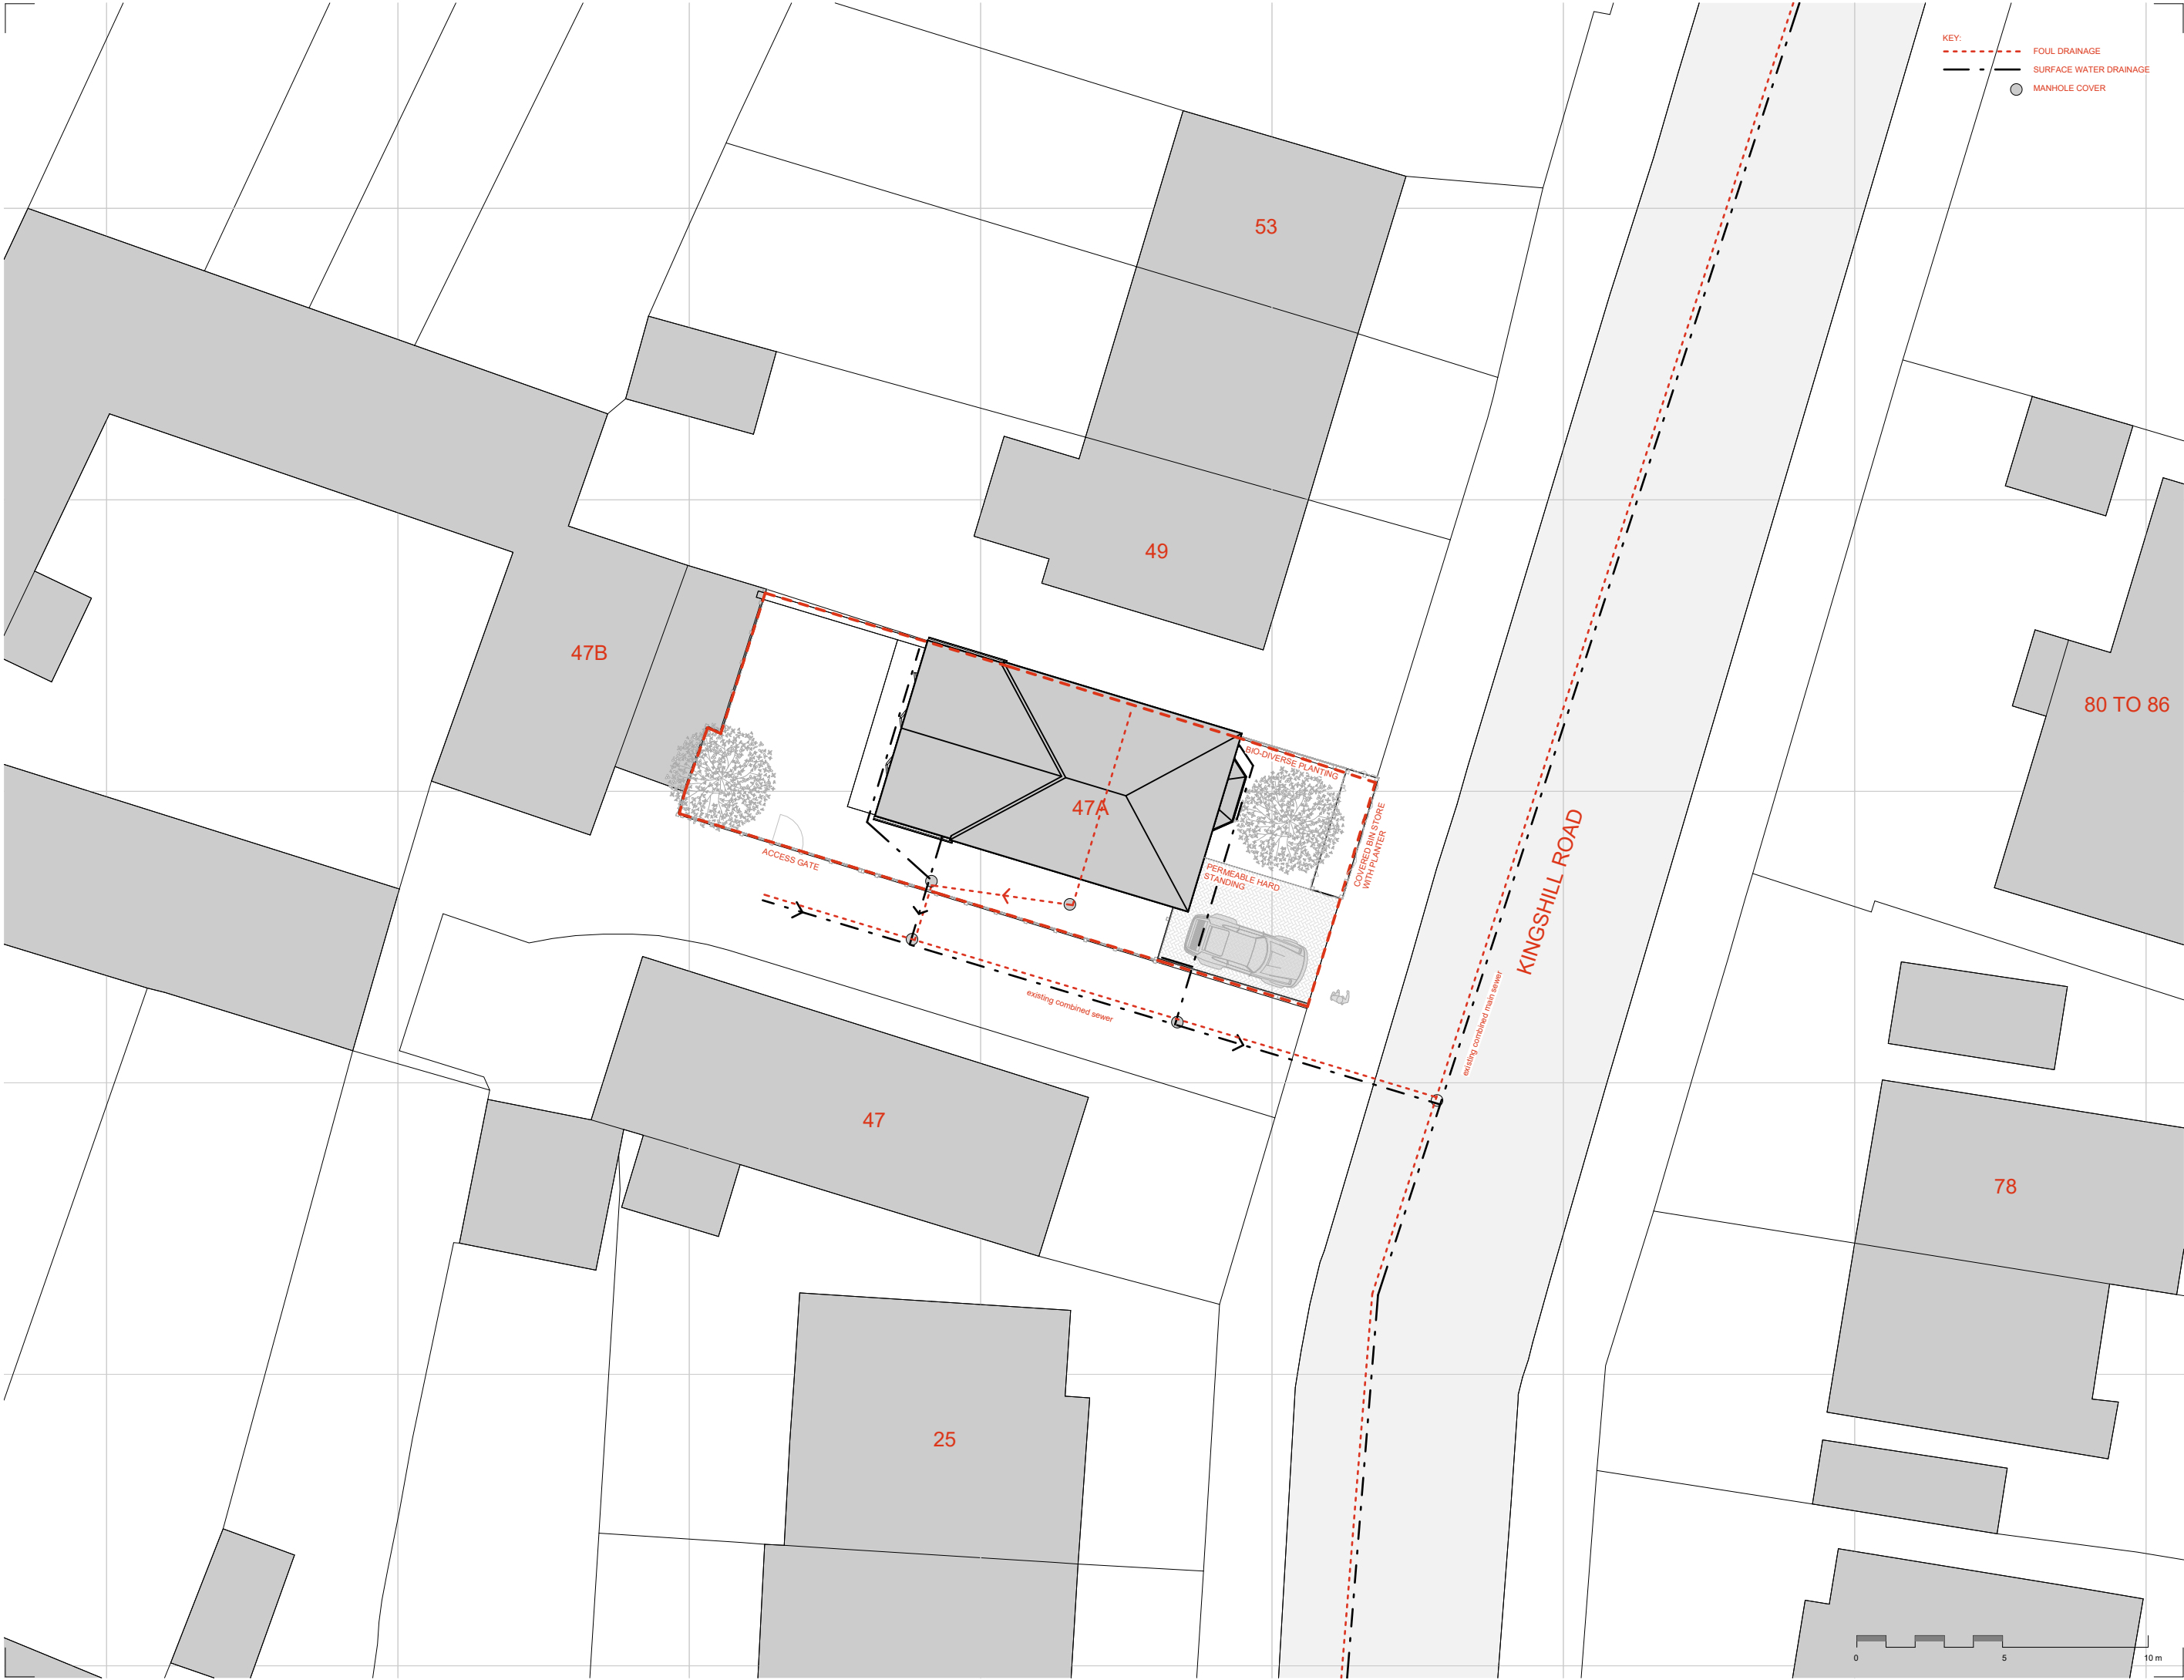

KEY:
- - - FOUL DRAINAGE
- - - SURFACE WATER DRAINAGE
● MANHOLE COVER

RICHARD
FOSTER
ARCHITECTS

47AKINGSHILL

47A KINGSHILL ROAD
CHORLTON-CUM-HARDY
M21 9HD

Project: 22003

Revision:		Description	By
No	Date		

PLANNING

Notes:

North



Scale 1:200

SITE PLAN
WIDER CONTEXT
PROPOSED

Drawing No: 22003-RFA-00-00-DR

A-0906

Sheet Size A3