


General notes

1. This information is confidential and the copyright of Anomaly.
2. Anomaly accepts no liability for use of this drawing by parties other than the party for whom it was prepared or for purposes other than that which is stated on the issue sheet. It shall not be disclosed or passed to any other party in any form in whole or part without Anomaly's express permission in writing nor should any other party place reliance upon it.
3. Where data is supplied electronically, it is for convenience only. The original information is the printed or controlled copy which will be supplied on request.
4. All dimensions are in millimetres. No dimensions or other information shall be inferred from the electronic data unless specifically stated on the printed or controlled copy. Where dimensions are not given, drawings must not be scaled and the matter should be referred back to Anomaly.
5. This drawing should be read in conjunction with all other project information, produced by Anomaly and others. In the event of any conflict between the information contained on this drawing and in any other project document, drawings, specifications, schedules etc. the matter must be referred back to Anomaly for clarification.
6. All dimensions and conditions are to be checked on site by the contractor prior to preparing designs, drawings, calculations etc. or commencing any work. The contractor is responsible for checking that there is no conflict between site dimensions and drawn dimensions

Key plan

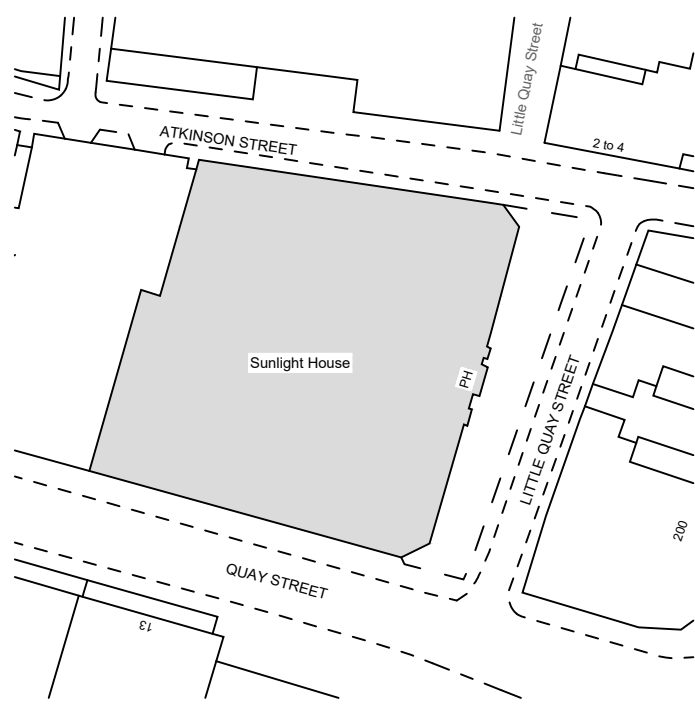

Drawing key

- INDICATIVE EXISTING BEAMS
- EXISTING BEAMS TO BE DEMOLISHED
- NEW SLAB OPENING
- NEW UB 203x133x30
- NEW SHS 180x180x10

Status	Revision	Date	Description
S2	P01	15/09/2025	Planning

Designed by	Drawn by	Checked by	Approved by
JWW	JW	LH	AM / LS

Architect
ANOMALY
Morelands, 5-23 Old Street
London EC1 V9HL
+44 (0) 20 7054 1145
hello@anomaly.london
www.anomaly.london

Client
KARREV (SUNLIGHT) LIMITED

Project
SUNLIGHT HOUSE
Little Quay St,
Manchester M3 3HP


Drawing title
**CAFÉ LAYOUT
PLAN AND RCP
BASEMENT MEZZANINE**

Job number	Sheet size	Scale @ A1	Scale @ A3
160	A1	1:100	1:200


Project stage
FOR INFORMATION

Drawing number
SLH-ANO-P0-BM1-DR-A-05103

GENERAL NOTE:
DRAWING SHOWS INDICATIVE STAIR DESIGN TO
SUPPORT THE SLAB OPENING AND REQUIRED
STRUCTURAL WORKS FOR PLANNING APPLICATION.
STAIR DESIGN TO BE DEVELOPED BY FUTURE TENANT

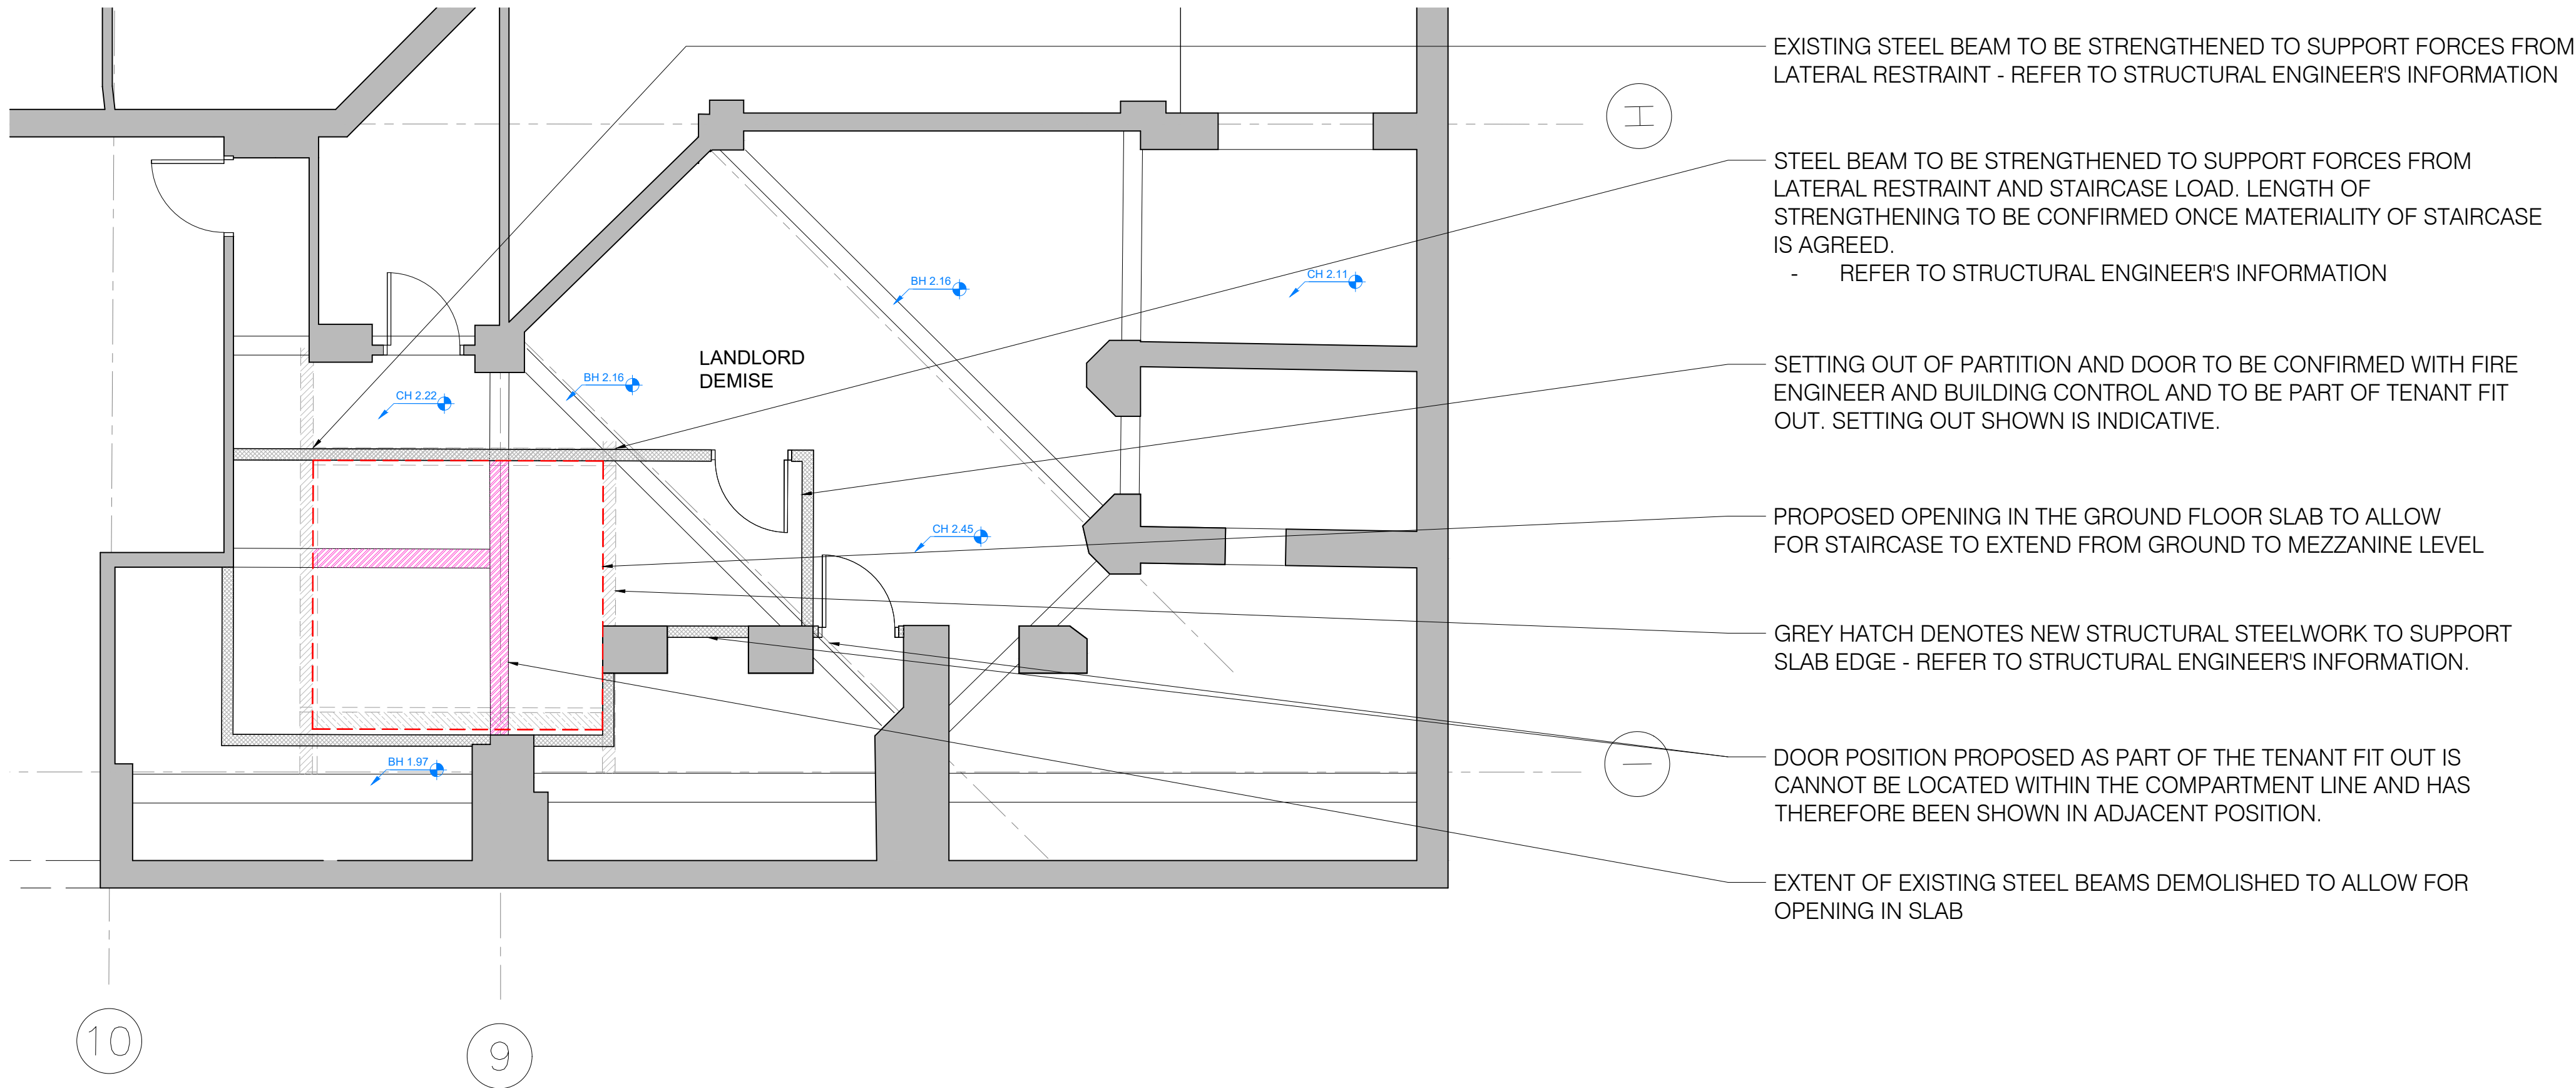

01 REFLECTED CEILING PLAN
BASEMENT MAZZANINE 1:50

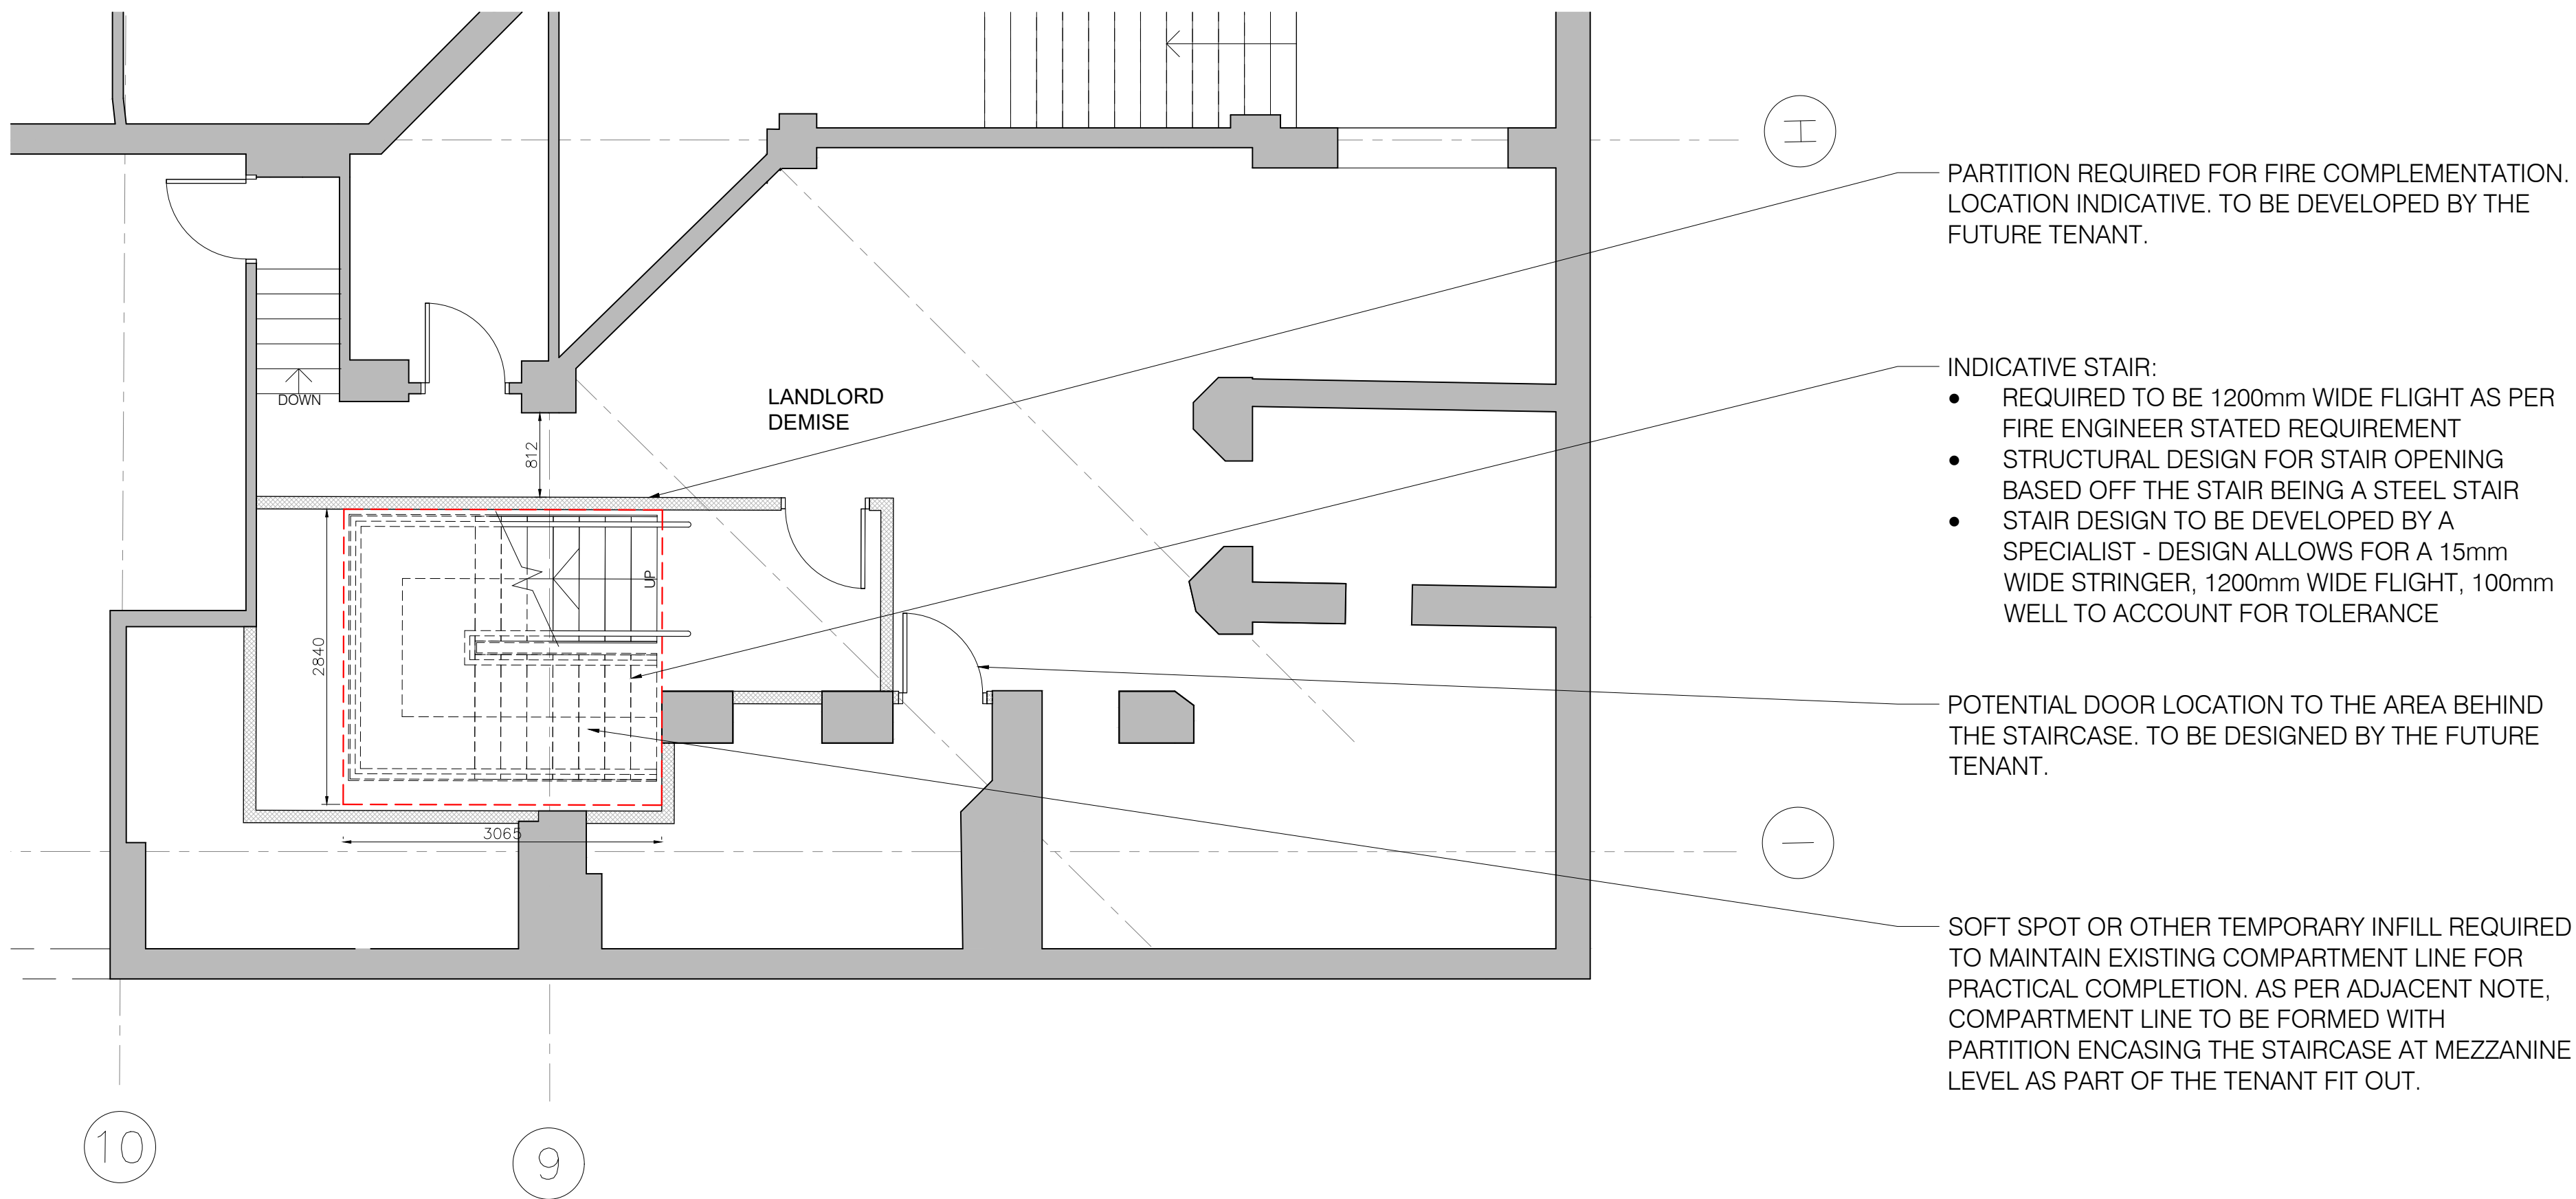

02 GENERAL ARRANGEMENT PLAN
BASEMENT MAZZANINE 1:50

Scale 1:50
1 m 0 1 2 m