




SCALE 1:100
m 0 1 2 3 4 5

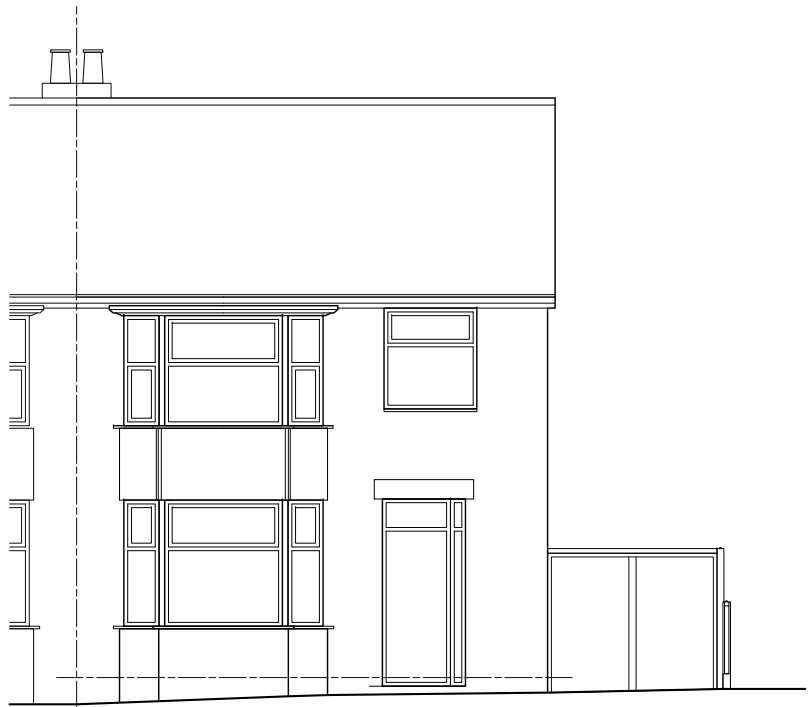


EXISTING FRONT ELEVATION scale 1:100

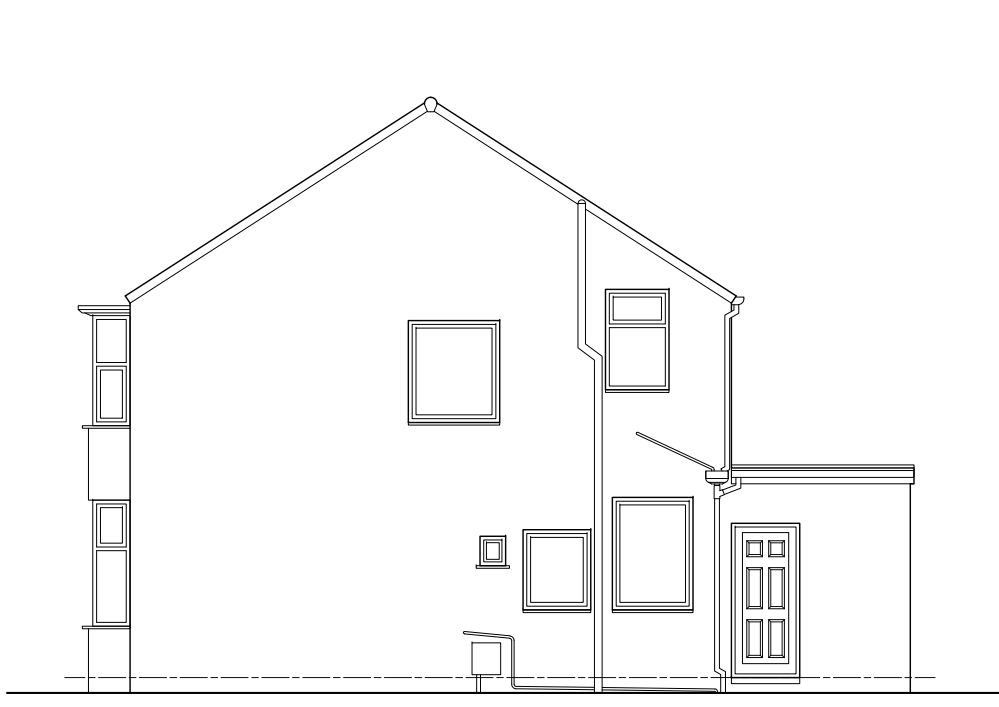



EXISTING SIDE ELEVATION scale 1:100

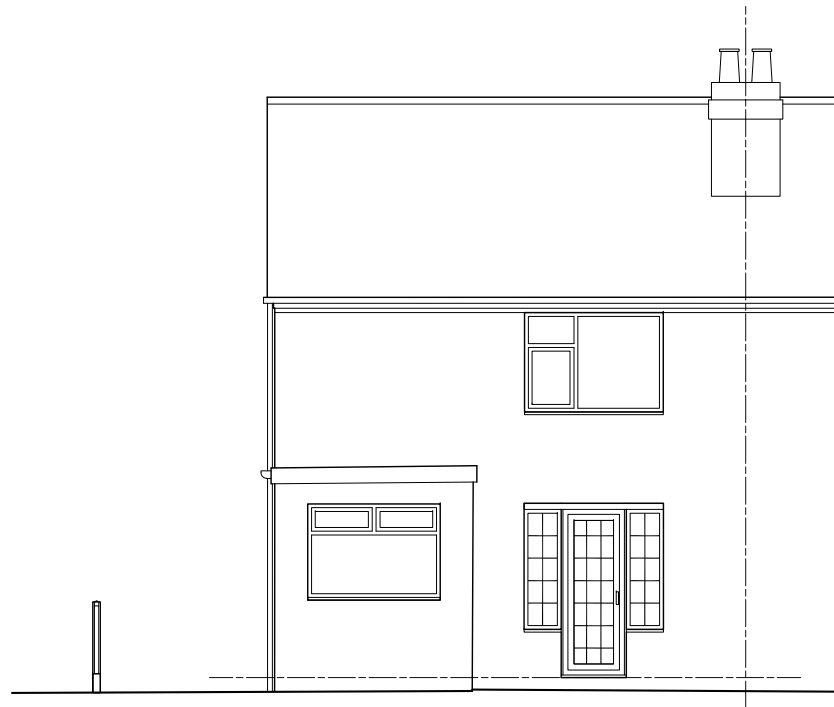

EXISTING REAR ELEVATION scale 1:100

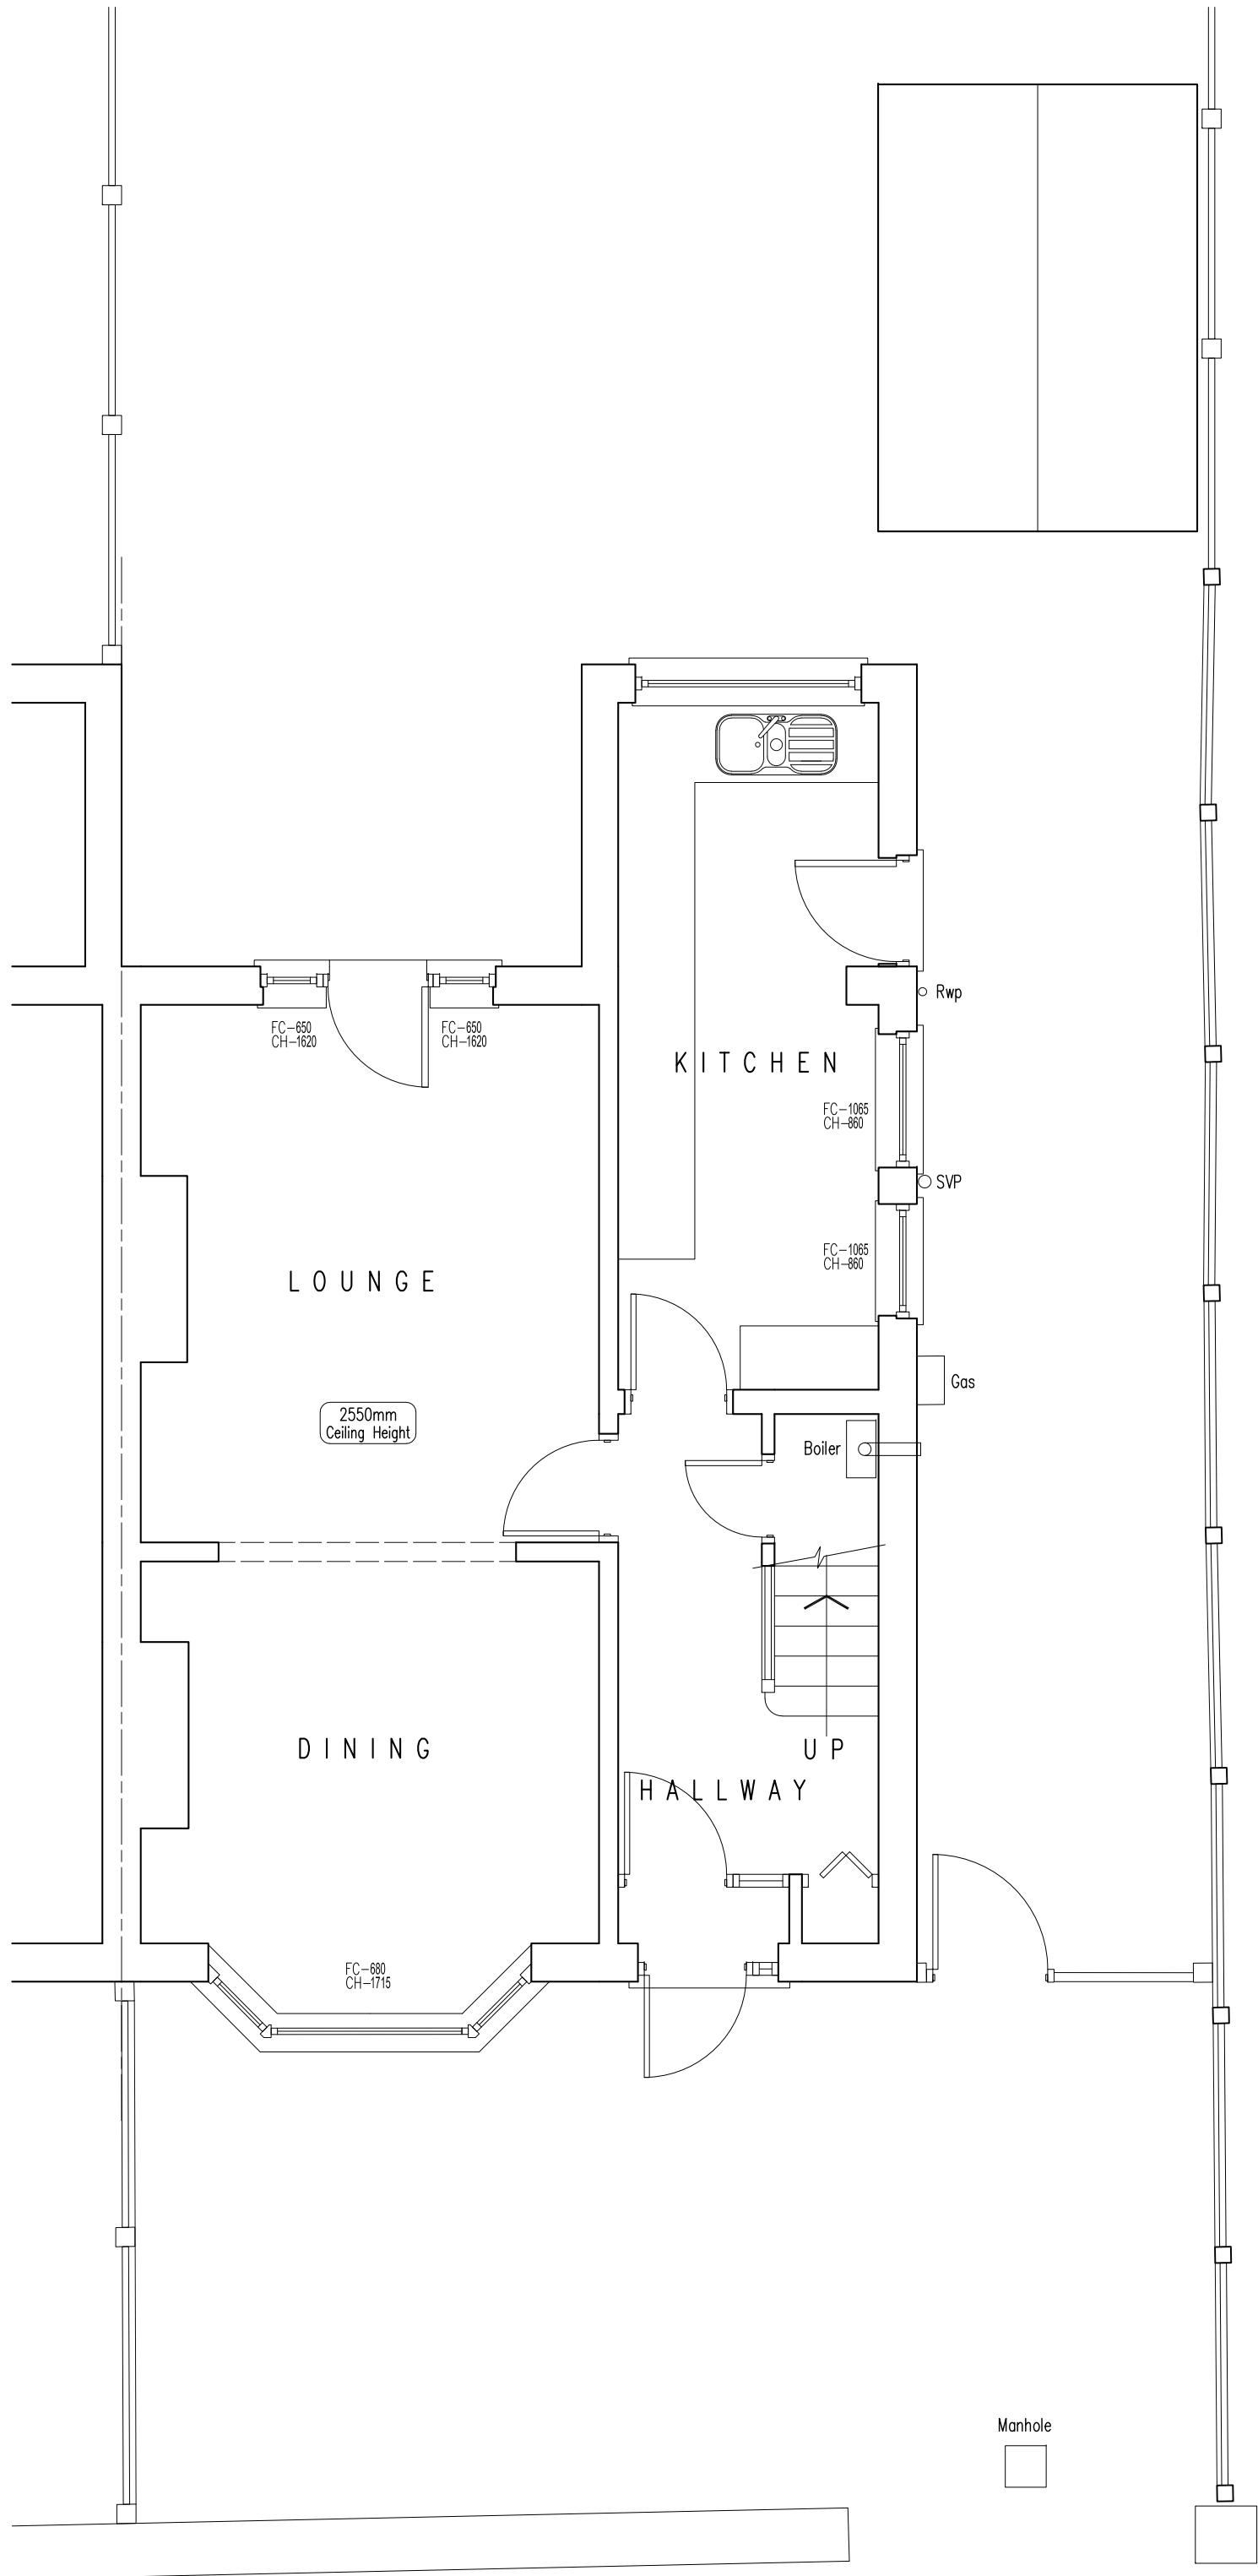

EXISTING GROUND FLOOR PLAN scale 1:50

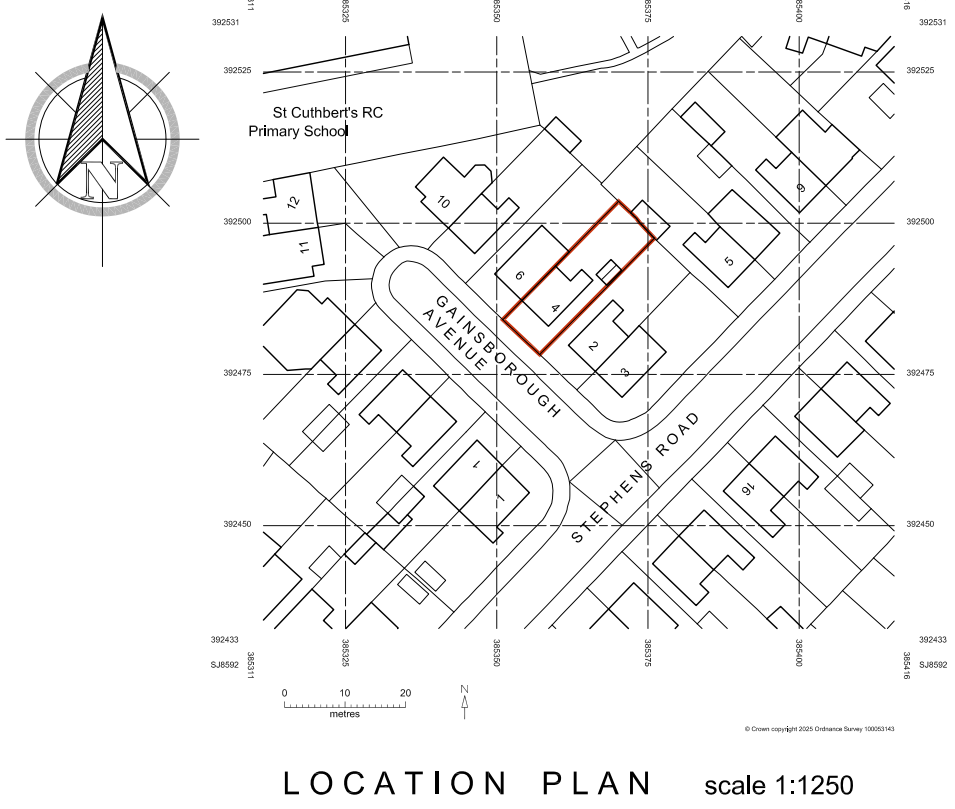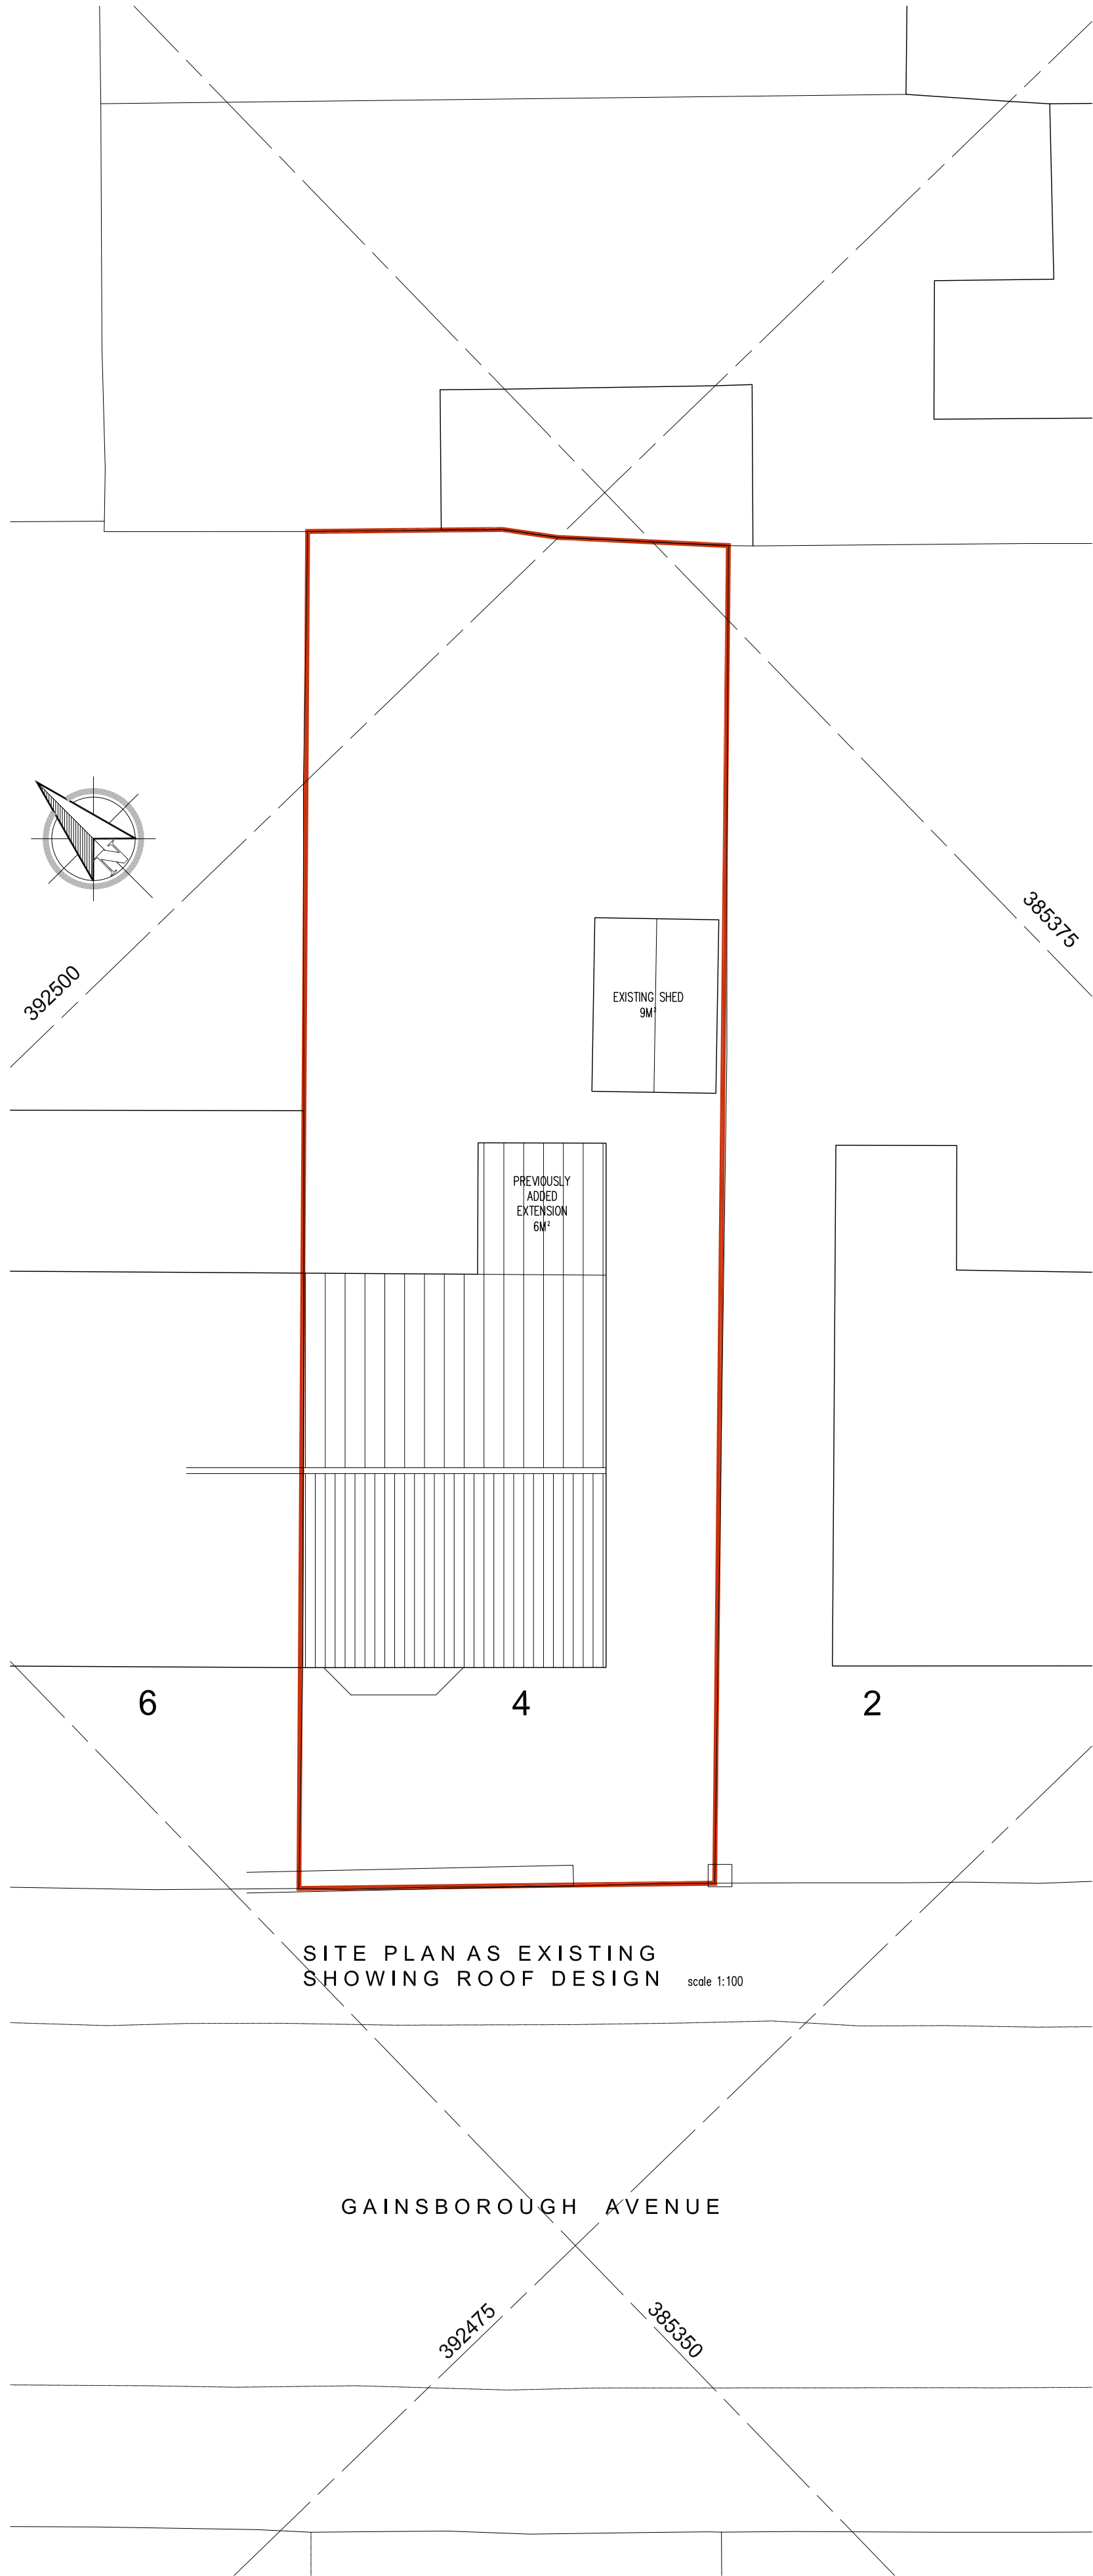

A Drawing Issued for Lawful Development application 19.08.25

Rev Description Drawn Cks App Date



Project Title
MRS CAROL SHAW

4 GAINSBOROUGH AVENUE
WITHINGTON M20 4US

Drawing Title
EXISTING PLANS

Scale @ A1 Date drawn Status
As Shown 19.09.2025 PLANNING

Drawing no. Revision
1011-25-01 A