


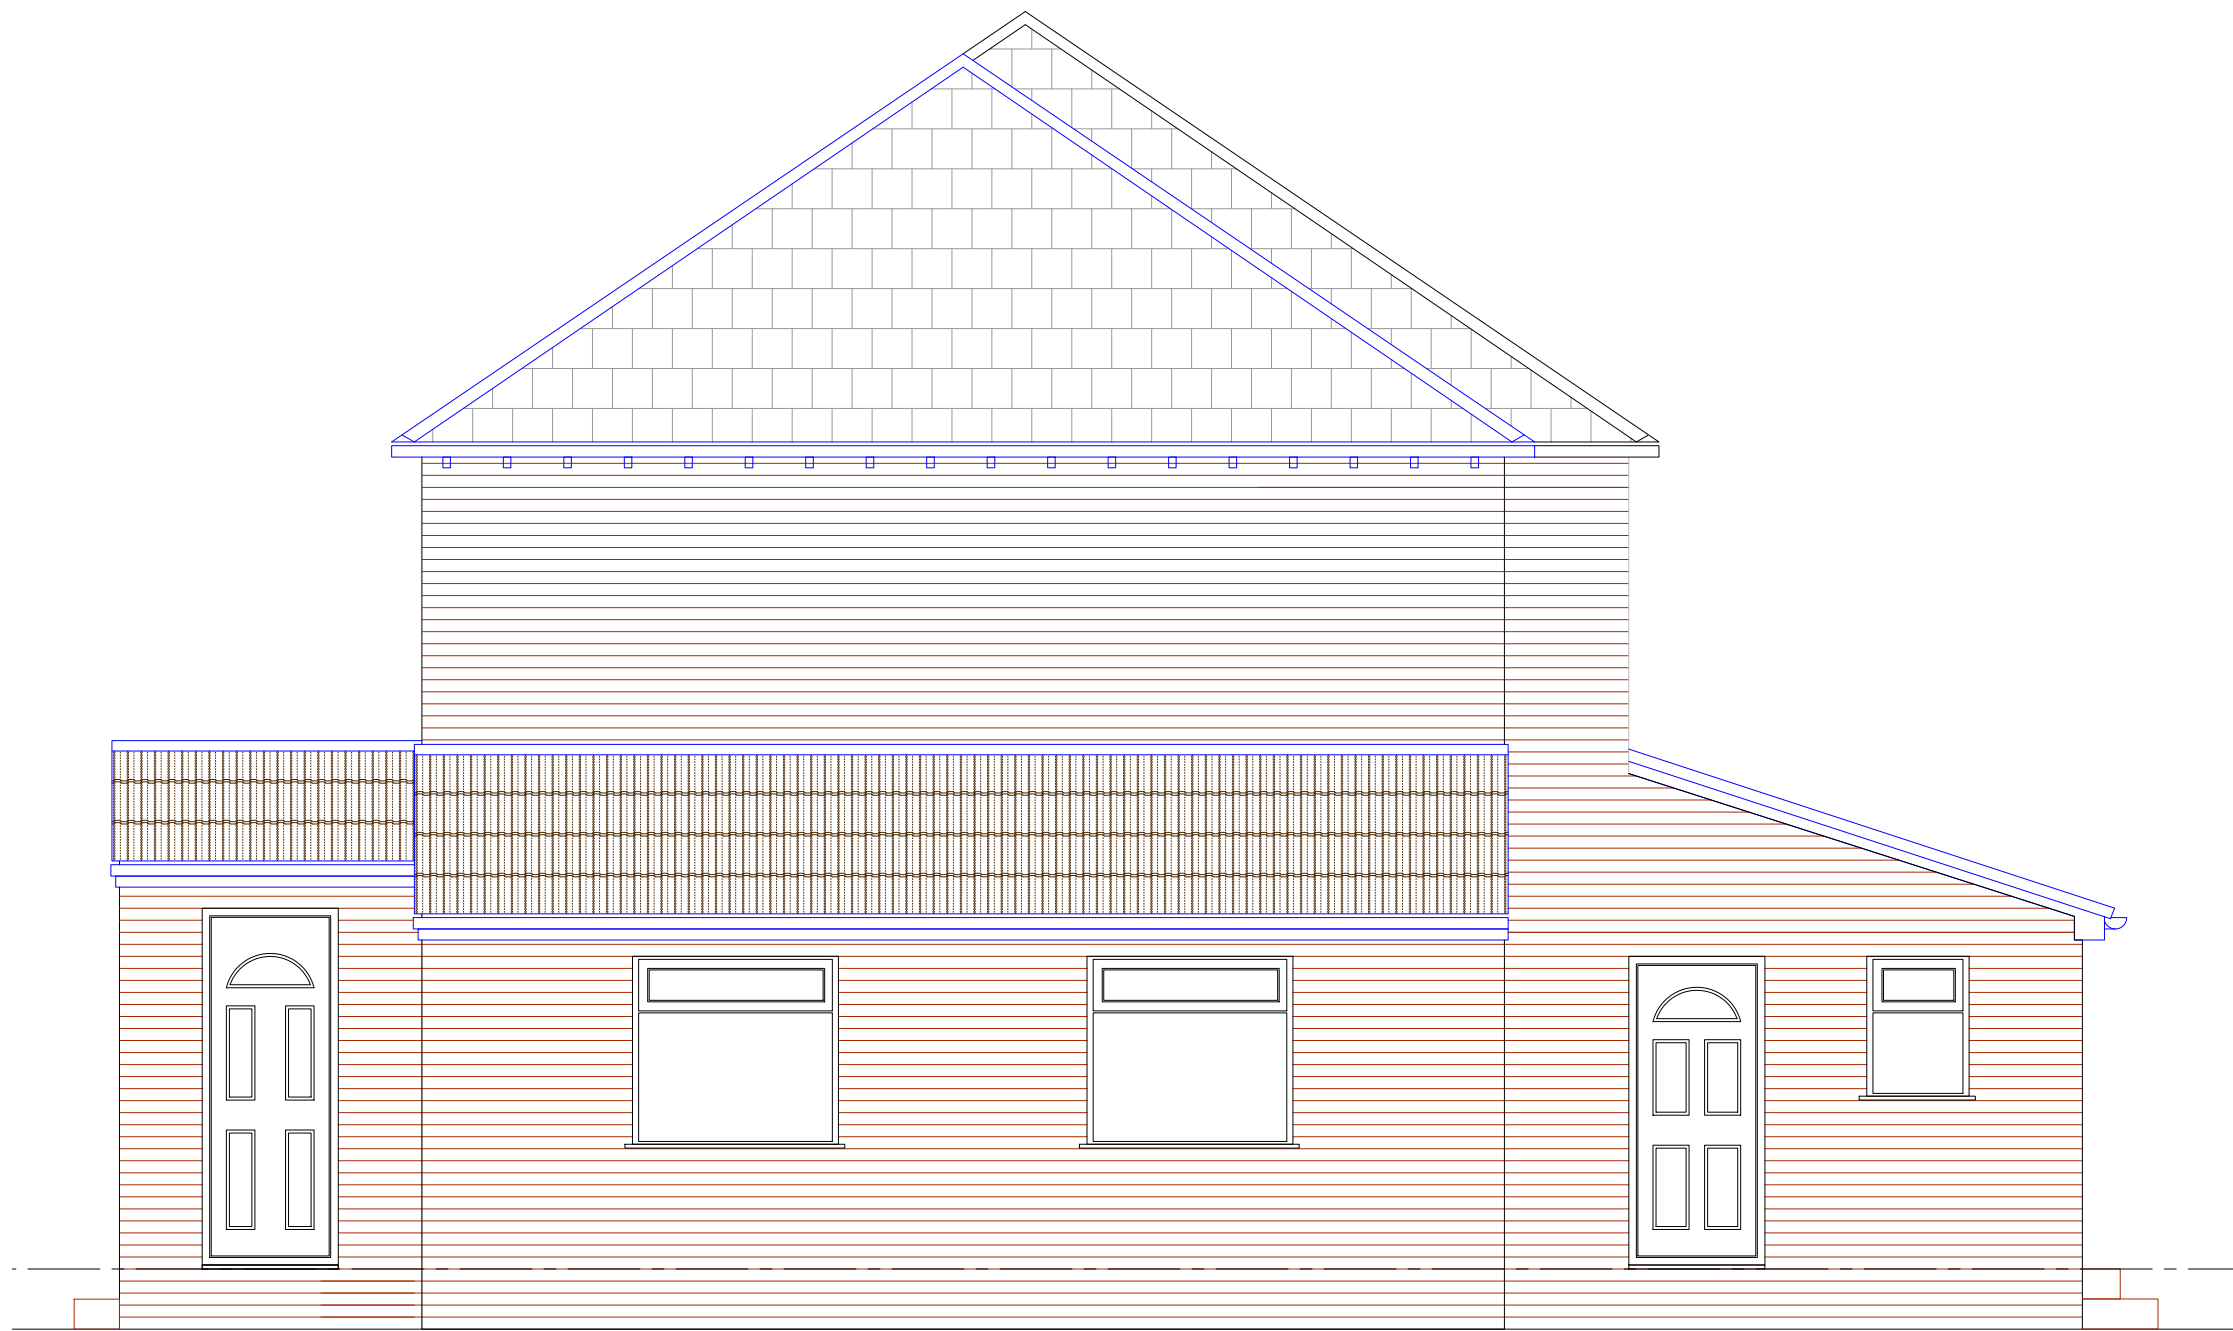


PROPOSED FRONT ELEVATION



PROPOSED REAR ELEVATION



PROPOSED SIDE ELEVATION

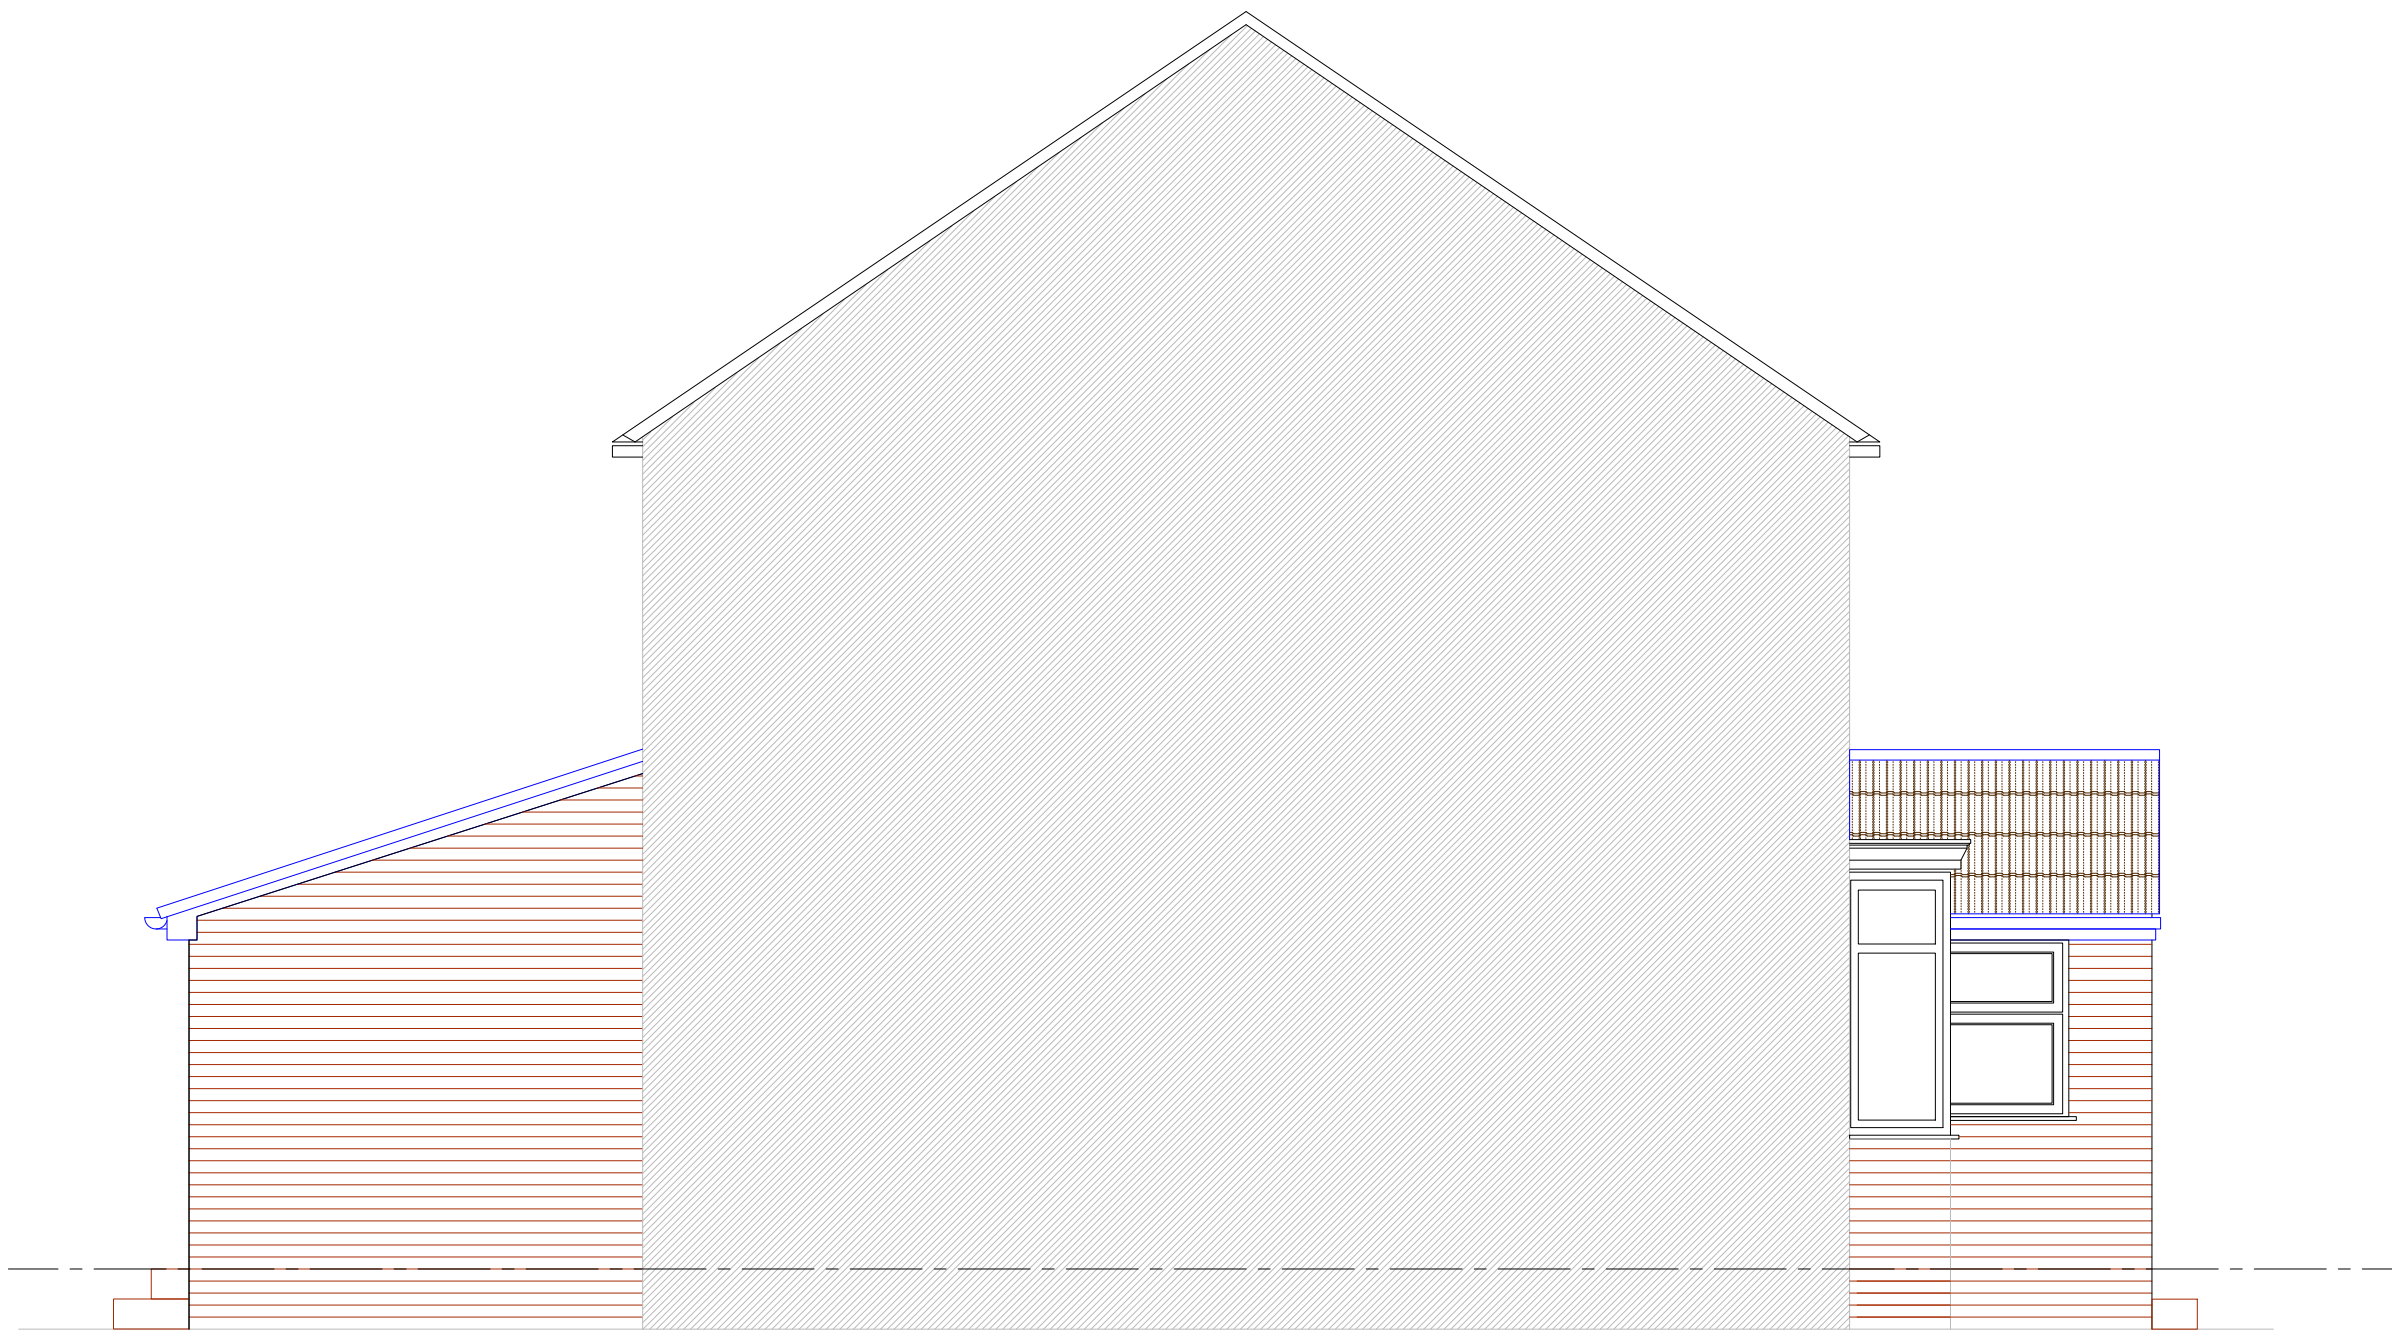

PROPOSED SIDE ELEVATION

Notes:

NOTES

REV:	DESCRIPTION:	BY:	DATE:
---	-----	---	----
---	-----	---	----



Arch Designs
*Don't just dream it,
let us design it!*
ARCH DESIGNS www.archdesigns.co.uk

CLIENT: **MR ZAFAR**
6 LYNTON DRIVE,
MANCHESTER,
M19 2LQ.

ARCHITECT: **MR REUBEN RAMELIZE**
ARCH DESIGNS, WILSONS PARK C/O MAS
MONSALL ROAD
MANCHESTER M40 8WN

DRAWN: REUBEN	CHECKED: checked	DATE: NOV 2024	REVISION: ---
-------------------------	----------------------------	--------------------------	-------------------------

PROJECT NAME: **TWO STORY SIDE AND REAR EXTENSION**

DRAWING TITLE: **PROPOSED ELEVATIONS**

SCALE: 1:50	SHEET SIZE: A1	SHEET NO: 04
-----------------------	--------------------------	------------------------

PROJECT NO: 2024/007	STATUS: FOR BUILDING REGS
--------------------------------	-------------------------------------

DRAWING NO: **A1/04**