



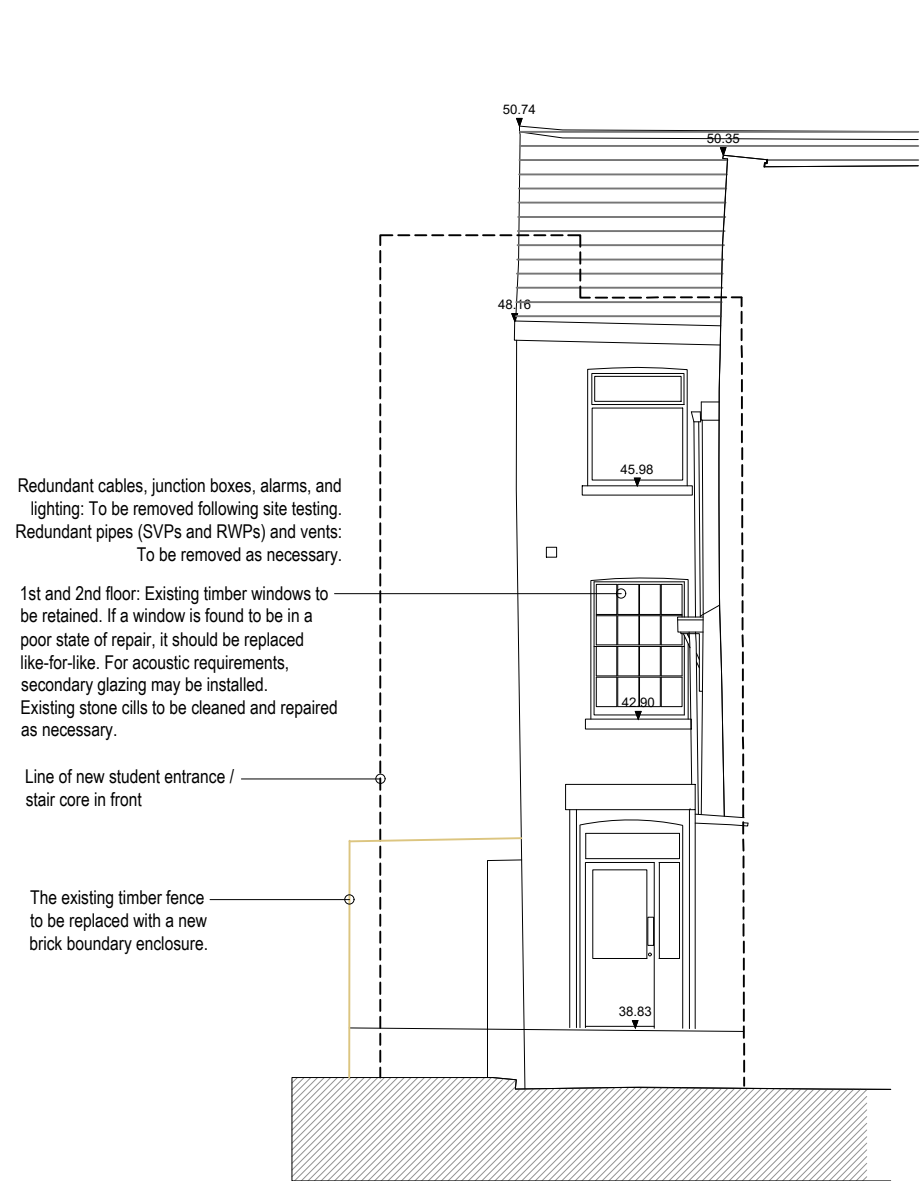


Proposed Elevation to Hillcourt Street
(behind Student Entrance)

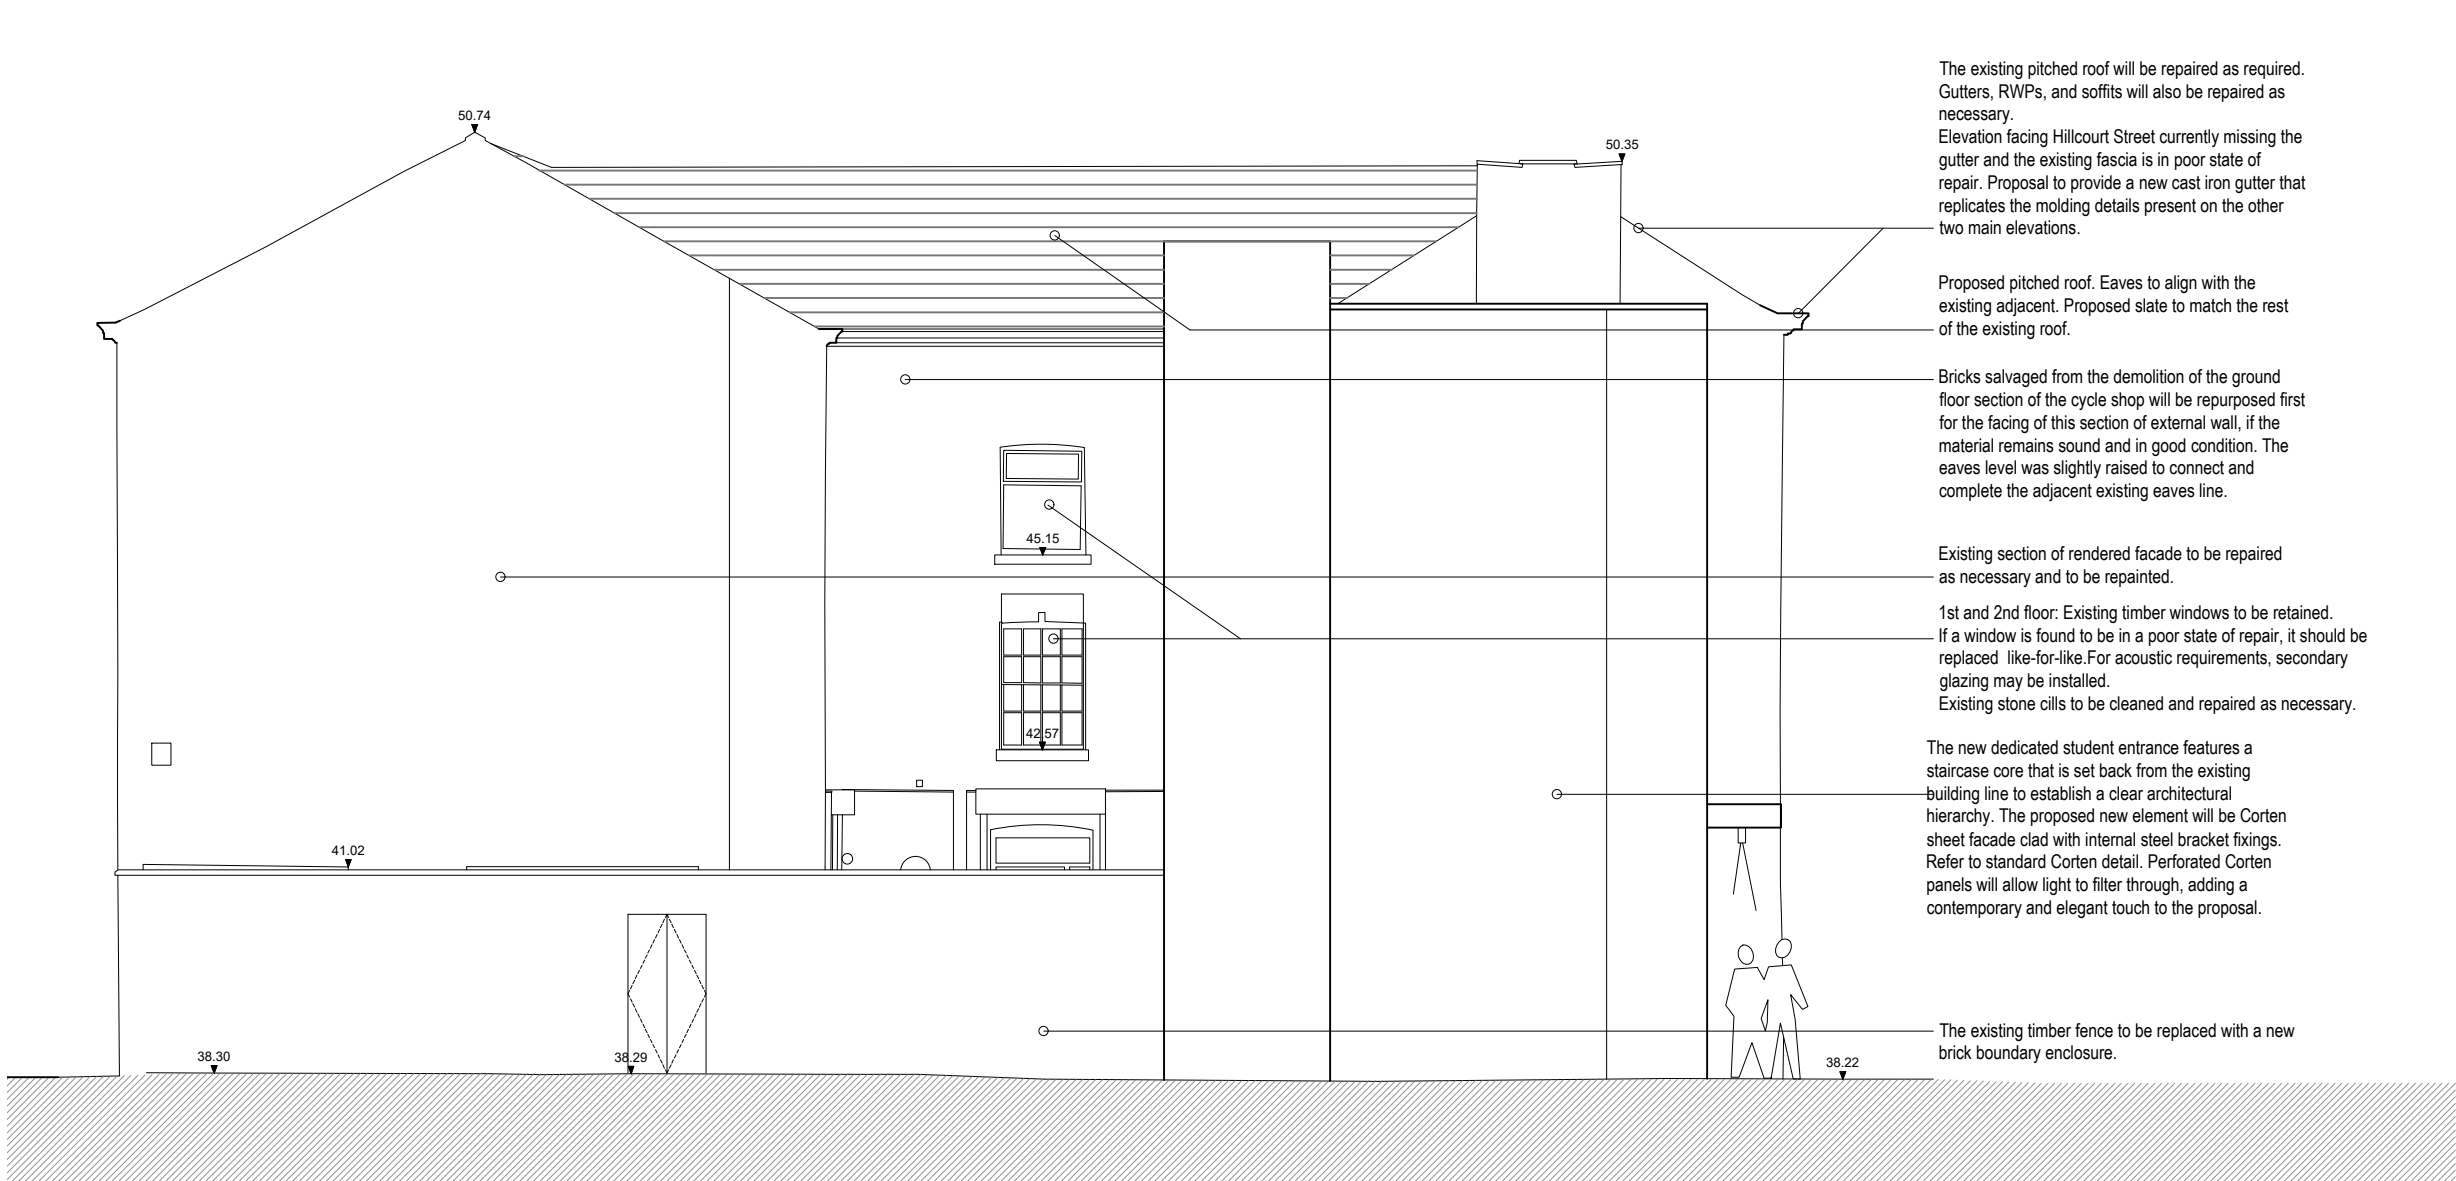


Proposed Elevation to Hillcourt Street




Proposed North-East Elevation

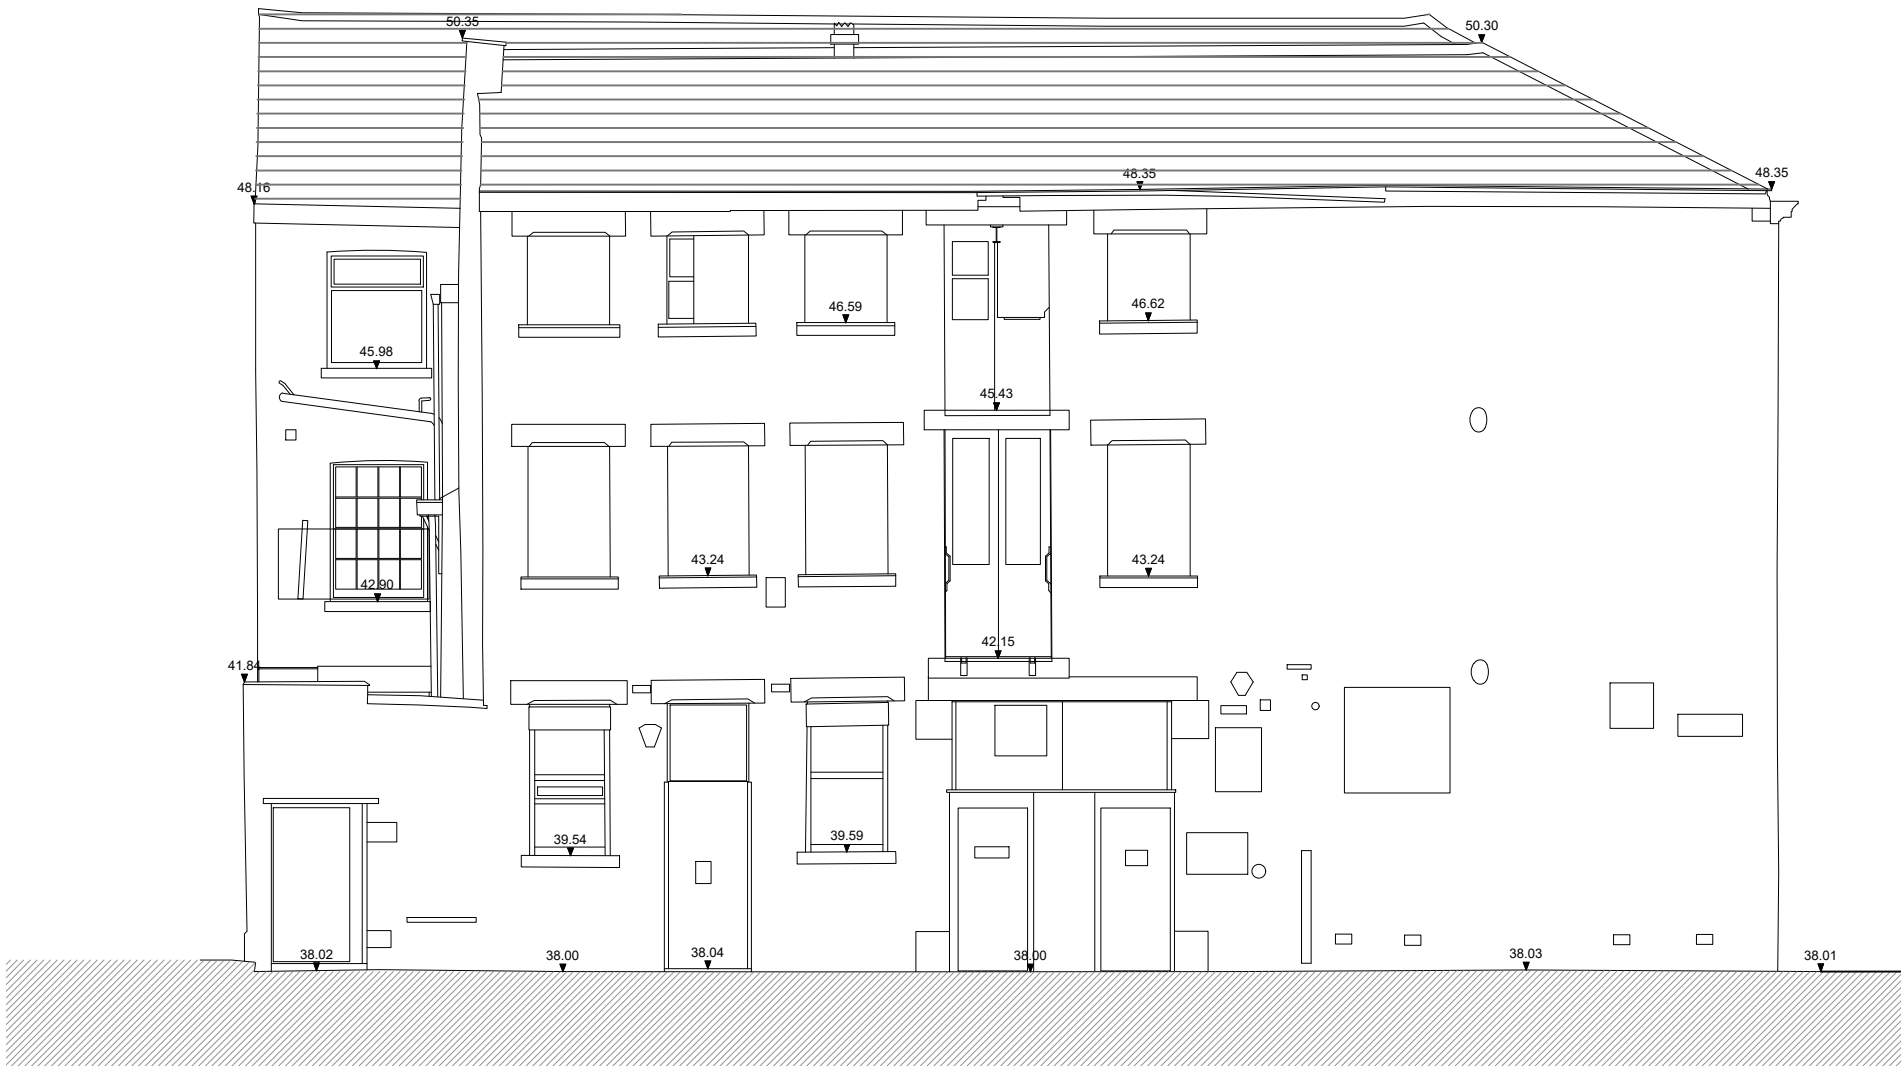

Existing Elevation to Hillcourt Street

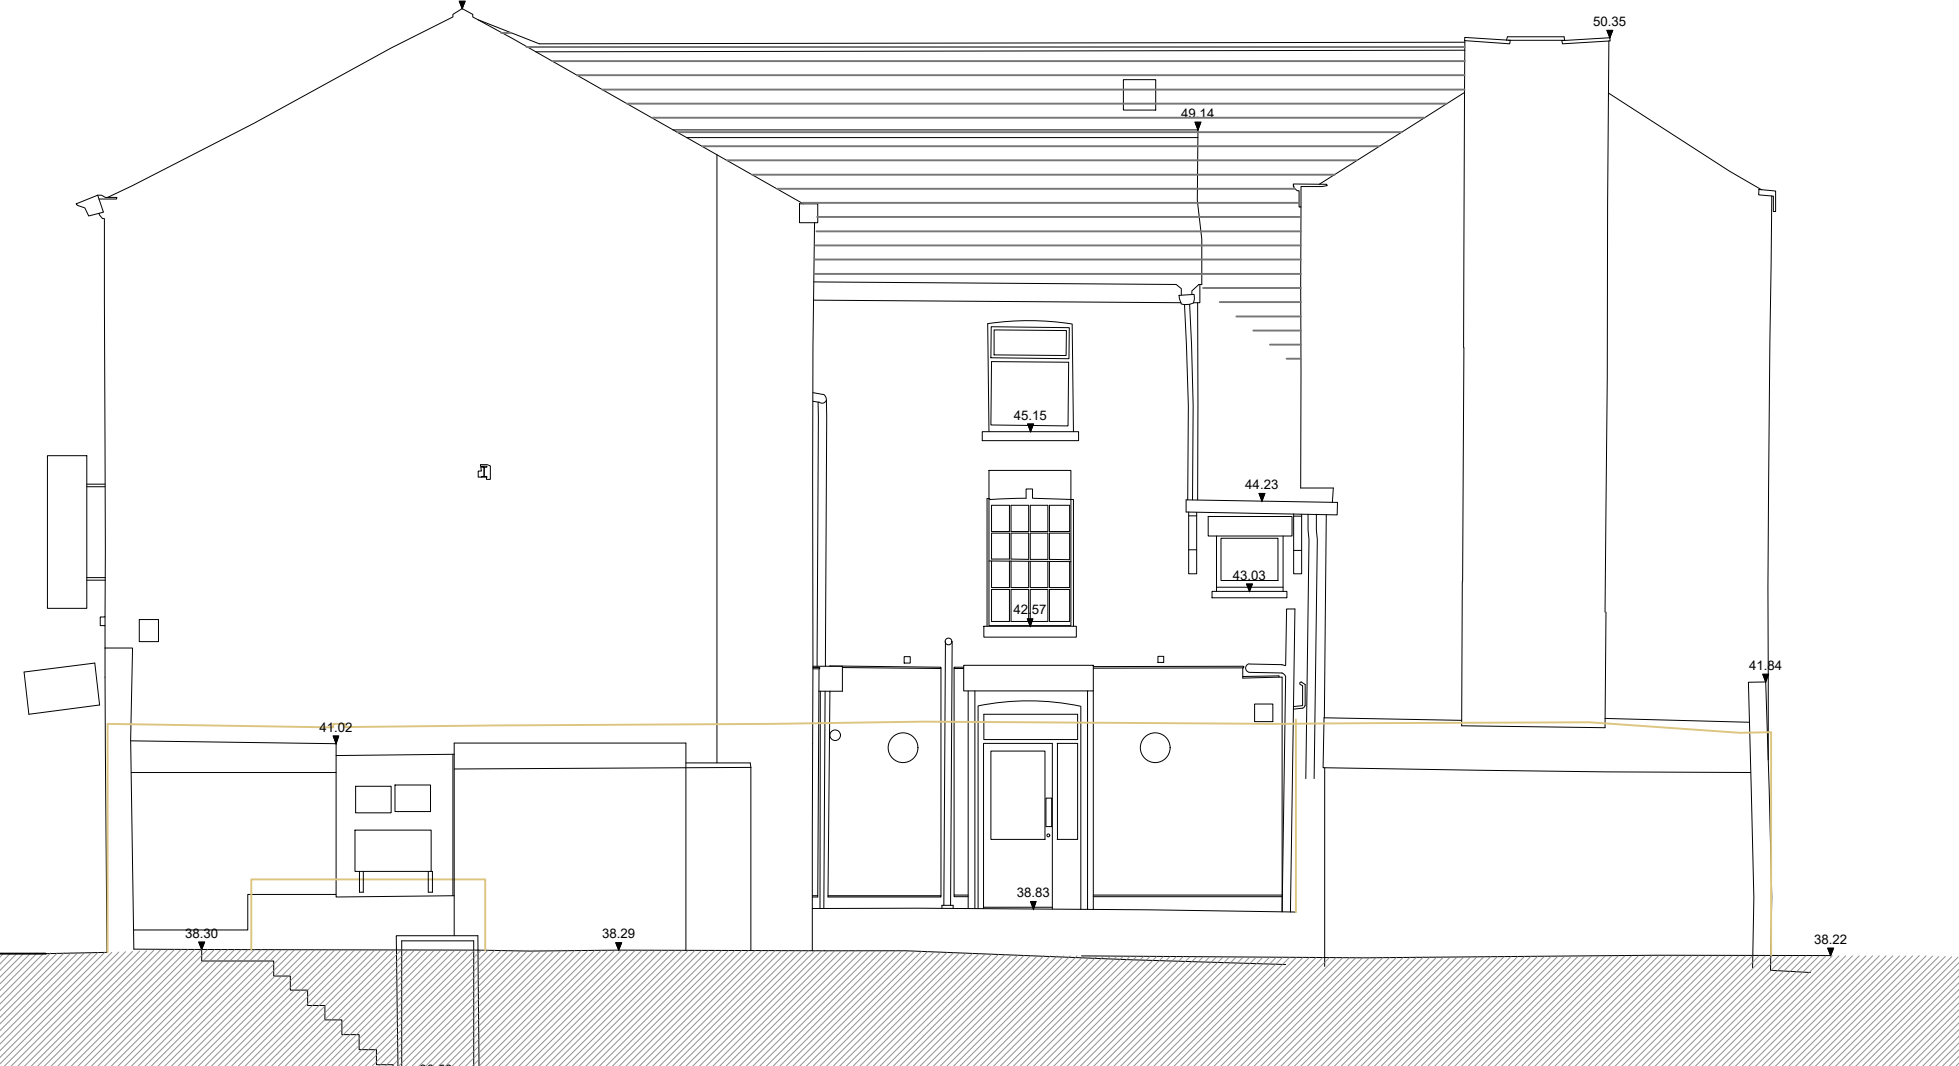

Existing North-East Elevation

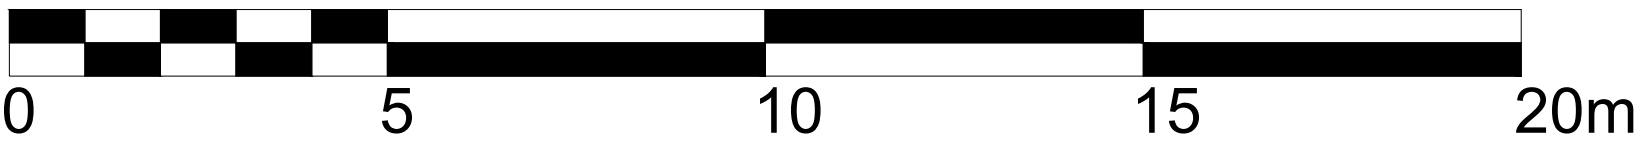

SCALE BAR 1:100



rev. F: Bin Store Doors Added
rev. E: Cladding Notes amended
rev. D: Hoists notes amended
rev. C: Amended to LPA Comments (14.7.2025)
rev. B: Amended to LPA comments (12.6.25)
rev. A: Staircase core refinements.

date: 14.08.25
date: 25.07.25
date: 21.07.25
date: 17.07.25
date: 08.07.25
date: 11.04.25

client:	project:	drawing:
GROSVENOR HOLDING MCR LIMITED	120-124 GROSVENOR STREET MANCHESTER, M1 7HL	STUDENT ACCOMMODATION PROPOSED ELEVATIONS

project no:	drawing no:	revision:	drawn:	checked:	date:	scale @
7499	PS.04	F	FI		09.02.25	1:100