



Material Key

01. Existing brickwork
02. Clear curtainwall glazing with opaque zone for signage
03. Solid curtainwall

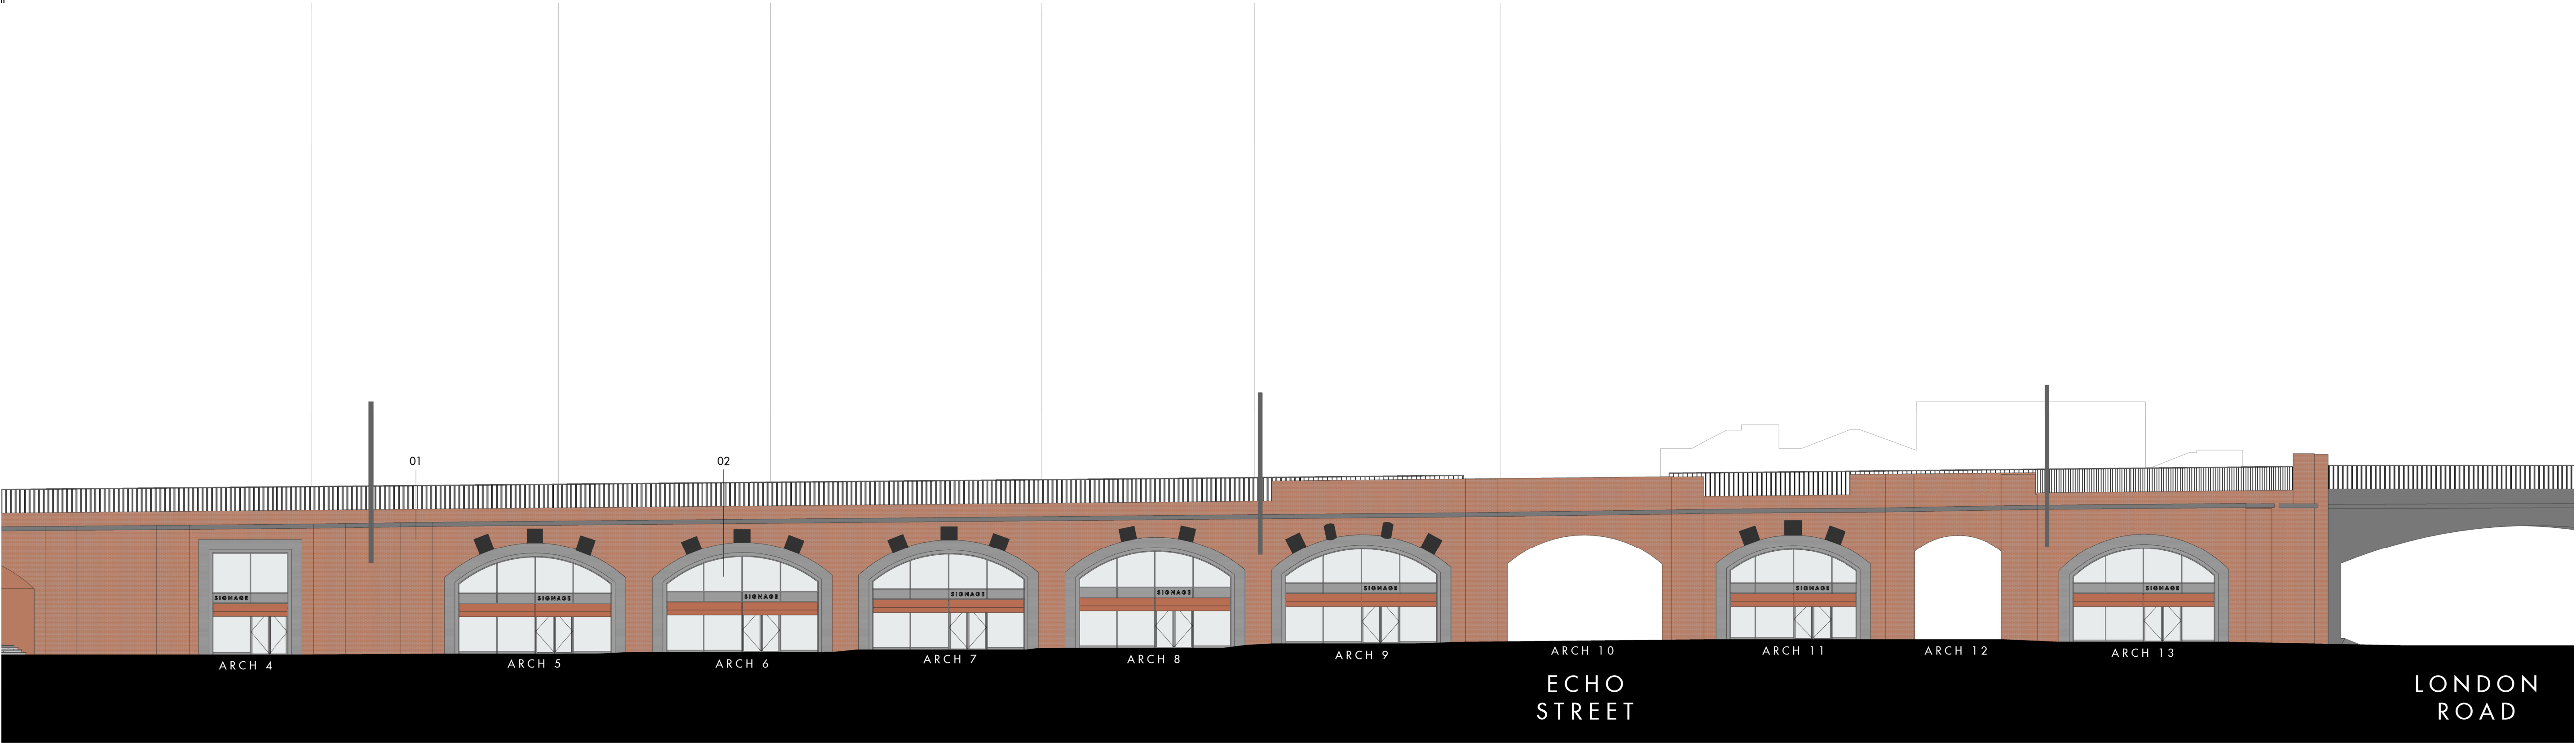


1 Elevation - South
1 : 200

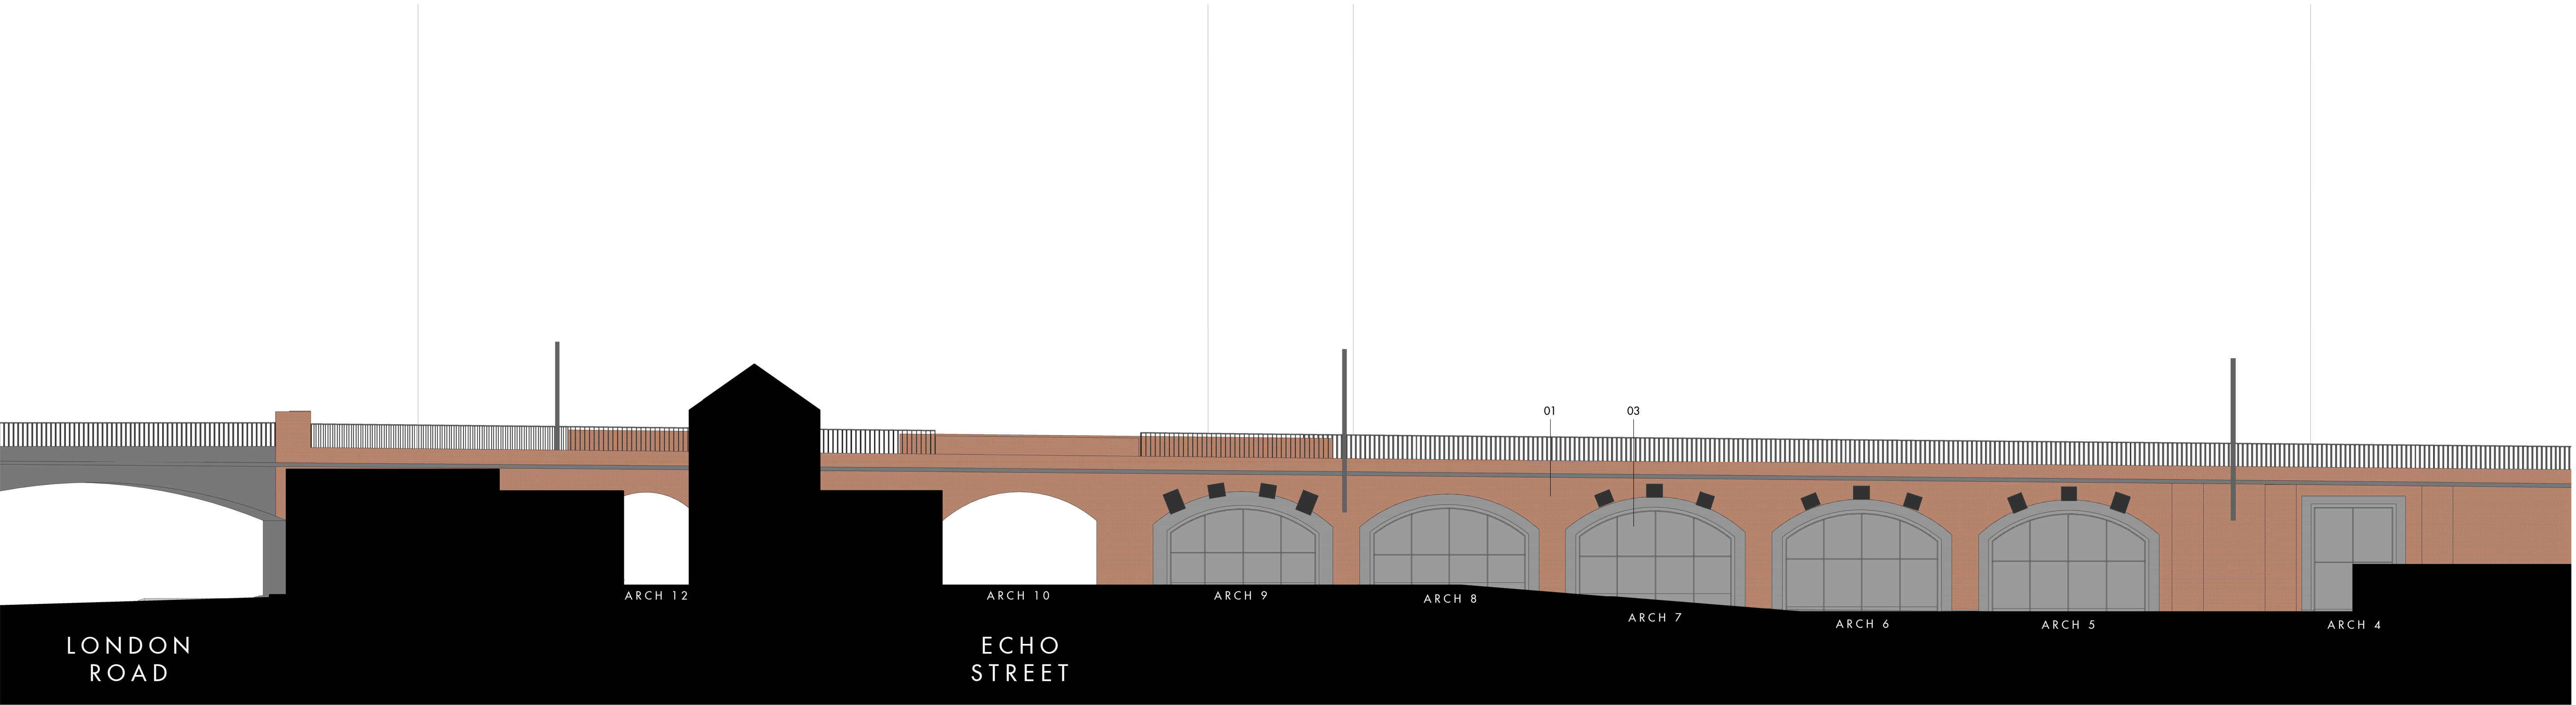

2 Elevation - North
1 : 200

FOR PLANNING

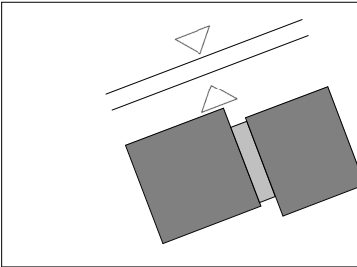


Figured dimensions are in millimetres unless noted otherwise. All dimensions and levels shall be verified on site before proceeding with works. Detailed site survey to be carried out to verify positions and level relationships with site features and ordnance survey. The Architect must be notified of any discrepancy. Boundaries are indicative only and are to be verified by others.

Allies & Morrison LLP is not responsible for any errors caused by the transmission, translation, software or computer systems. Allies & Morrison LLP is not responsible for nor shall be liable for the consequences of any use made of the drawings or models other than that for which they were produced by Allies & Morrison LLP for the Client.

All Intellectual Property Rights reserved

REV	DATE	DESCRIPTION	CHKD/APP
P01	25/04/25	Planning Submission	JS
P02	12/09/25	Planning Submission	DE

 

Allies and Morrison LLP
85 Southwark Street
London SE1 0HX
telephone 020 7921 0100
facsimile 020 7921 0101
email studio@alliesandmorrison.com

A&M JOB No: 19171_02

Sister Manchester : Plot C
Altrincham Street Viaduct North and South Elevation
PROPOSED ELEVATION
SISCO-AAM-ZZ-ZZ-DR-AR-07206

SCALE 1 : 200 @A1 1 : 400 @A3

S2
Status
P02
Revision