



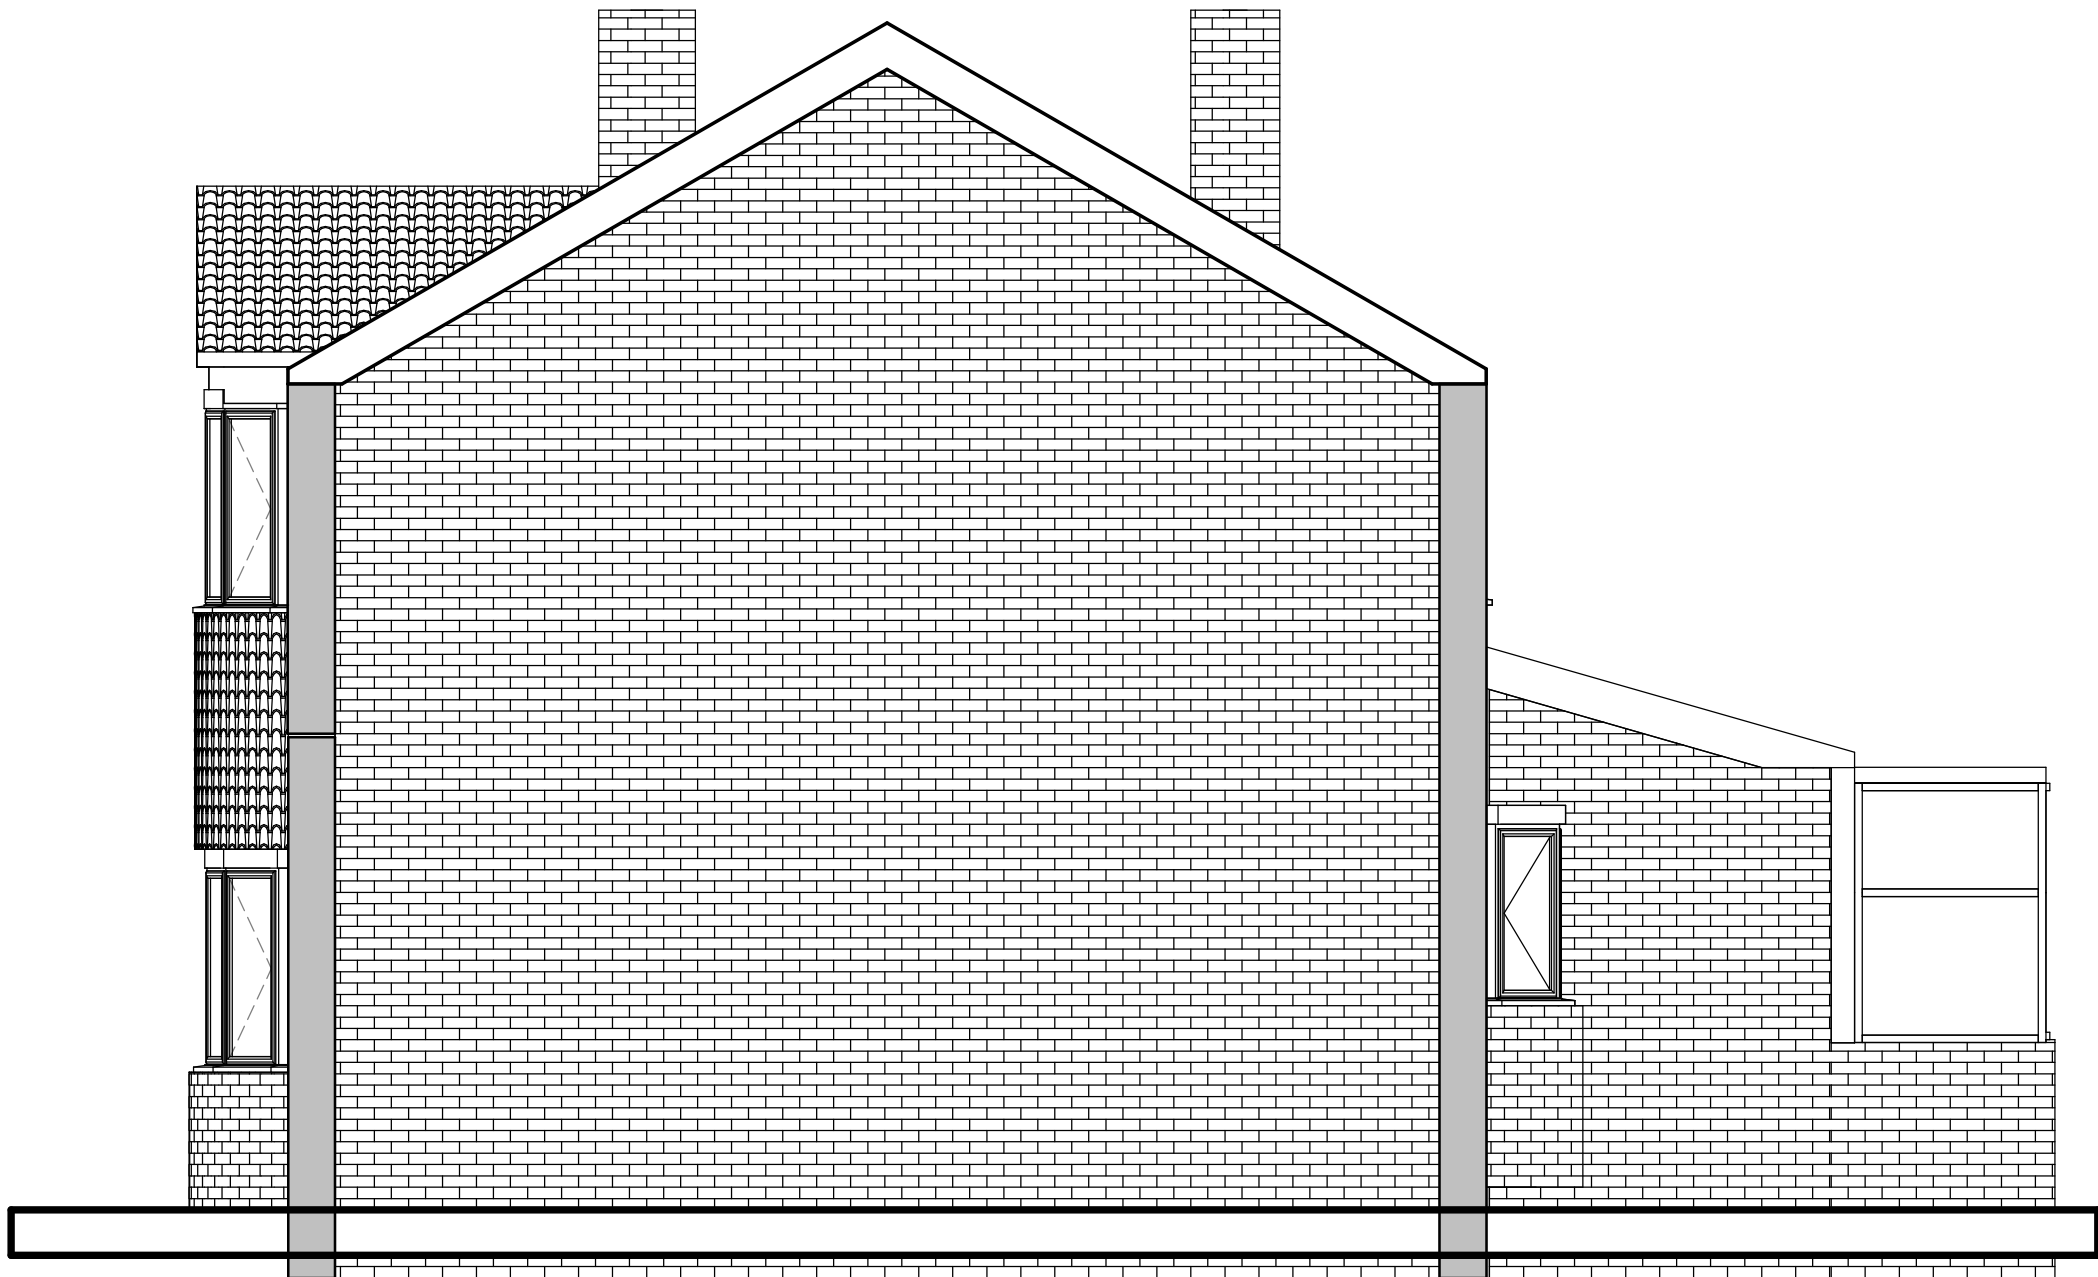

PARTY WALL ELEVATION
1 : 50




REAR ELEVATION
1 : 50

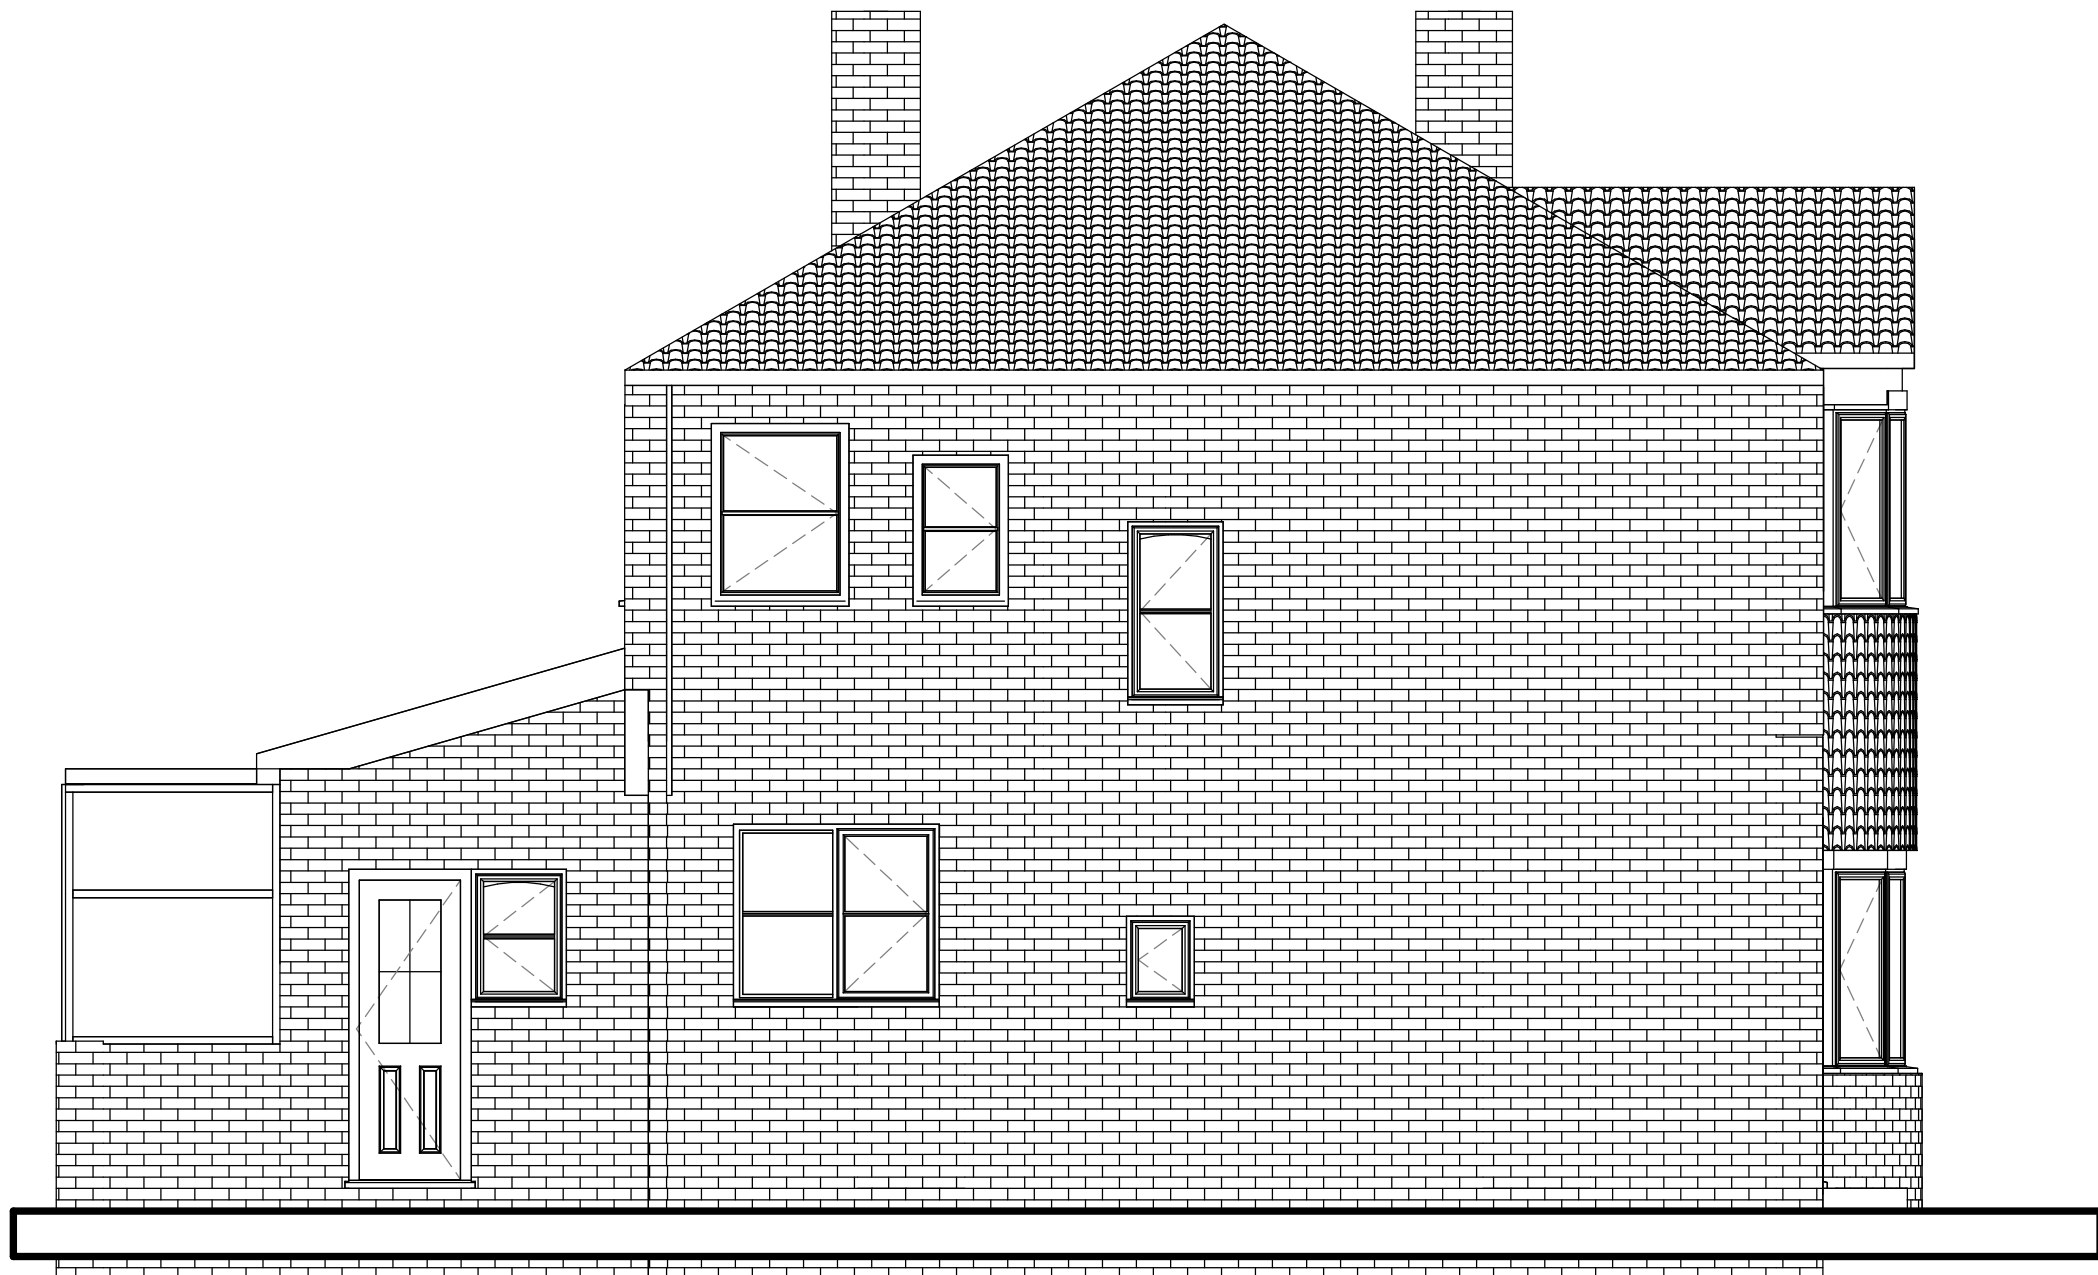

SIDE ELEVATION
1 : 50



FRONT ELEVATION
1 : 50

 

Rev	Description	Date
1	PLANNING ISSUE	06/10/25

CODE	SUITABILITY DESCRIPTION
I	INFORMATION
STATUS	PURPOSE OF ISSUE
S2	INFORMATION

PROJECT

1 ELMFIELD AVENUE

TITLE

EXISTING ELEVATIONS

CLIENT

1 ELMFIELD AVENUE

DRAWN BY H.B. CHECKED BY M.W. DATE 19/09/25

SCALE (@ A1) 1 : 50 PROJECT NUMBER MCS2185

DRAWING NUMBER	REV
VDG-DWG-A100	1