


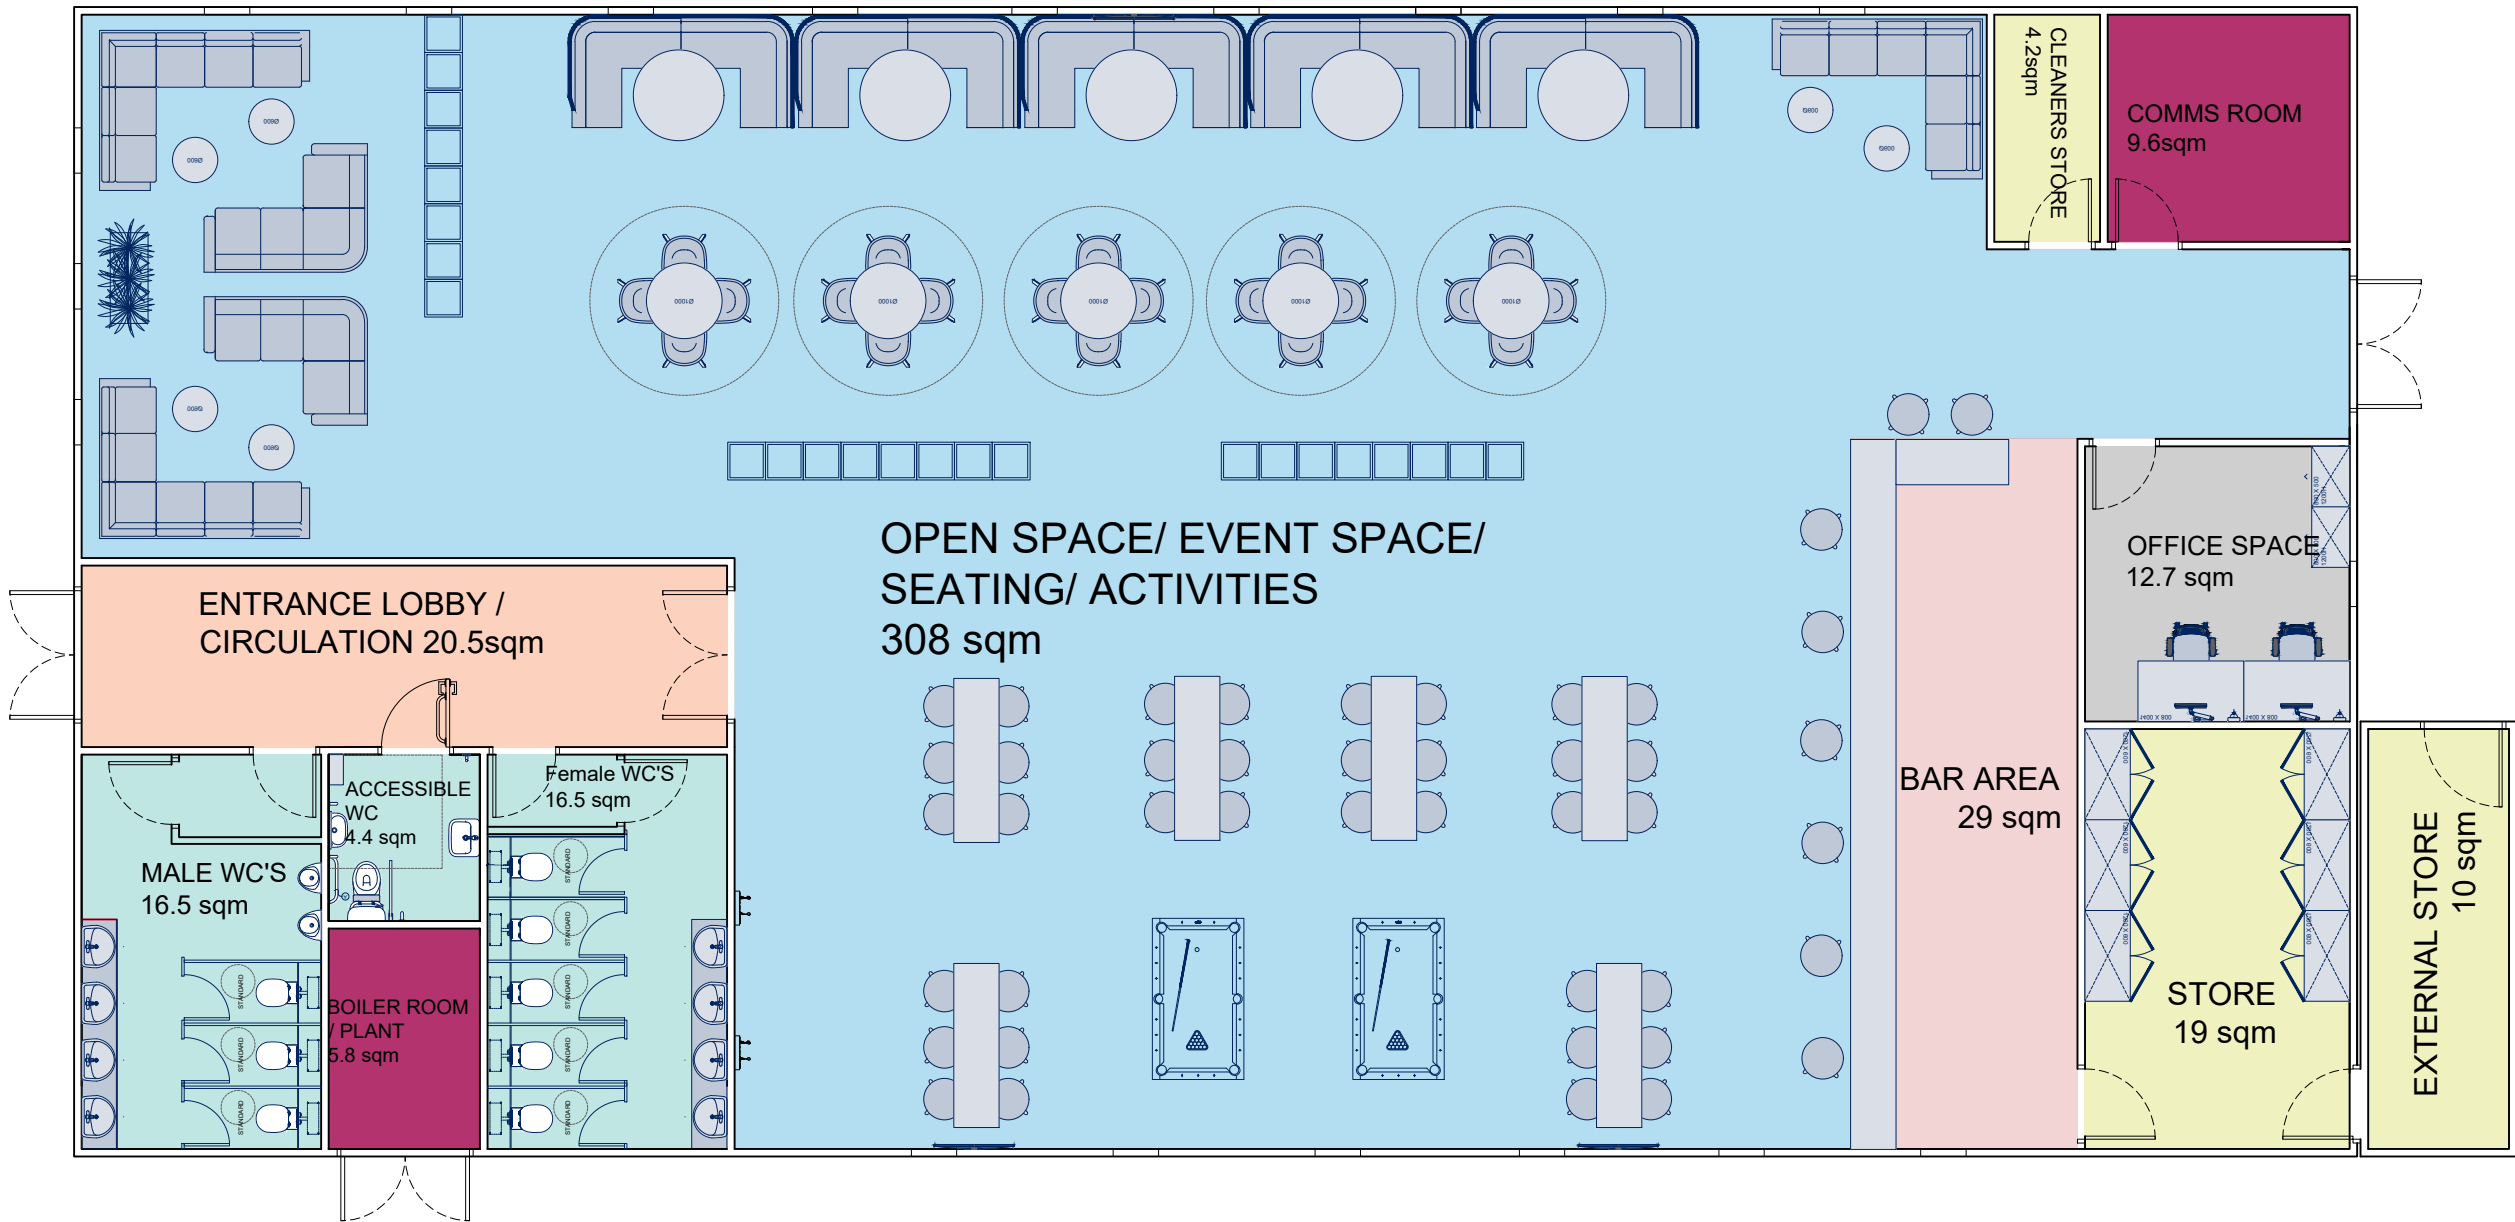

LEGEND

- OPEN SPACE/ SEATING
- WC'S
- BAR/ STAFF AREA
- STORE ROOMS
- CIRCULATION
- OFFICE SPACE
- SERVICES/ BOILER/ COMMS

Total GIA: 460 Sqm

Rev	Description	Date
P01	First issue.	06/03/2025
P02	Internal layout updated.	18/03/2025
P03	Internal layout updated.	19/03/2025
P04	Internal layout updated.	20/03/2025
P05	Window & external store update.	10/04/2025

Client:

UOM

Project Title:

SQUIRRELS BAR
REPROVISION

RLB ID:

004150

Drawing Number:

04

Drawing Title:

PROPOSED FLOOR PLAN

Stage:	Status:	Revision:
PLANNING	S0	P05

Date:	Size:	Scale:
12/04/2025	A3	1:100



1 King Street, Manchester, UK, M2 6AW
+44 (0) 161 868 7700 RLB_UK RLB.com

Contact: Amy Le Vasseur@uk.rlb.com

Author: Thomas.Tunstall@uk.rlb.com

QA: Amy Le Vasseur@uk.rlb.com

This drawing is to be read in conjunction with all other associated specifications, schedules, drawings and information issued.

Do NOT scale this drawing. Check and verify ALL dimensions and levels and on site before work commences. For discrepancies or omissions contact Rider Levett Bucknall.

All work and materials to conform with current applicable statutory legislation and regulations.

All work to comply with Construction Design Management (CDM) 2015.

Drawings to be printed in colour, to the scale stated in the title block:

Print colour check (CMYK) Print size check 9mm

This information is not to be shared or replicated without permission from RLB. Copyright © 2021 Rider Levett Bucknall UK Limited.



PROPOSED GF LAYOUT

SCALE : 1:100

RIDER LEVETT BUCKNALL | SQUIRRELS BAR REPROVISION
UOM