


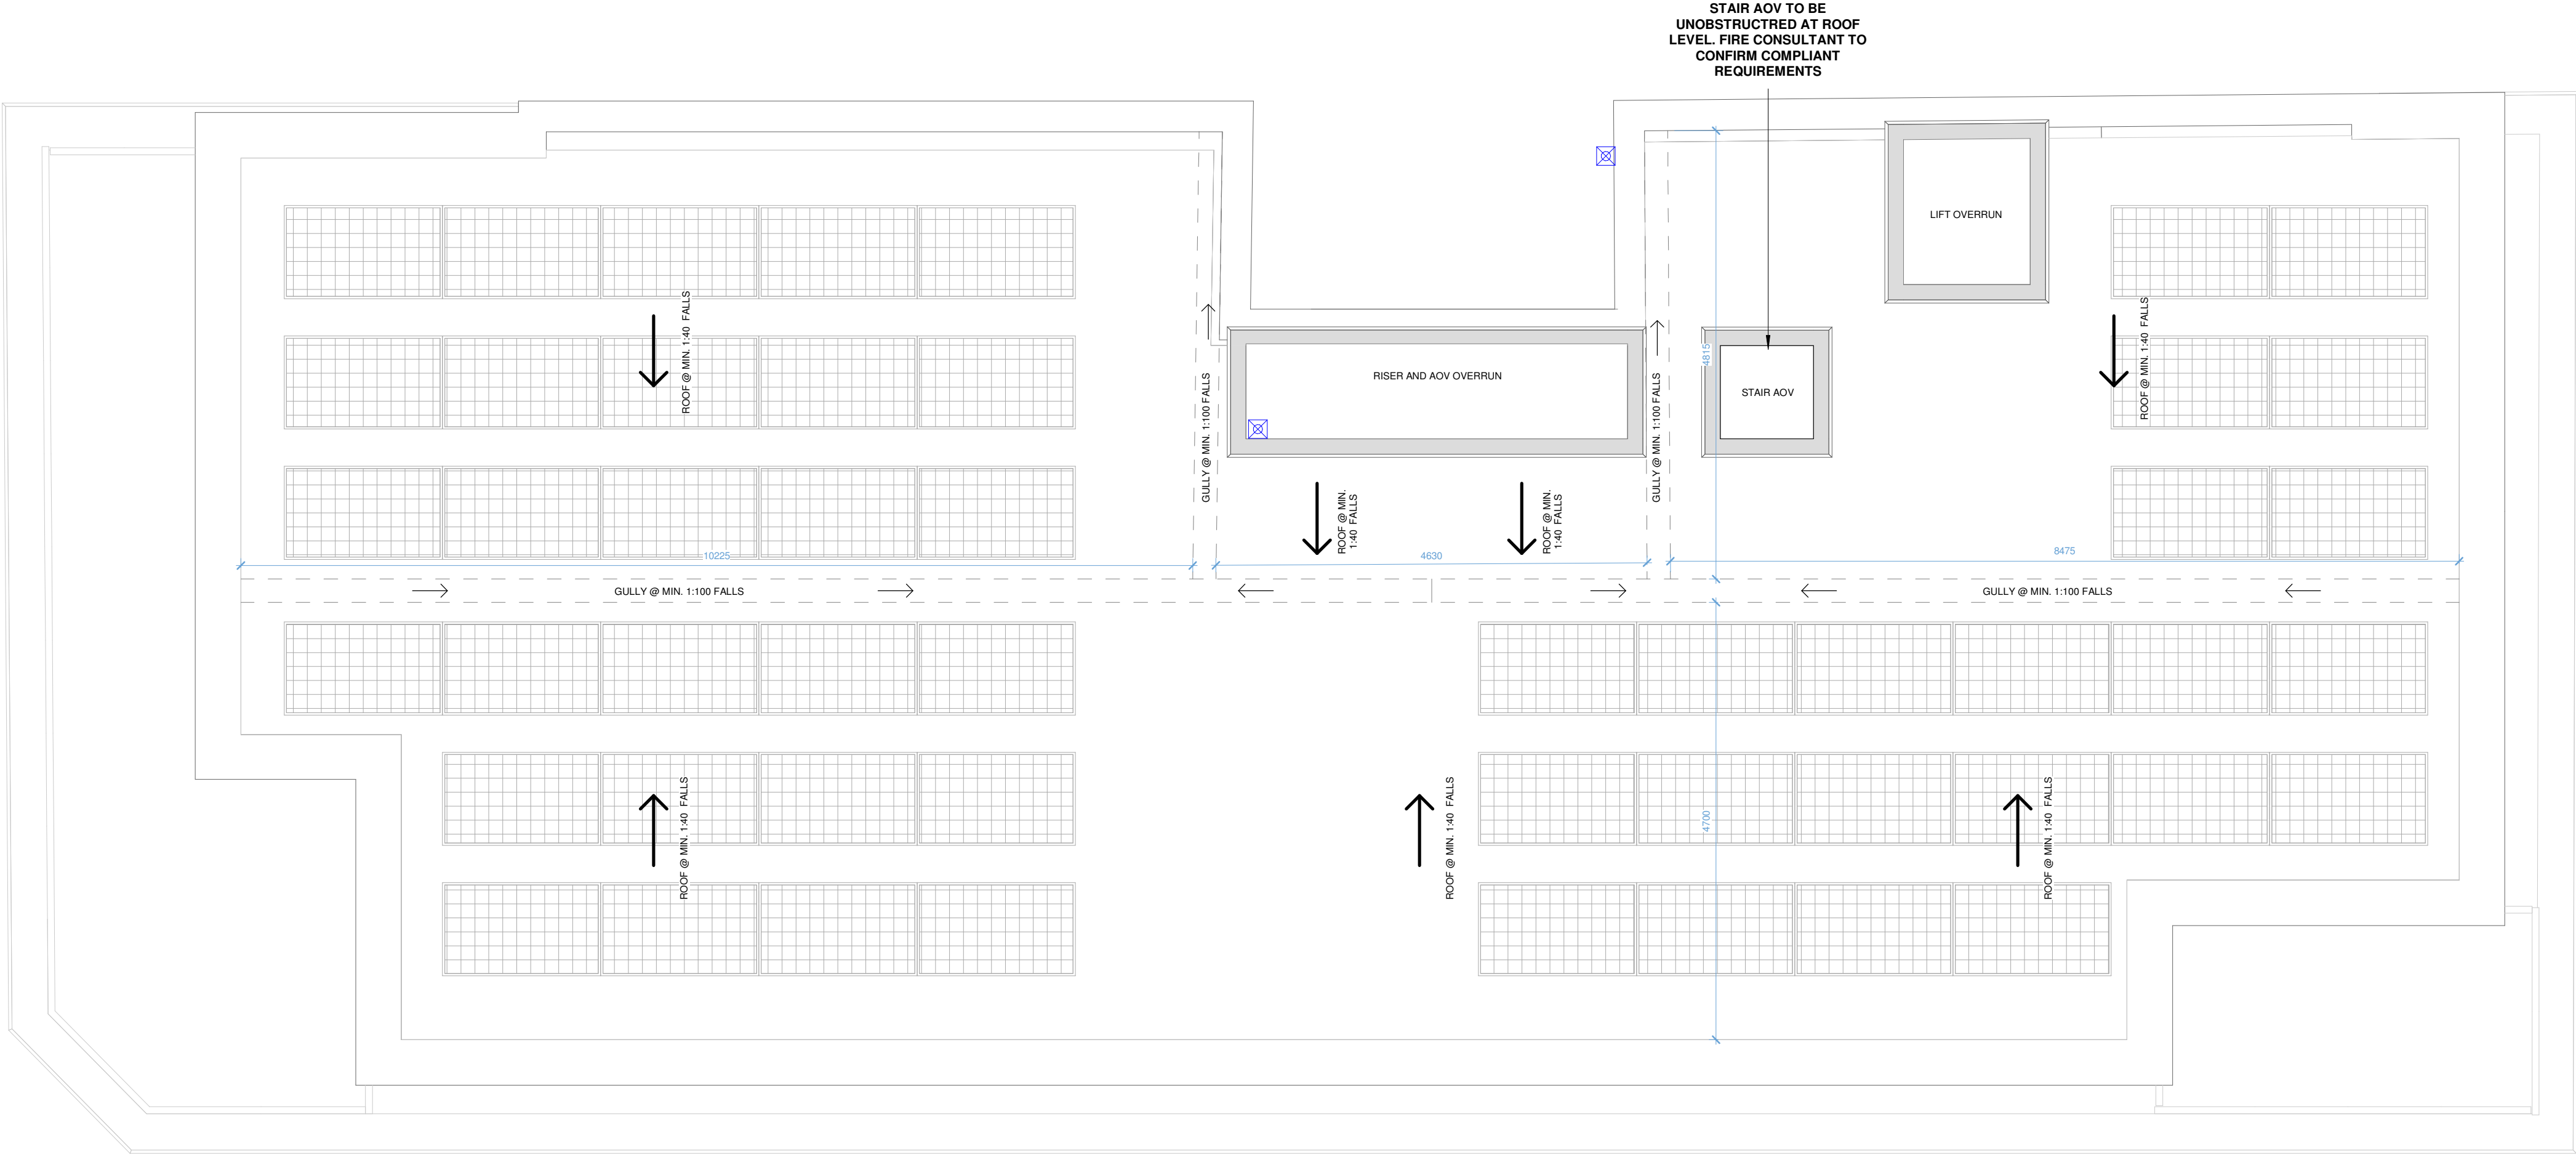

ROOF PLAN
Scale: 1 : 50



© The copyright in this drawing is vested in CodaStudios and no license or assignment of any kind has been, or is, granted to any third party whether by provision of copies or originals or otherwise unless agreed in writing.

DO NOT SCALE EXCEPT FOR THE PURPOSES OF PLANNING
The contractor shall check and verify all dimensions on site and report any discrepancies in writing to CodaStudios before proceeding work.

FOR ELECTRONIC DATA ISSUE
Electronic Data / drawings are issued as "read only" and should not be interrogated for measurement. All dimensions and levels should read, only from those values stated on the drawing. Coda Studios Ltd is not responsible for discrepancies caused by the overlay of other parties BIM/IFC models. These are overlaid purely as reference.

Revision		Date	Drawn	Checked
A	Planning issue	16/12/24	TPH	JH
B	Minor layout changes following client comments	04/06/25	TPH	JH
C	Ground floor apartment added, existing ramp retained, stair AOV added	11/07/25	TPH	JH
D	Roof plan updated to suit relocation of Risers and Overruns	25/09/25	TH	JH
E	Layouts amended to suit draft comments from fire consultant	03/10/25	TH	JH
F	Drawings Amended to suit DTM and/or comments from Fire Engineers	17/10/25	TH	JH

CODA
Architecture

CODA Studios Ltd, 82 Countess Road, Sheffield, S1 4TE
T: 0114 279 6003 E: information@codastudios.co.uk

Client

Satis Group

Project

3-5 St John Street, Deansgate

Drawn	Checked	Date	Scale @ A1
TPH	JH	30/10/24	1 : 50

Title
PROPOSED FLOOR PLANS - SHEET 04

Suitability Code A1	Purpose for issue PLANNING
-------------------------------	--------------------------------------

Drawing No
3336 - CDA - 00 - RL - DR - A - 0603 F

Project	Originator	Volume	Level	Type	Role	Number	Revision