


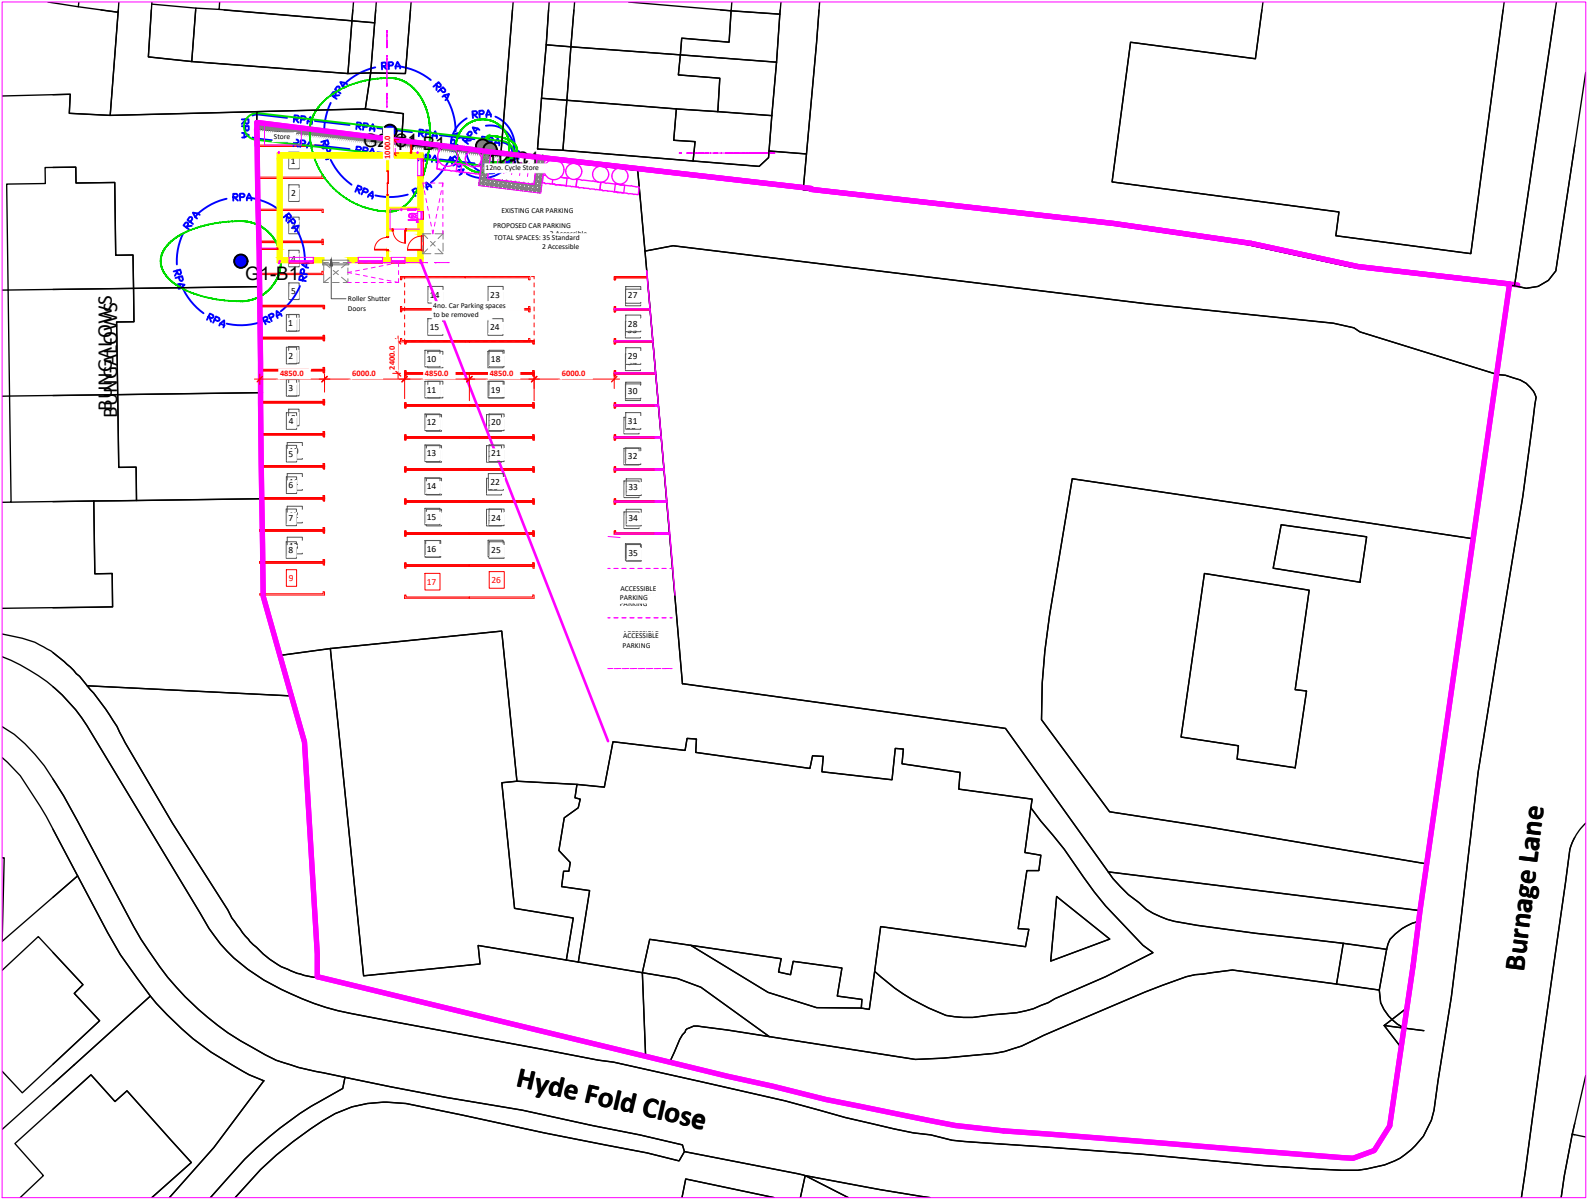

Existing Site Layout
1:200

DO NOT SCALE FROM THIS DRAWING.
ALL DIMENSIONS MUST BE CHECKED ON SITE BY
CONTRACTOR PRIOR TO CONSTRUCTION, MANUFACTURE OF
ANY COMPONENTS AND ORDERING OF MATERIALS AND
EQUIPMENT.

THIS DRAWING AND ASSOCIATED COPYRIGHT REMAINS THE
PROPERTY OF BERNARD TAYLOR PARTNERSHIP LIMITED.
UNLESS OTHERWISE AGREED, ANY UNAUTHORISED USE,
REPRODUCTION OR DISTRIBUTION OF THESE PLANS WITHOUT
KNOWLEDGE, WHETHER IN WHOLE OR IN PART, IS
EXPRESSLY PROHIBITED.

ALL MATERIALS AND WORKMANSHIP TO BE IN ACCORDANCE
WITH THE CURRENT BRITISH STANDARDS AND CODES OF
PRACTICE.

0.5 0 0.5 1 1.5 2 2.5
m

SCALE 1:500

N

Rev	Date	Iss	Description
Drawn: P. Taylor, Checked: M. Hardy, Date: 02/04/25, Scale: 1:200, File: SMC-BTP-00-SP-DR-A-4581_105.dwg			
Tony Hardy			
Workshop Shed, St Margarets Church			
Site Plan - As Existing			
Planning			
RA	MA	02/04/25	1:200
4581	S2	105	
SMC-BTP-00-SP-DR-A-4581_105			
Elizabeth House, 405 Didsbury Road, Hutton Worsley, Stockport, SK4 5BS 0161 445 1221 info@bernardtaylor.co.uk www.bernardtaylor.co.uk			