



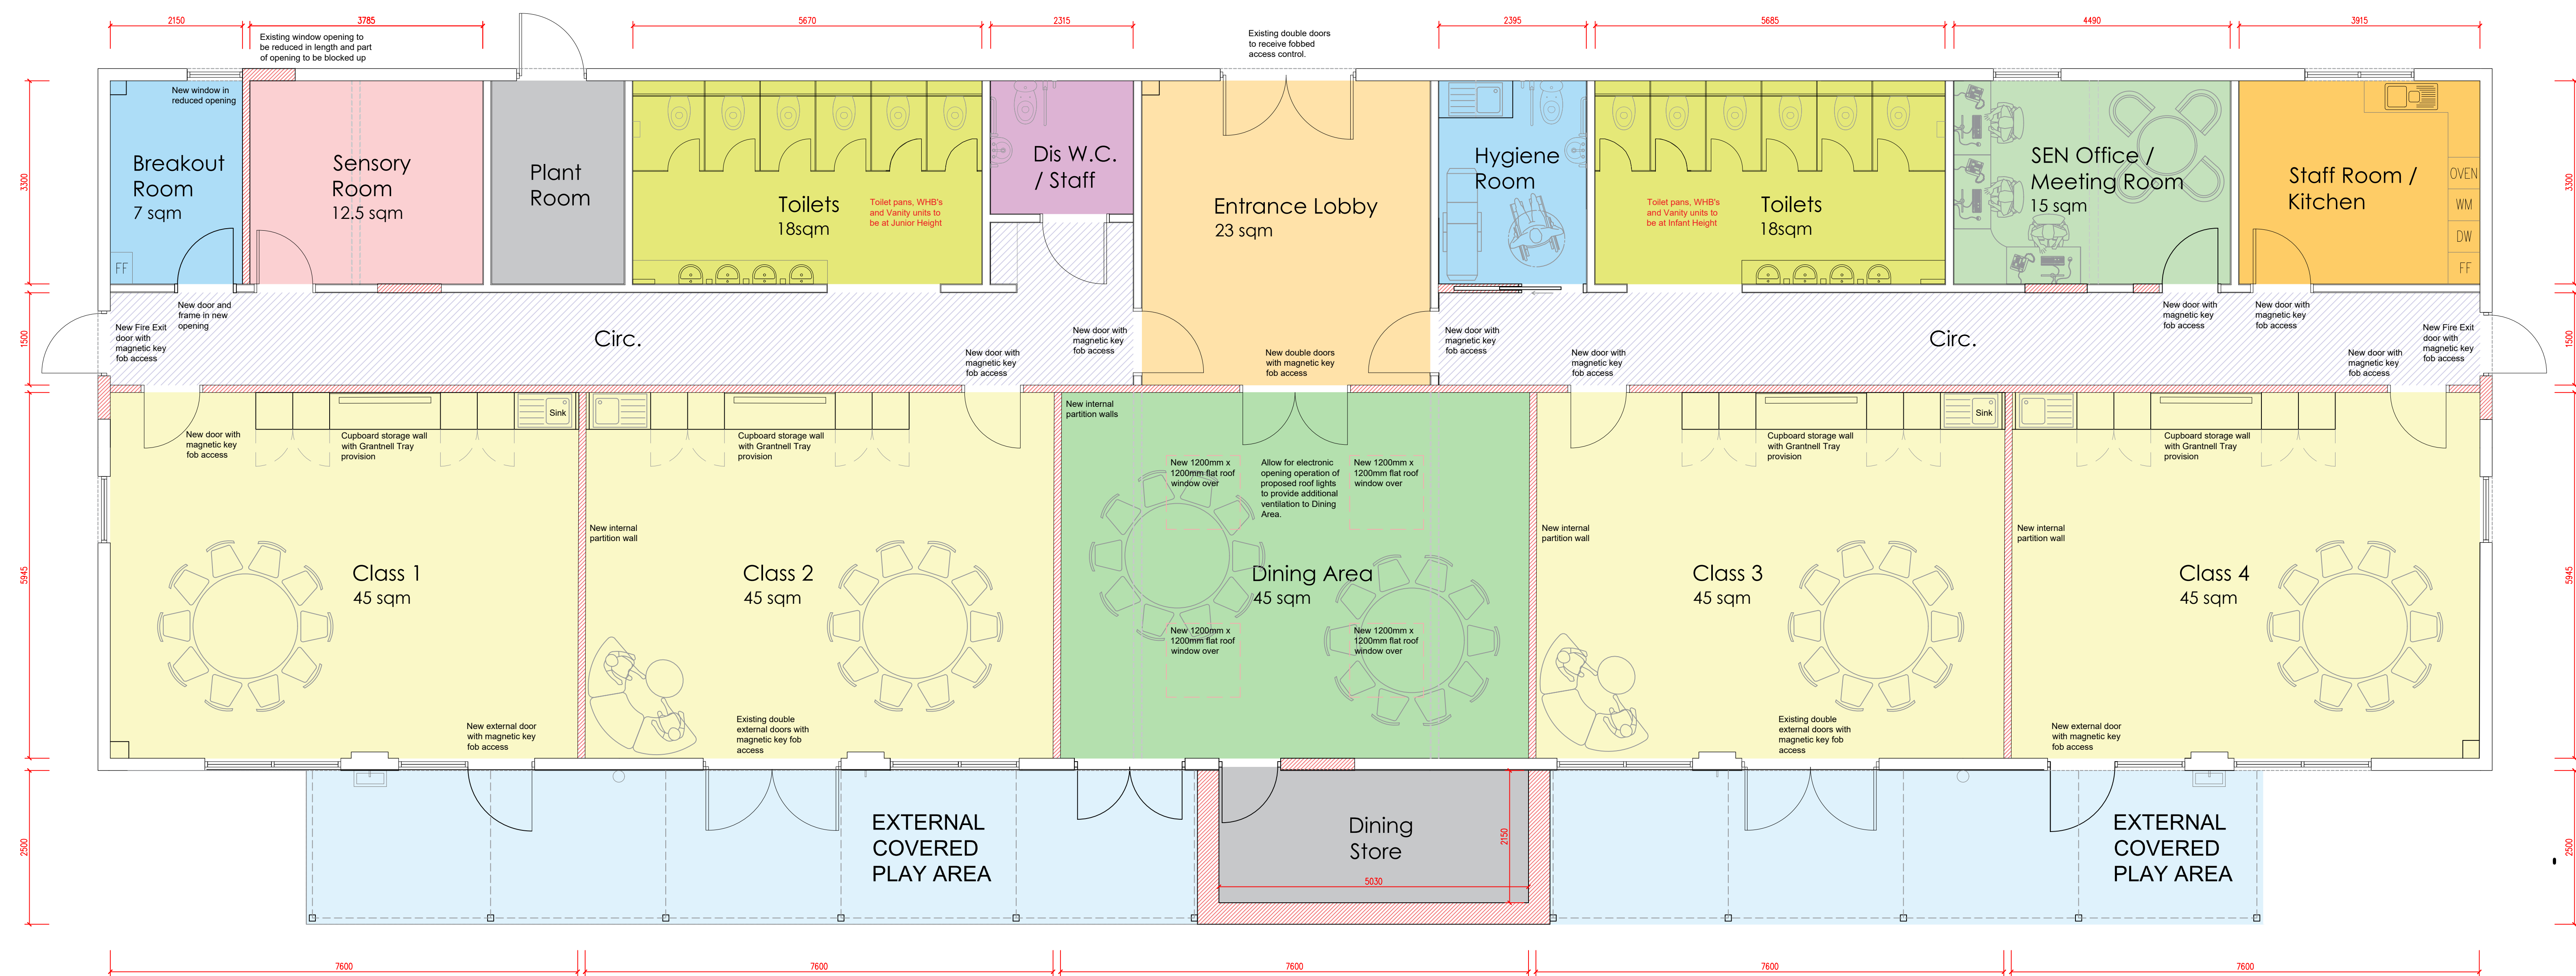


MODULAR BUILDING - LAYOUT AS PROPOSED
Scale 1:50




NORTH ELEVATION AS PROPOSED
Scale 1:50

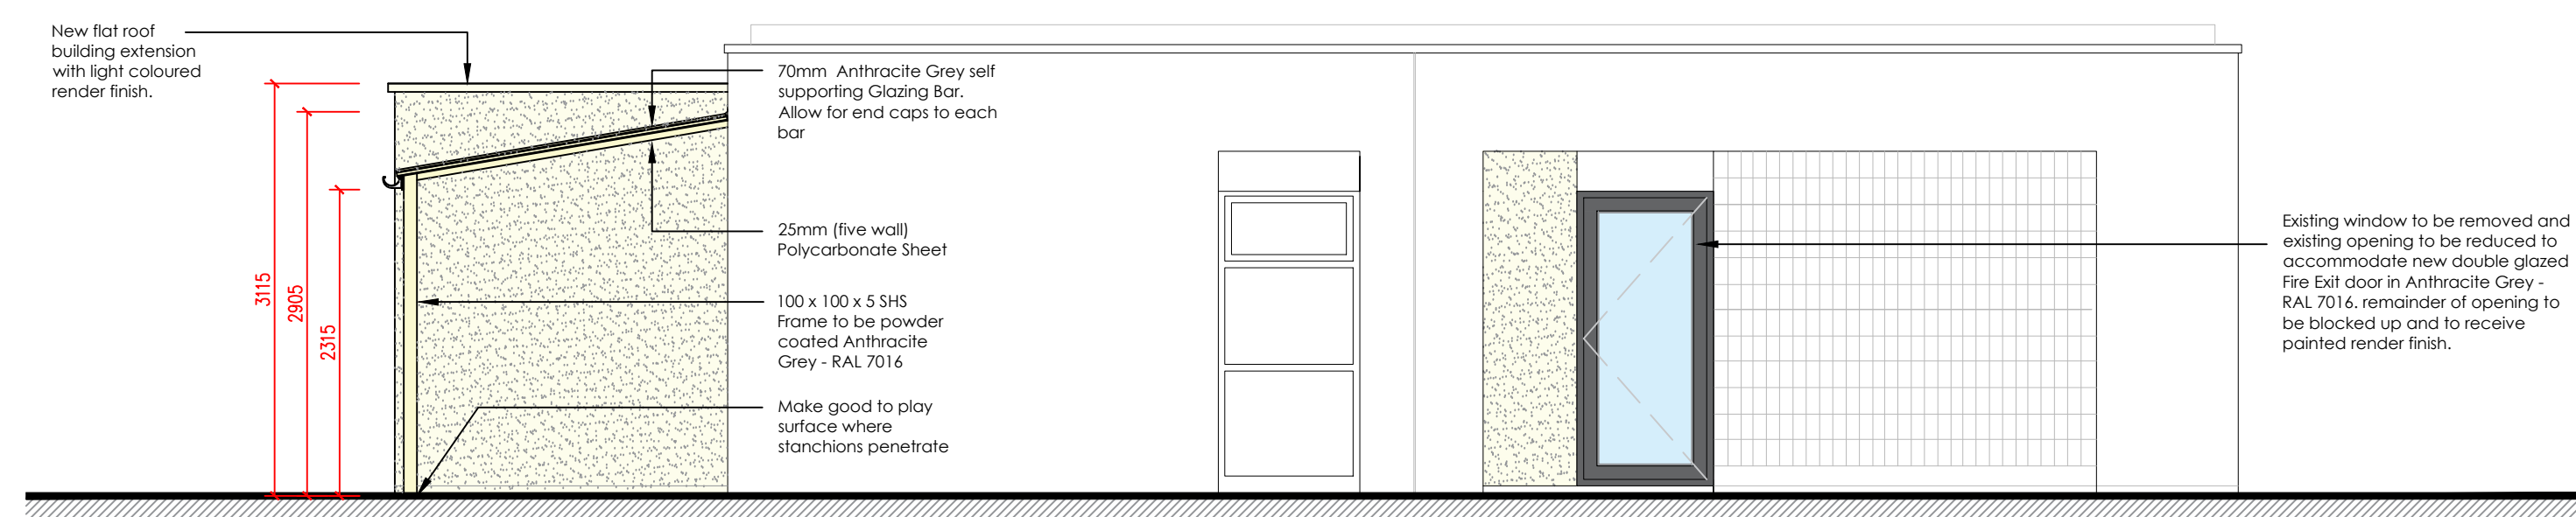

EAST ELEVATION AS PROPOSED
Scale 1:50

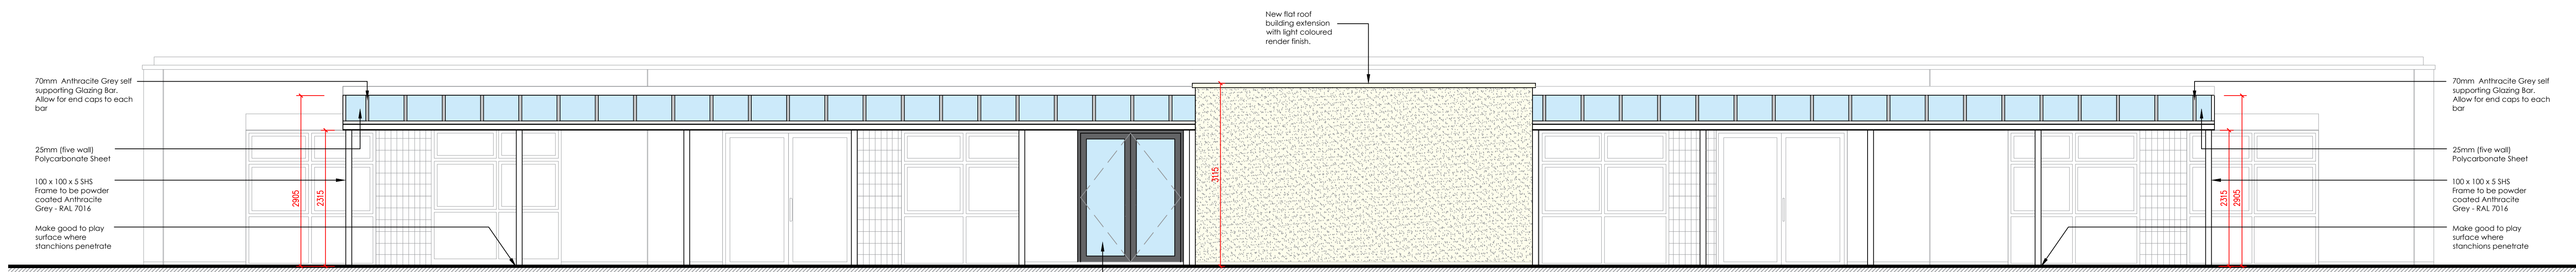

SOUTH ELEVATION AS PROPOSED
Scale 1:50

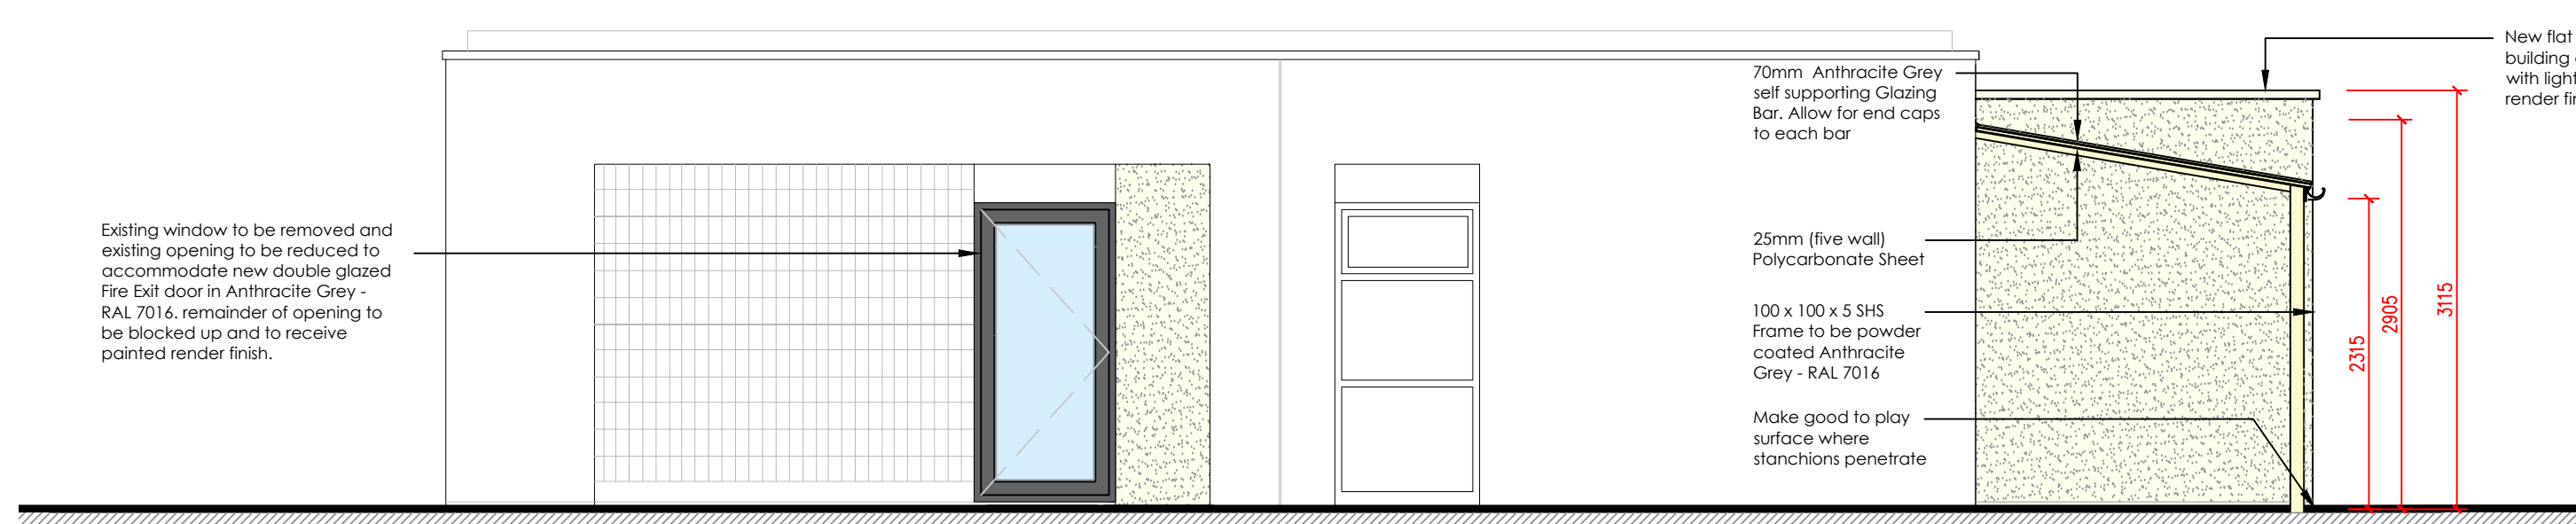

WEST ELEVATION AS PROPOSED
Scale 1:50

PLANNING

No.	Date	Description	Issued by
A	11.08.2025	Update for Planning	DM

CLIC TRUST
CROSSLÉE PRIMARY SCHOOL,
1 CROSSLÉE ROAD,
MANCHESTER,
M9 6TG

LAYOUT PLAN AND ELEVATIONS
AS PROPOSED

Project number	1127-01	P-03A
Date	08.05.2025	
Drawn by	DM	
Checked by	CD	
Scale @ A0		AS NOTED

STUDIO OL3
ARCHITECTURAL DESIGN

Unit 7, Whitegate Business Centre, Chadderton, OL9 9JT
Email - design@studio-ol3.co.uk - Web - www.studio-ol3.co.uk