



AS PROPOSED GROUND FLOOR PLAN

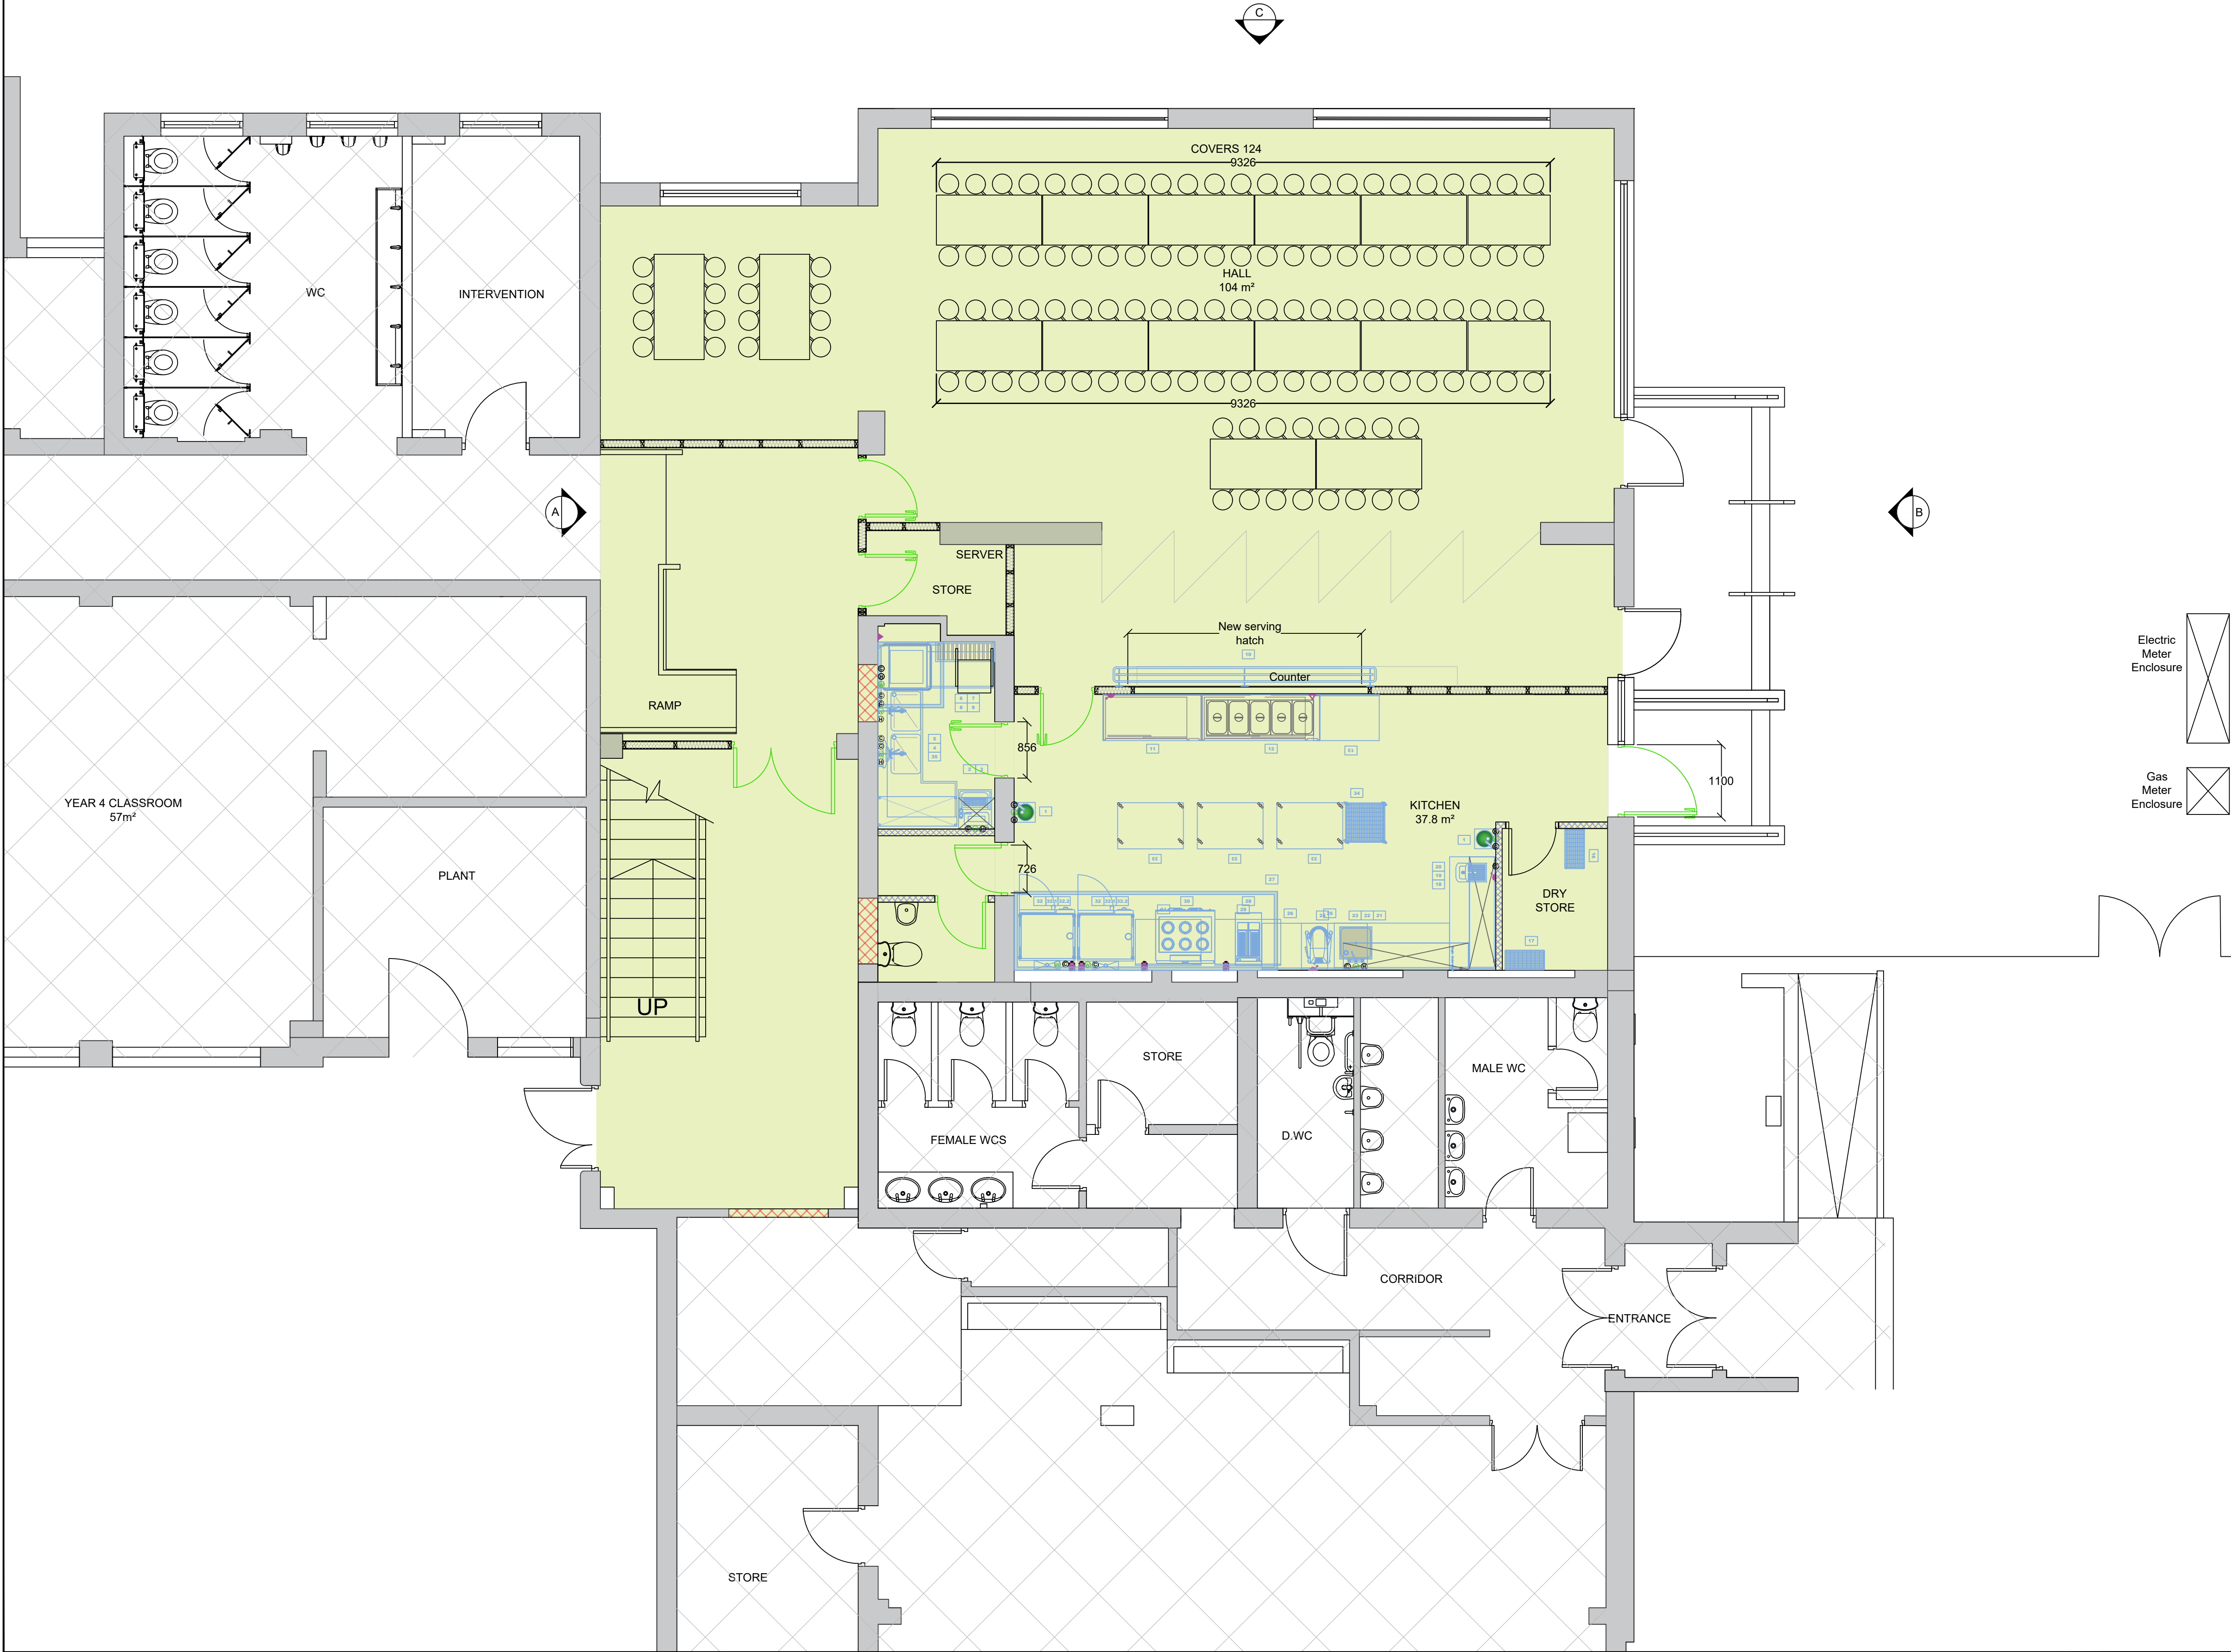

Note:
Contractor is to verify all dimensions and levels on site prior to site works commencement. Under no circumstances are any dimensions or levels to be scaled from this drawing number for the purpose of manufacturing components. Contractor to report any discrepancies to the Designer.

DRAWING KEY:

- Area of Works
- None Works Area
- Elevation Markers
- Existing Walls
- Masonry Walls to Receive New Opening
- New Internal Door Leaf
3 No. New FD30S door leaf in new frame
- New gas and Electricity enclosures

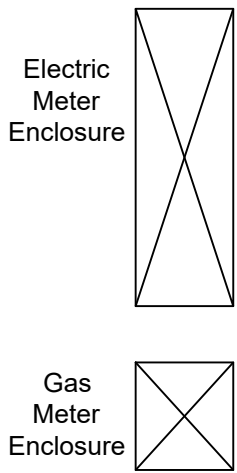

REVISION		DESCRIPTION		DATE
--		DEVELOPMENT PLAN		JUN 25
SCALE 1:50			SIGNATURE	DATE
		DRAWN	RH	JUN 25
ORIGINAL SIZE A1		CHECKED	MB	JUN 25
		APPROVED	MB	JUN 25
This drawing is copyright and may not be reproduced or made use of unless expressly agreed by M Bradbury Consulting Ltd				
CLIENT St. Catherines Primary School School Lane Didsbury M20 6HS				
PROJECT First Floor Extension Scheme				
 59 Wilmslow Road, Handforth, Cheshire, SK9 3EN WEB: www.bradbury-consulting.co.uk TEL: 01625 522 209				
TITLE AS PROPOSED GROUND FLOOR PLAN				
JOB NUMBER 2025.034				
DRAWING NUMBER 2025.034.PL08				