



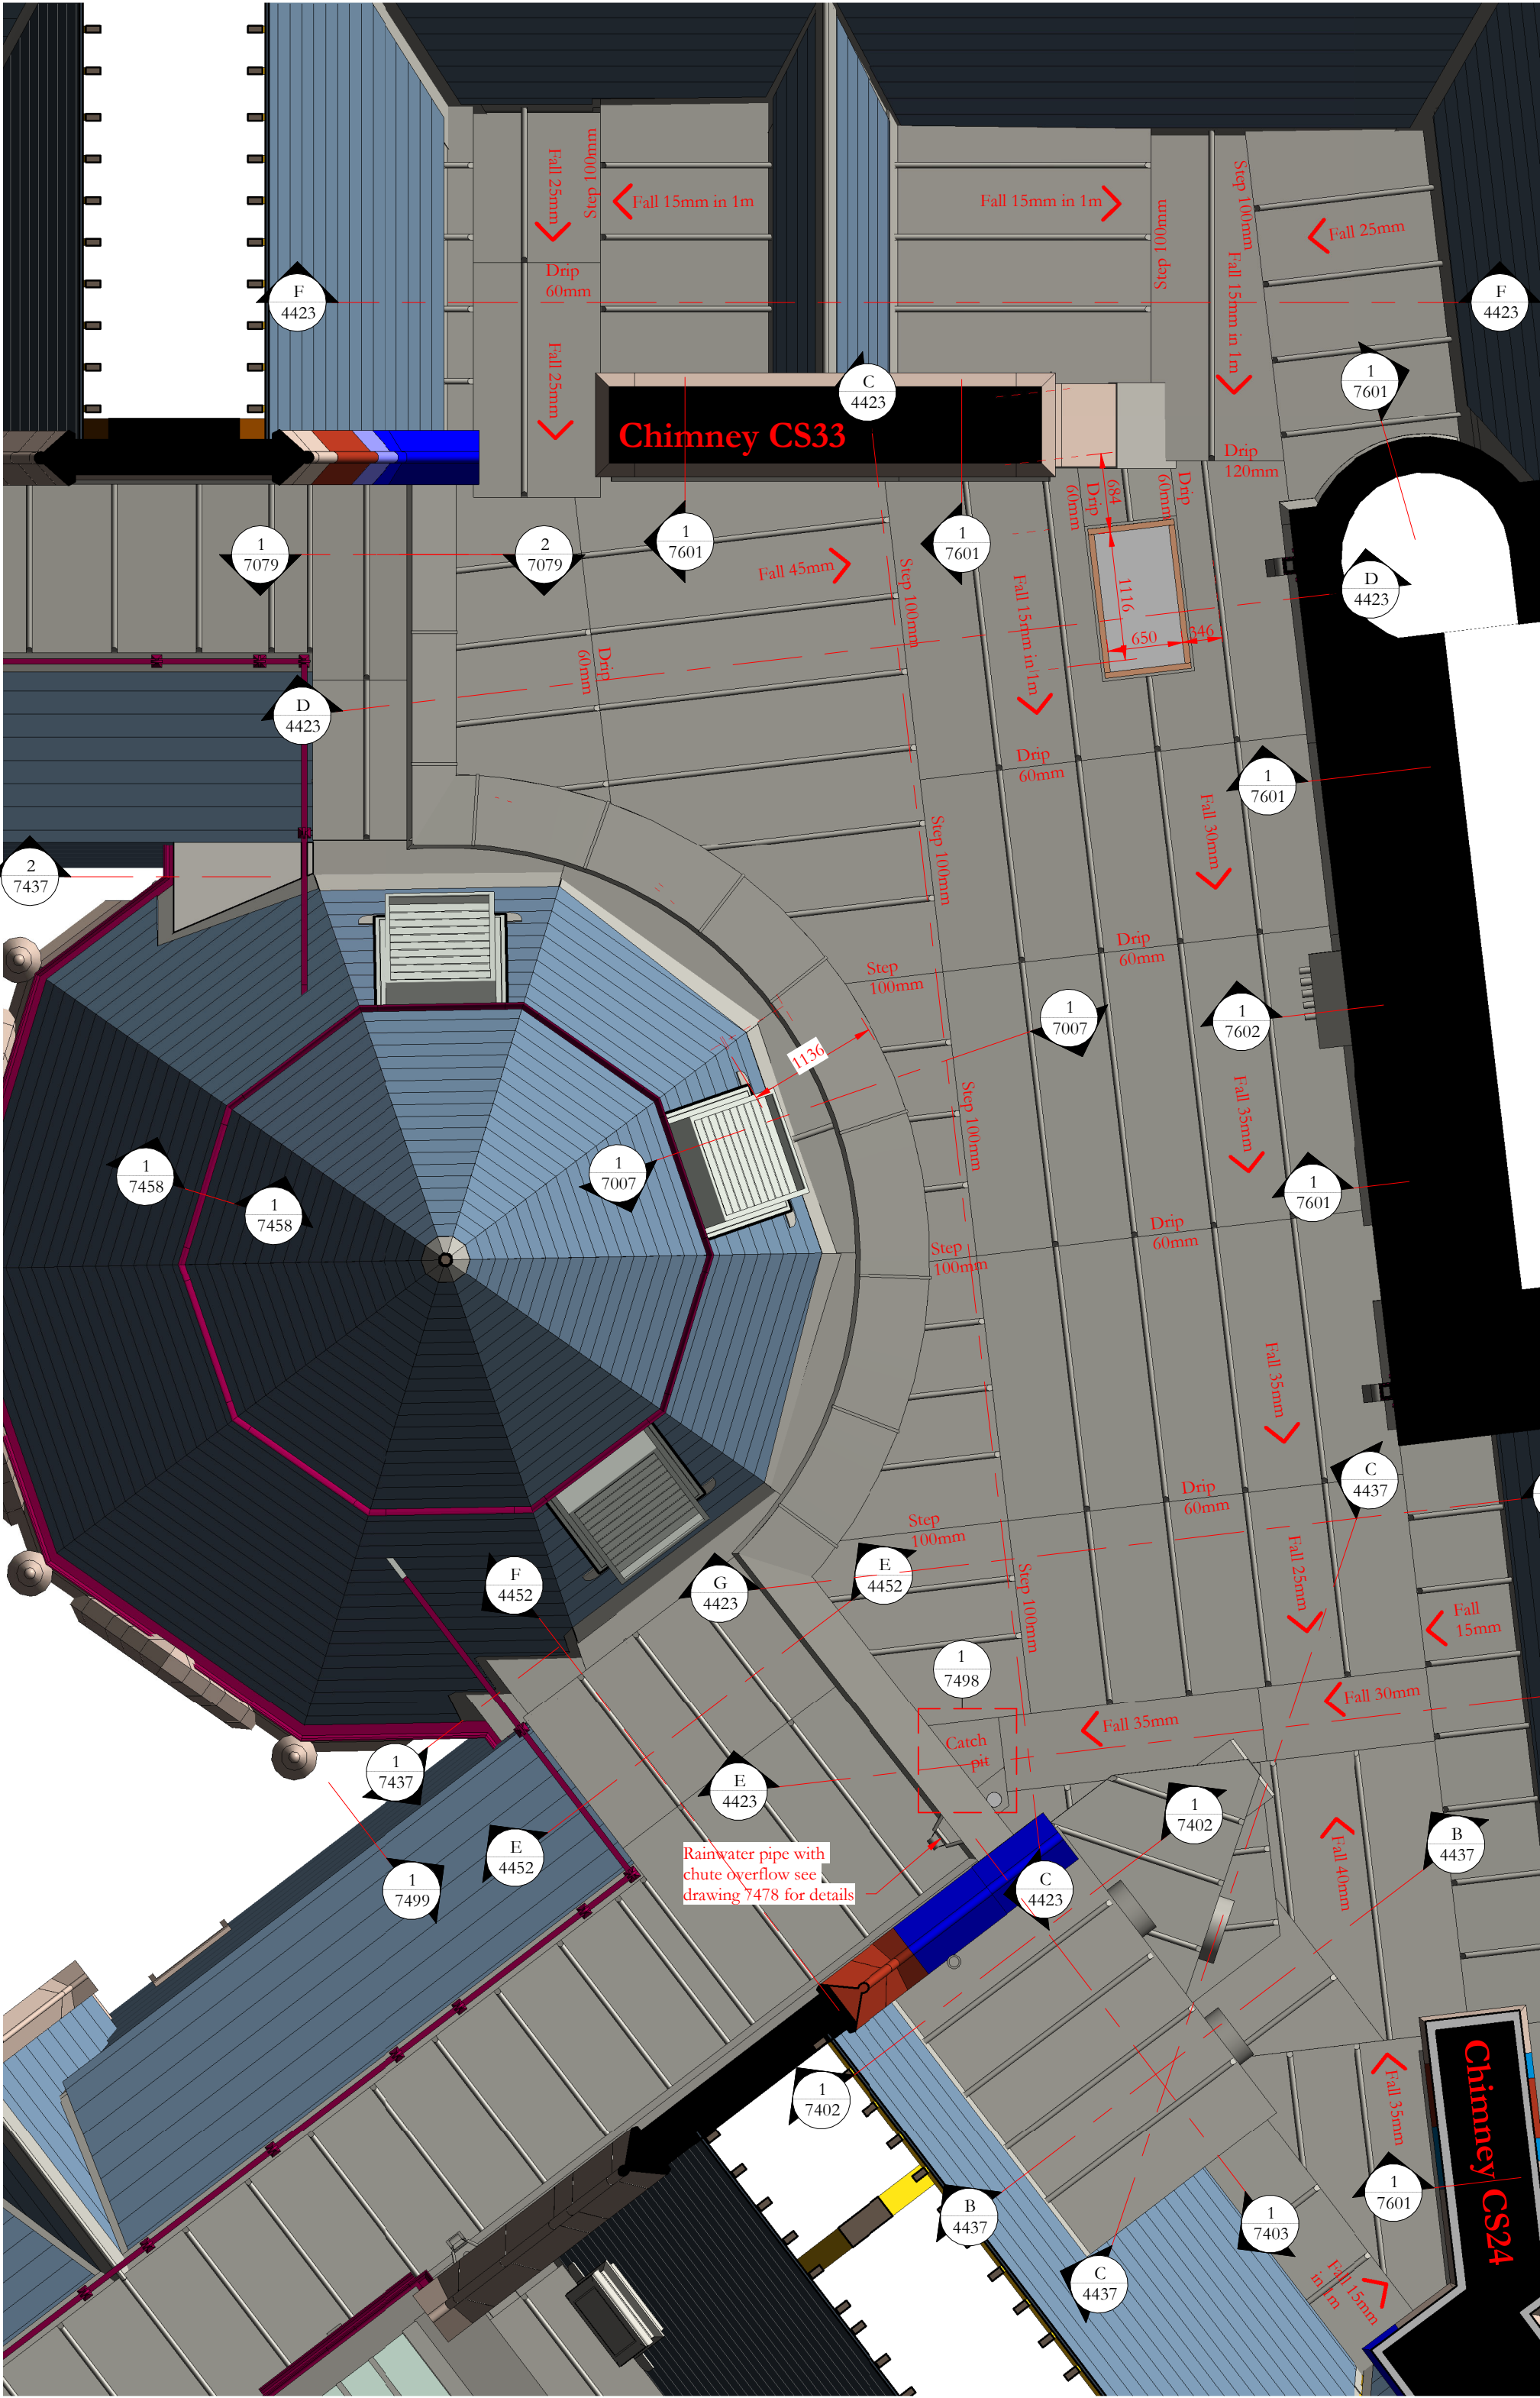

Notes:
Drawings are based on survey data and may not accurately represent what is physically present.
Do not scale from this drawing. All dimensions are to be verified on site before proceeding with the work.
All dimensions are in millimeters unless noted otherwise.
Purcell shall be notified in writing of any discrepancies.

Key Plan

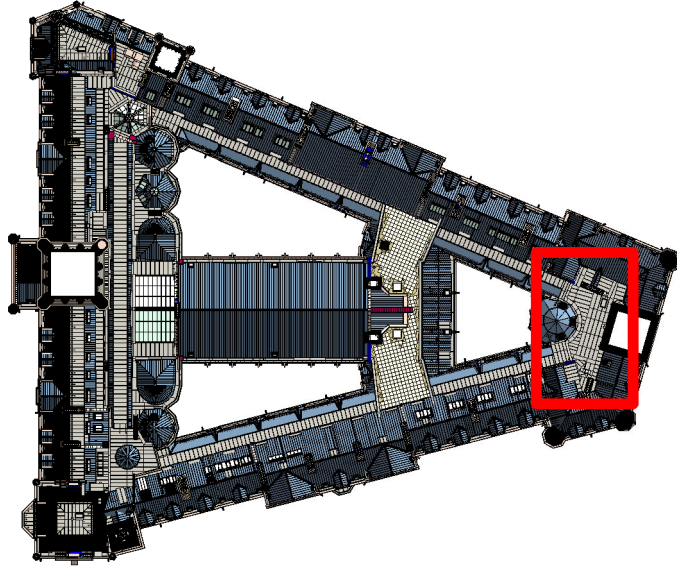

Revision 06
Roof construction amended on south side of Cooper Street tower with new 100mm step added running parallel with west face of tower. Height of brick wall below extended to maintain fire compartmentation

Revision 05:
Drawing title updated. Amended layout of housing for duct outlets, dry riser pipe and condenser pipe added to roof ECRp01. Additional notes added cross referencing additional roof details that have been issued since the previous revision of this drawing

Revision 04: Setting out dimensions added for roof hatch confirming location as agreed on site. Additional section lines added for details and north and south return elevations. Drip height amended on south side of chimney CS33

Revision 03
Drawing issued for construction. Roof setting out updated. Section of existing roof behind chimney CS33 retained

Revision 02
Roof joist support details amended in line with Ramboll details shown on drawing number OTH-RAM-TH-ZZ-DWG-S-4163

Revision 01
Section references corrected.

06	04/12/2024	GR	JRC	See note in revision cloud
05	11/07/2024	JC	GR	See note in revision cloud
04	07/02/2023	JC	GR	See note in revision cloud
03	17/01/2023	JC	GR	See note in revision cloud
ISSUE	DATE	APPROVED	DRAWN	DESCRIPTION



OUR
TOWN
HALL
PROJECT



Project Office, Room 308, Town Hall, MANCHESTER M60 2L1
+44 (0) 7970 097 432
www.purcelluk.com

PROJECT STATUS	RIBA Stage 5
CLIENT	Manchester City Council
PROJECT	Our Town Hall
DRAWING TITLE	ECRp01 Proposed roof plan
SIZE & SCALE	A2: 1:50
DRAWING STATUS	S4 - Construction
JOB NUMBER	236959

DRAWING NO. REV
OTH-PUR-TH-RF-DWG-A-4422 06

© PURCELL 2012. PURCELL IS THE TRADING NAME OF PURCELL MILLER TRITTON LLP