


DRAWING IS THE INTELLECTUAL COPYRIGHT OF 12 / 23 ARCHITECTURE DESIGN LTD AND SHOULD NOT BE REPRODUCED WITHOUT PRIOR CONSENT.

ANY MATTERS ARISING SHOULD BE REPORTED TO THE ARCHITECT DIRECTLY AND IMMEDIATELY.


DRAWING/INFORMATION SHOULD NOT BE USED FOR ANY STRUCTURAL CALCULATIONS OR STRUCTURAL DESIGN BY ANY PARTY OTHER THAN A STRUCTURAL ENGINEER WHO HAS OBTAINED THE DRAWING FROM THE ARCHITECT.

12/23 ARCHITECTURE DESIGN LTD DO NOT TAKE RESPONSIBILITY FOR ANY SETTING OUT INFORMATION OR ANY INCORRECT SURVEY INFORMATION.

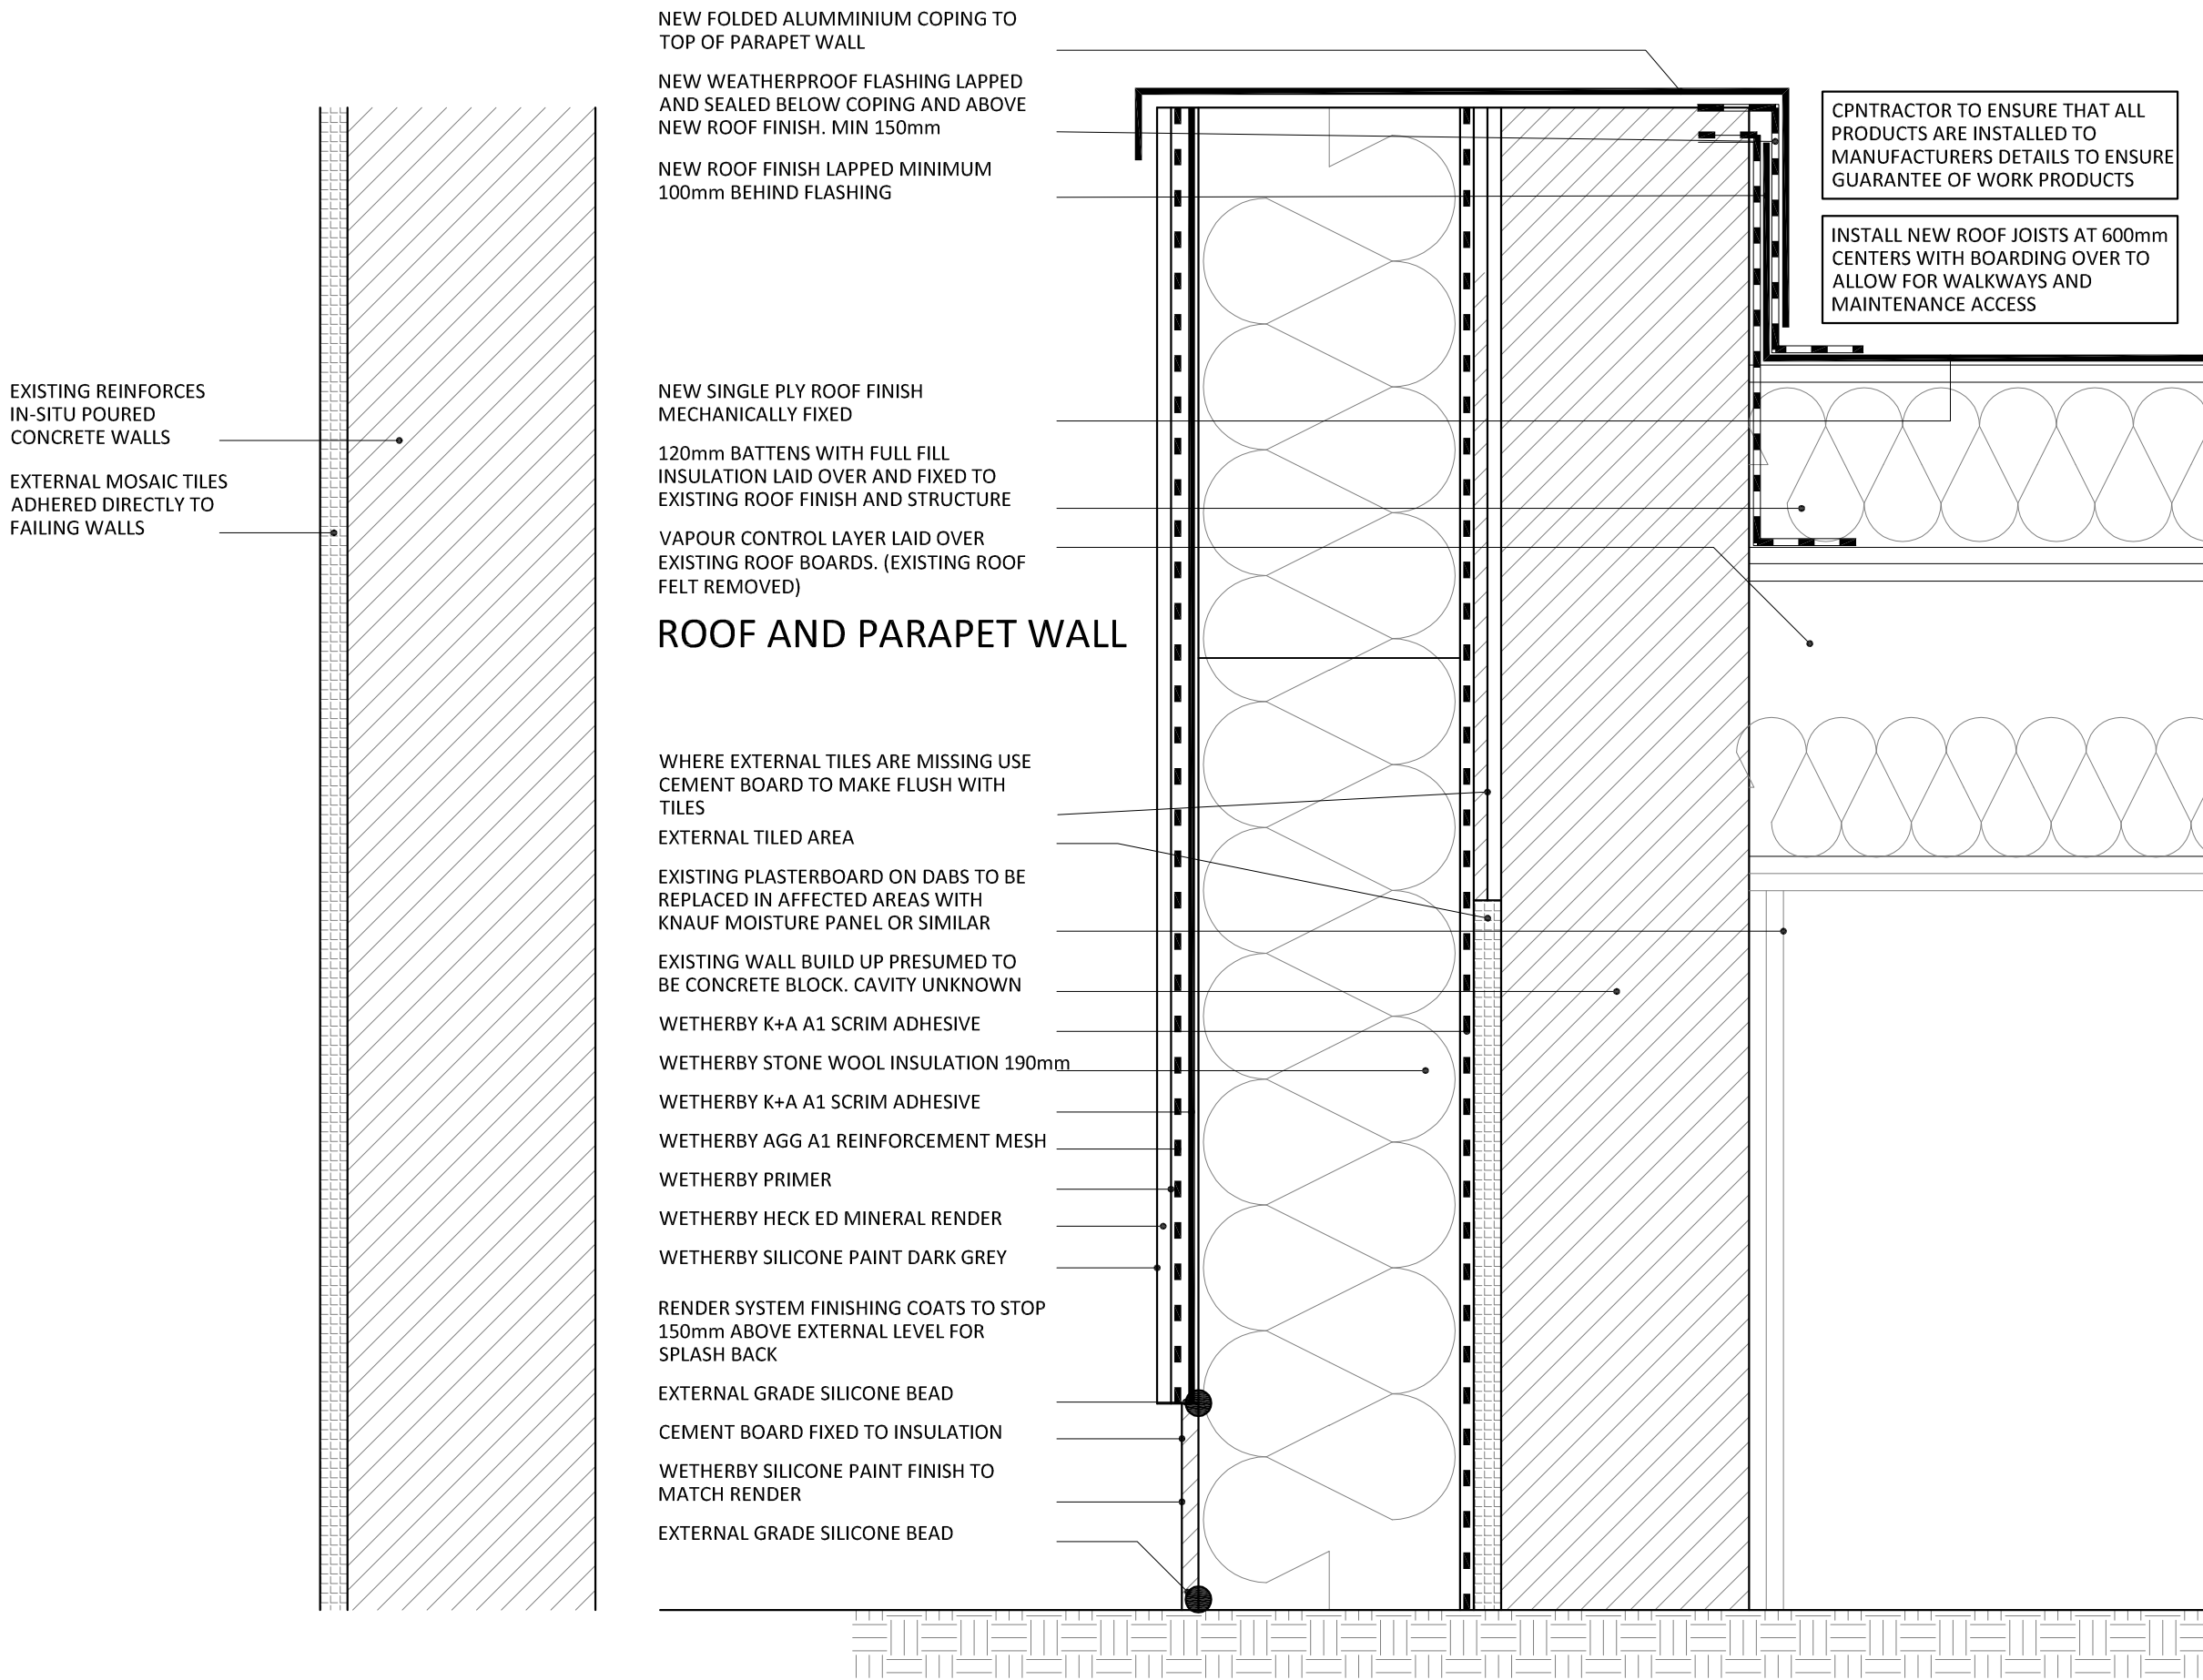

TYPICAL EXISTING AFFECTED WALL SECTION

TYPICAL EXTERNAL RENDER DETAIL

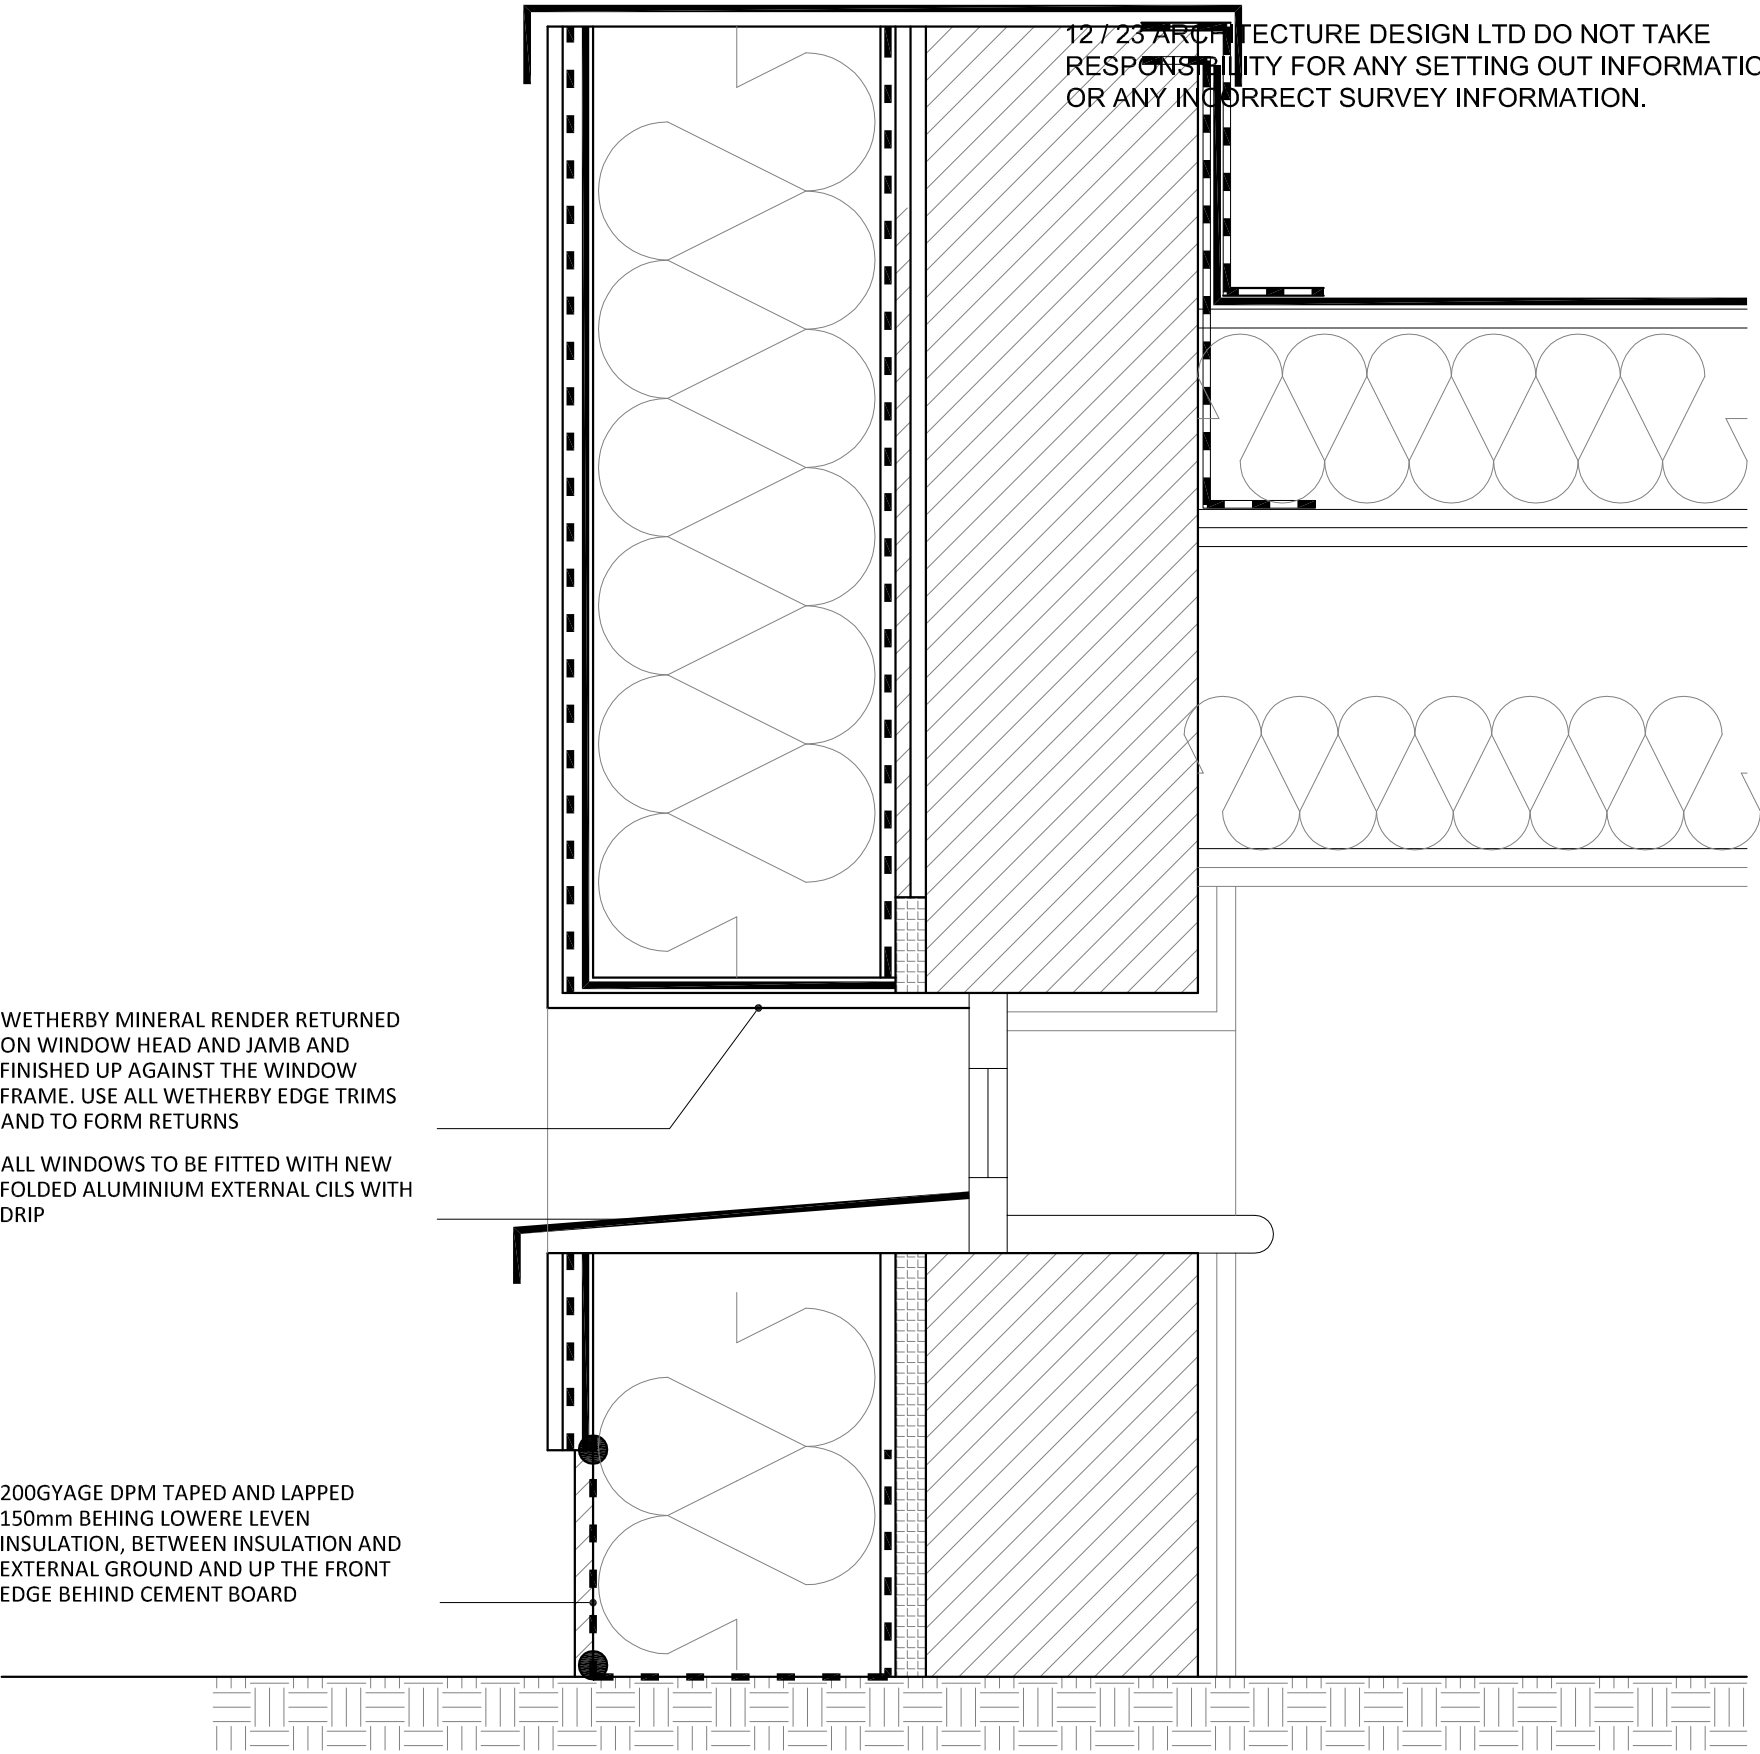

TYPICAL EXTERNAL RENDER DETAIL TO WINDOW CILL, HEAD AND JAMB

Revision	Description	Date	Initials
D	Omission of proposed wall tiles.	29.07.25	RB

Client: ADRIATIC LAND 8 (GR2) LTD C/O LIVINGCITY ASSET MANAGEMENT
Project: CHATSWORTH HOUSE, MANCHESTER
Title: TYPICAL EXTERNAL REPAIR TO PENTHOUSE

Drawing No.	Revision	Scale	Drawn	Date
BR 002	D	1:10	LW	28.07.25

12/23 Architecture Design Ltd

11-23 Bridgewater Place
Manchester
M4 1QF

T : 0161 711 0584
E : lwalsh@1223arch.co.uk
W : www.1223arch.co.uk