

- General Notes:
1.

This drawing is to be read in conjunction with all relevant architectural information and other consultants drawings.
2.

Discrepancies must be reported directly to the Architect.
3.

All dimensions must be checked on site and not scaled from drawing.
4.


This drawing is copyright.



Existing North Elevation
Scale 1:100@A3



Existing East Elevation
Scale 1:100@A3

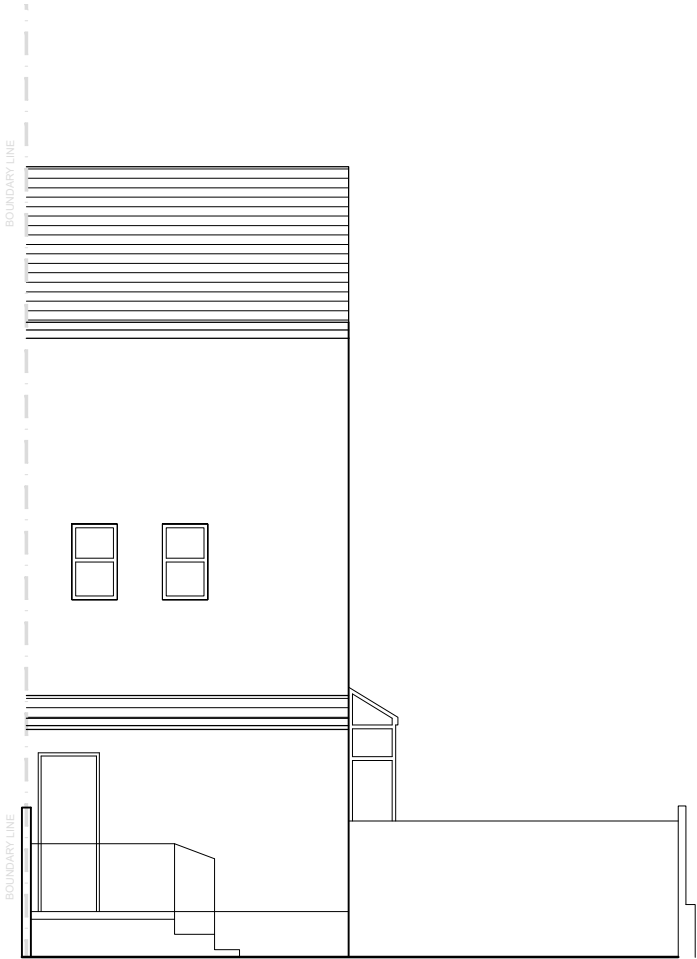

Existing South Elevation
Scale 1:100@A3

Rev	Date	Notes	Drawn
Scale	1:100@A3		<div><div>00.511.522.5m</div><div>1:100</div></div>
Issue	PLANNING		
<div><div></div><div><div>Jeffrey Jordan Architects</div><div>w: www.jeffreyjordanarchitects.co.uk</div><div>e: info@jeffreyjordanarchitects.co.uk</div><div>t: 0161 823 1181</div></div></div>			
Project Address		Littleways Nursery, Levenshulme	
Project Description		Single Storey Side Extension	
Drawing Title		Existing Elevations	
Drawing No.		PL03	Rev.