




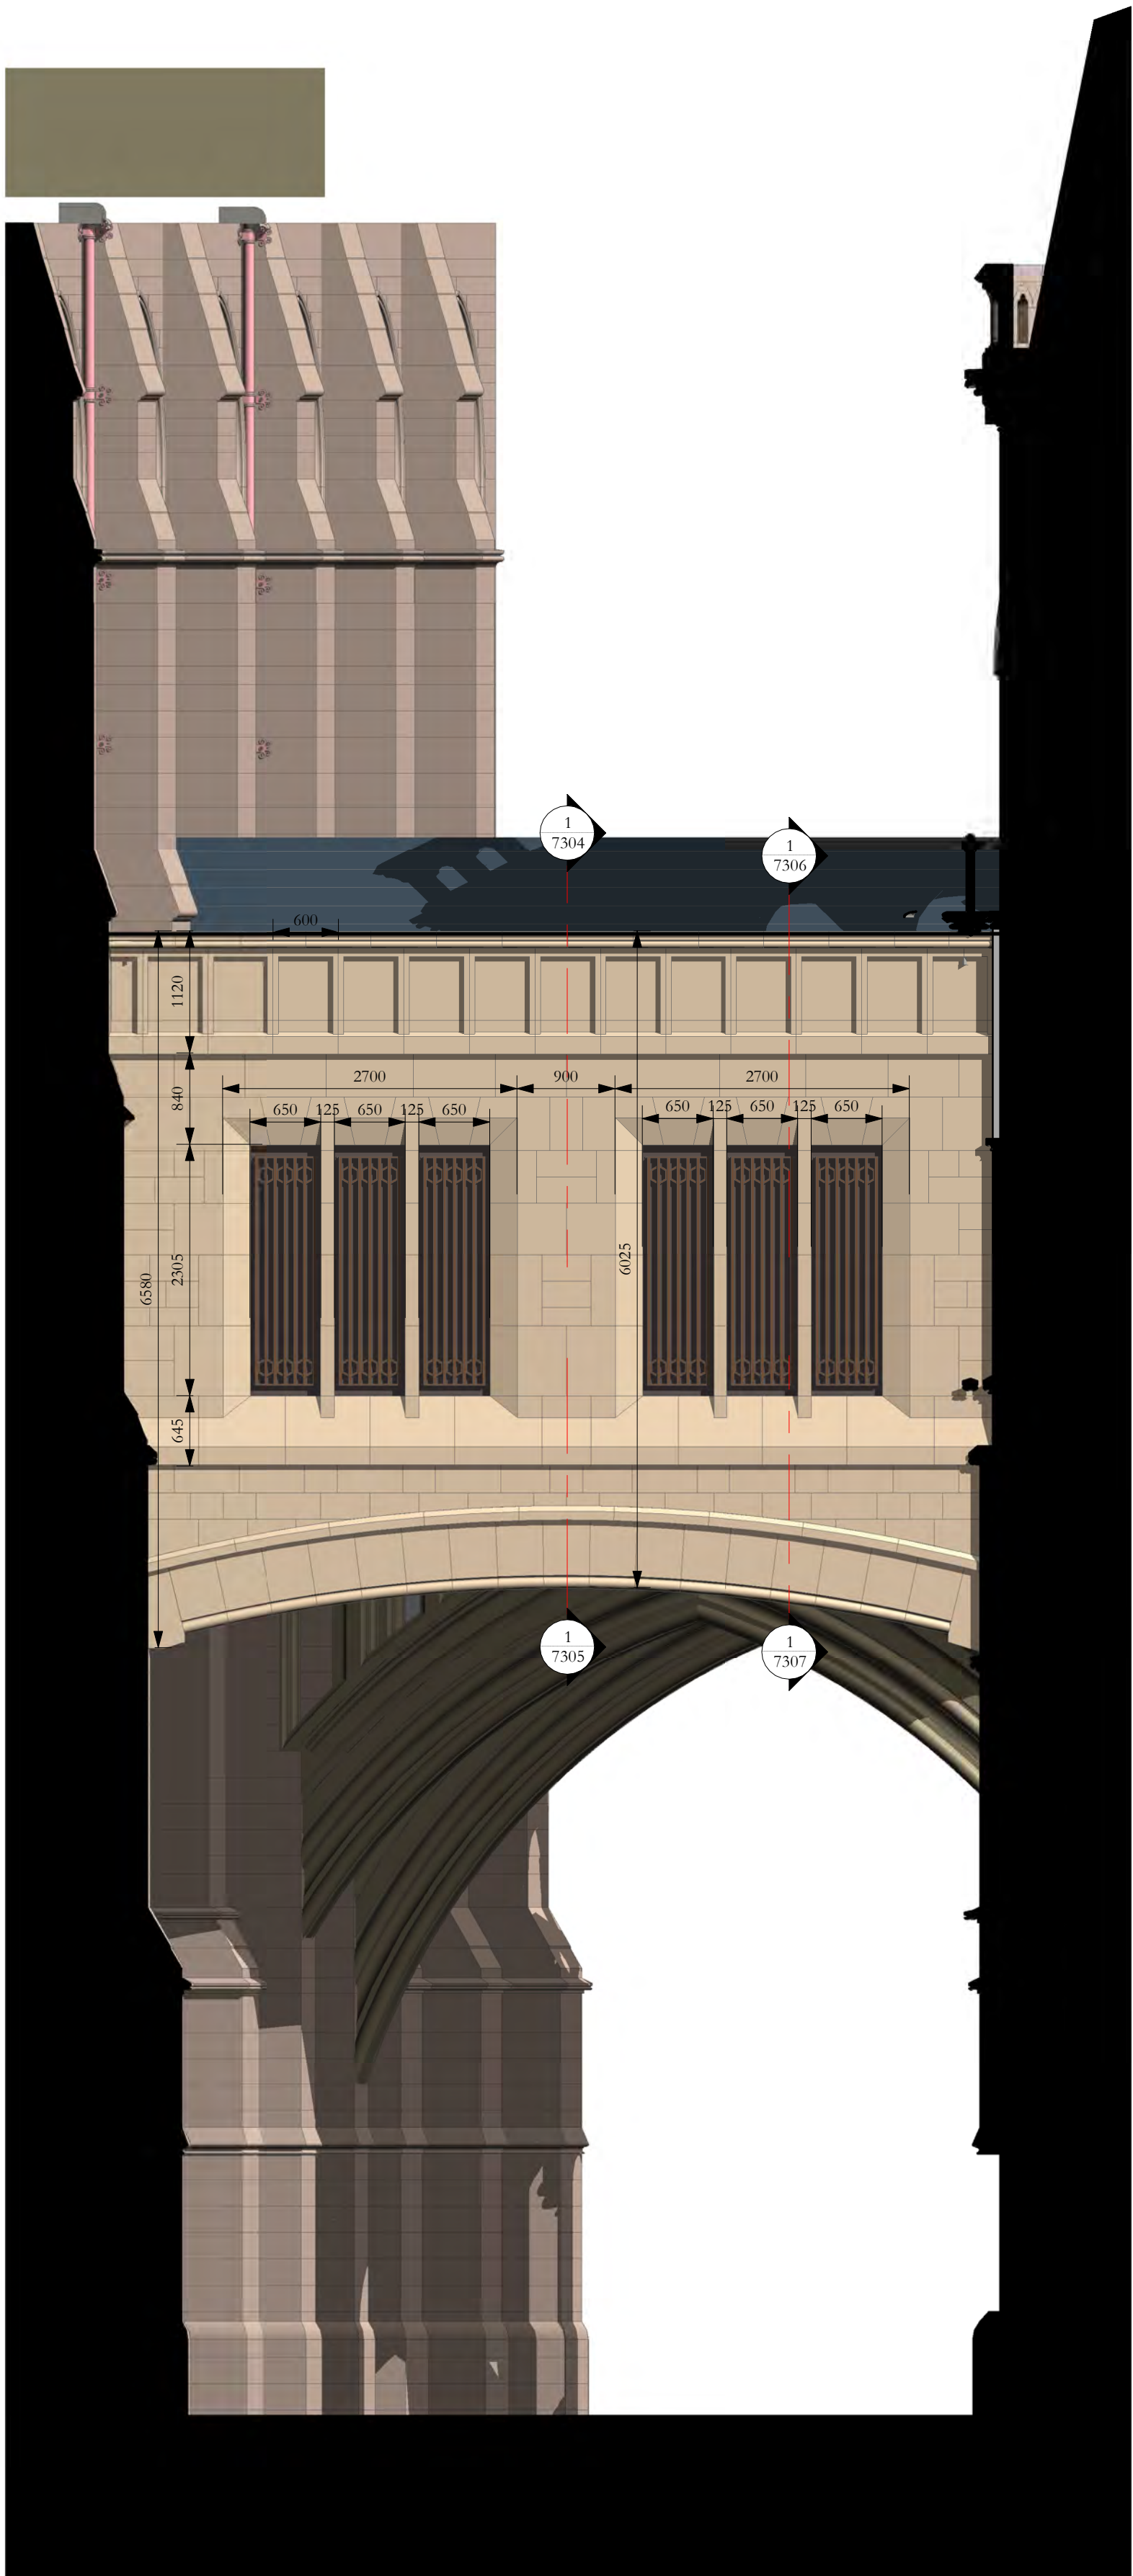

East Elevation
1 : 50

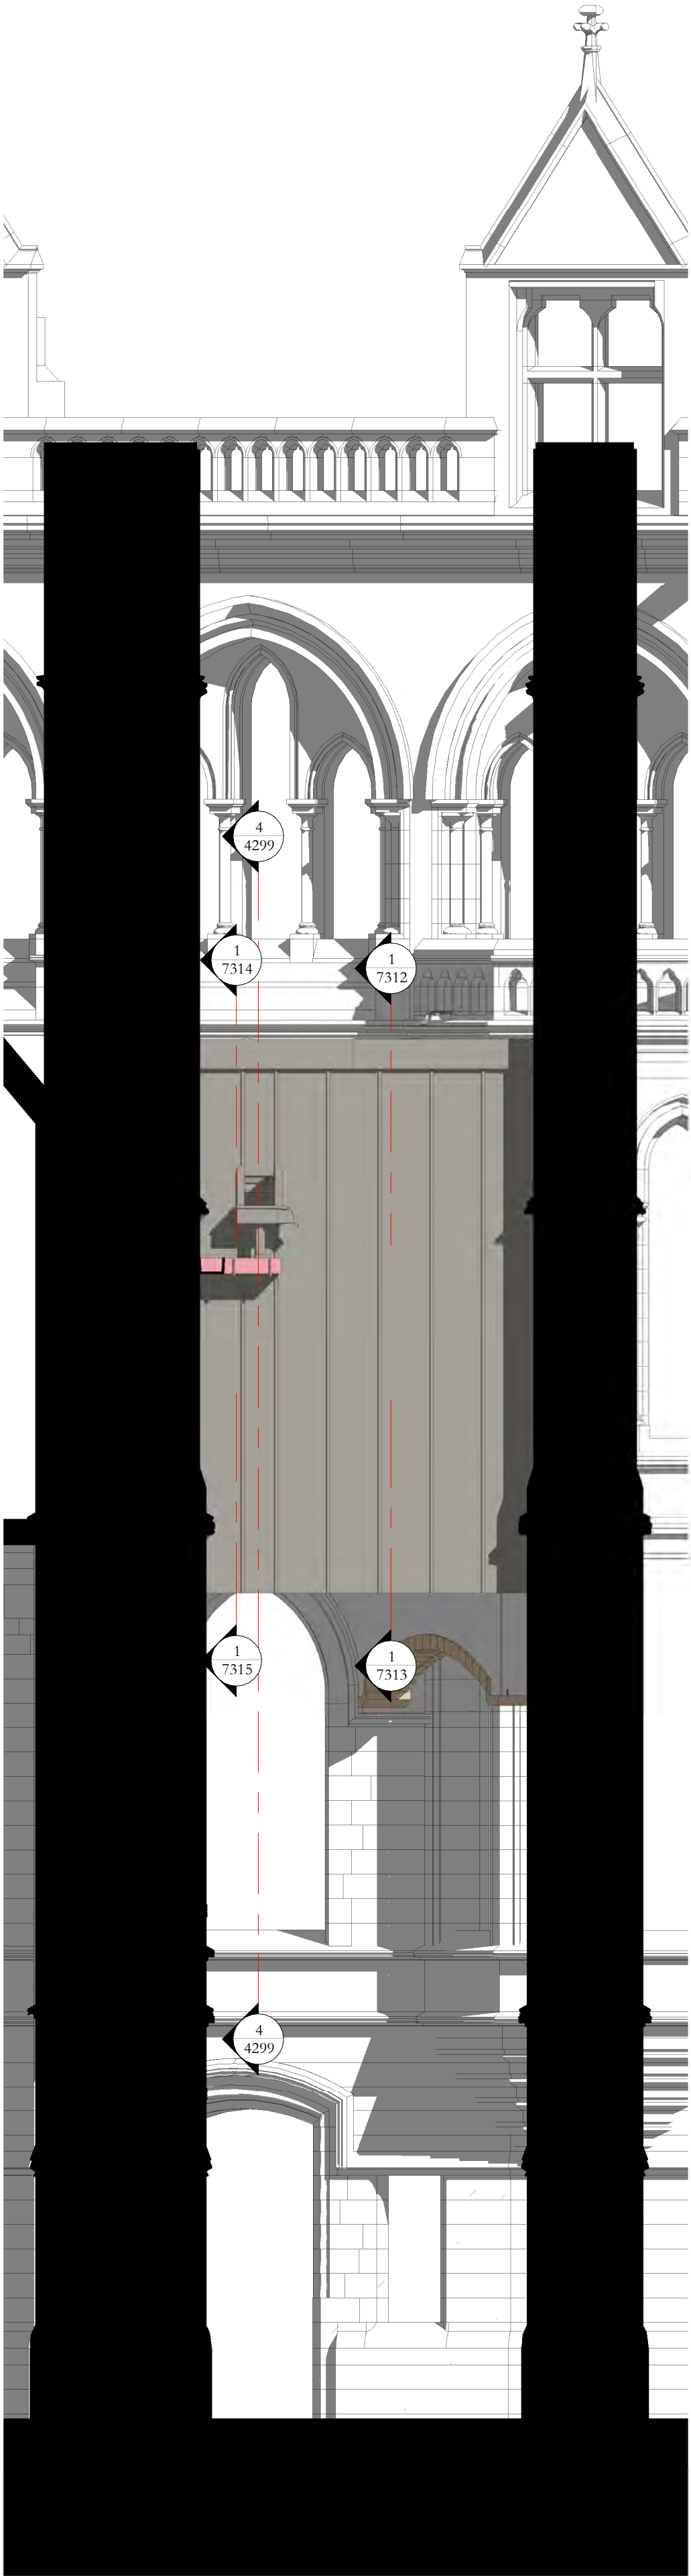


East Side - South Elevation
1 : 50

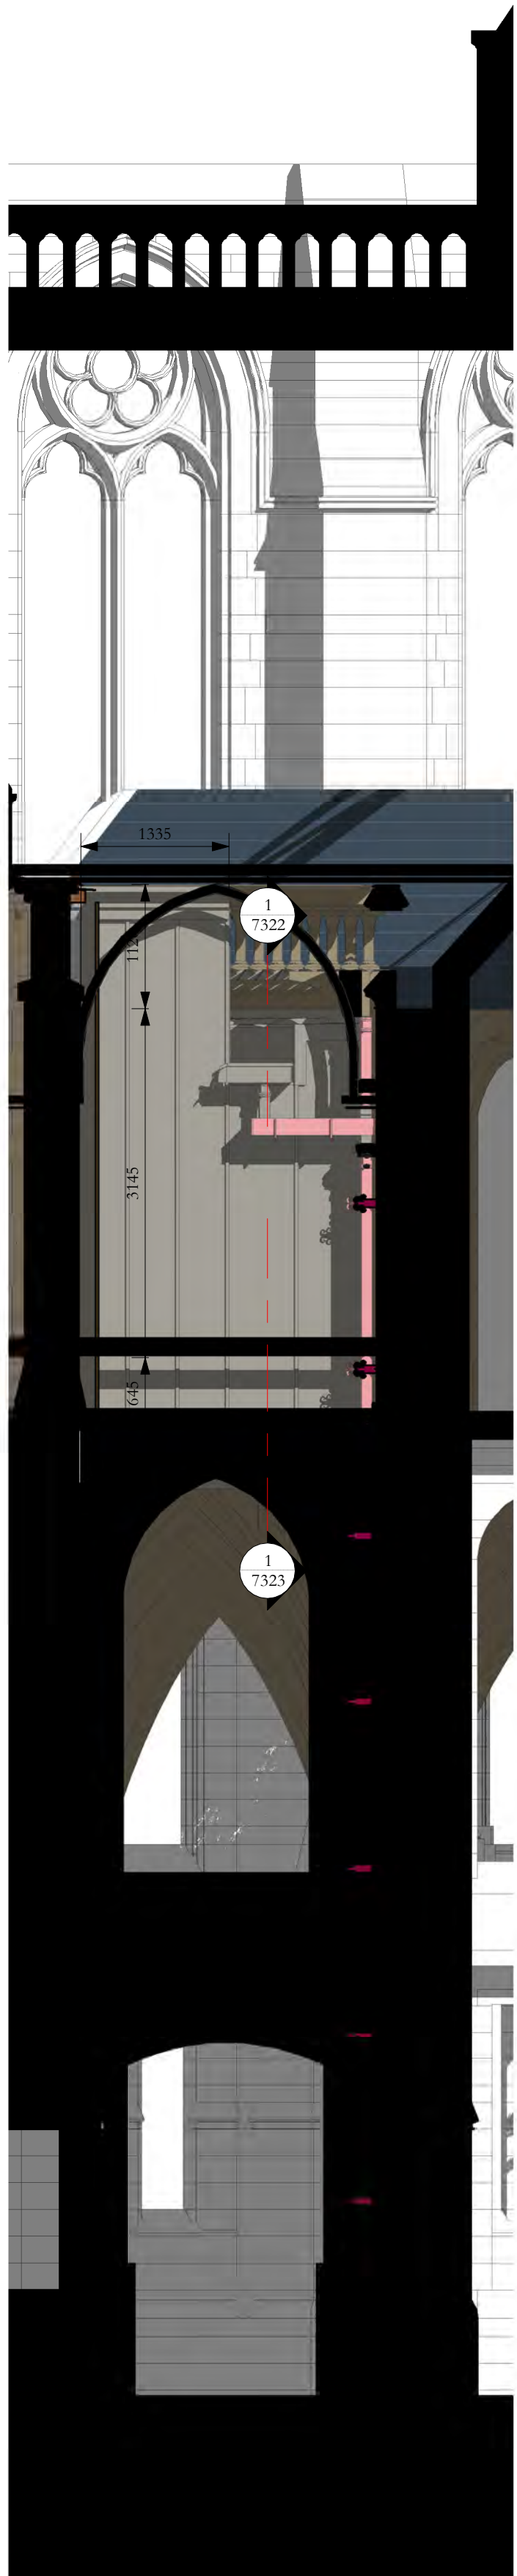

East Side - North Elevation
1 : 50

Scale Bars to be used as guidance only - refer to sheet size below									
1:100	mm	1000	2000	3000	4000	5000	6000	7000	8000
1:200	mm	1000	2000	3000	4000	5000	6000	7000	8000
1:500	m	10	20	30	40	50	60	70	80
1:1250	m	10	20	30	40	50	60	70	80

Notes:
Drawings are based on survey data and may not accurately represent what is physically present.
Do not scale from this drawing. All dimensions are to be verified on site before proceeding with the work.
All dimensions are in millimeters unless noted otherwise.
Purcell shall be notified in writing of any discrepancies.

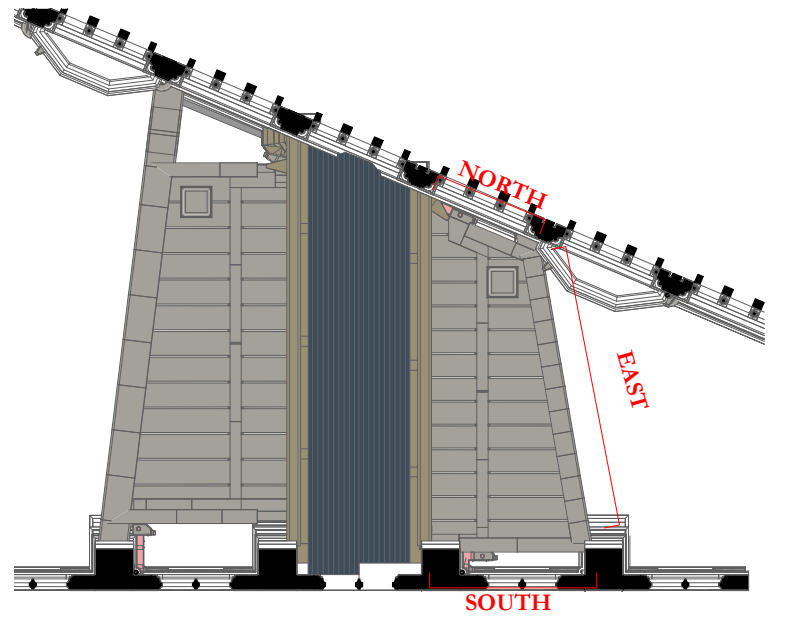

East Side Key Plan
1 : 200

Revision 04: Drawing changed to construction status. North and south elevations changed to show lead cladding

Revision 03: Grille design updated

Revision 02: Updated following structural co-ordination

04	05/09/2022	JC	GR	See note in revision cloud
03	25/09/2020	GR	TK	Final tender issue, see note in cloud
02	28/08/2020	GR	TK	Reissued for Tender refer to cloud
01	20/03/2020	GR	TK	Issued for Tender
ISSUE	DATE	APPROVED	DRAWN	DESCRIPTION



OUR
TOWN
HALL
PROJECT



PURCELL

Project Office, Town Hall, MANCHESTER M60 2L1
+44 (0) 7970 097 432
www.purcelluk.com

PROJECT STATUS	RIBA STAGE 5
CLIENT	MANCHESTER CITY COUNCIL
PROJECT	OUR TOWN HALL
DRAWING TITLE	Link Bridge Extension East Side Elevations
SIZE & SCALE	A1:As indicated
DRAWING STATUS	S4 Construction

JOB NUMBER	236959
DRAWING NO.	REV
OTH-PUR-EX-ZZ-DWG-A-4290 04	
© PURCELL 2019. PURCELL IS THE TRADING NAME OF PURCELL ARCHITECTURE LTD.	