



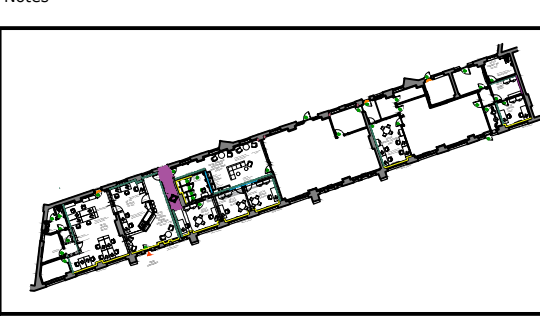


Note:  
All drawings to be read in conjunction with  
corresponding existing elevation drawing to clarify  
extent of strip out and areas of repair from removal  
of services and fittings.  
To be read in conjunction with window and door  
schedules and elevation drawings.  
To be read in conjunction with finishes schedule and  
NBS specification.  
Refer to MEP drawings and specification.


- KEY:
- Existing plaster type to be confirmed prior to  
filling / removal ie gypsum or lime based
  - Rub down flaking paint and  
water damaged plaster.  
Assess for further filling.
  - Rub down existing plaster and make  
good. Fill holes with gypsum based fill  
(plaster type b3) from where services  
removed + from previous fixings prep  
ready for painting with as NBS
  - Repair existing damaged  
plaster. Repair with gypsum  
based filler and prepare for  
painting as NBS
  - Carefully remove existing  
gypsum plaster and expose  
glazed bricks. Clean and repair  
if required as NBS
  - Apply new 3 coat lime plaster  
and prepare for painting as NBS
  - New blockwork infill.  
New gypsum plastered finish  
(plaster type b3) as NBS
  - Carefully remove failed/ damaged  
plaster  
Re-point brickwork in lime mortar beh  
re-plaster with 3 coat lime plaster as  
NBS
  - Carefully remove failed/ damaged  
plaster  
re-plaster with 3 coat lime  
plaster as NBS

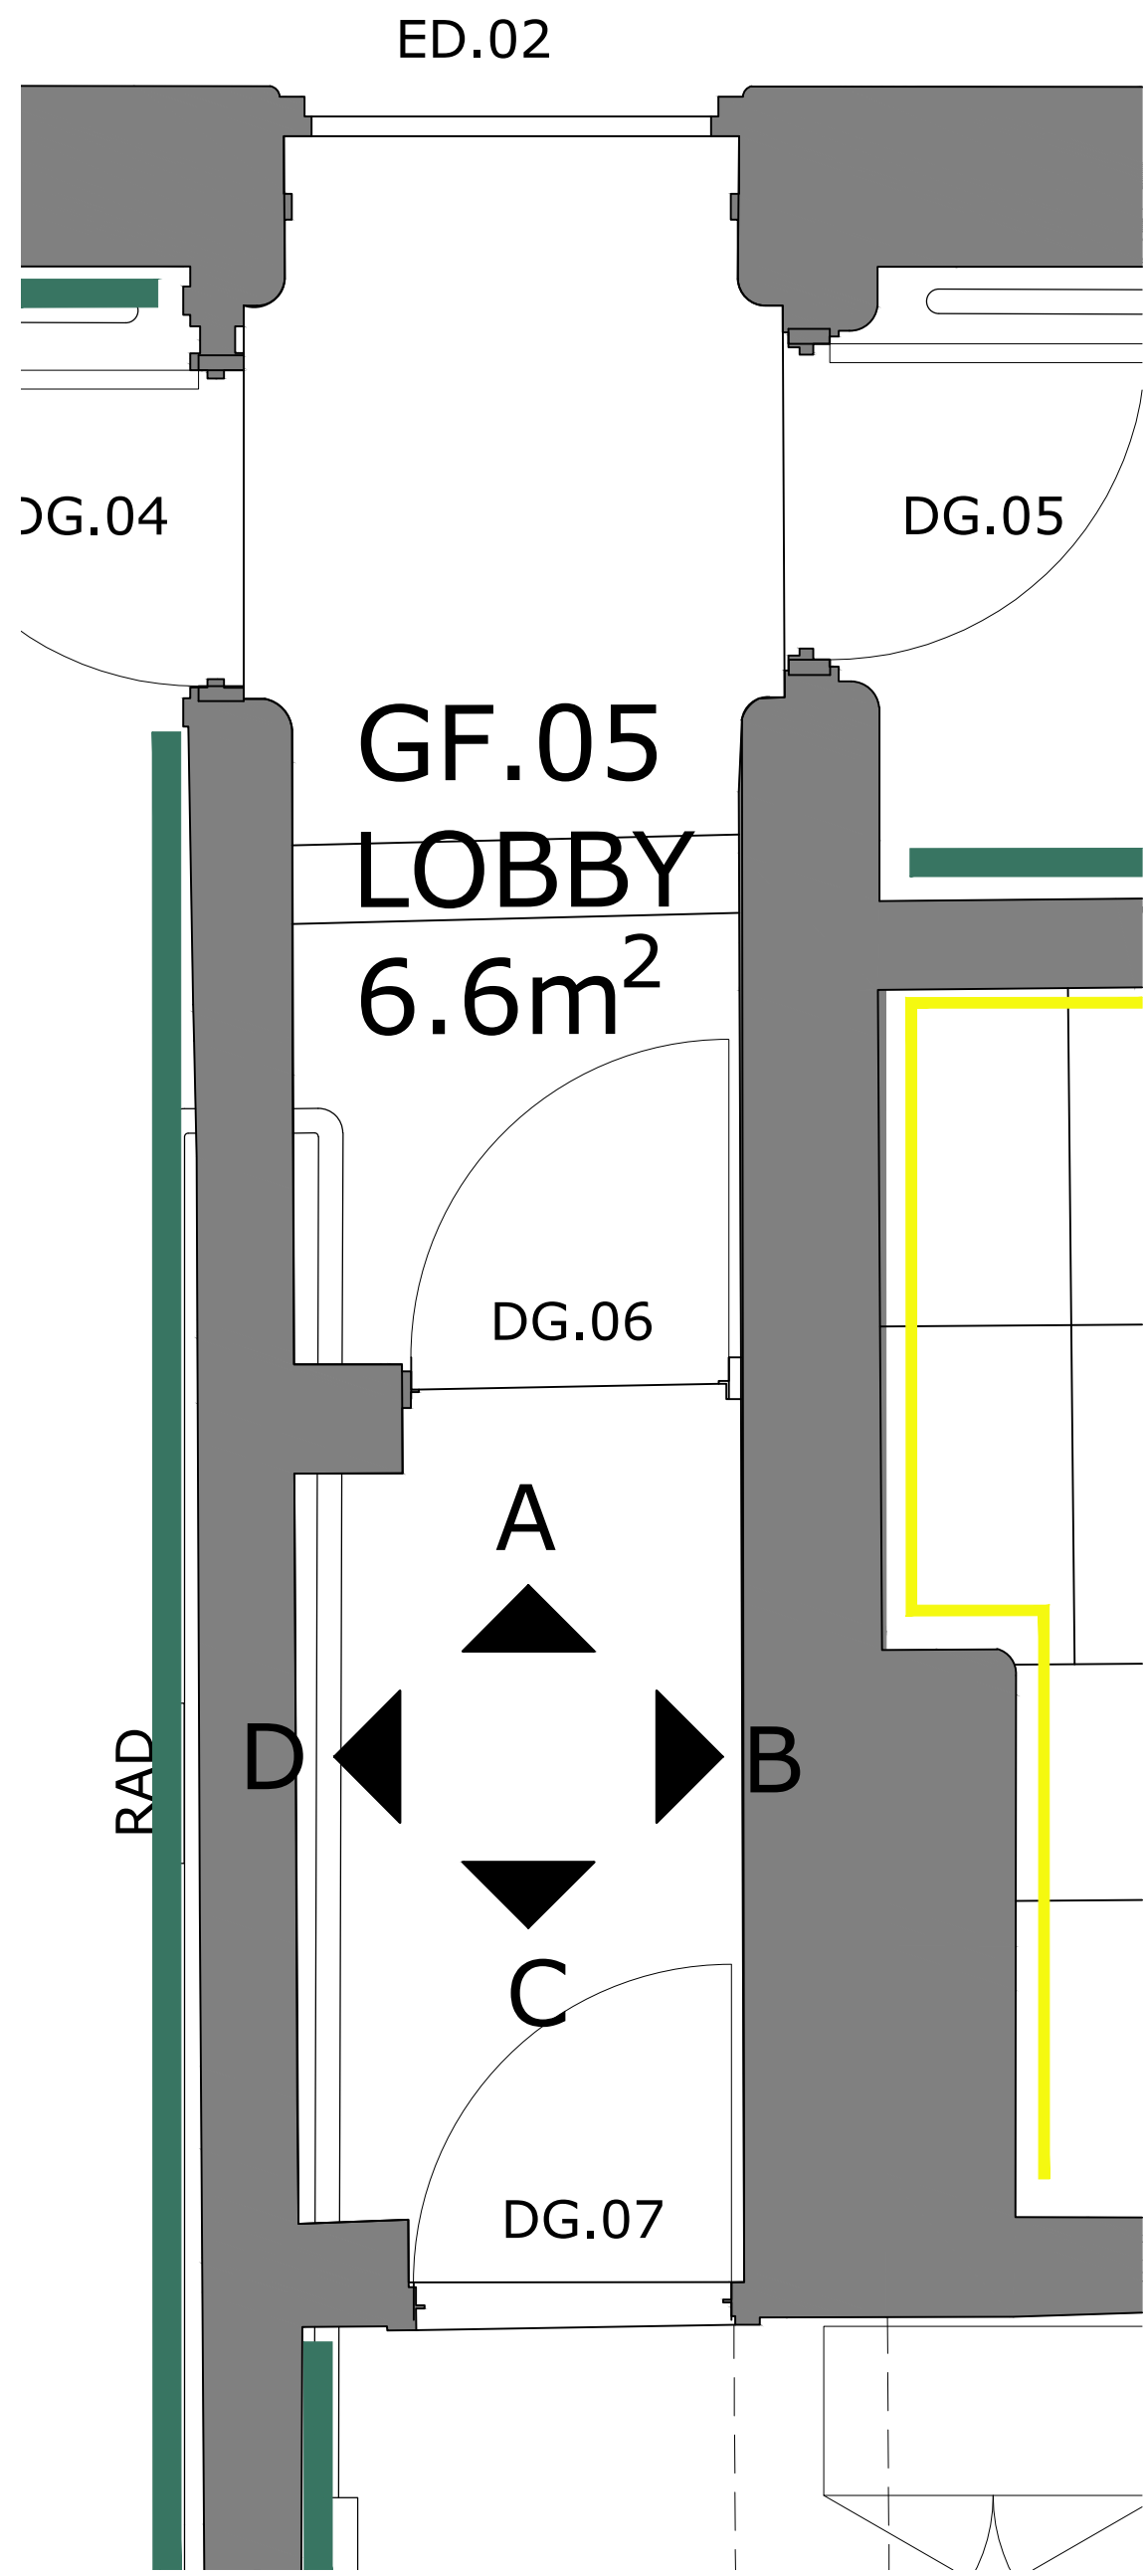


01 | Proposed Floor Plan  
SCALE: 1:20

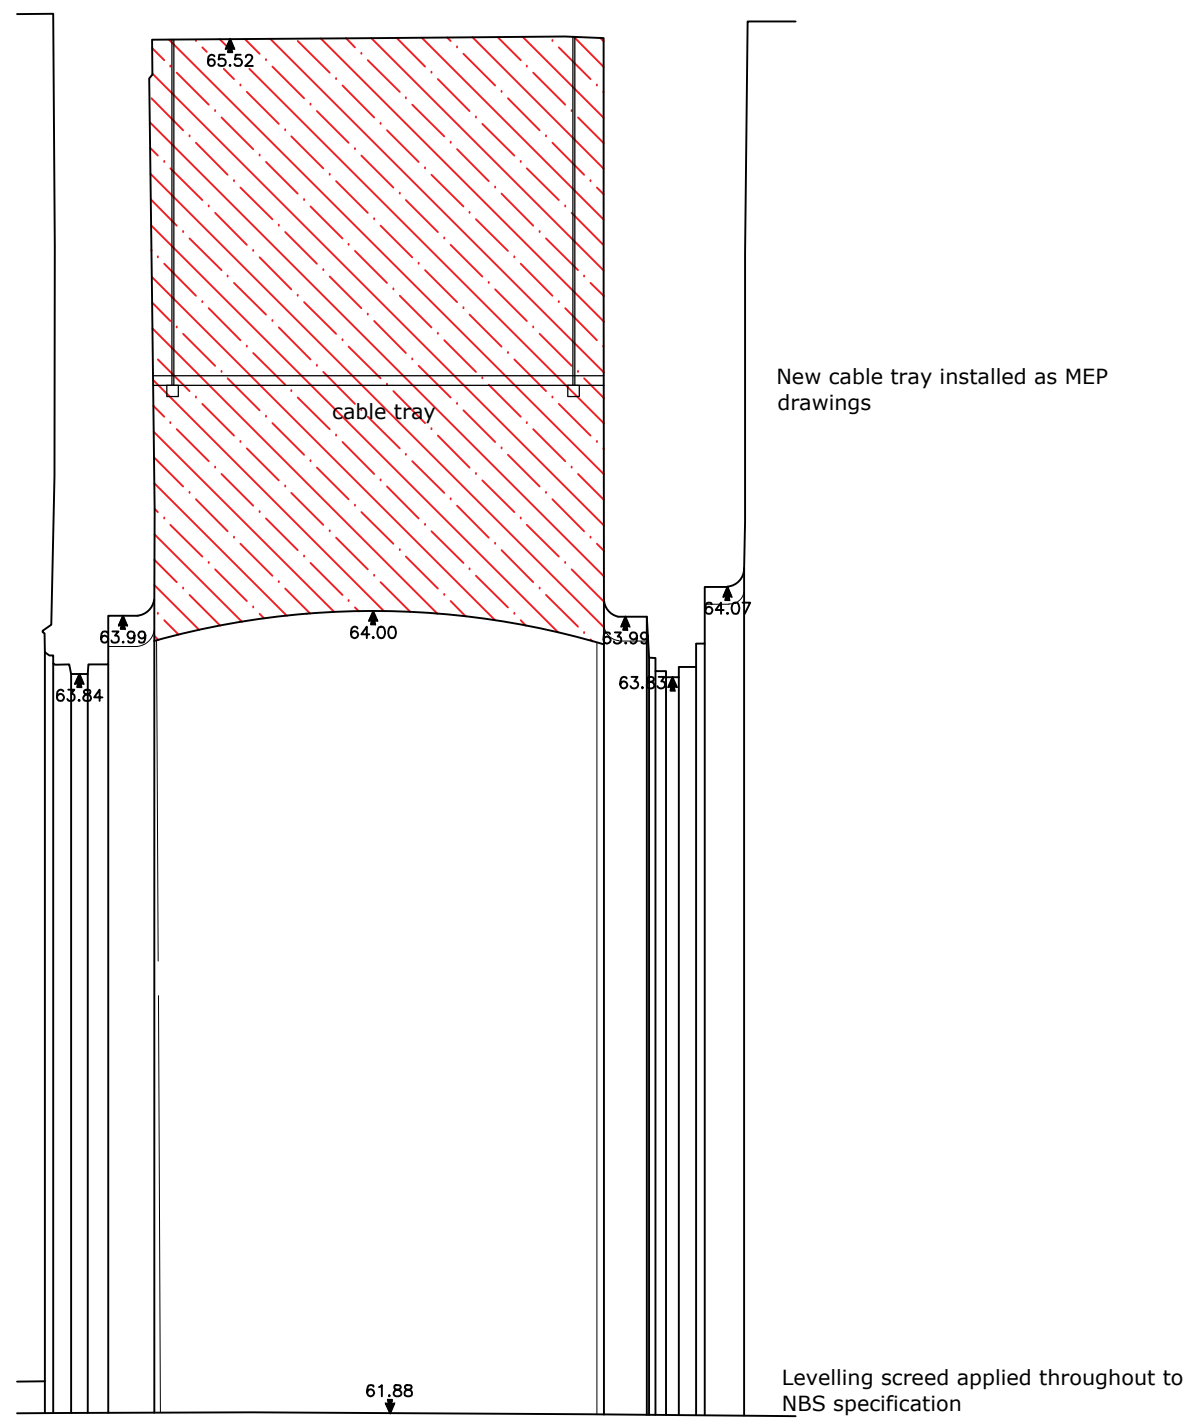


02 | Proposed Elevation A-A  
SCALE: 1:20

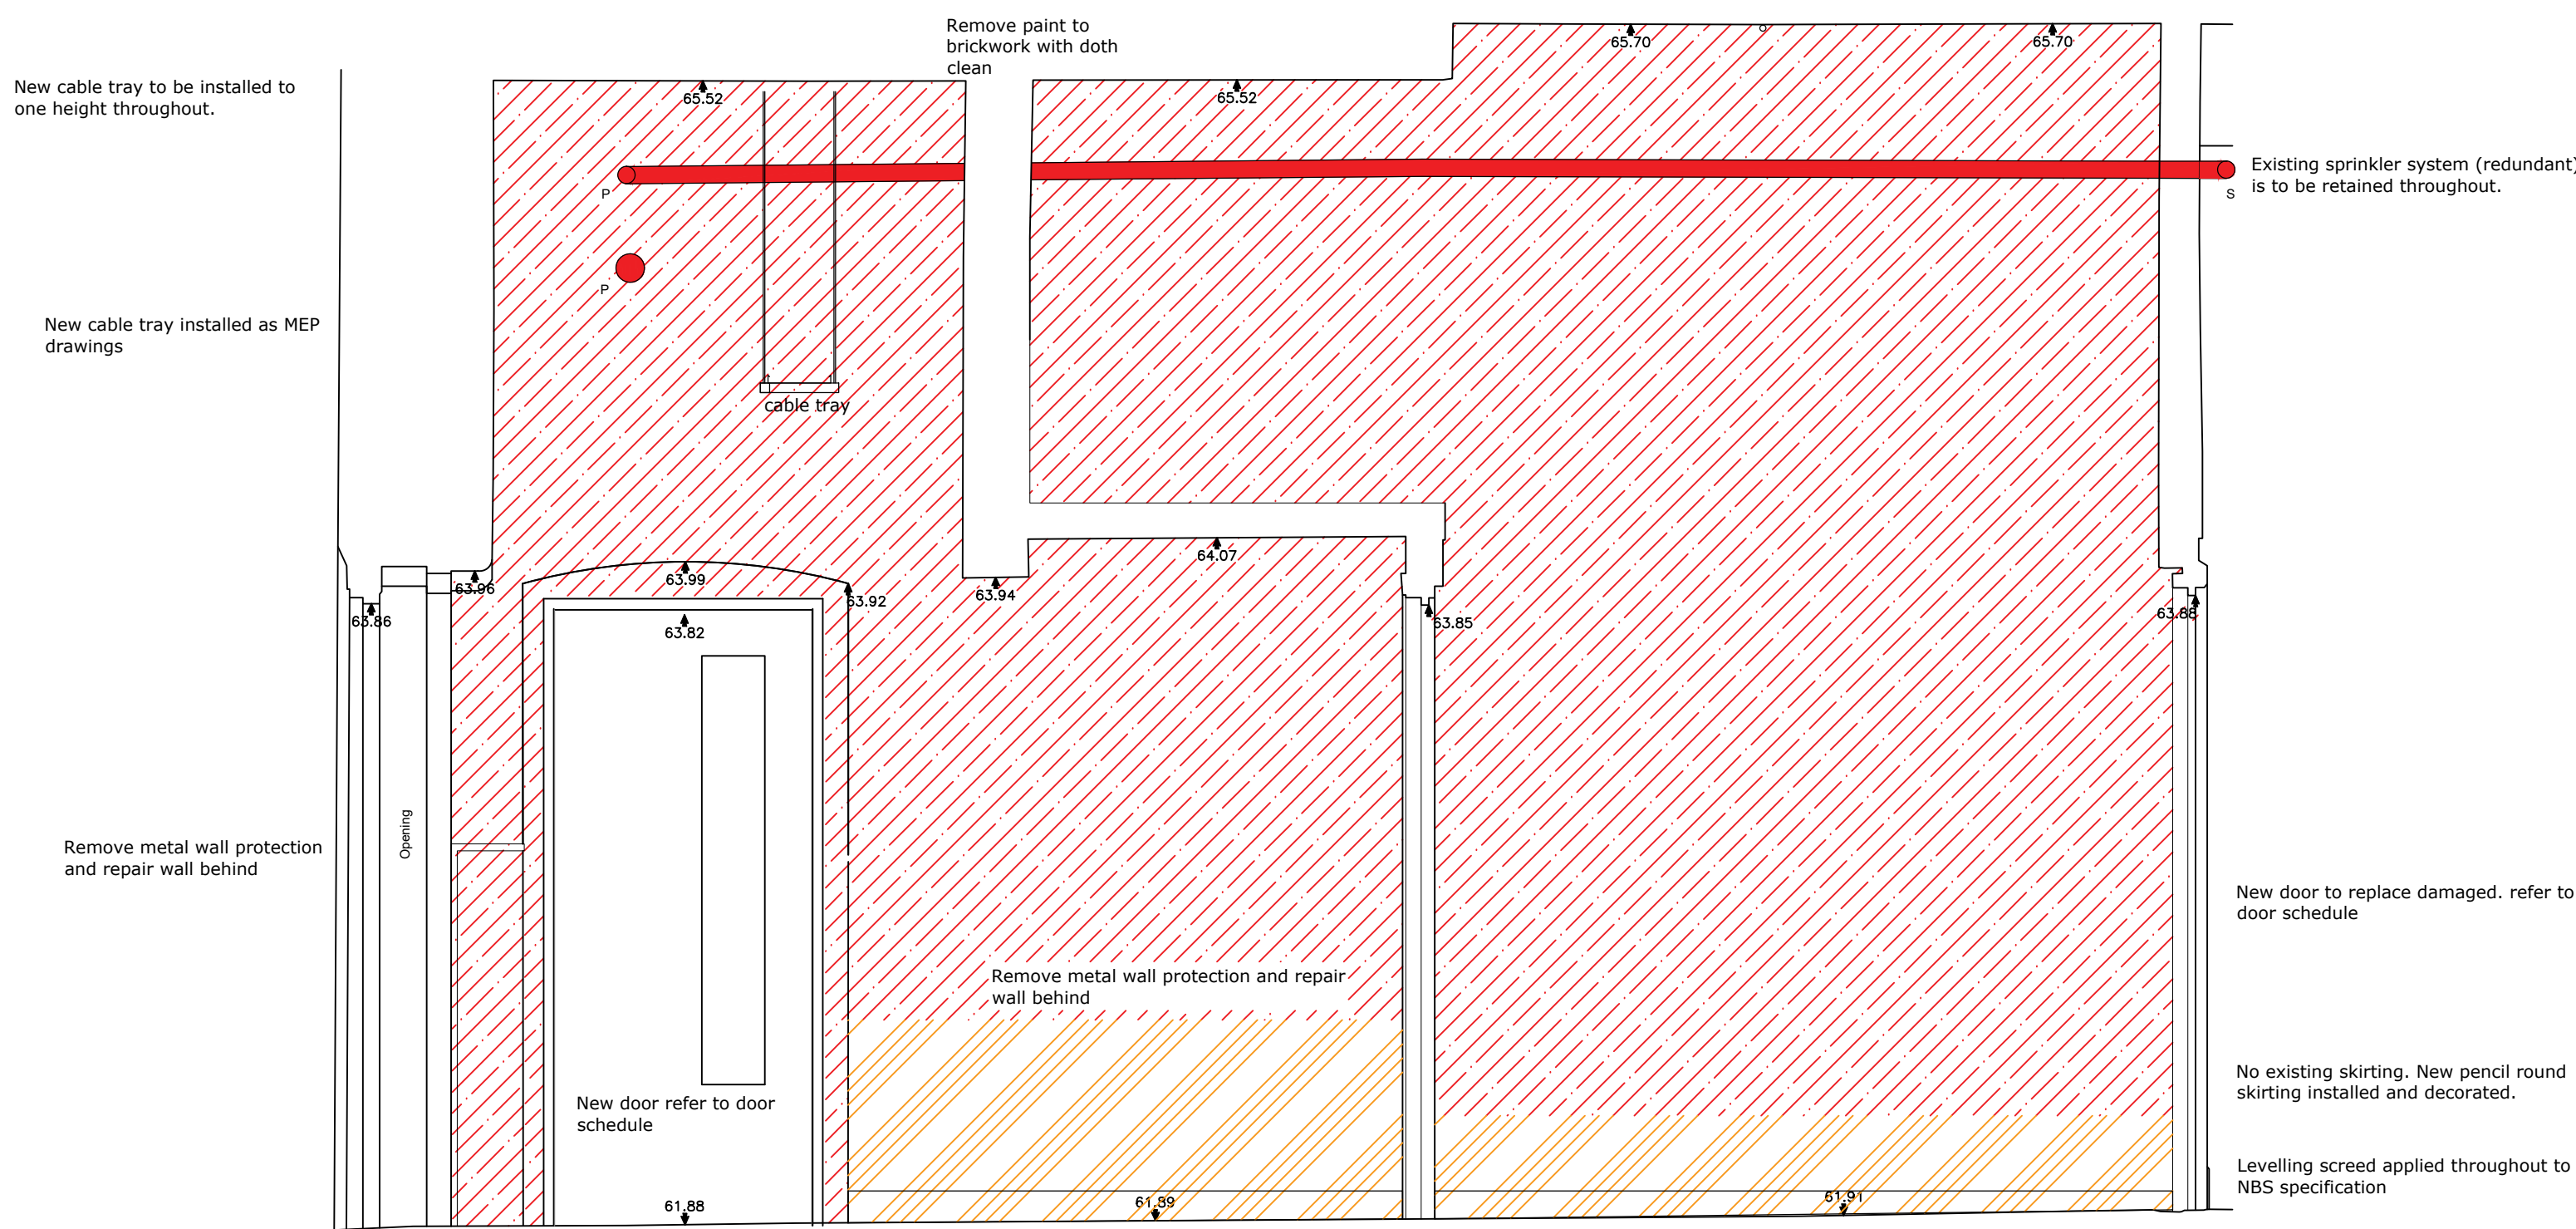

03 | Proposed Elevation B-B  
SCALE: 1:20

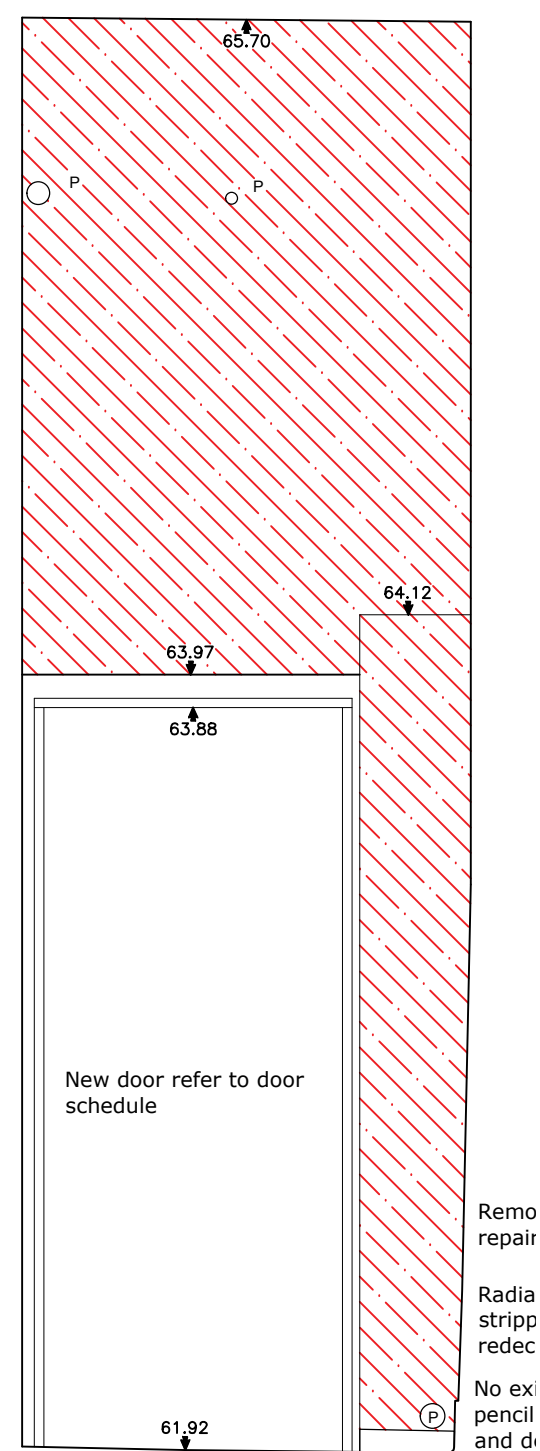

04 | Proposed Elevation C-C  
SCALE: 1:20

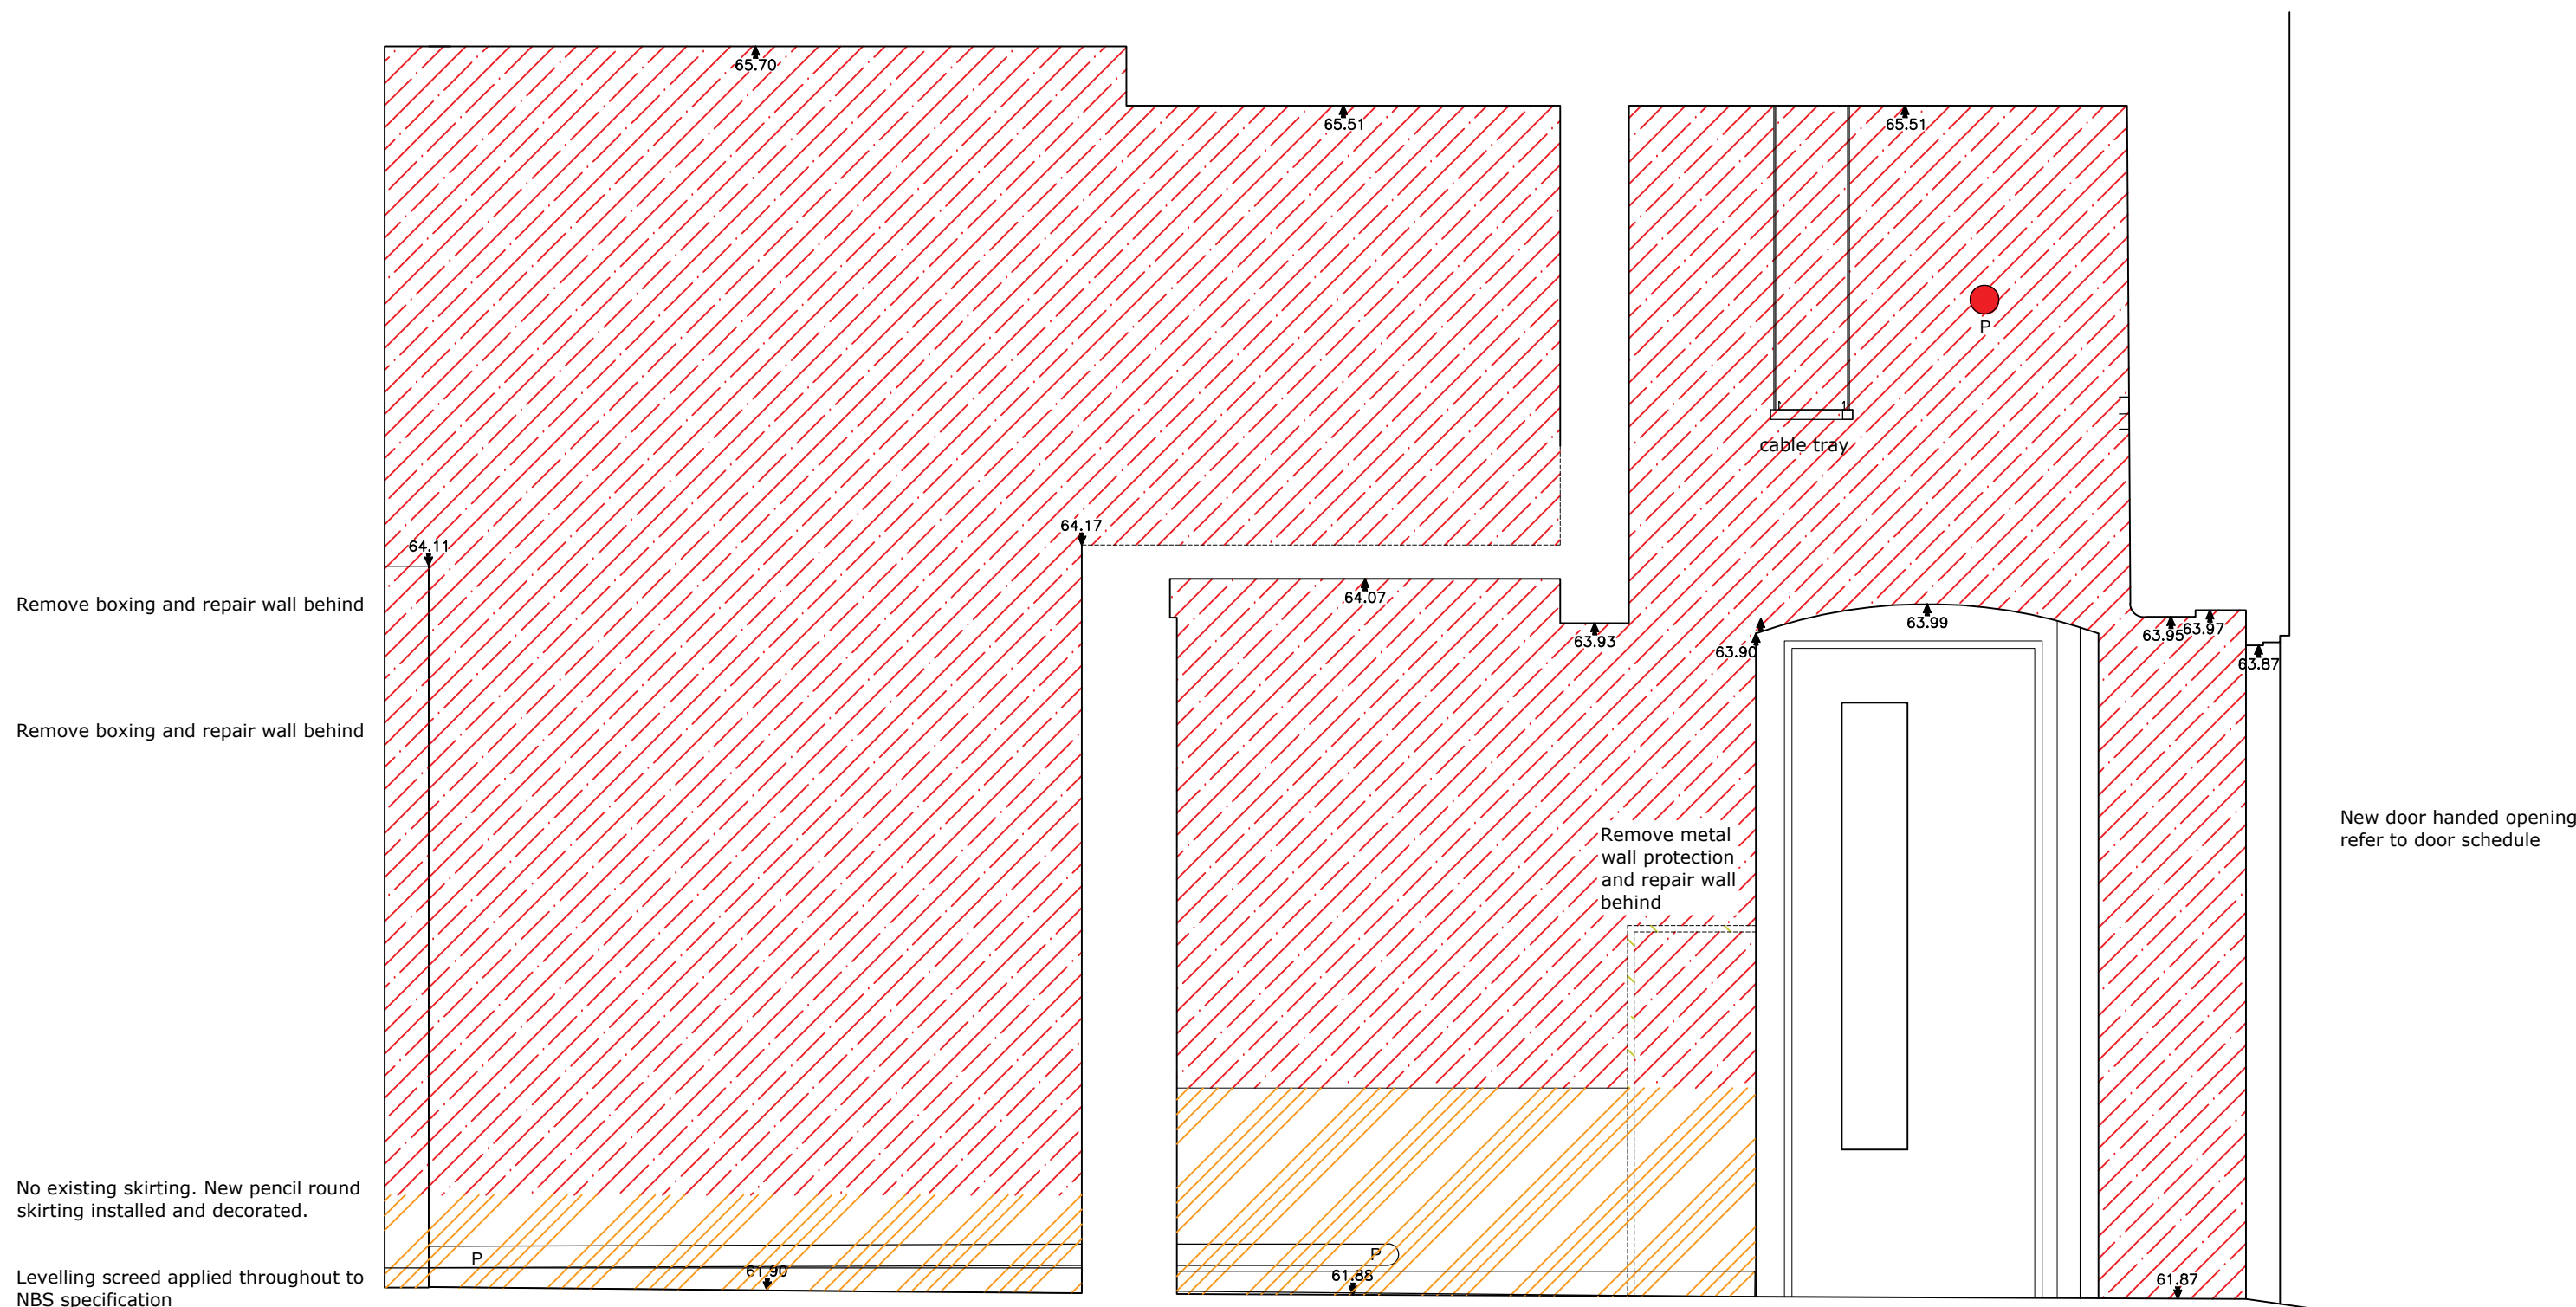

05 | Proposed Elevation D-D  
SCALE: 1:20

|    |                                                                              |          |     |    |
|----|------------------------------------------------------------------------------|----------|-----|----|
| PS | Updated to respond back to South<br>elevation + lime plaster. Issued for LBC | 28/05/25 | SHH | PM |
| PS | Issued for client review                                                     | 28/05/25 | SHH | PM |
| PS | Initial issue                                                                | 13/05/25 | SHH | PM |

Rhodessa House  
52 Prince Street  
Manchester M1 6JX  
Telephone +44(0)1612375646  
Website www.jeffersonsheard.com



Project  
TIGM  
Queens Road Depot  
Office & Reception Refurbishment

Drawing  
Proposed Internal Room Elevations  
G.F.05

|                                                |              |                  |
|------------------------------------------------|--------------|------------------|
| Scale<br>1:20                                  | Drawn<br>EB  | Date<br>May 2025 |
| Drawing Purpose<br>FOR APPROVAL                | Status<br>S4 |                  |
| Drawing Reference<br>2576-JSA-XX-00-DR-A-04205 | Rev.<br>P3   |                  |