
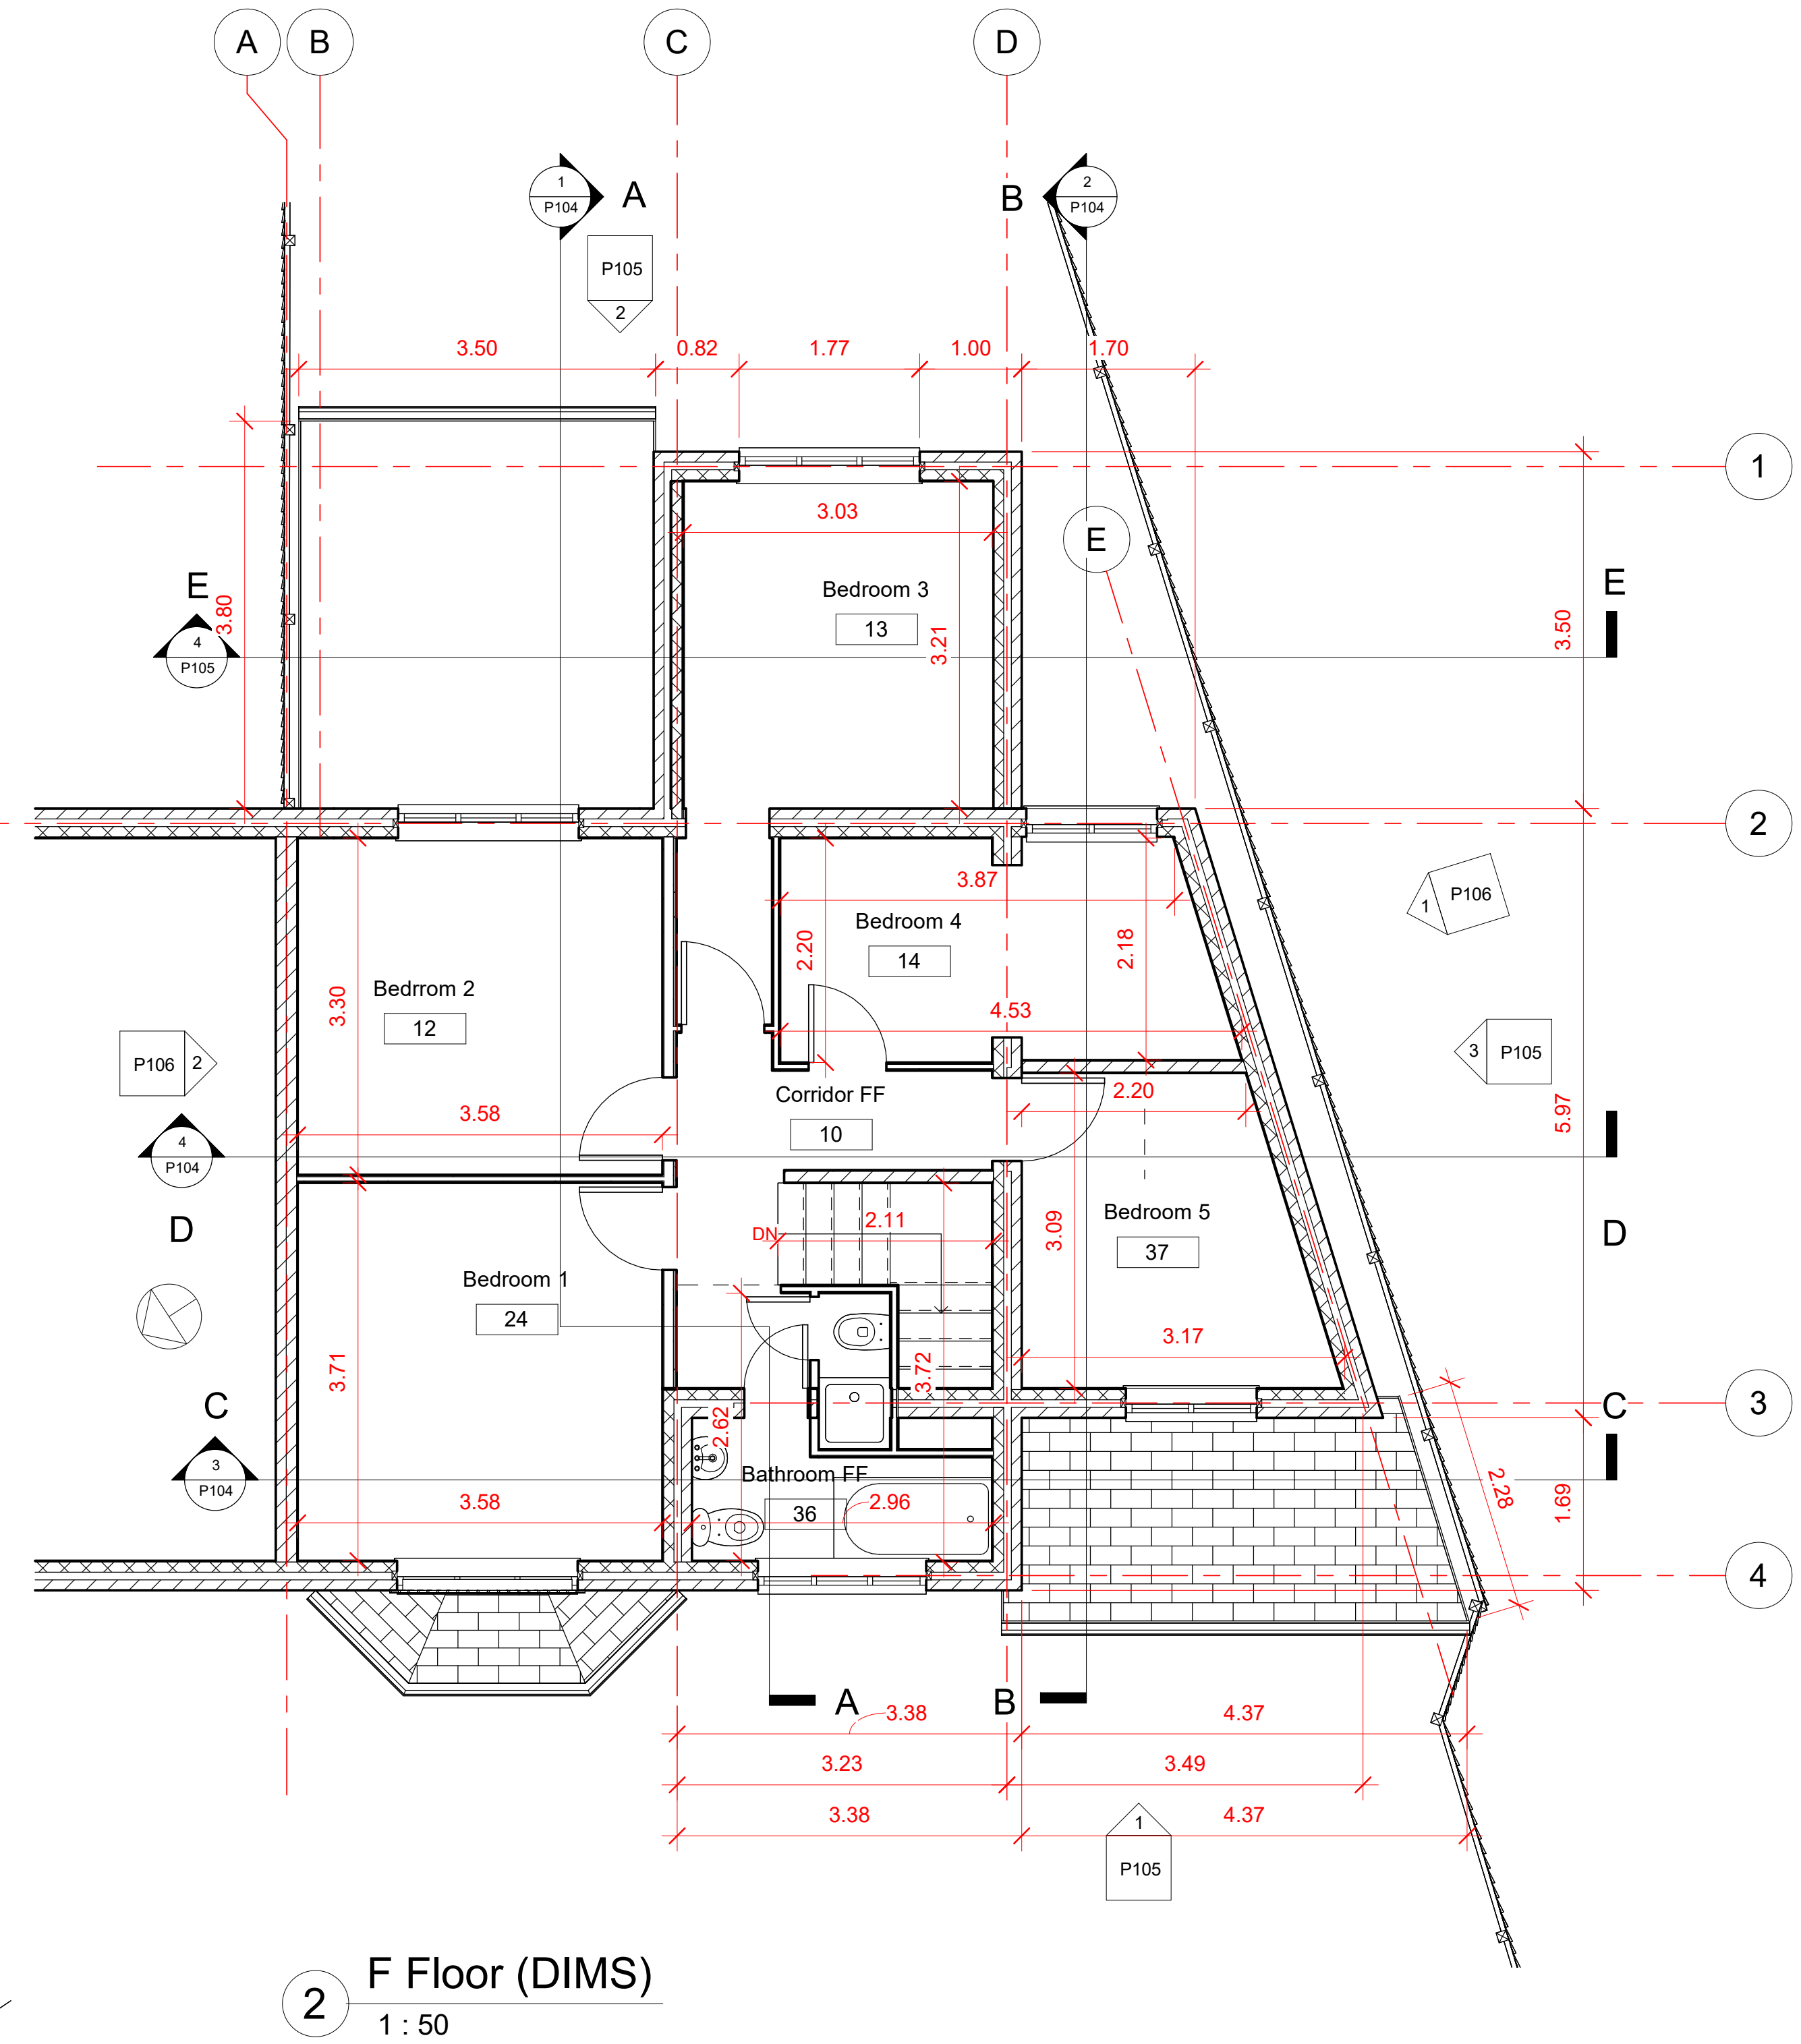


NOTES

Copyright in this drawing remains with AECDesign. Do not scale from this drawing, work to figured dimensions. Check all dimensions on-site. In the event of any discrepancy, please refer query to AECDesign.

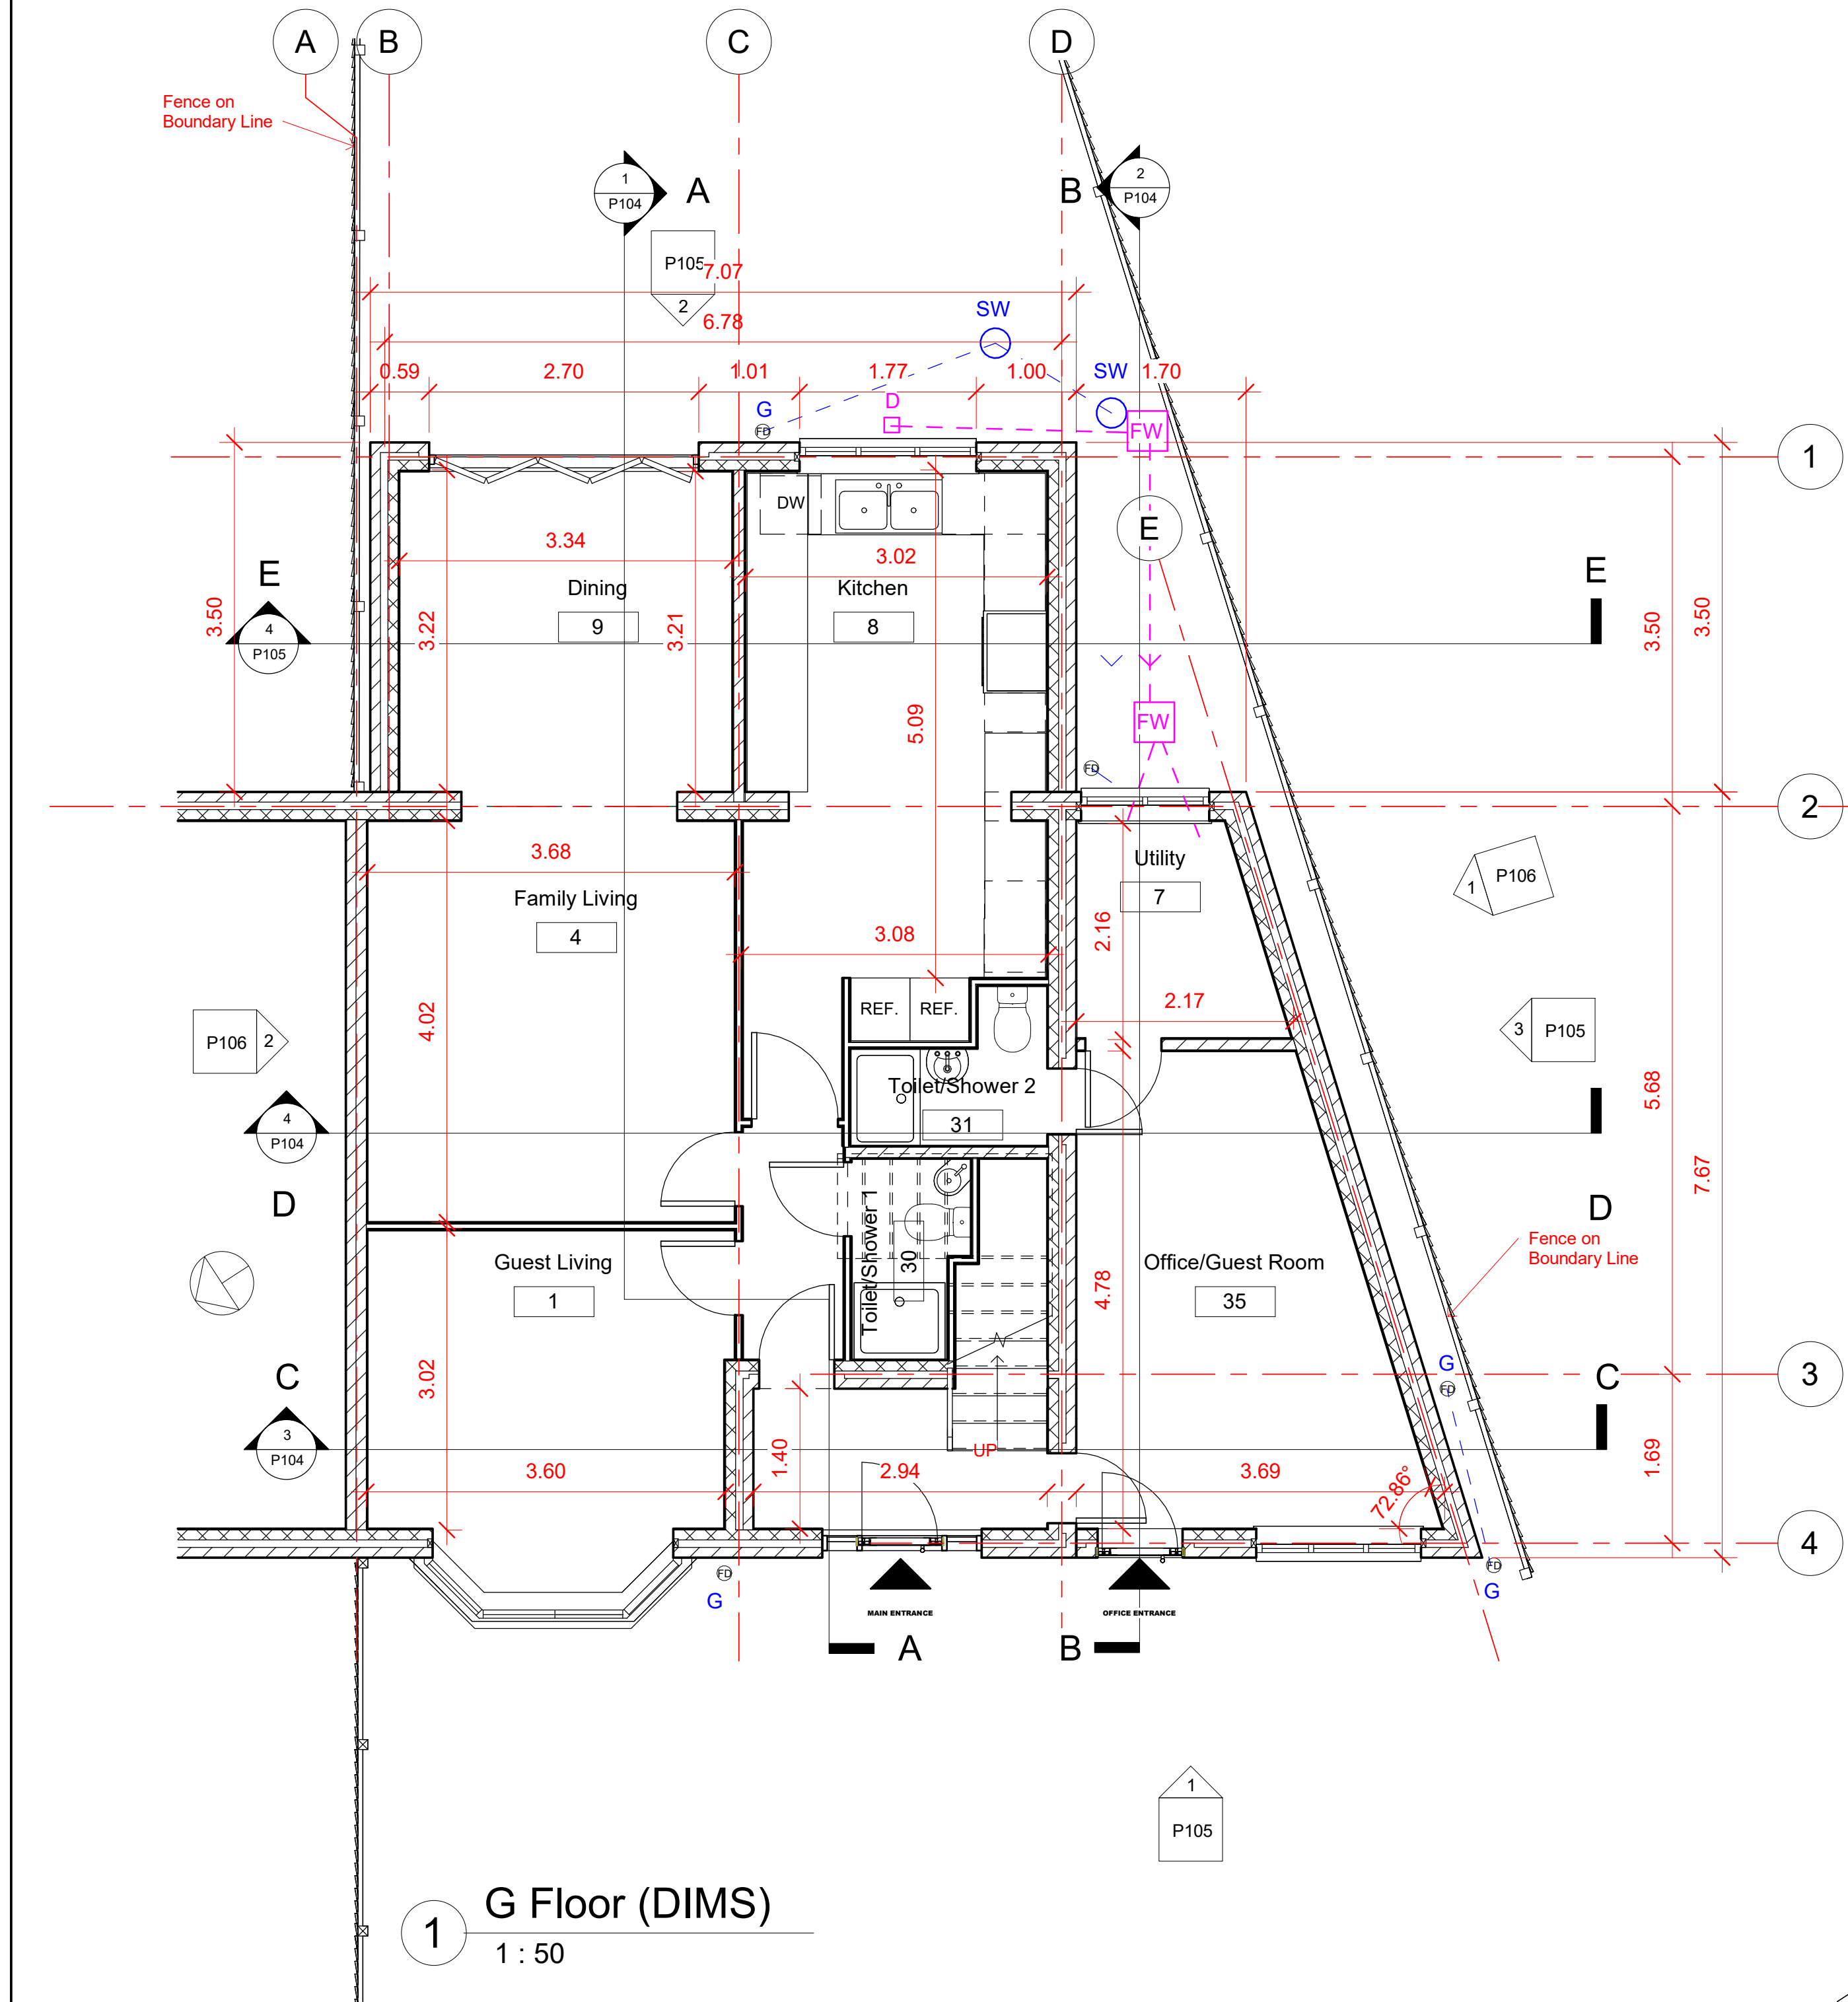

No.	Description	Date
1	Dropped kerb for vehicle access added.	16/09/22
2	Obscure glazing added to Rear and Right windows on 1st Floor	28/09/22
3	Conversion of FF Toilet & Utility to Bedroom	25/09/23
4	Apply hip roof to side extension	05/02/24
5	Structural beams and lintel added	01/04/2024

Revision	

AEC ARCHITECTURE ENGINEERING & DESIGN CONSTRUCTION
Commitment to Design Excellence

Contact:
Tel: 07424723798
Email: aecdesign.co.uk@outlook.com
www.aecdesign.co.uk

Project Name
House Front, Side and Rear Ground and First Floor Extension

Project No.
AECD_M20 1BU_2025_0001

Drawing No.
M201BU_2025_P101_01

Date
25/09/25 Drawn-by
AECDesign

Status
Proposal Checked by
AECDesign

Sheet Size
A1 Approved by
AECDesign

Sheet Name
Floor Plan (DIMS)


Scale
1 : 50

Client Name
Khaled Muwahed


Project Address
479 Princess Road Manchester M20 1BU

Sheet No.
P101

Filename: 23092025 0132-41

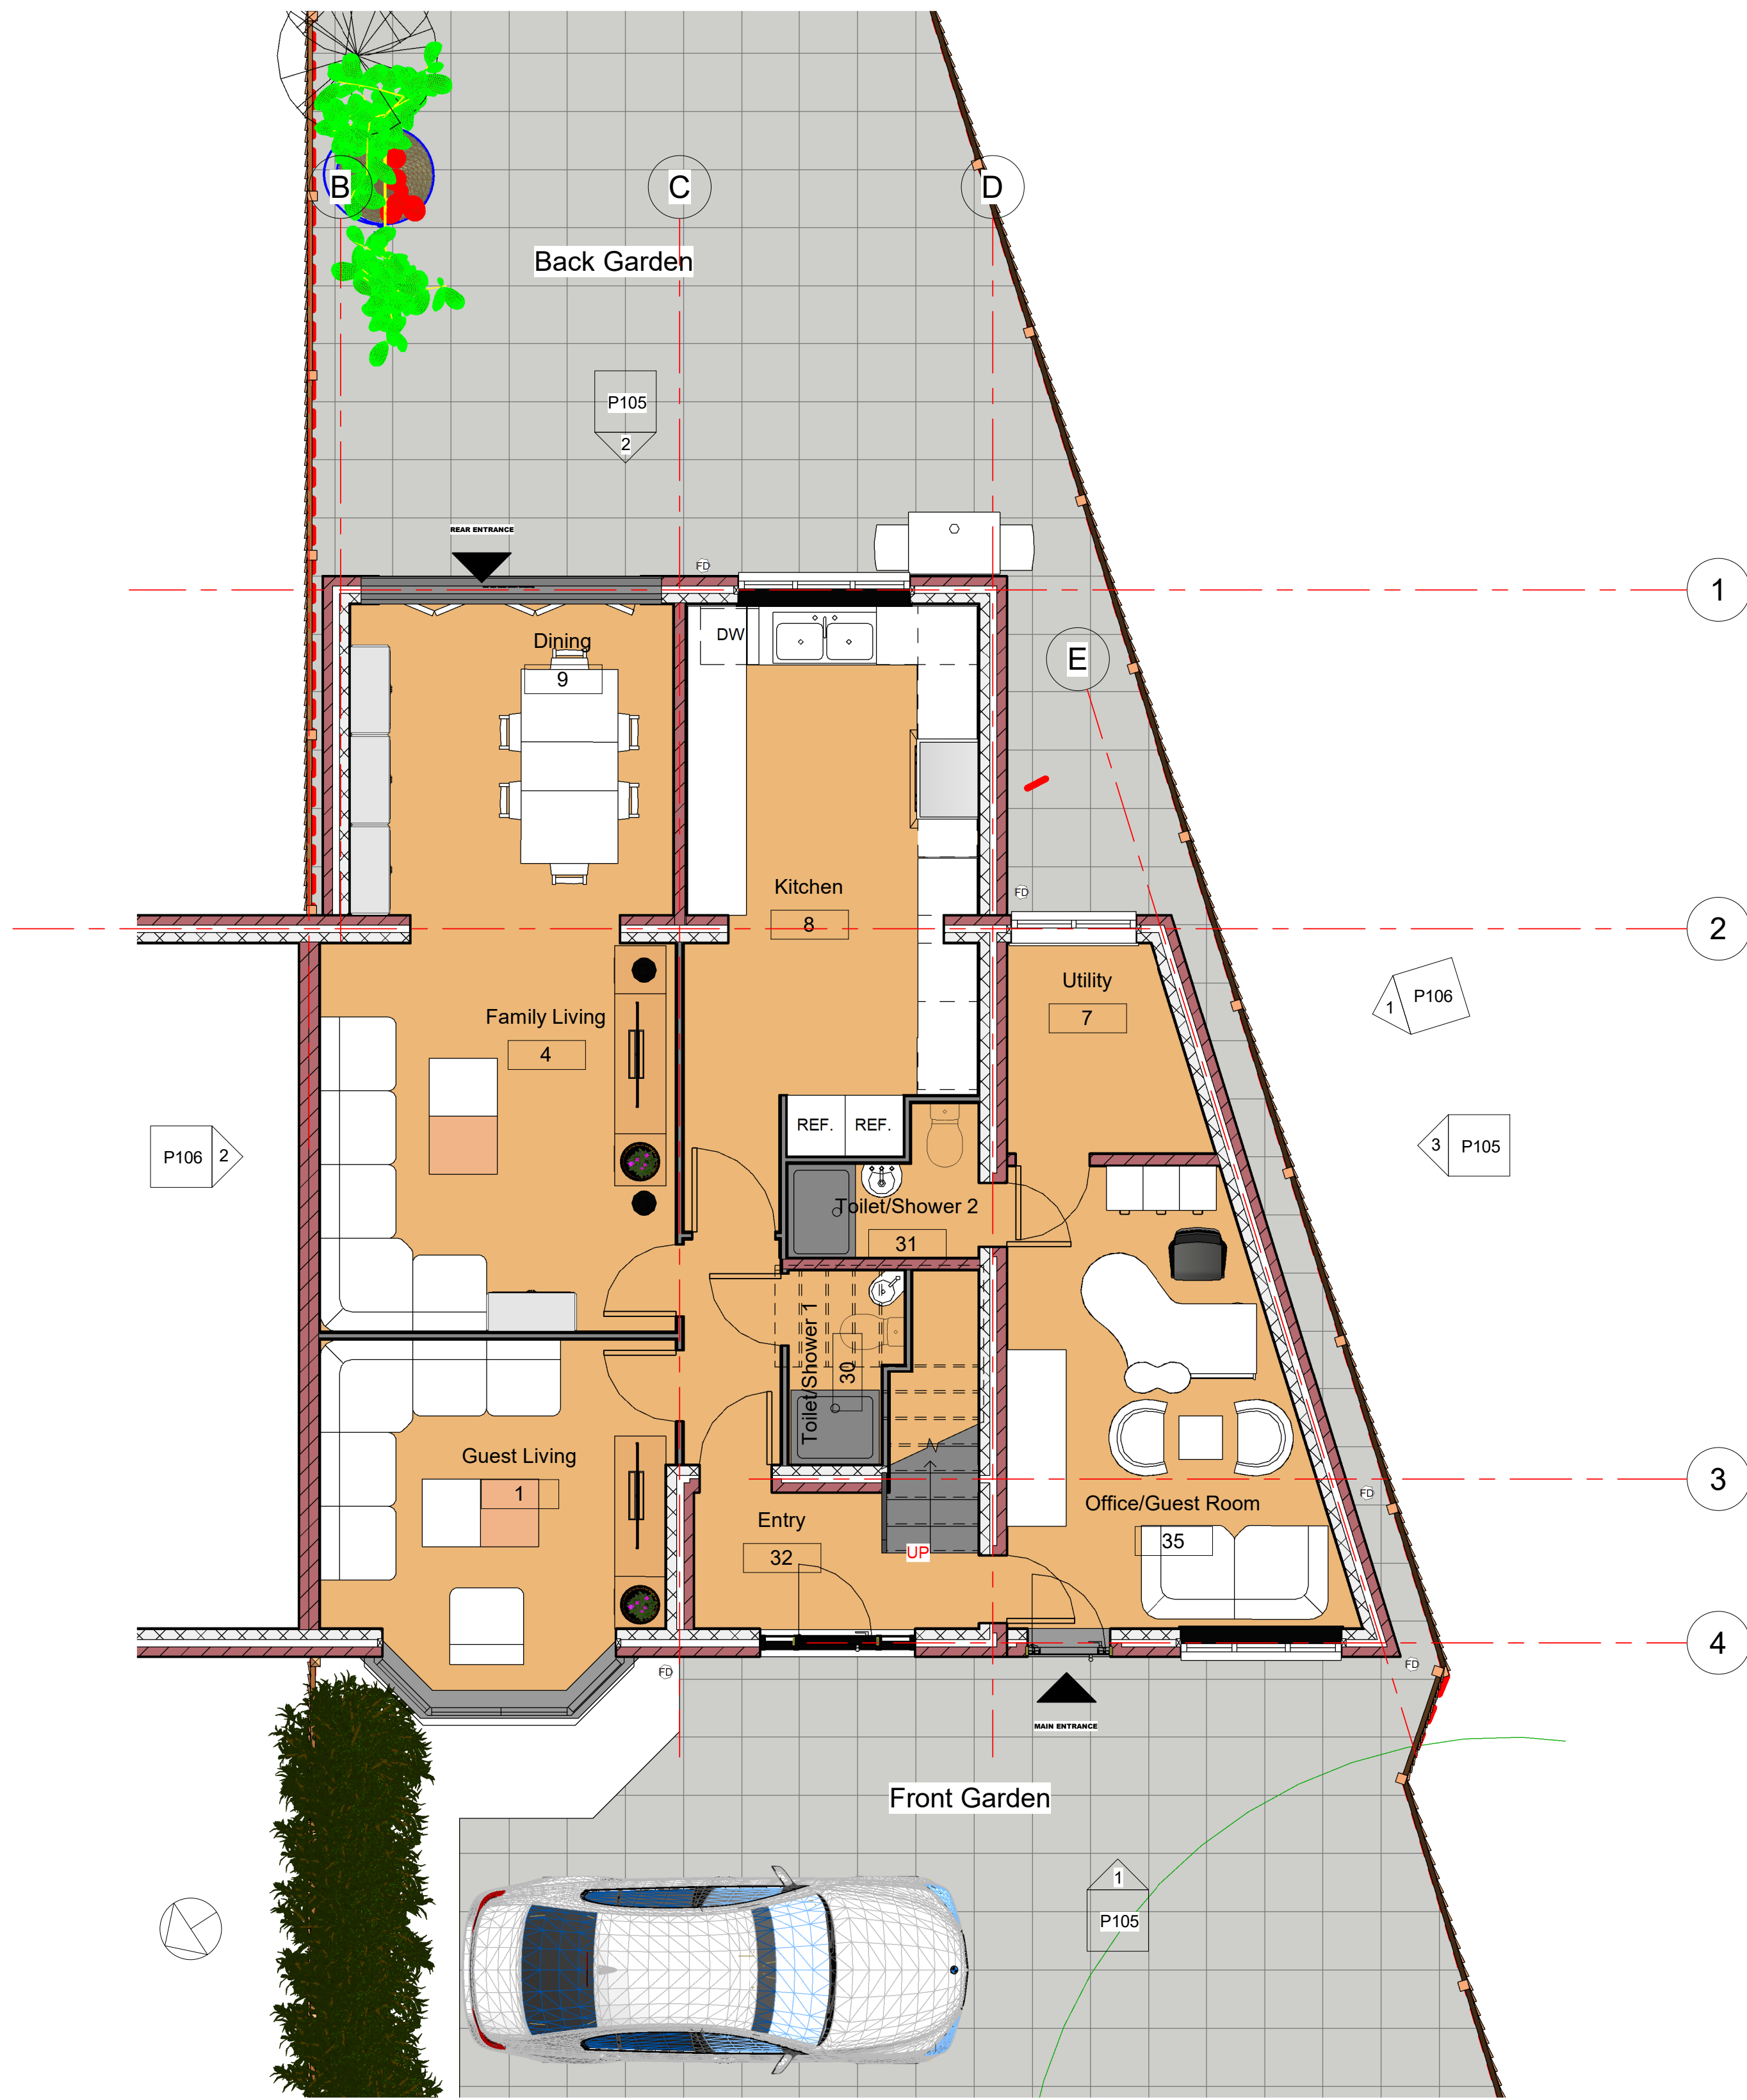

1 G Floor Rooms
1 : 50

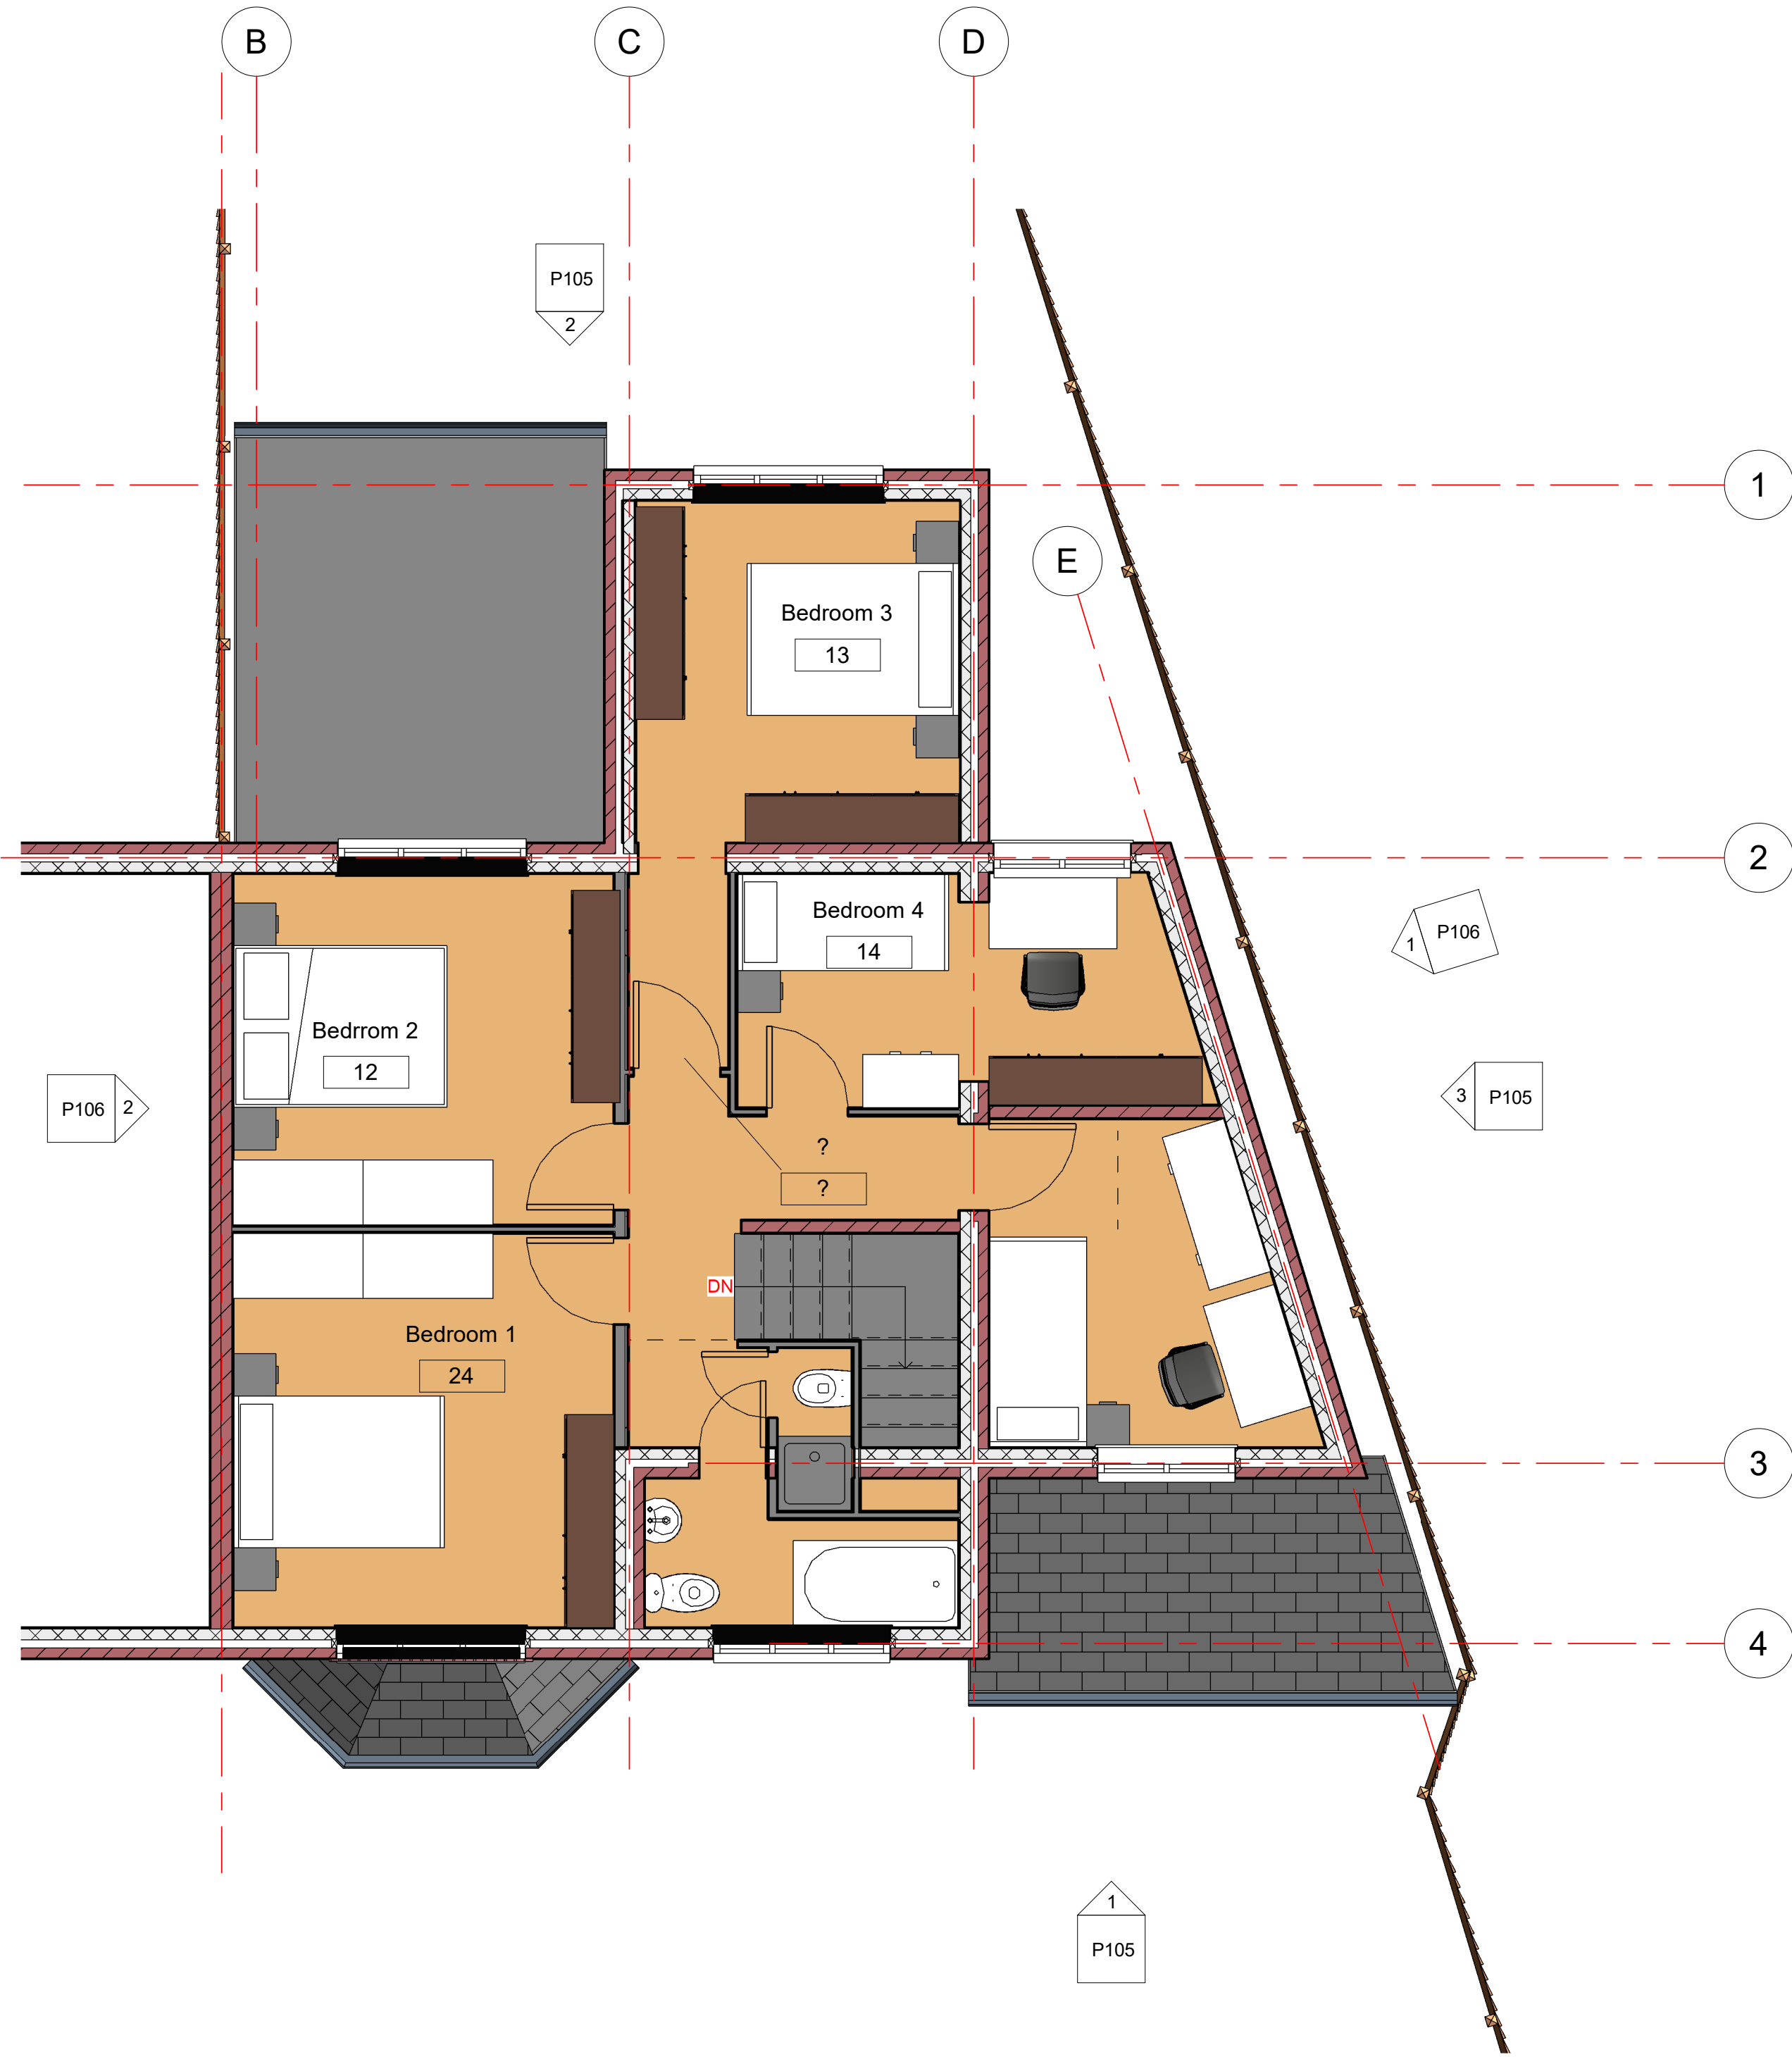

2 F Floor Rooms
1 : 50

NOTES

Copyright in this drawing remains with AECDesign. Do not scale from this drawing, work to figured dimensions. Check all dimensions on-site. In the event of any discrepancy, please refer query to AECDesign.

No.	Description	Date
1	Dropped kerb for vehicle access added.	16/09/22
2	Obscure glazing added to Rear and Right windows on 1st Floor	28/09/22
3	Conversion of FF Toilet & Utility to Bedroom	25/09/23
4	Apply hip roof to side extension	05/02/24

Revision

**AEC ARCHITECTURE
DESIGN ENGINEERING &
CONSTRUCTION**
Commitment to Design Excellence

Contact:
Tel: 07424723798
Email: aecdesign.co.uk@outlook.com
www.aecdesign.co.uk

Project Name
**House Front, Side and Rear Ground
and First Floor Extension**

Project No.	AEC_D_M20_1BU_2025_0001		
Drawing No.	M201BU_2025_P103_01		
Date	25/09/25	Drawn by	AECDesign
Status	Proposal	Checked by	AECDesign
Sheet Size	A1	Approved by	AECDesign

Sheet Name
Floor Plans (Furniture)

Scale
1 : 50

Client Name
Khaled Muwahed

Project Address
479 Princess Road
Manchester
M20 1BU

Sheet No.
P103