


VISUAL SCALE 1:100 @ A3




01-P-Elevation
1 : 100

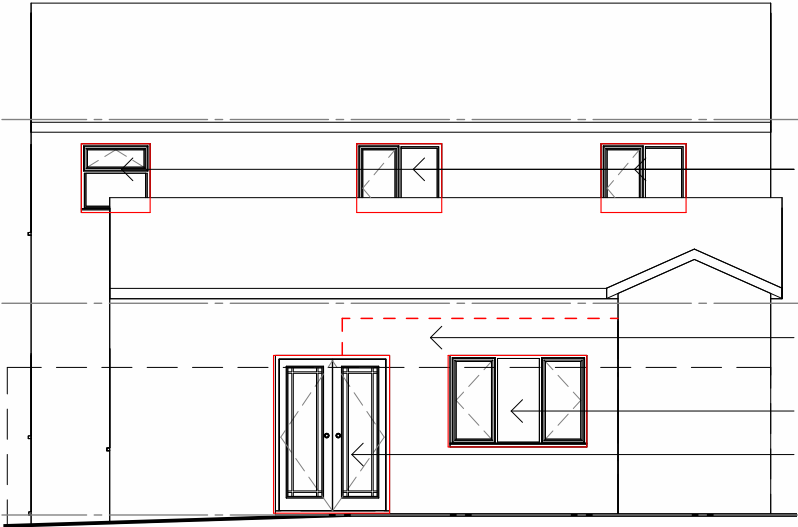


- New window to rear elevation
- Infill wall to match existing
- New window
- New rear entrance double door

02-P-Elevation
1 : 100

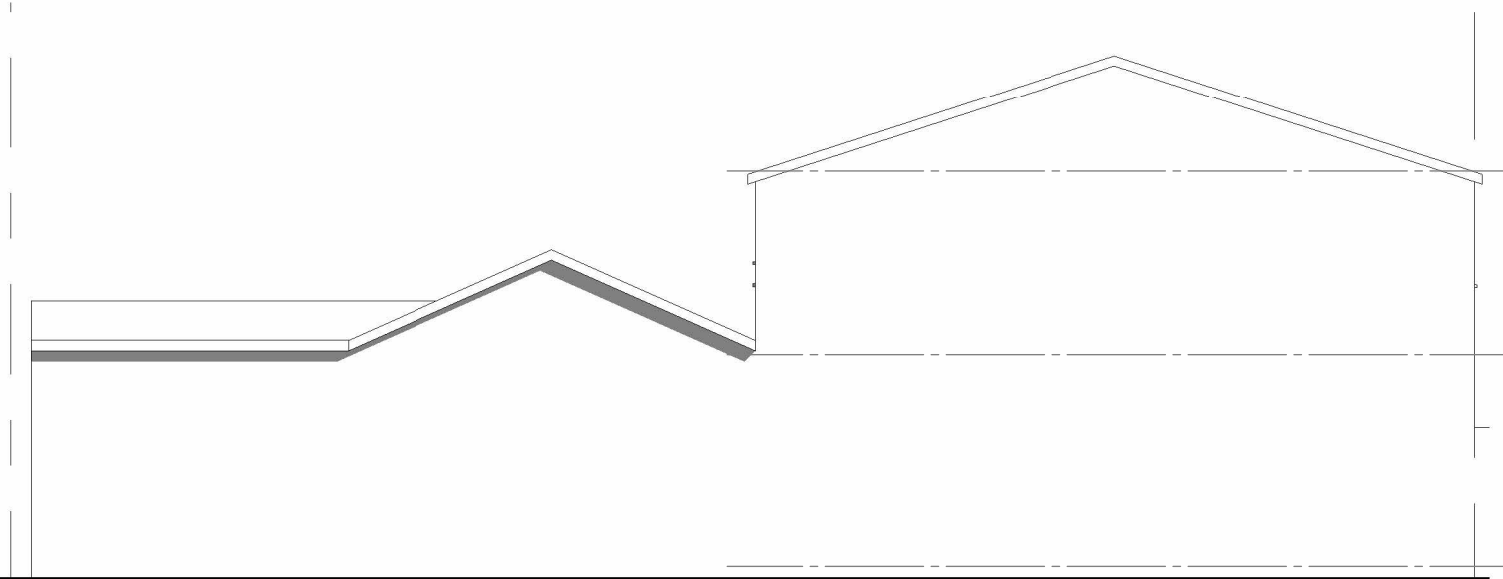

03-P-Elevation
1 : 100

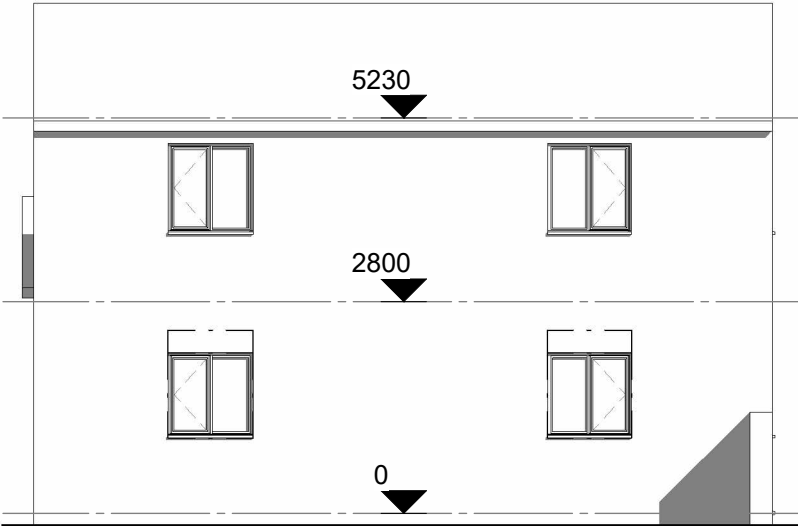

04-P-Elevation
1 : 100

COPYRIGHT © ALL RIGHTS RESERVED BY VIKAS ALYAS LTD. DO NOT SCALE FROM DRAWING. DRAWING INDICATES DESIGN INTENT ONLY. REPORT ANY DISCREPANCIES TO CLIENT / VA LTD. NOT TO BE USED FOR CONSTRUCTION UNLESS STATED SO. TO BE READ IN CONJUNCTION WITH OTHER DRAWINGS OR SPECIFICATION WHERE PROVIDED.



No.	Description	Date
P1	Issue to Planning	01.05.2025

PROJECT	
Change of Use - Class E to F1	
Manchester City Council	PURPOSE OF ISSUE
	PLANNING

ADDRESS	
1 Worrall St, Manchester M40 2ED	
SHEET	Proposed Elevations

CLIENT		
Dorcas Olowoyo		
Date	Project number	Scale (@ A3)
15.04.2025		1 : 100
Drawn by	DRAWING NUMBER	
NA	A106	
Checked by		REV
VA		P1