



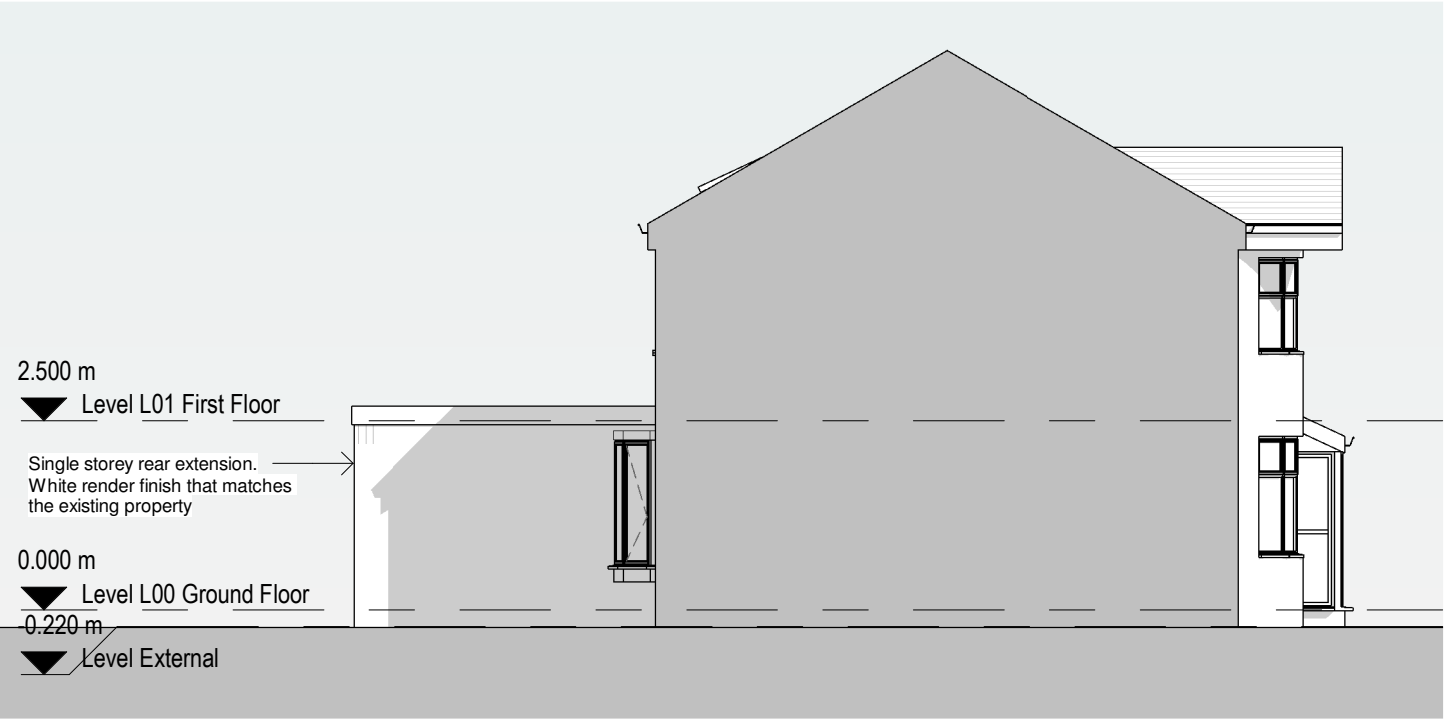


2 Proposed East Elevation
1 : 100

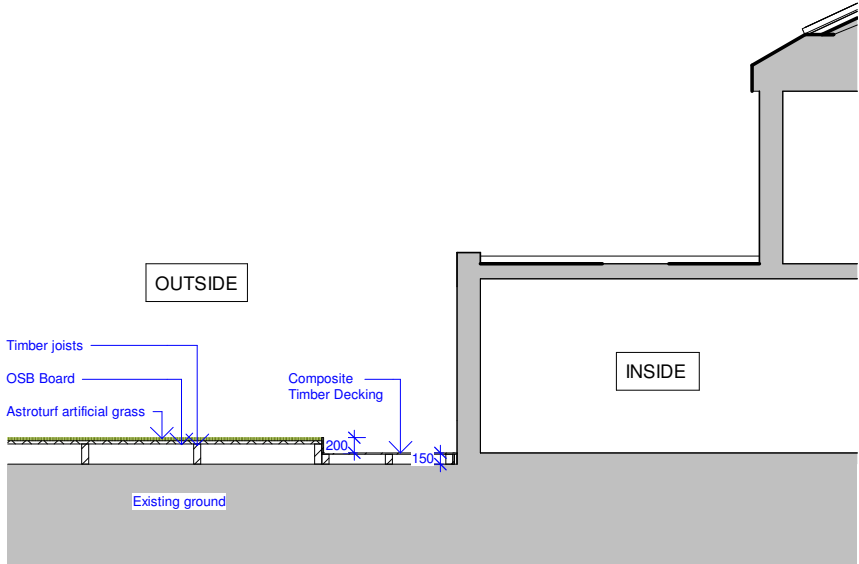

3 Rised Decking Section
1 : 100



1 Proposed South Elevation
1 : 100

 

General Notes

The Architect shall have no responsibility for any use made of this document other than for that which it was prepared and issued.

All dimensions should be checked on site. Do not scale from this drawing

To be read in conjunction with all other Consultant's drawings.

The Architect to be immediately notified of any discrepancies.

Copyright on this drawing retained by the Architect.

09/05/25	SA	SH	Amended Roof	
22/04/25	SA	SH	Amended Project	
18/03/25	SA	SH	Amended Rear Extension	
13/03/25	SA	SH	Initial Issue	
Date	Dwn	Chk	App	Revision or reason for issue

Client

Idajet Bogdani

createitstudios
... leave an impression

Architect
Create It Studios (RMC) Ltd
3 Stevenson Square, Manchester M1 1DN
0161 521 3234
www.createitstudios.co.uk
info@createitstudios.co.uk

Project Title
19 Saxon Ave, Crumpsall, Manchester
M8 4QH

Scale / North Point
1 : 100

Drawing Title
Proposed Elevations

Drawing Number	Revision
A1597(02)AP004	P4
Drawing Status	
Preliminary	