


Ownership boundaries and title overlay drawings are produced using all reasonable endeavour and AGBCAD Services cannot be held responsible for any discrepancy of accuracy or scale of drawings supplied to them

KEY


EXTENT OF EXISTING DWELLING

EXTENT OF PROPOSED EXTENSION


SITE BOUNDARY

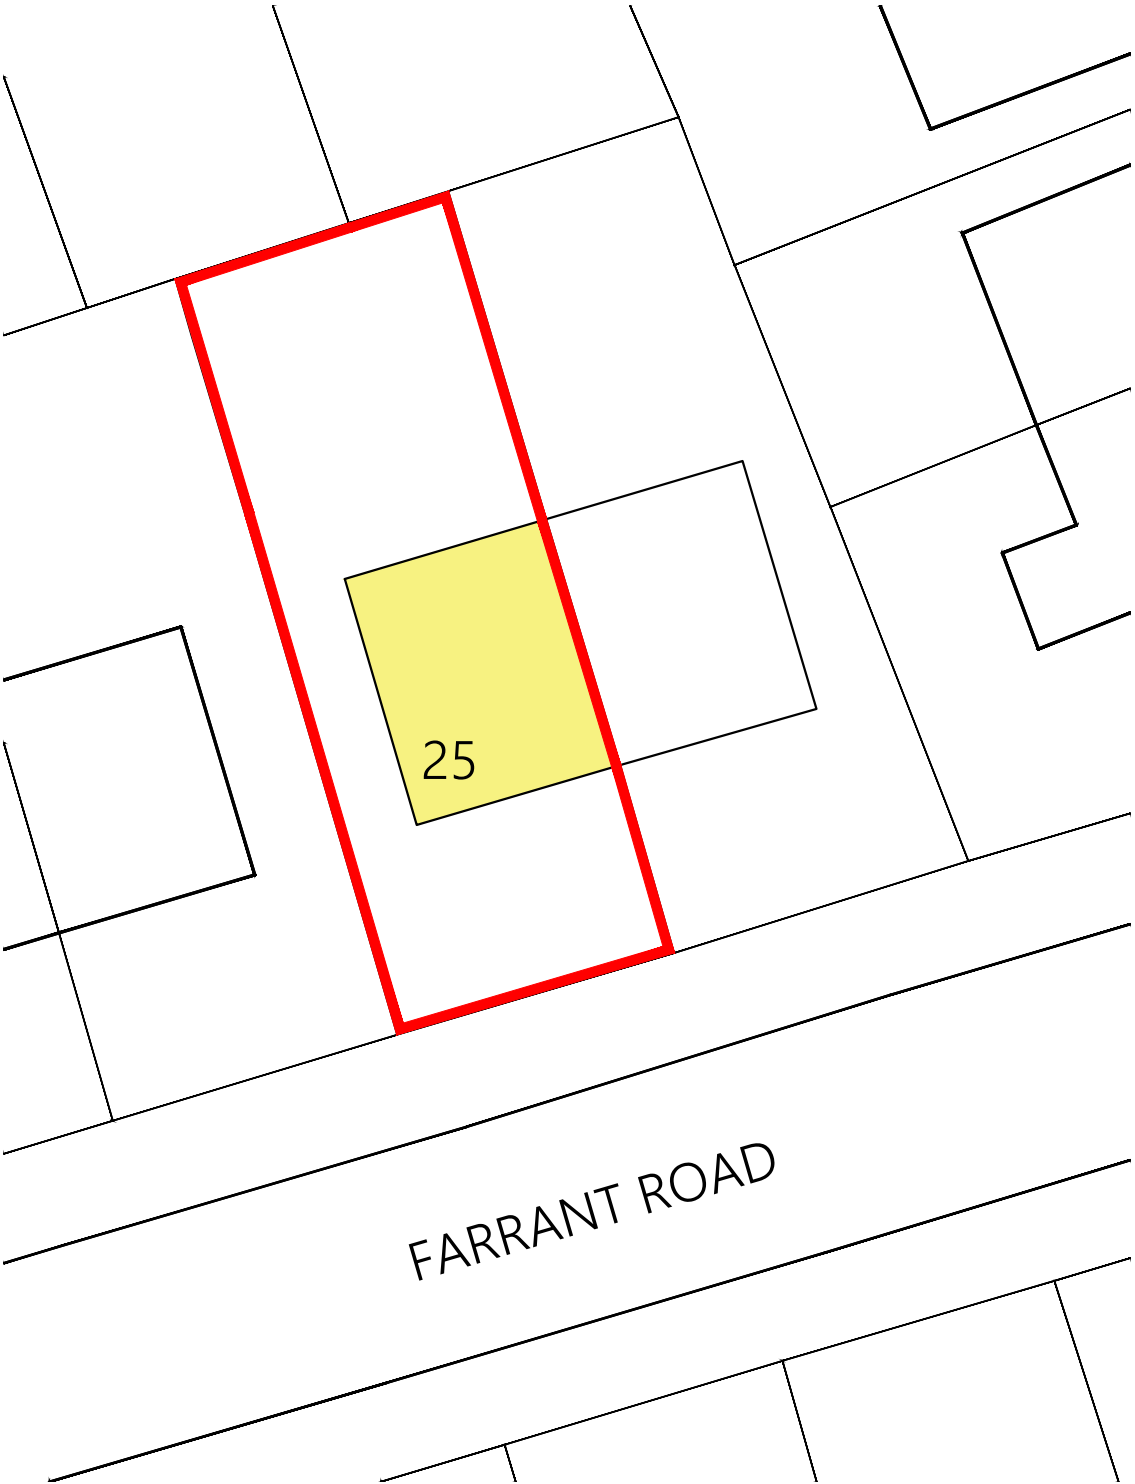

EXISTING BLOCK/SITE PLAN

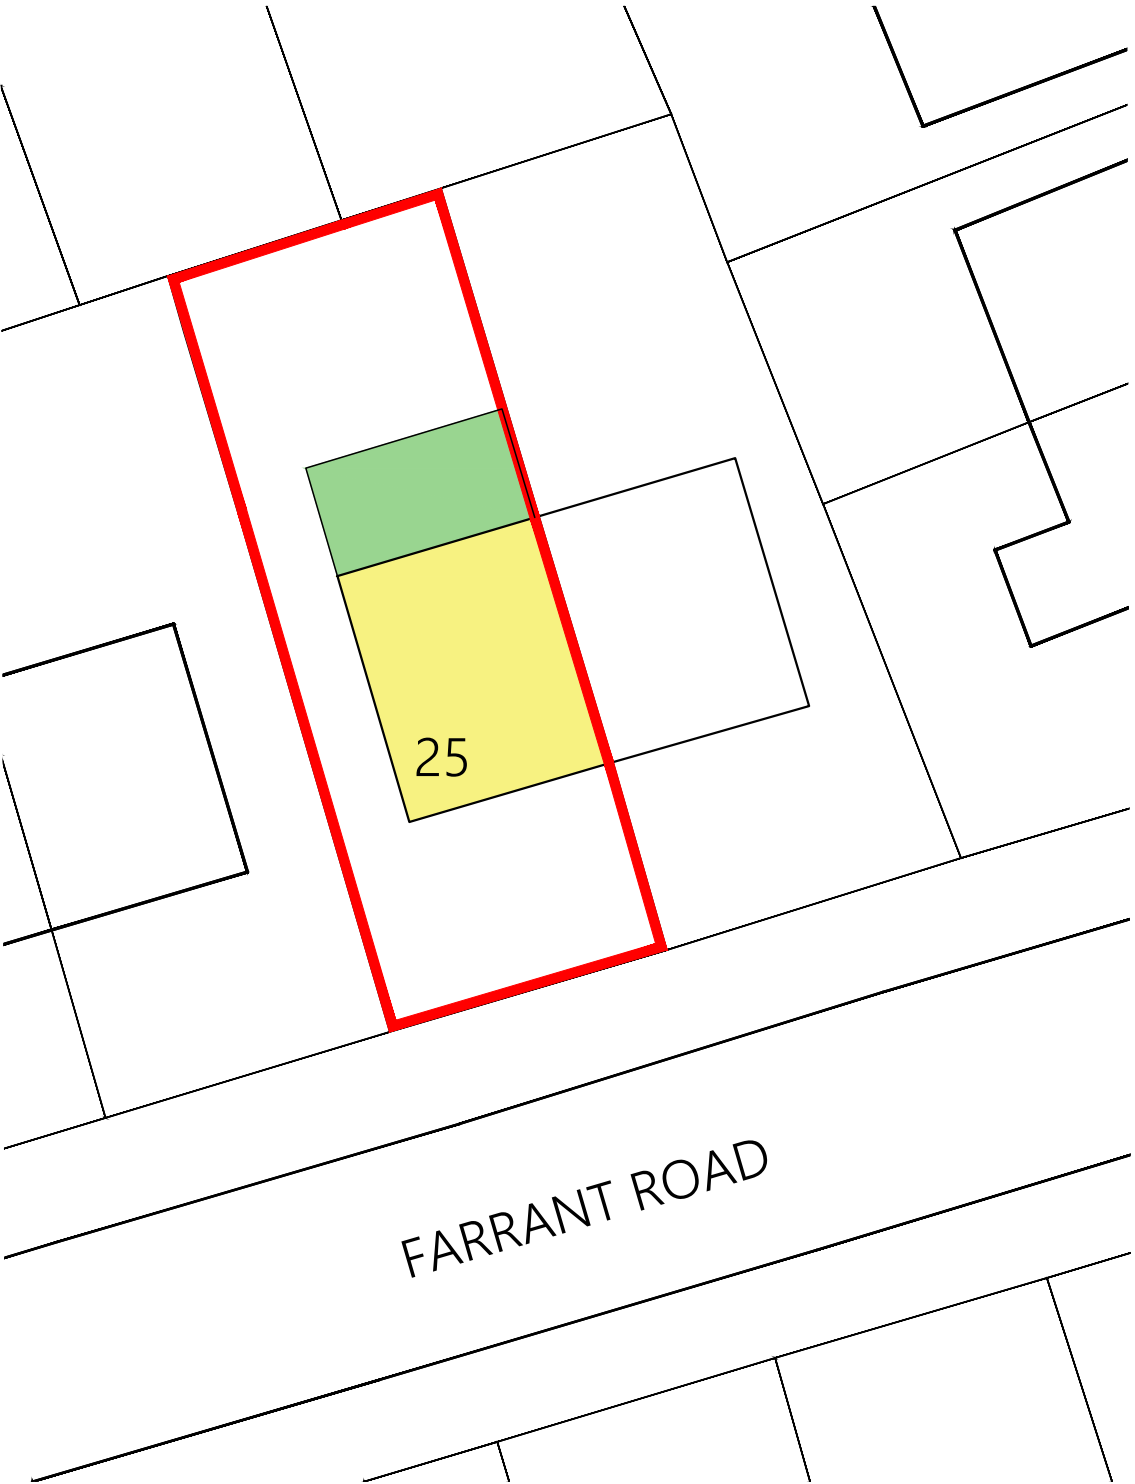

PROPOSED BLOCK/SITE PLAN

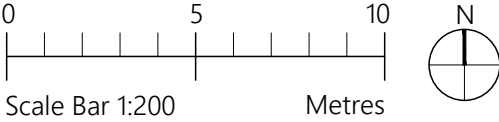

PROJECT	25 Farrant Road Levenshulme M12 4PD		
CLIENT	S Simpson		
STATUS	Information		
DRAWING	Block Plans		
DWG No.	2547-04	REV	
SCALE	1:200@A3	DATE	Aug '25

AGB
CAD
SERVICES

website: www.agbcad.co.uk
email: info@agbcad.co.uk
telephone: 07912 090 125