


If in doubt, ask. All discrepancies to be reported to the architect before manufacture, fabrication
Drawings are to be read in conjunction with all relevant specifications and consultant information

This drawing is not to be re produced without express permission of the architect and only used for the purposes shown within the titleblock status bar. This drawing and all associated designs indicated remain the copyright of the architect.

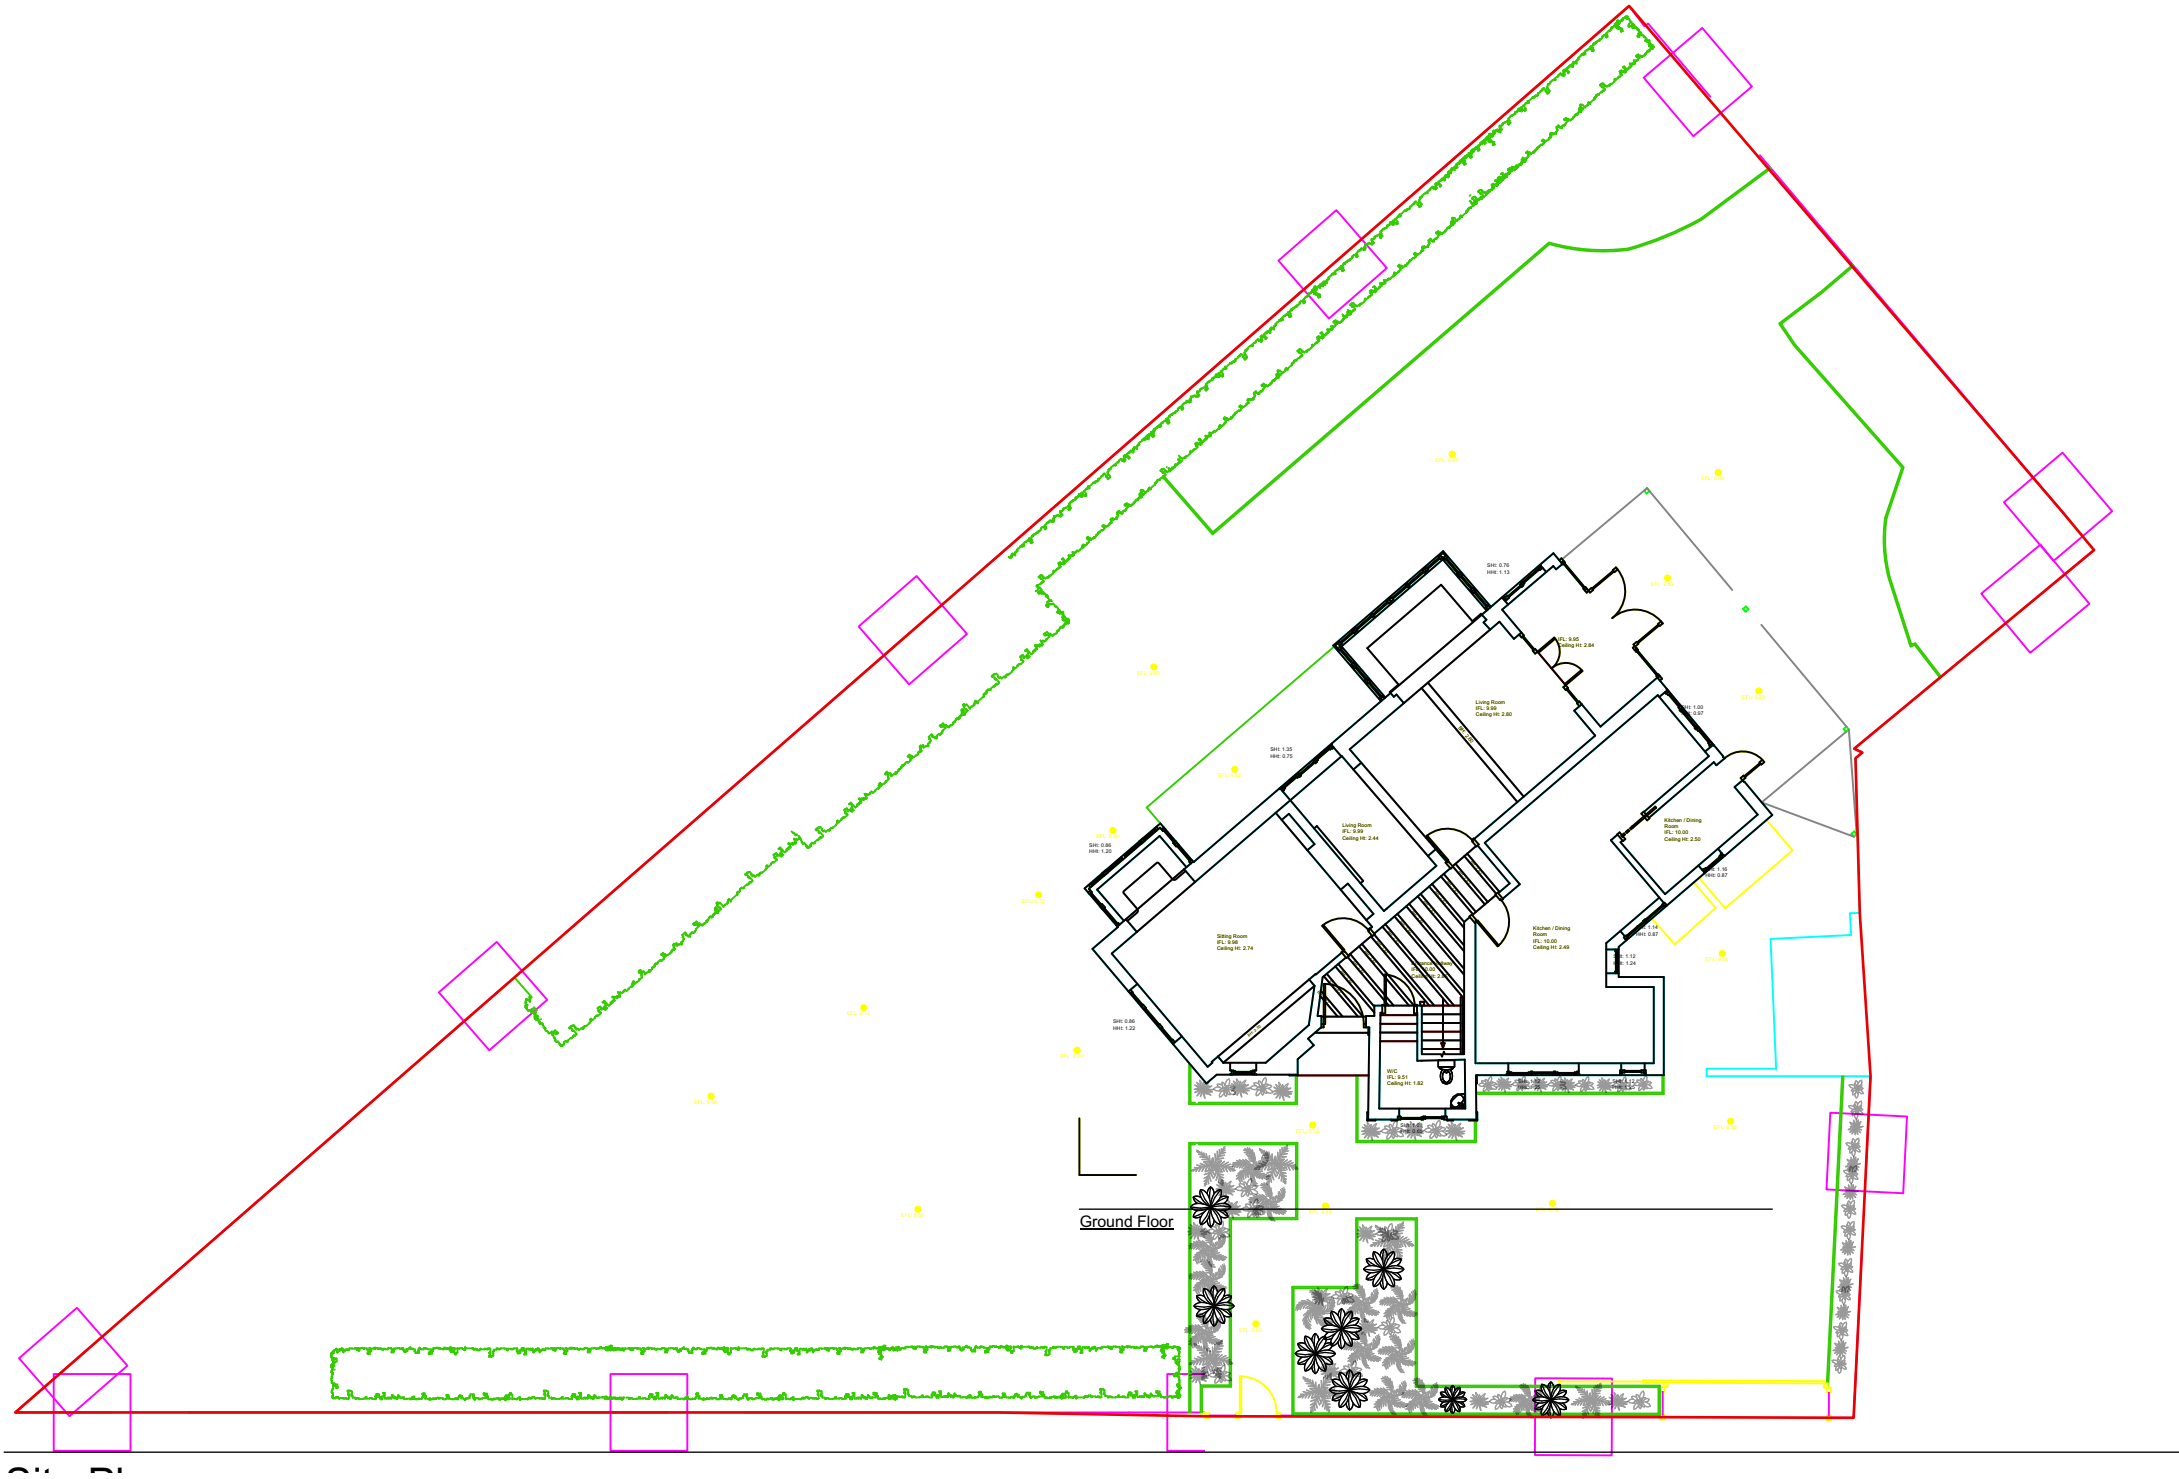

1 Existing Site Plan
Scale: 1:200

1 Darley Avenue

Existing Site Plan

dwg 2427-1002 rev -

scale 1:200 @ A3

issued Prelim

date 21/08/2025 drawn mm checked

monulty architects

RIBA

monulty architects ltd
Designworks
The Colony Winslow
Abchurch Road
SNG 4LY
info@monultyarchitects.com