



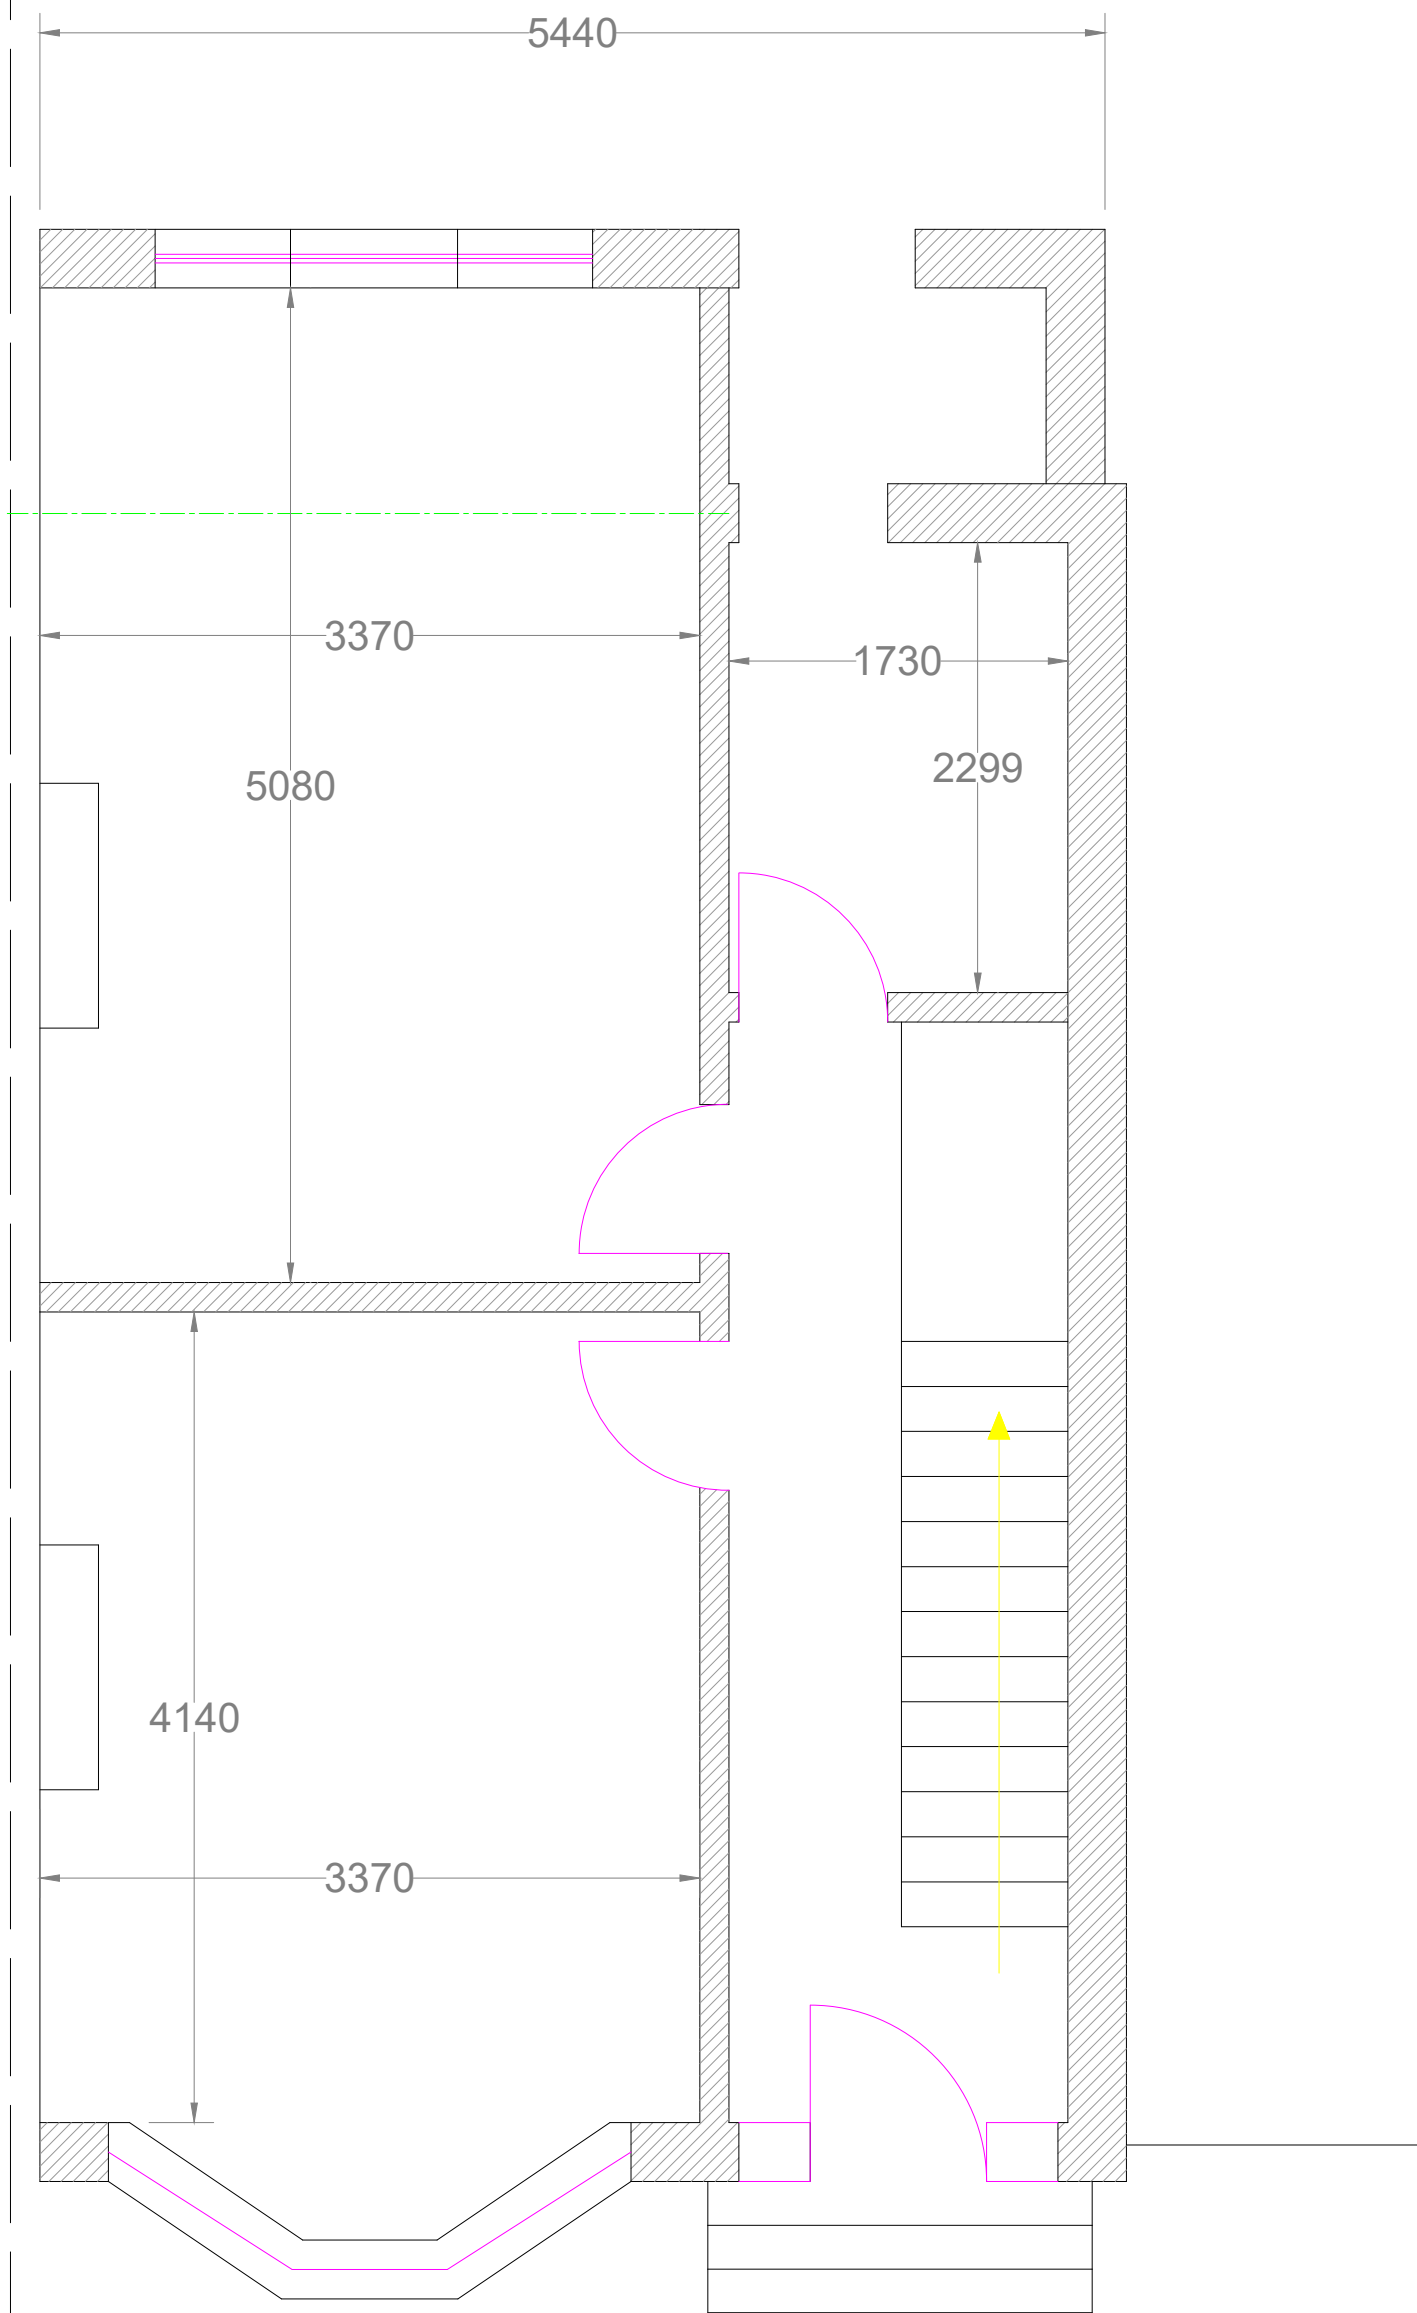


(Floor hight 2.78m)

Existing GROUND
FLOOR Plan

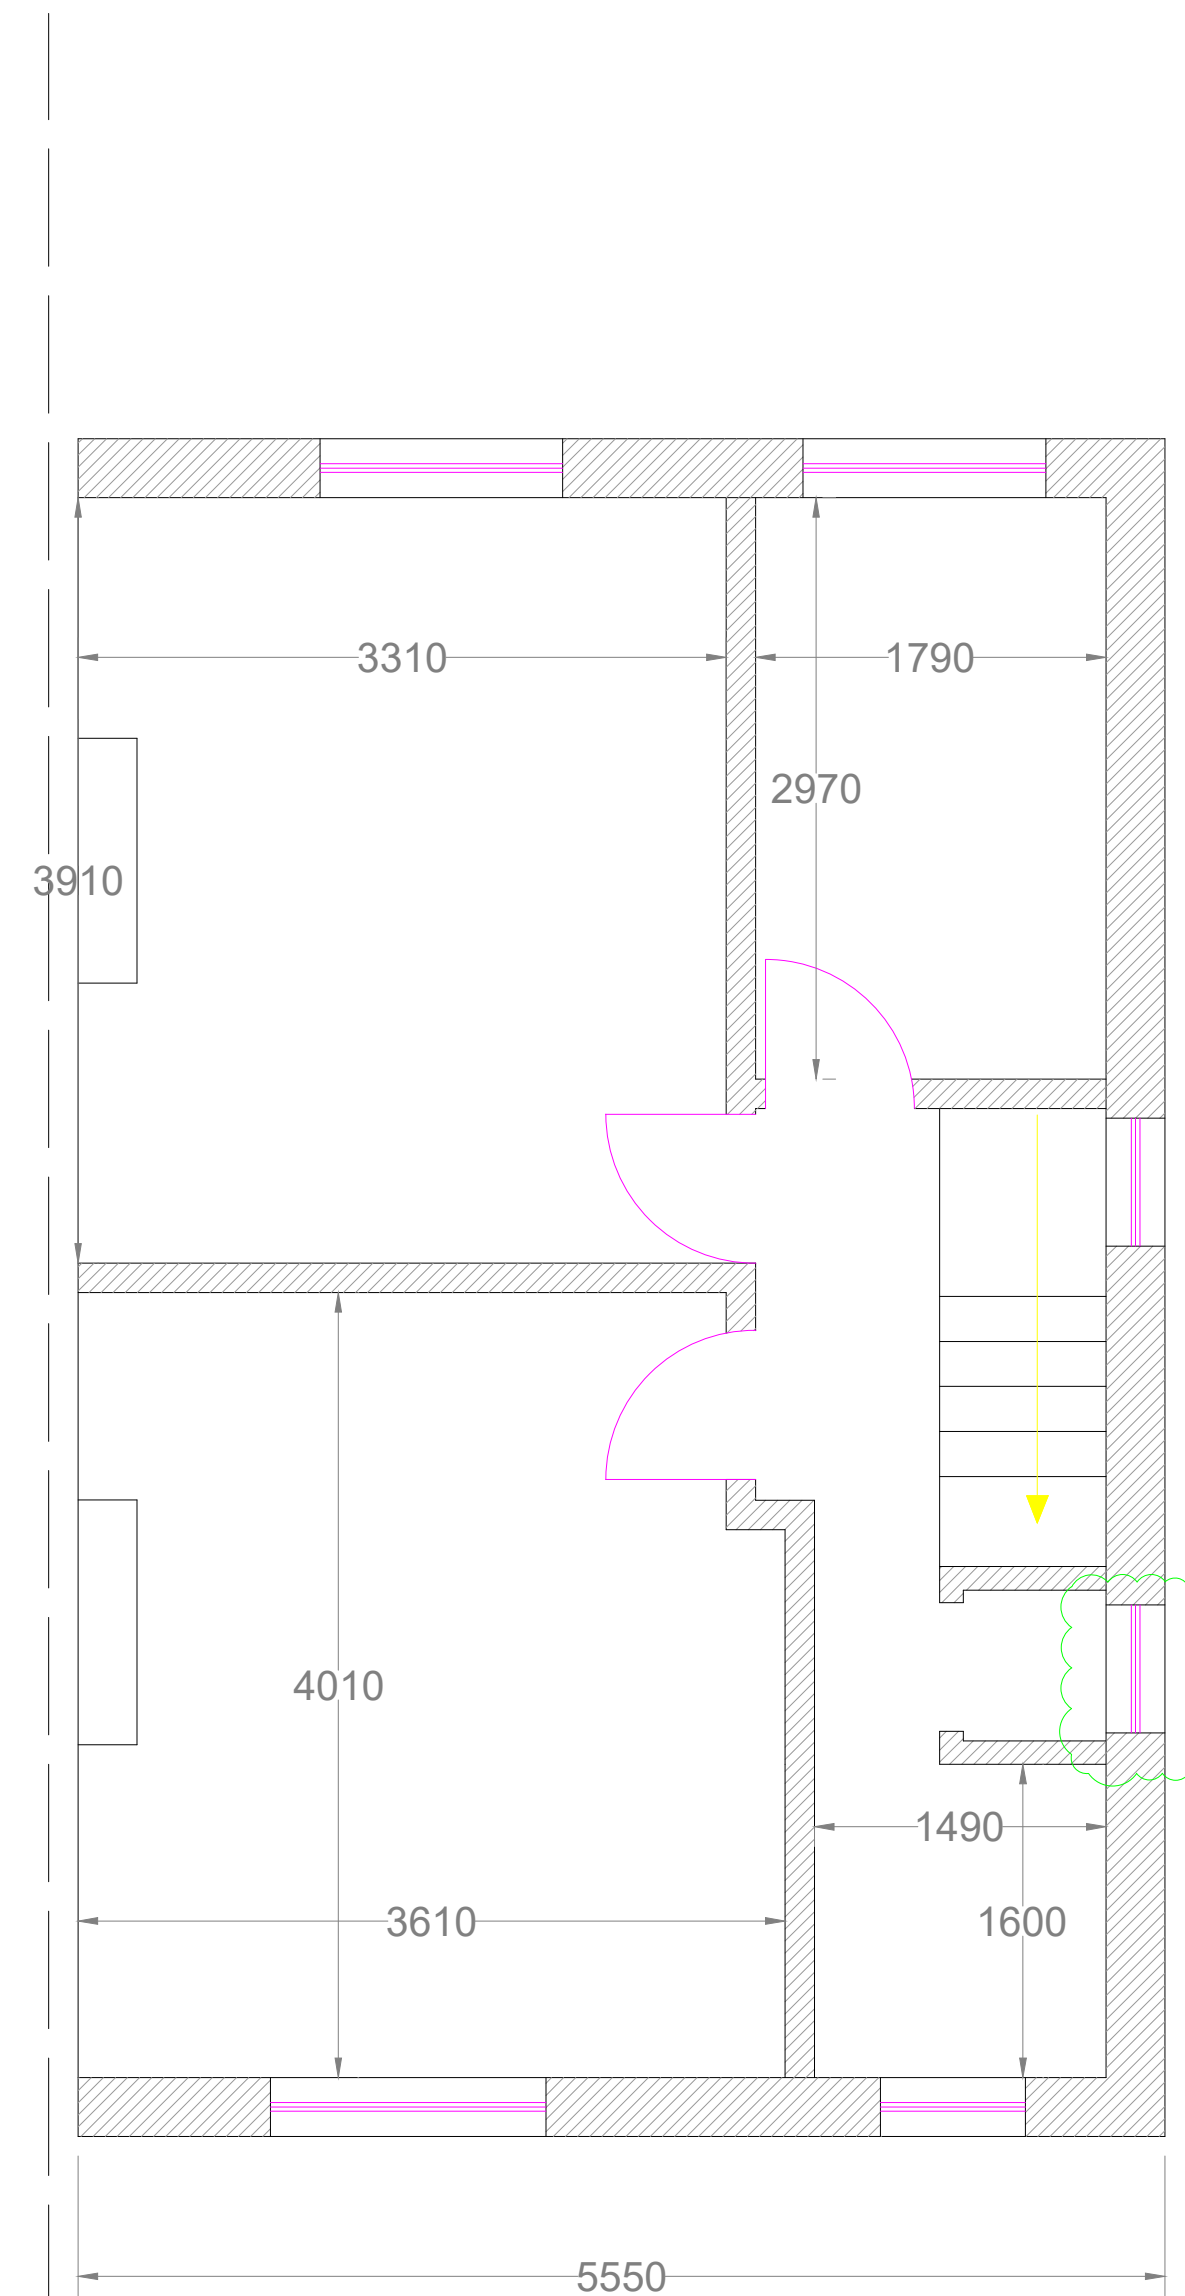

(Floor hight 2.65m)


Existing FIRST
FLOOR Plan

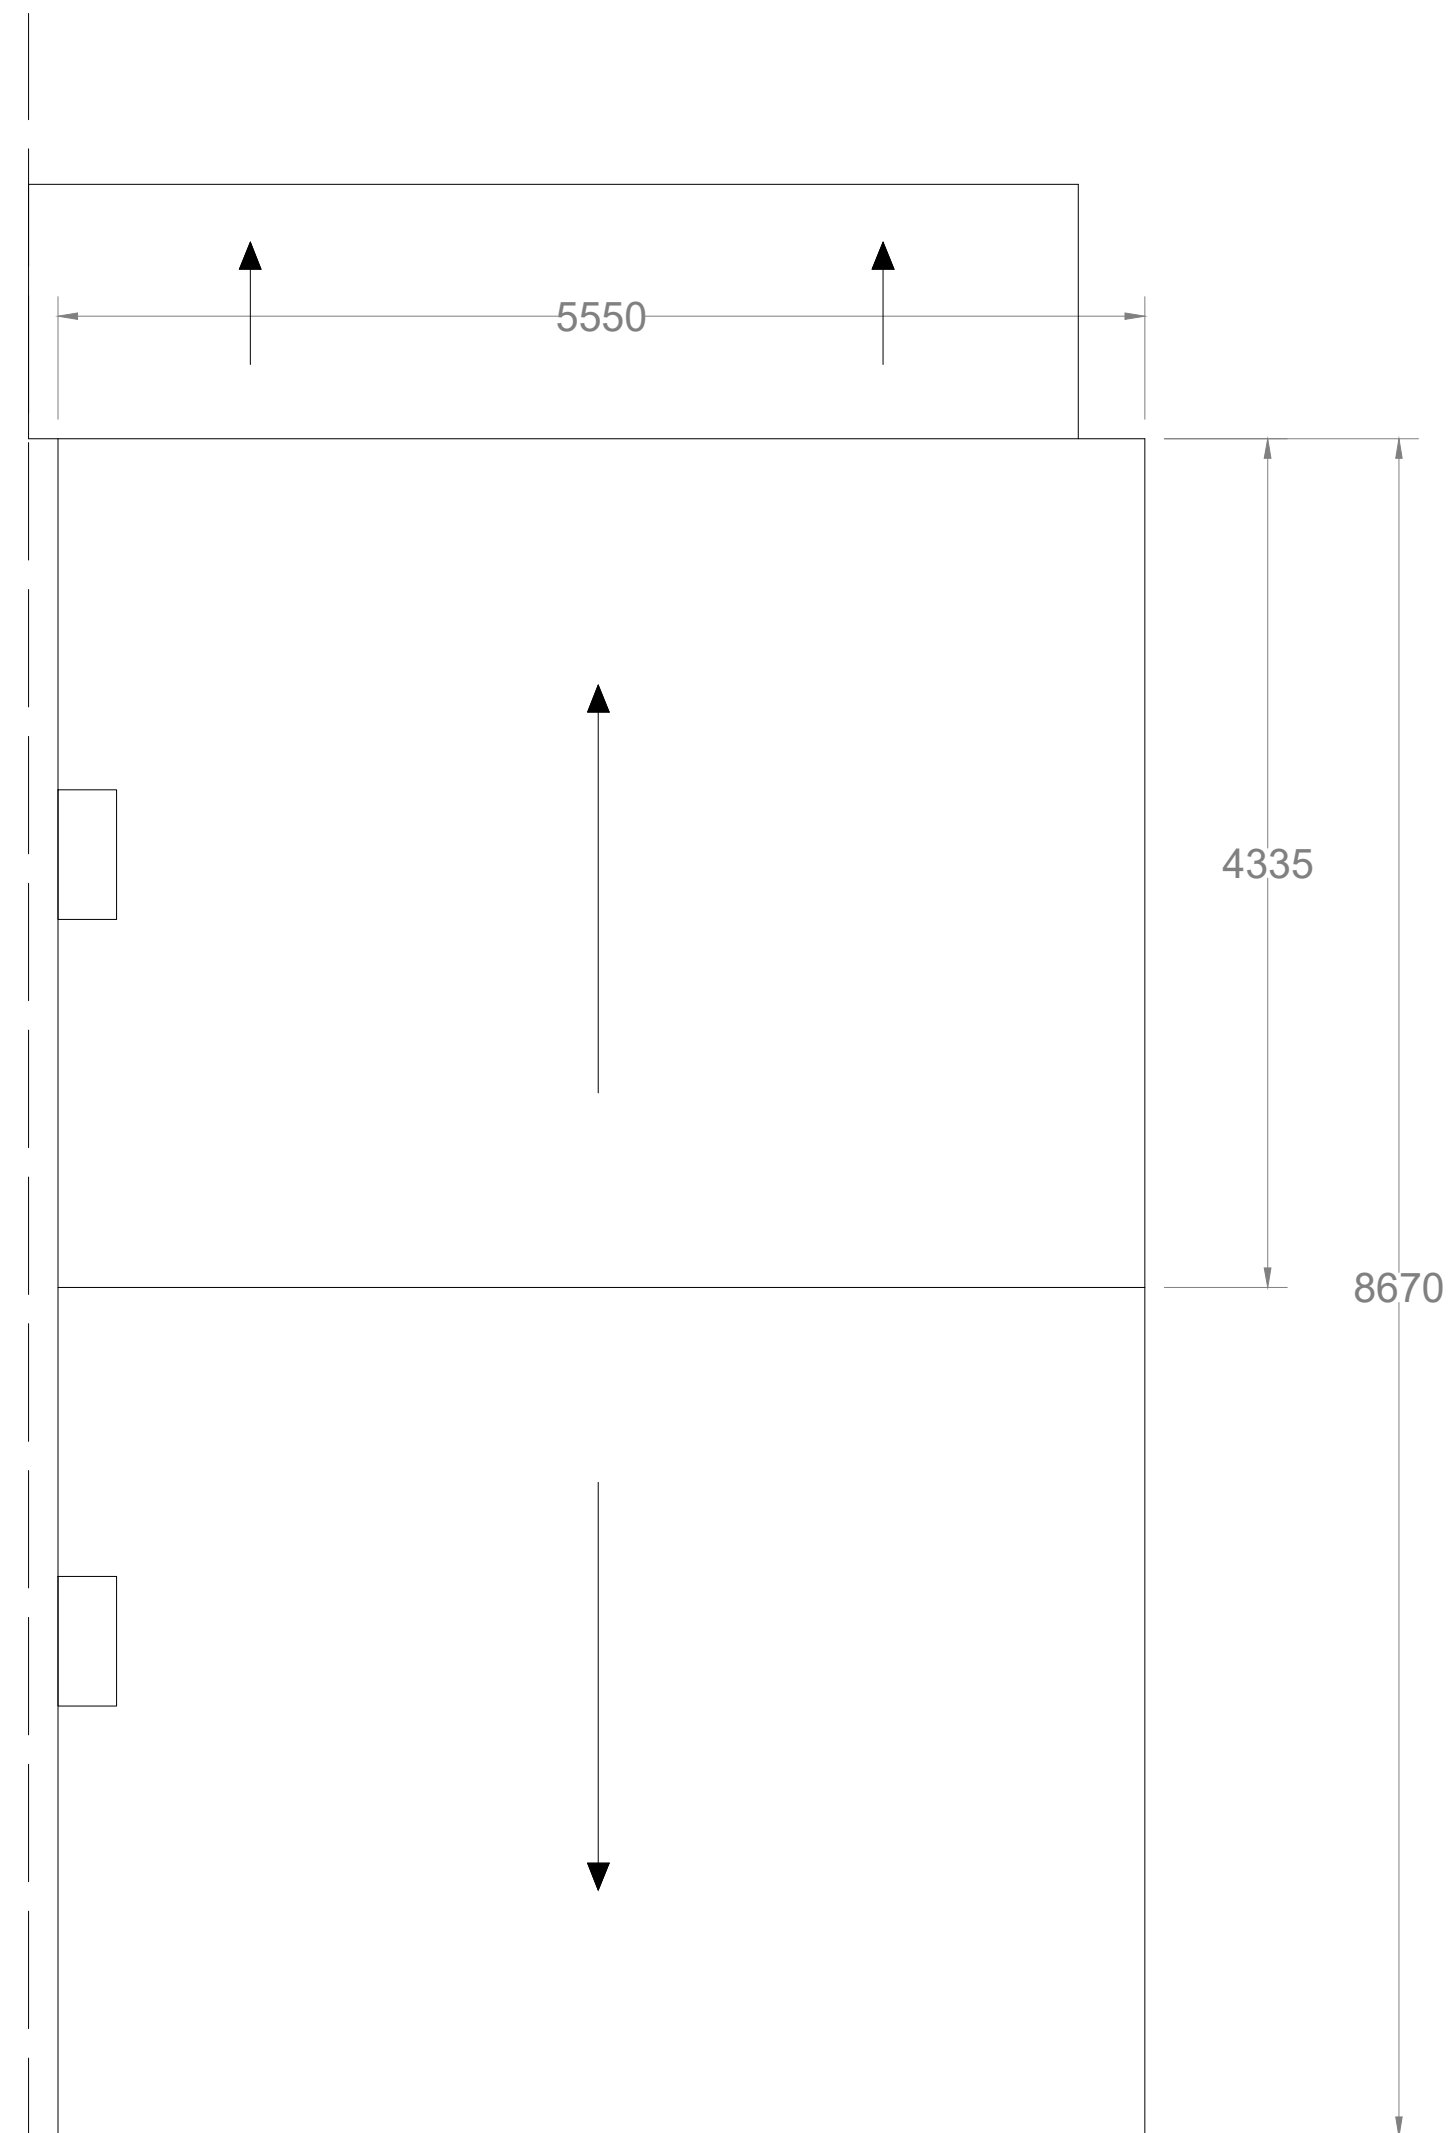

(Head clearance:
2.66m)

Existing Roof Plan

KEY PLAN:

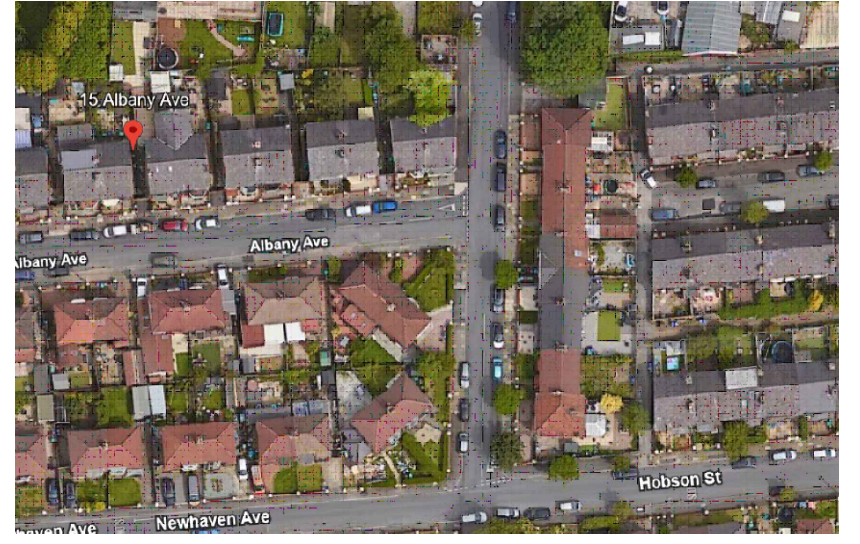

LEGEND:

- Boundary under application site
- Steel Beam
- Dry wall (Gypson)
- 16" partition wall
- Wall single brick
- Wall double brick
- Wooden door
- uPVC door

Project Title:

**PROPOSED EXTENSION &
INTERNAL ALTERATION
FOR 15 ALBANY AVE.,
M11 1HQ**

Drawing Title:

EXISTING PLANS

Dwg #
002

Rev.
01

Scale
1/50

Paper
A1

Unit
MM

Contractor:



QUICK AND PRECISE FOR CONSTRUCTION
(DESIGN DEPARTMENT)
Mobile: 07542524969
Email: amro@quickandprecise.co.uk

Client:

Mr & Mrs. AbdulAziz

Mob.: 07969768771

Email:
maha.abuelela@gmail.com