




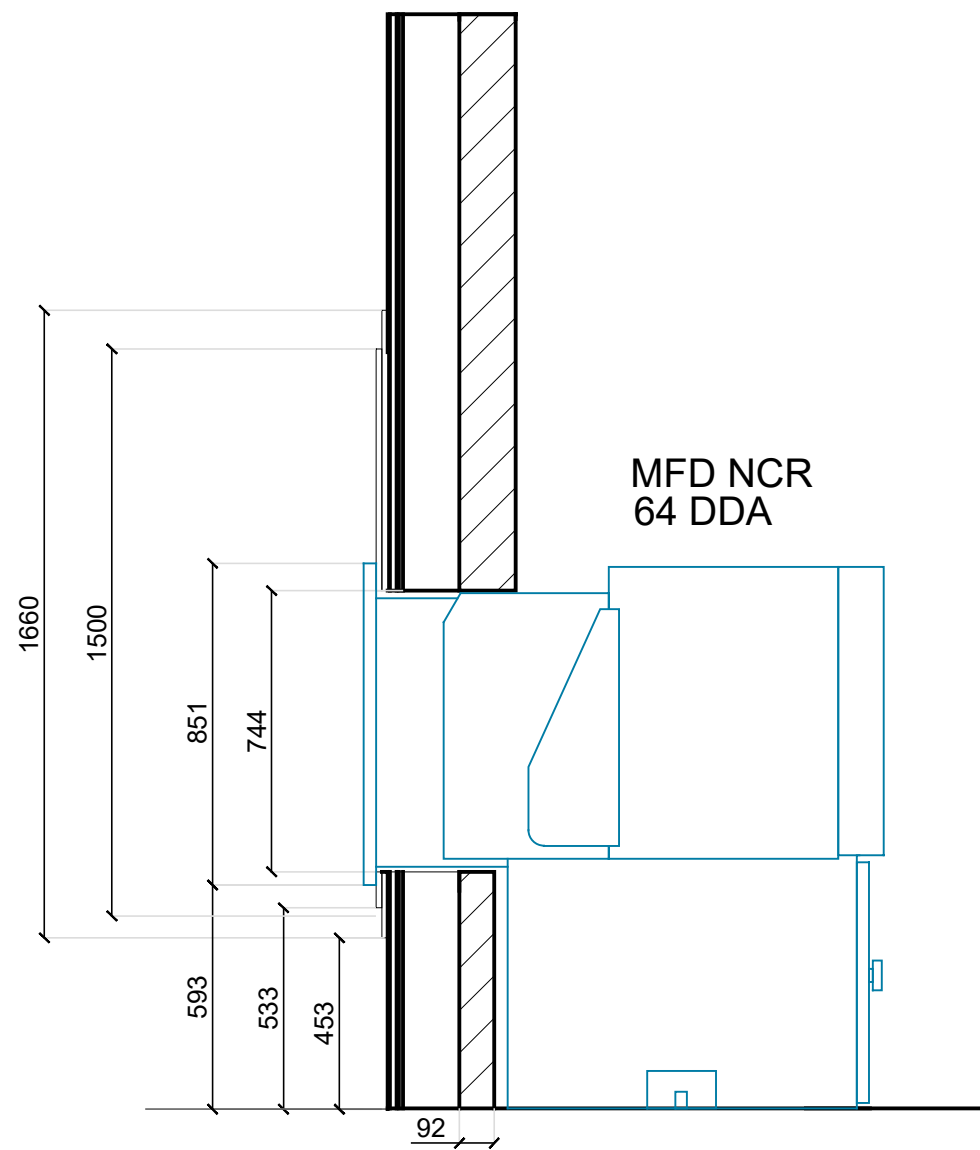




SECTION A-A
Scale 1:20@A1

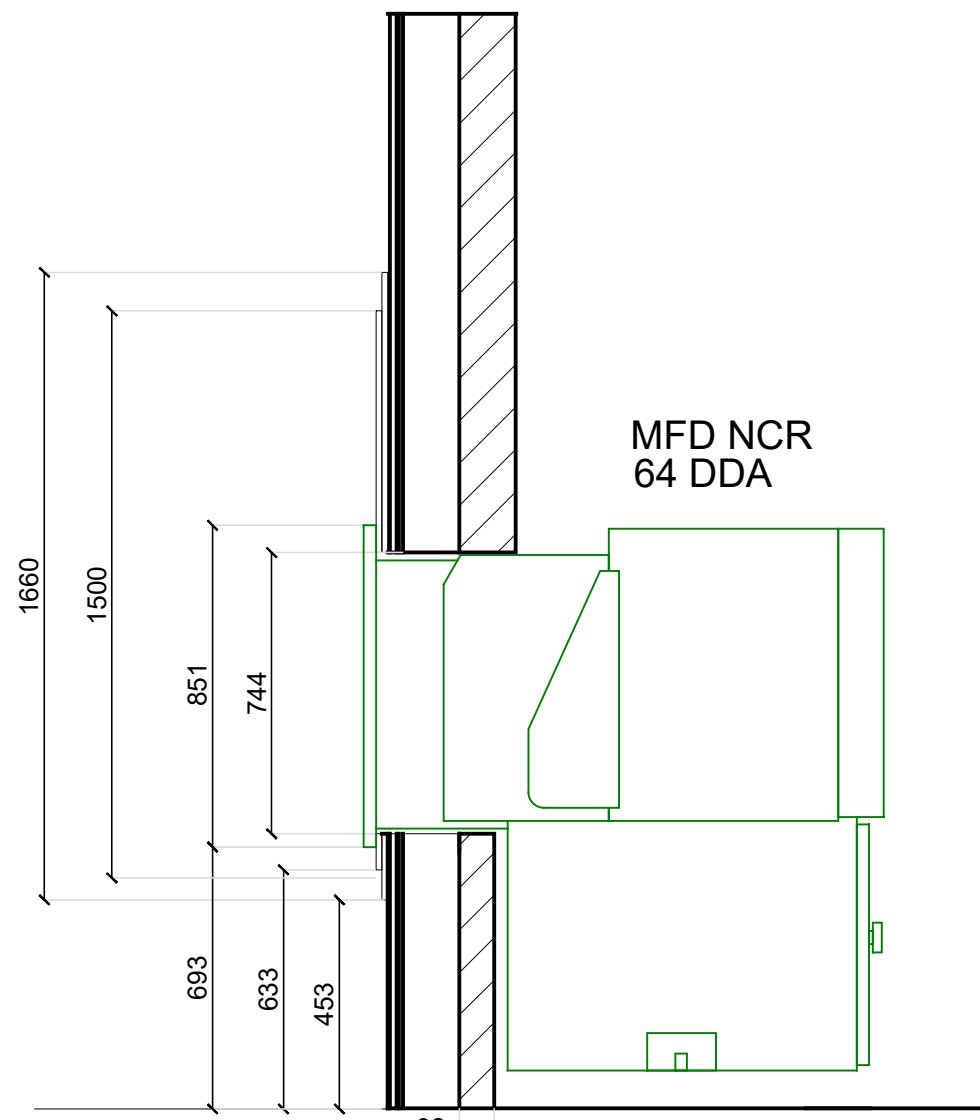

SECTION B-B
Scale 1:20@A1

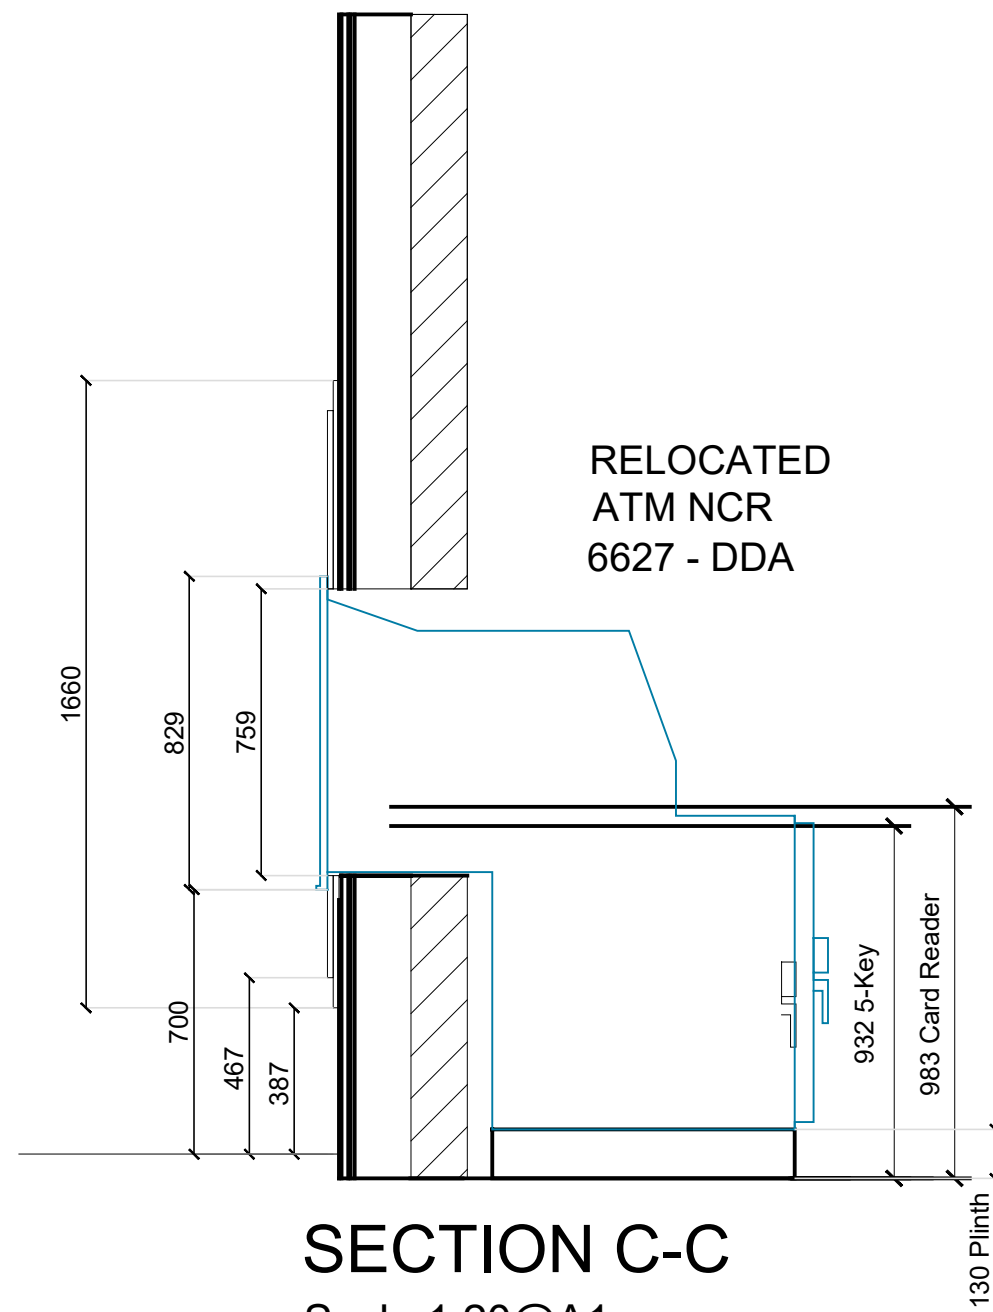

SECTION C-C
Scale 1:20@A1

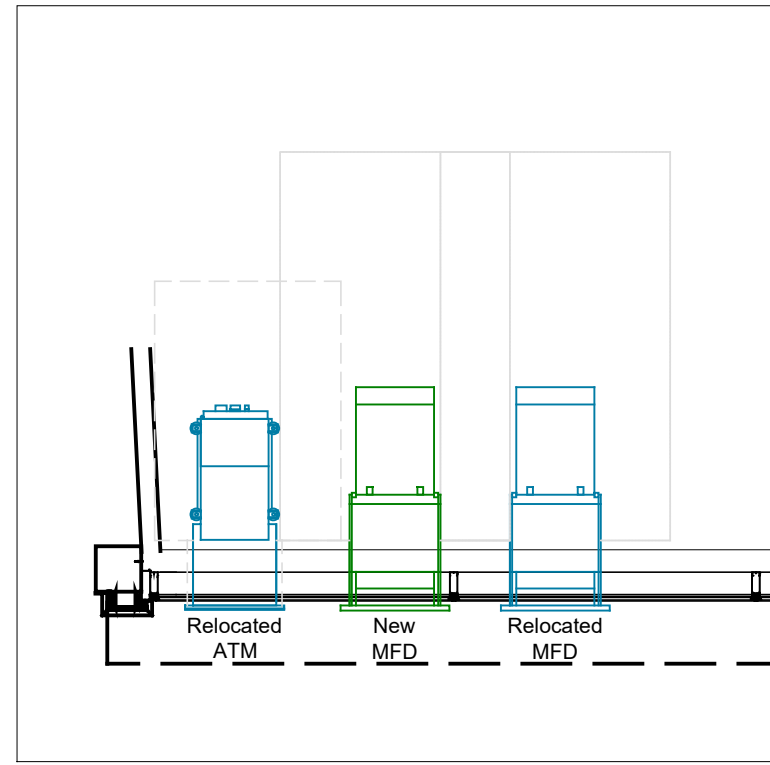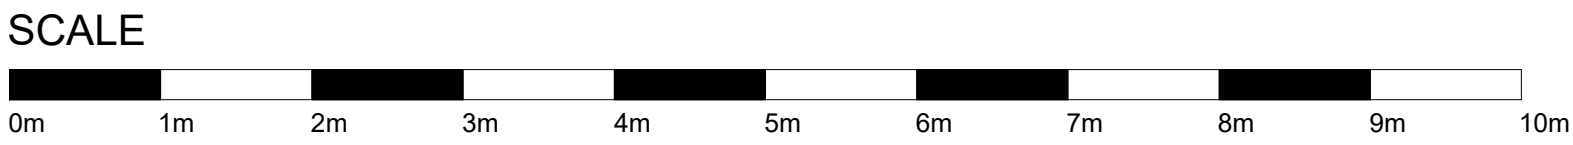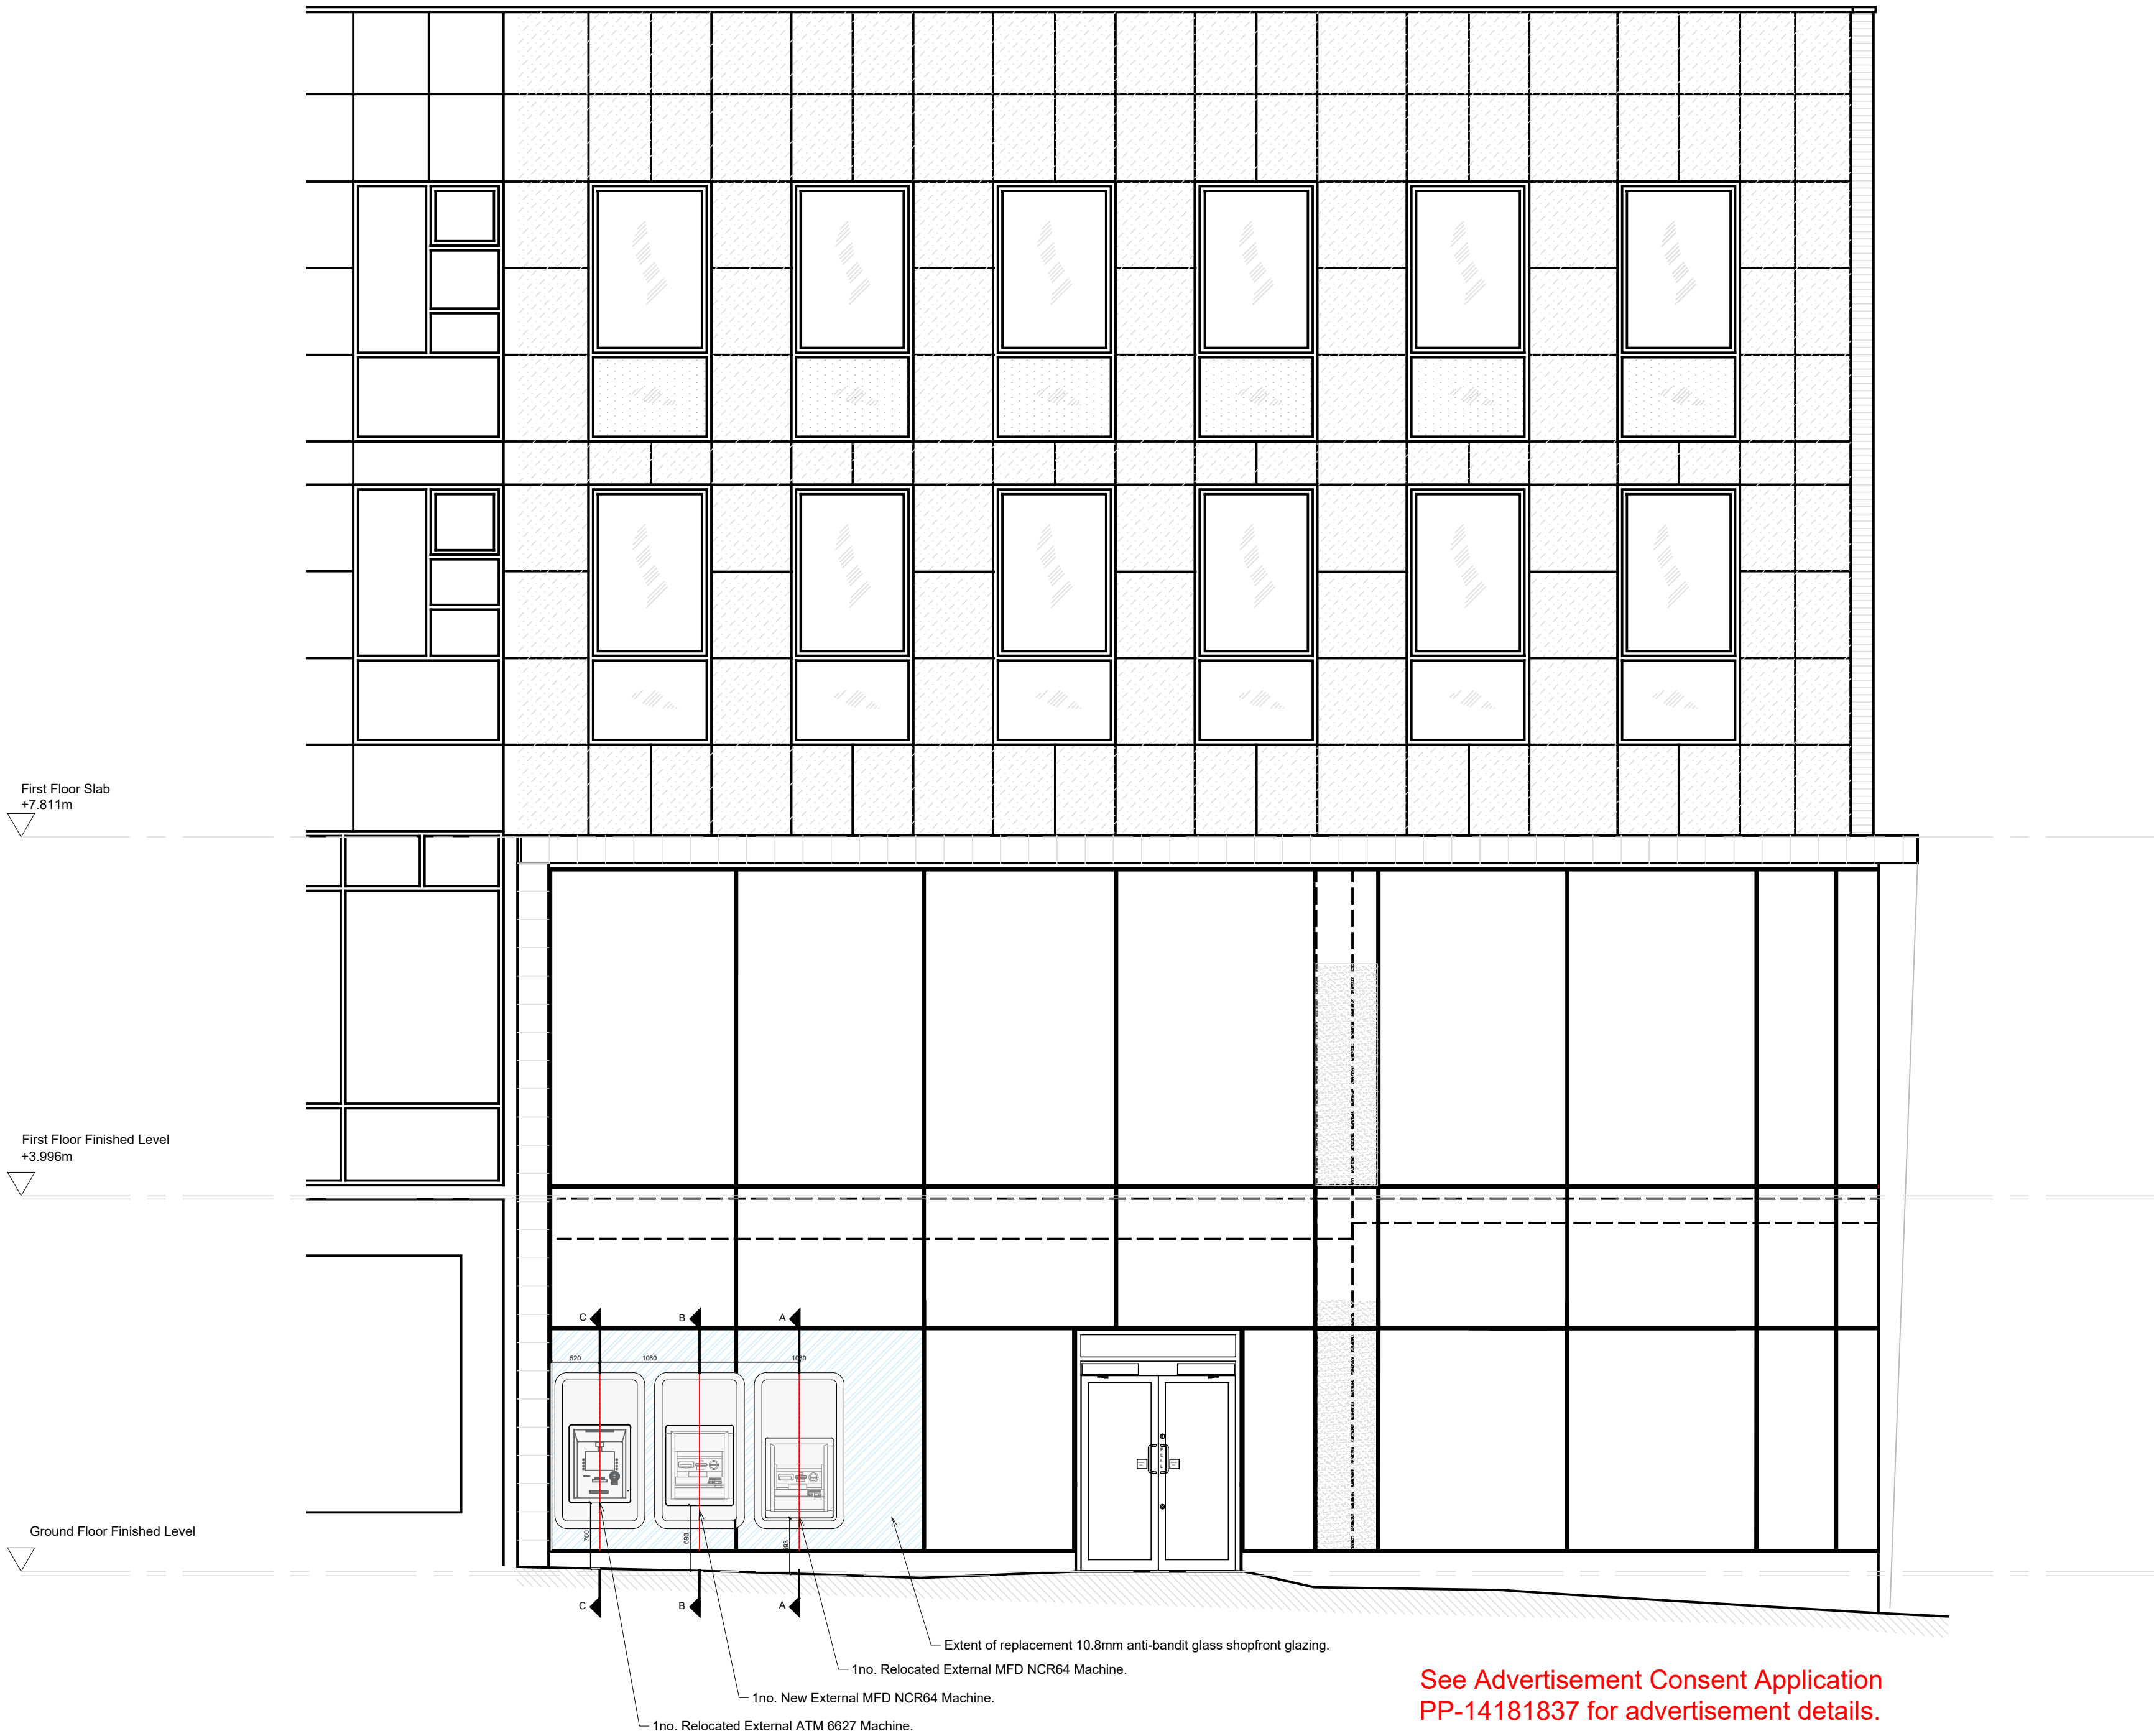

See Advertisement Consent Application
PP-14181837 for advertisement details.

PLANNING

A	07.08.2025	Section Details added.	SP
REV	DATE	REVISION	INITIALS

MCLENNAN

FIRST FLOOR
39 LUDGATE HILL
LONDON
EC4M 7JN

E-mail: info@mcclarchitects.co.uk

LLOYDS BANKING GROUP

ALL DIMENSIONS TO BE VERIFIED PRIOR TO COMMENCING WORK. DRAWING TO BE READ IN CONJUNCTION WITH PROJECT SPECIFICATIONS.

THIS DRAWING IS THE PROPERTY OF LLOYDS BANKING GROUP AND COPYRIGHT IS RESERVED BY THEM. THE DRAWING IS ISSUED ON CONDITION THAT IT IS NOT COPIED OR DISCLOSED BY OR TO ANY UNAUTHORISED PERSONS WITHOUT PRIOR CONSENT IN WRITING TO LLOYDS BANKING GROUP - GROUP PROPERTY. ALL MODIFIED DRAWINGS SHOULD BE RETURNED TO LLOYDS BANKING GROUP.

GROUP PROPERTY

BRISTOL - PO Box 112, Canons House, Canons Way, BRISTOL, BS99 7LB
EDINBURGH - Sighthill South, 12 Bankhead Crossway South, EDINBURGH, EH11 4EN
HALIFAX - Trinity Road, HALIFAX, West Yorkshire, HX1 2RG

PROJECT ADDRESS Lloyds 42-46 Market Street Manchester M1 1PW	SCALE A1 - 1:50 A3 - 1:100
DRAWING DESCRIPTION Front Elevation Proposed	DATE 27/06/2025
DRAWING NUMBER 50941459-MLA-CP-E1-M2-AR-7201	DRAWN BY SP
	REVISION -