




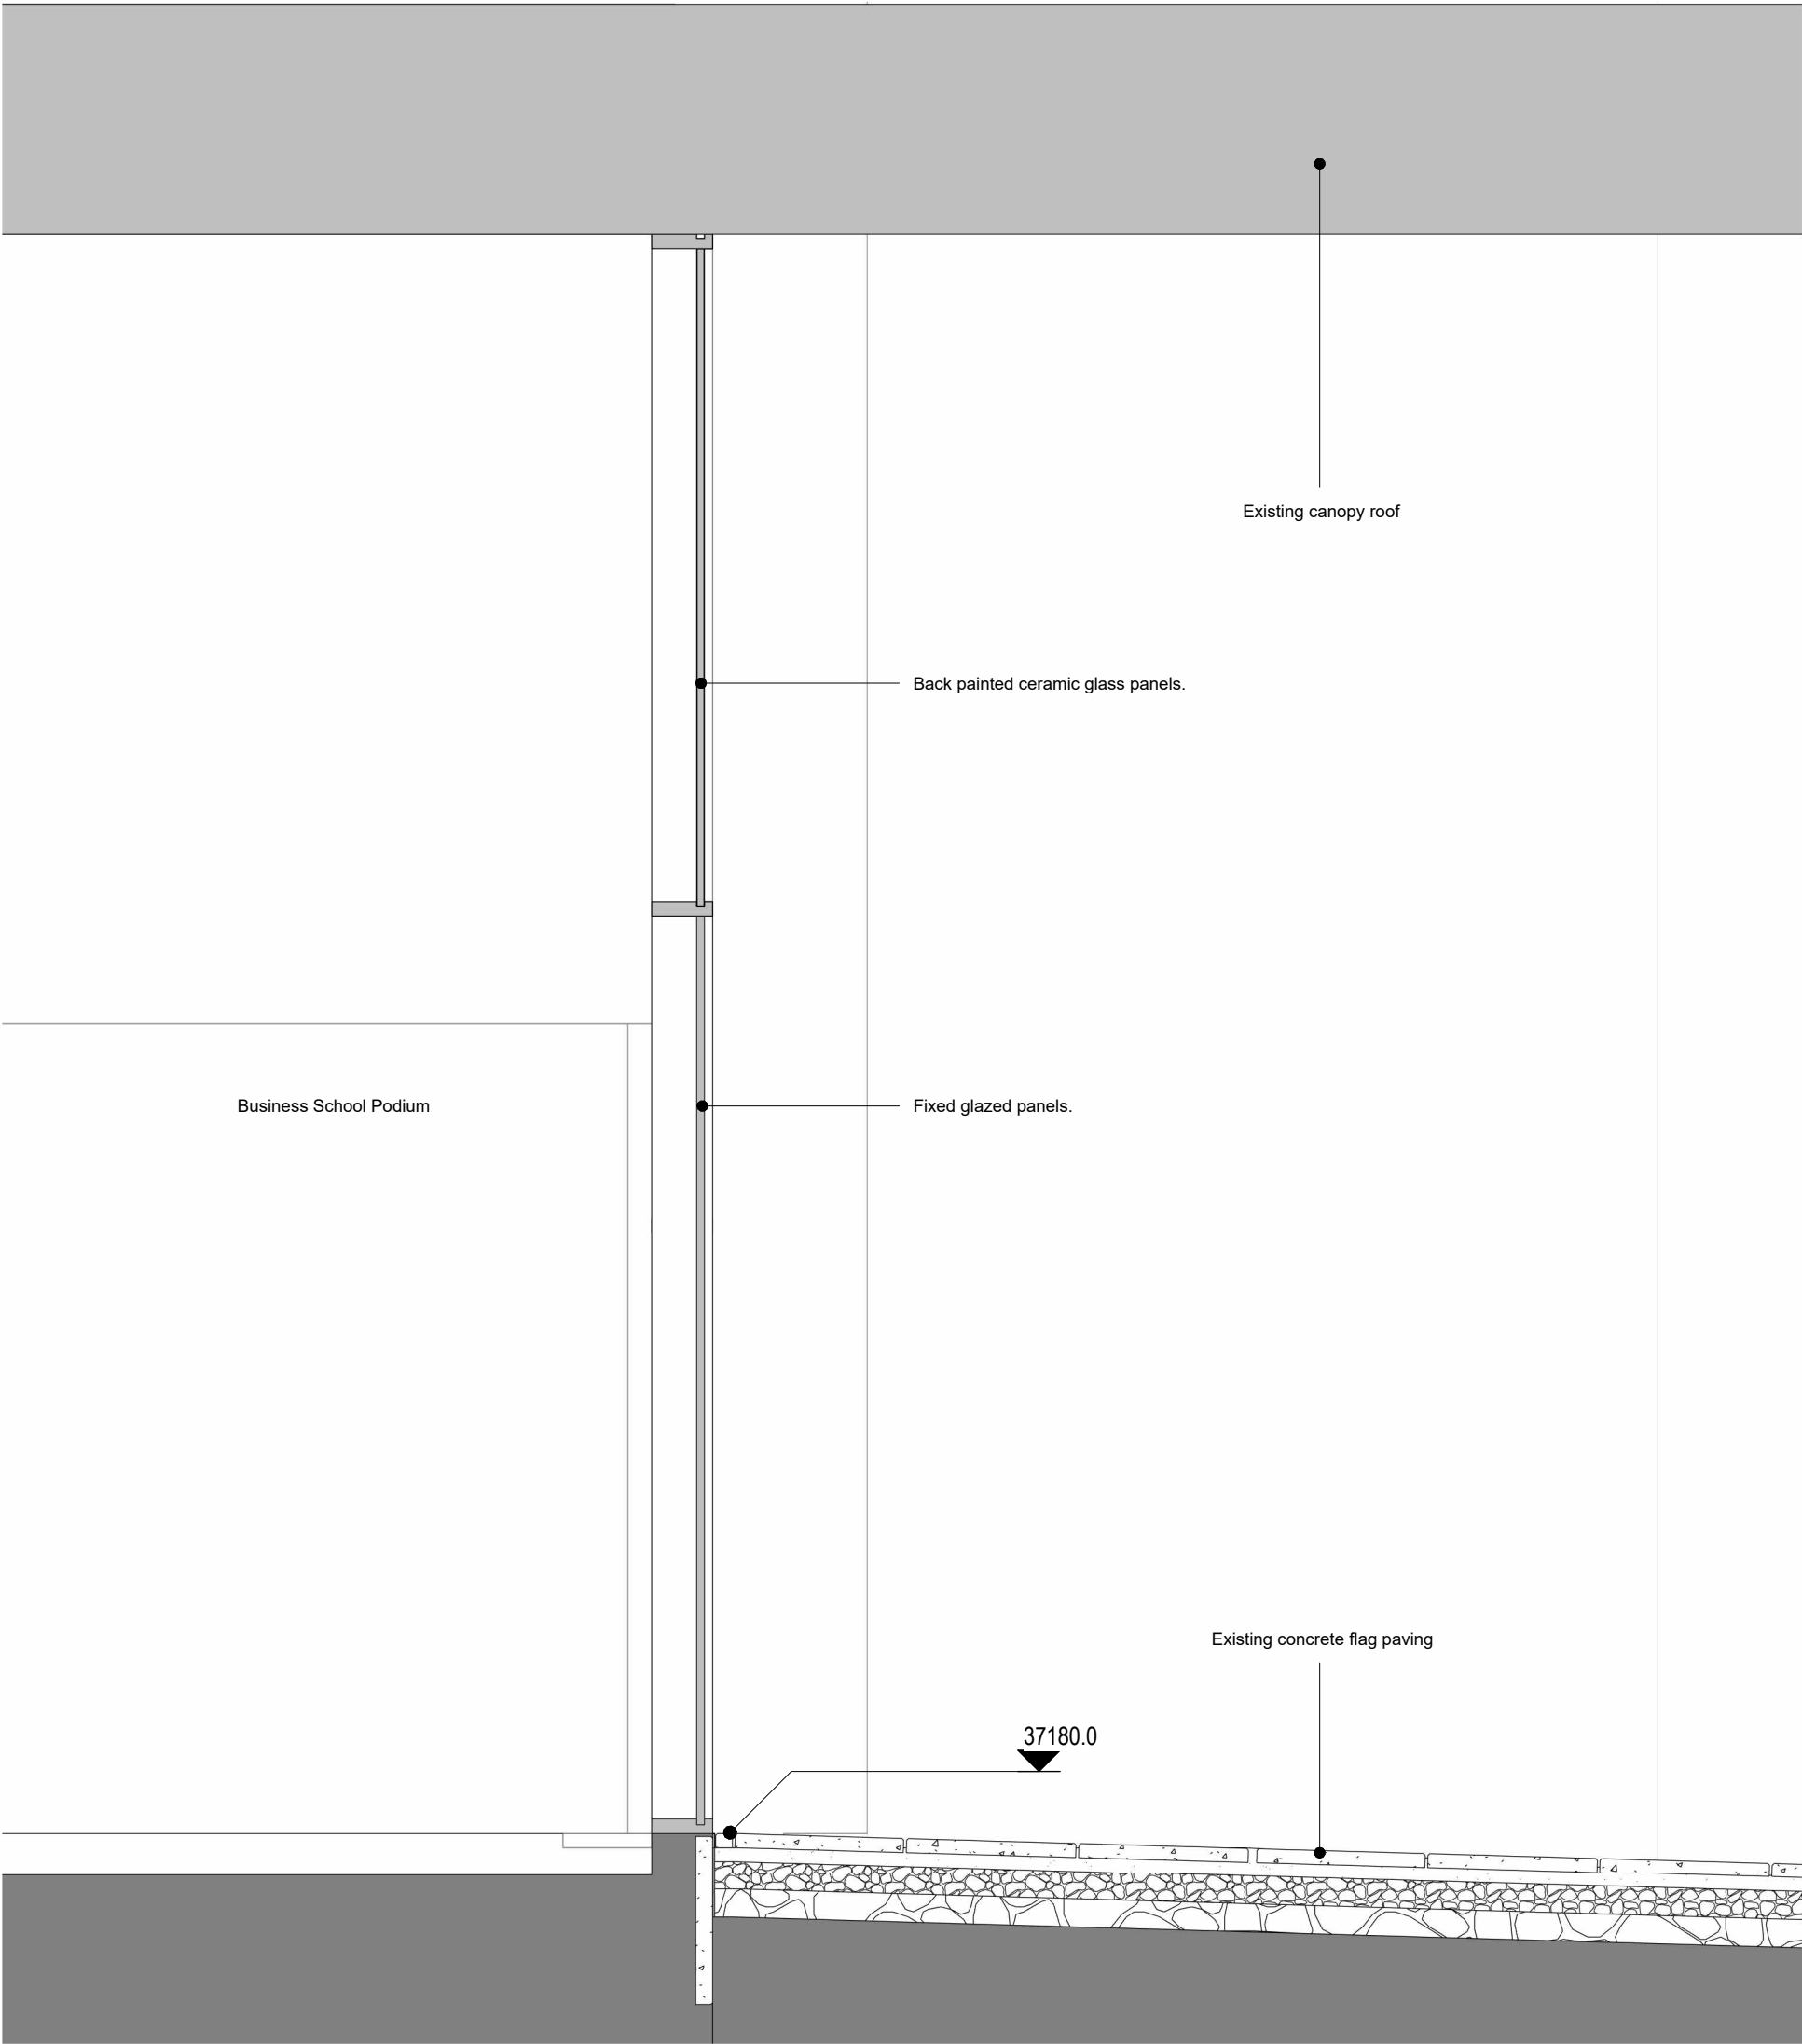


1 Existing Ramp & Facade Section
1 : 25

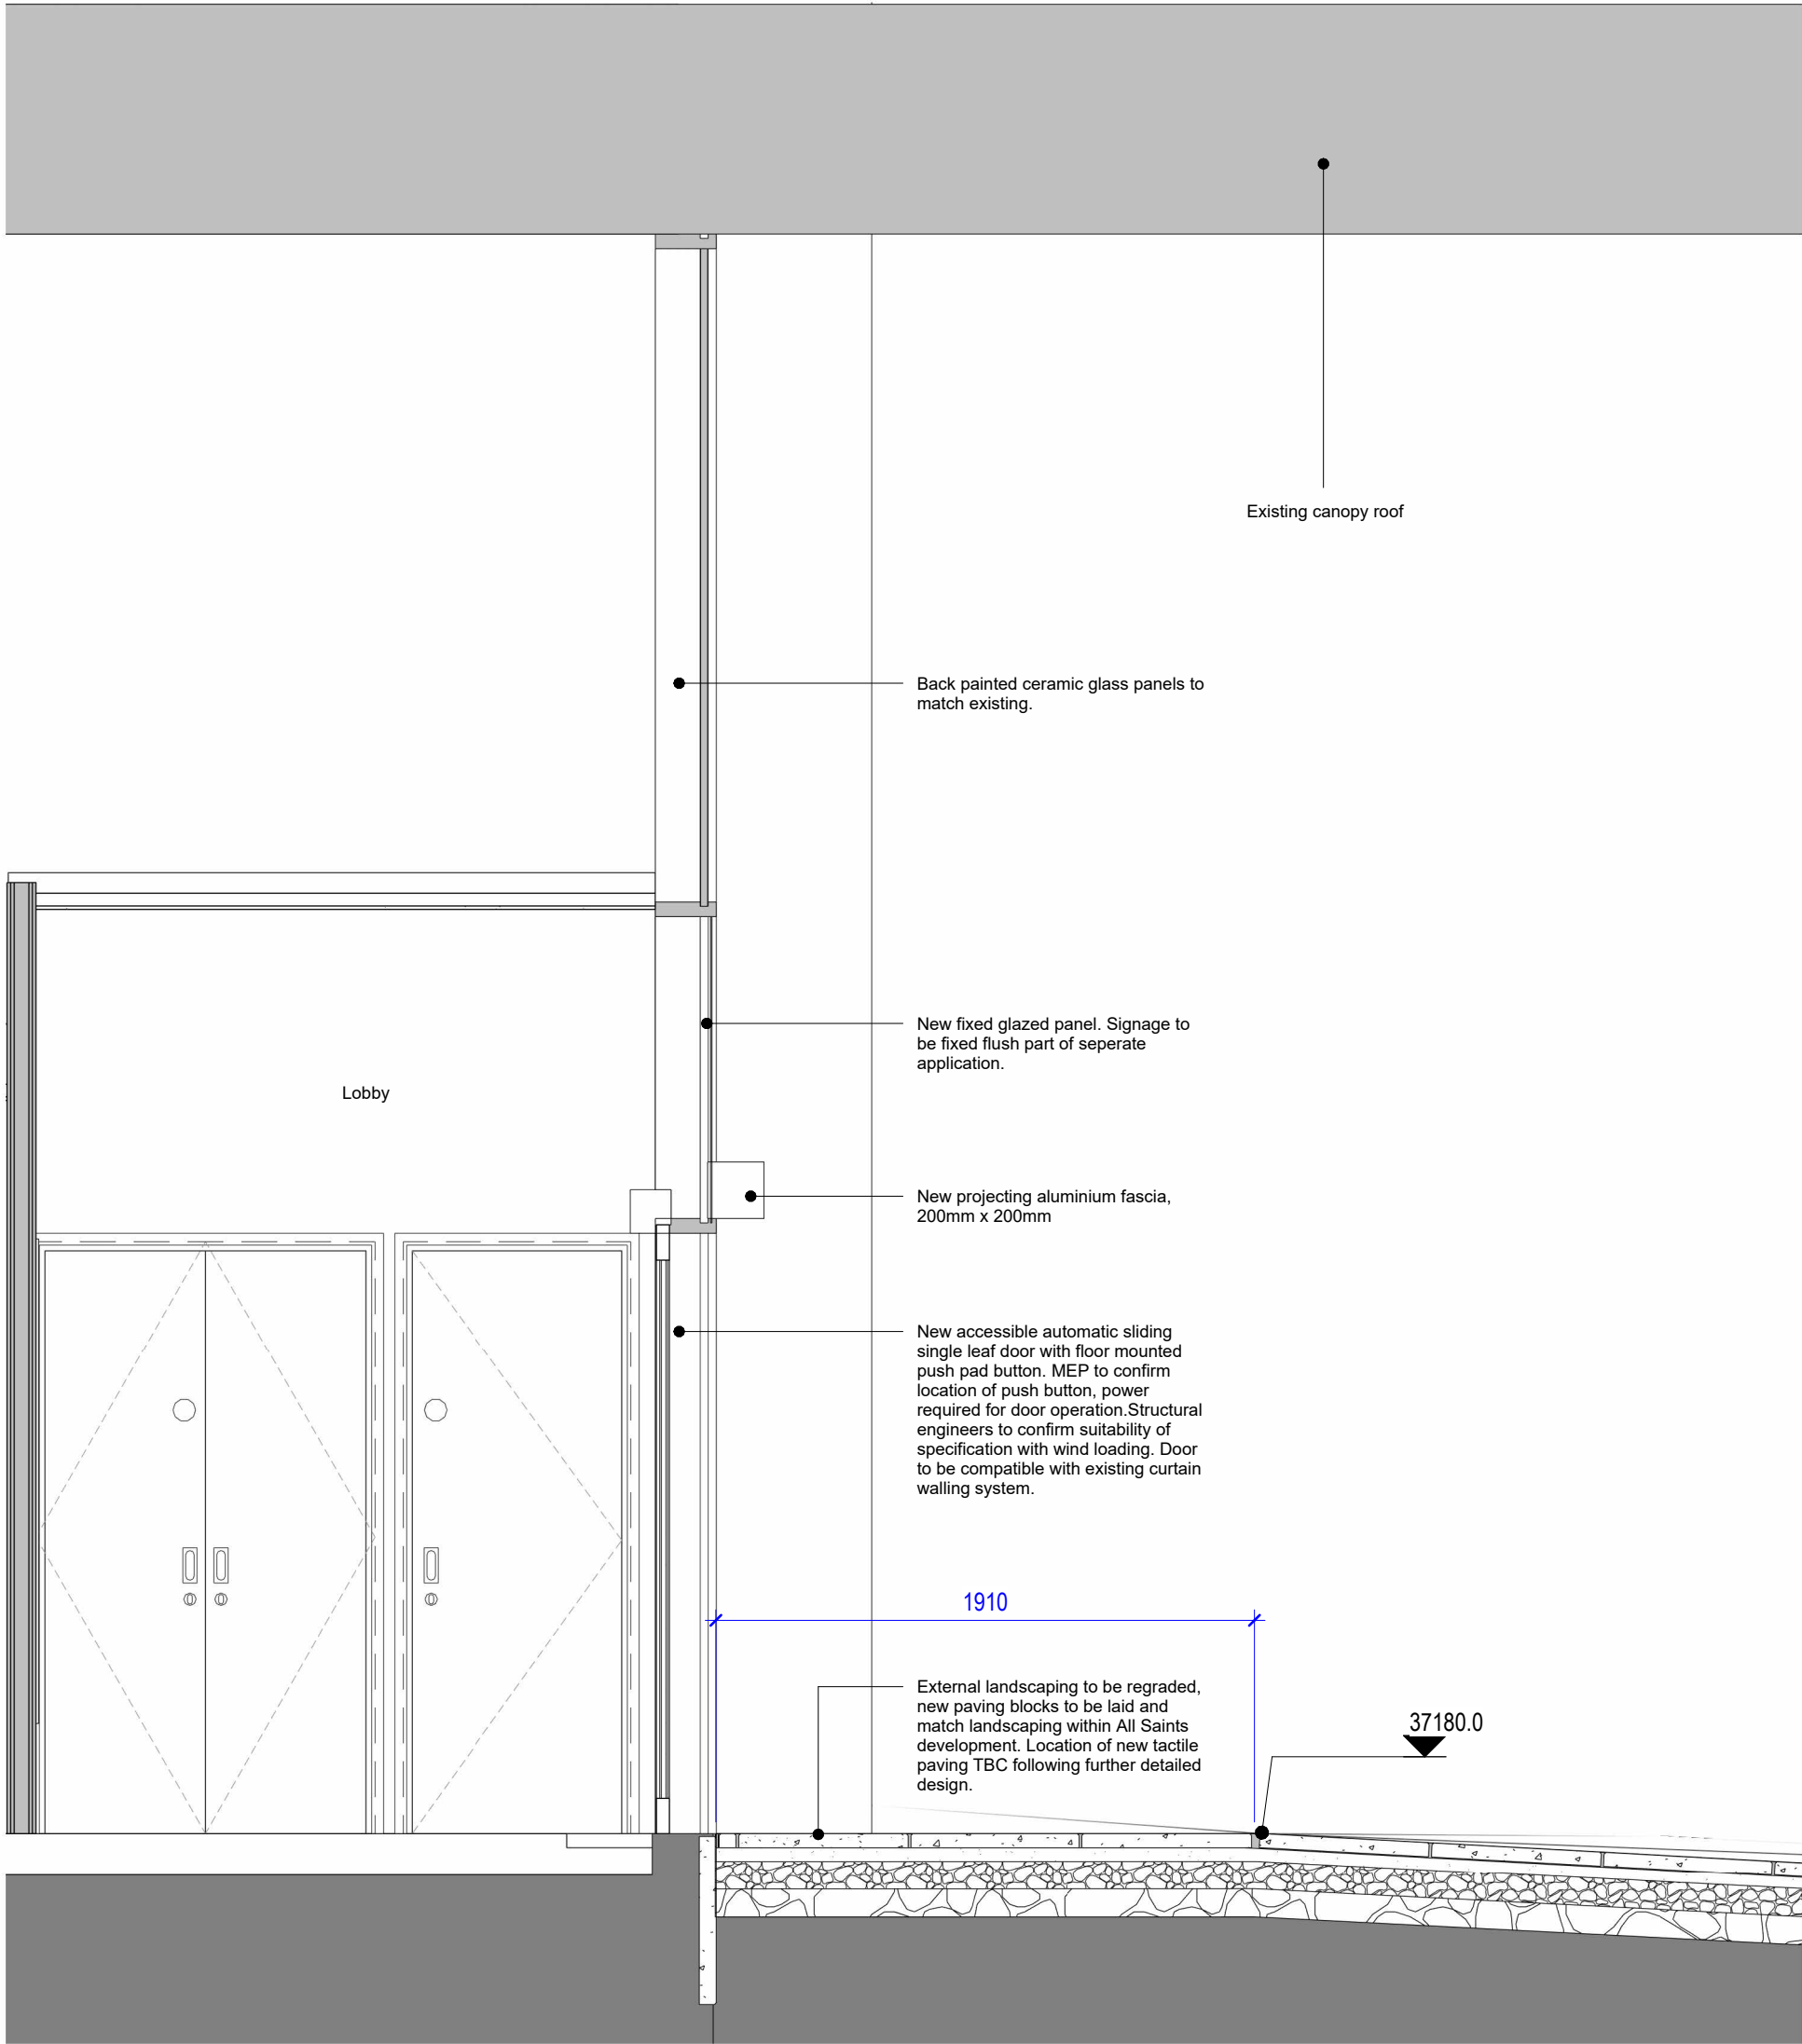

2 Proposed Ramp & Door Section
1 : 25

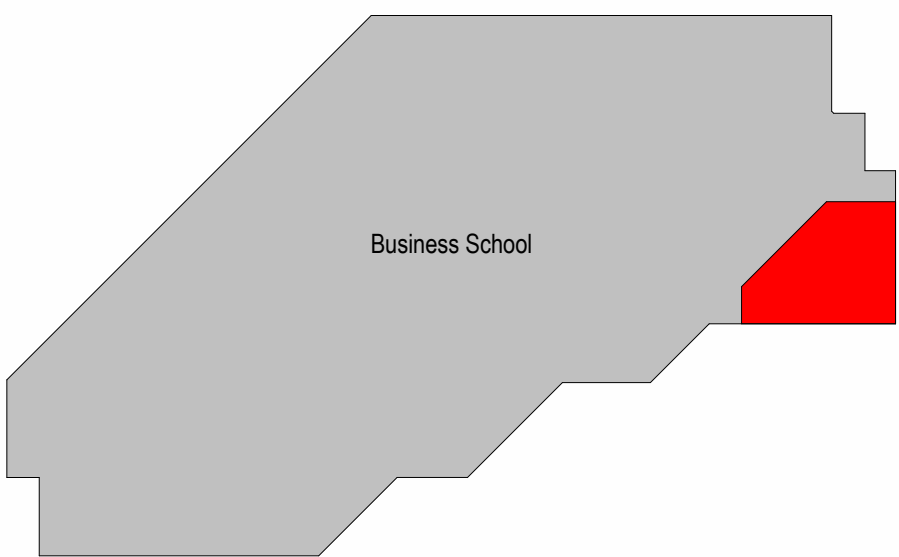


Site Location Key
1 : 1000

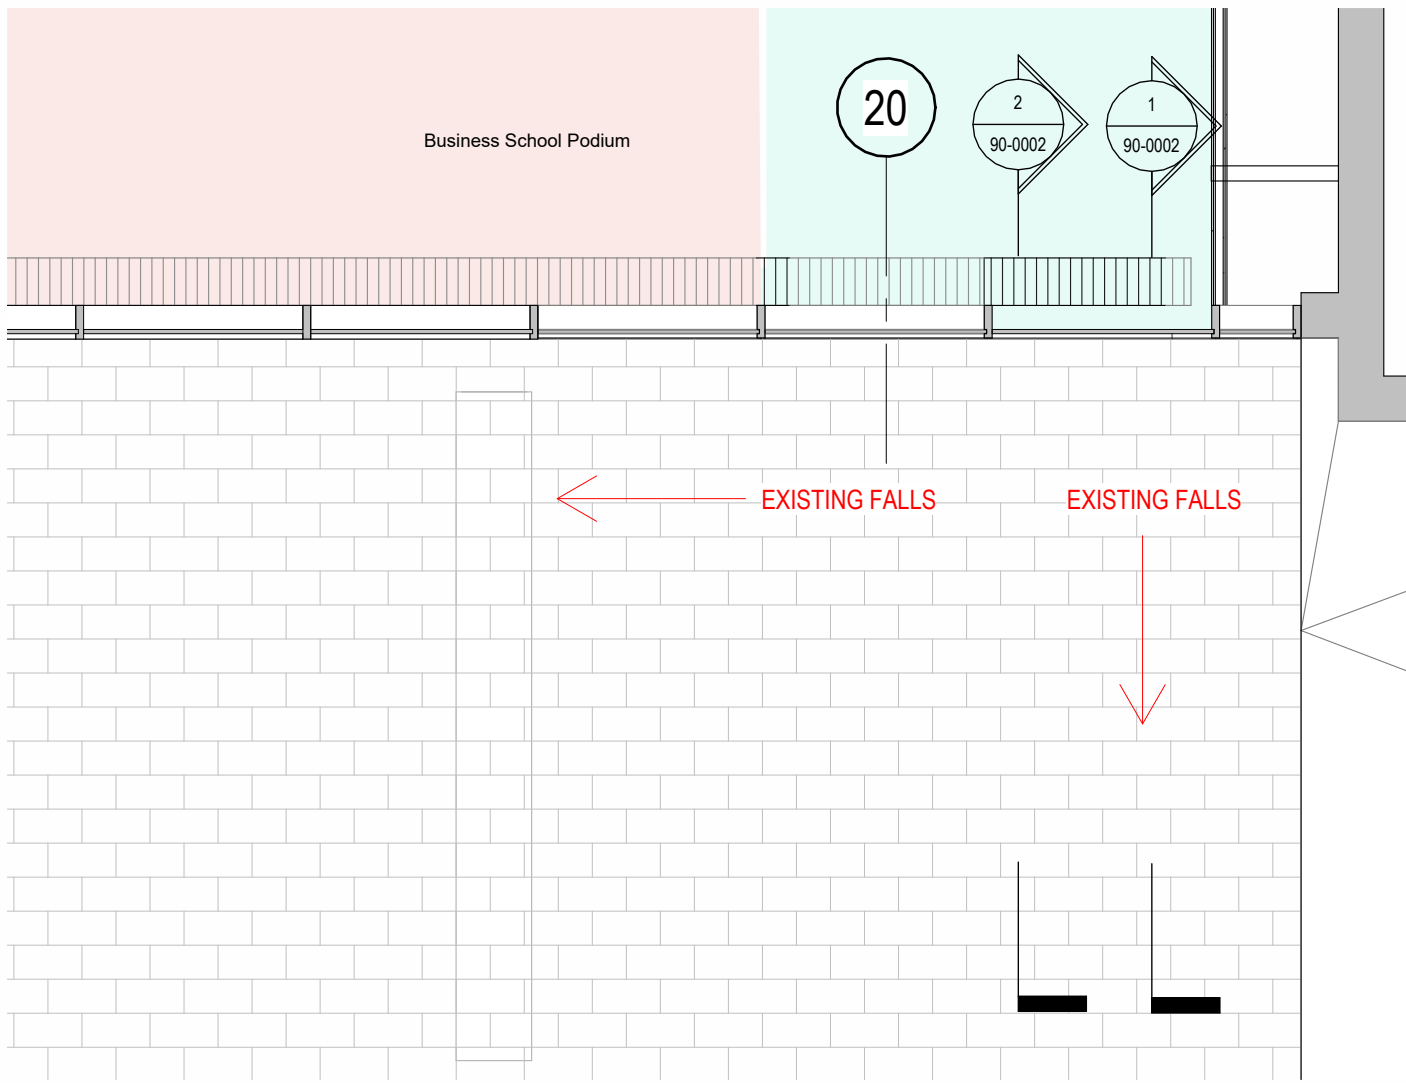

3 Existing Ext. Ramp
1 : 50

Note:
Design subject to further coordination upon receipt of existing topographical survey

GENERAL NOTES:
DAY Architectural Ltd does not warrant or take responsibility for any costs, losses or claims whatsoever arising from these drawings, specifications and related documents unless there is full compliance by the intended recipient or user with the following:
1. All boundaries, dimensions and levels are to be checked on site before construction and any discrepancies reported to the Architect / Designer prior to commencement of any work.
2. Partial Service: Any discrepancies with site or other information is to be advised to the Architect / Designer and direction and / or approval is to be sought before the implementation of the detail.
3. Block and site plans are reproduced under license from the Ordnance Survey.
4. Do not scale off drawings. Any measurements taken from information which is not dimensioned on the electronic copy are at the risk of the recipient.
5. For the purpose of coordination, all relevant parties must check this information prior to implementation and report any discrepancies to the Architect / Designer. The information must solely and only be used for the coordination and/or construction of the current project.
6. The copyright of the original documents belongs to DAY Architectural Limited. The information is only for use in preparation of documents for this project. The information issued may be confidential and must not be used other than by the intended recipient.
7. The recipient is responsible for verifying the correctness and completeness of the information issued. This should be done by consulting all relevant associated documents including but not limited to information provided by the Client / Structural Engineer, MEP Engineer(s), Fire Engineer, Acoustic, Hygiene Consultant, Flood Risk Assessment, Party Wall Assessment and any other project designers / consultants supplied during the course of the project and by confirming dimensions on site.
8. It is the responsibility of the recipient to ensure they have the need to site information.
9. If altered or added to in any way, all references to DAY Architectural Limited must be removed and those making the changes assume total responsibility for the information therein.
10. The Architect does not warrant that planning permission, Building Control/Building Safety Regulator Approval and other approvals from third parties shall be granted at all or, if granted, will be granted in accordance with any anticipated timetable. All designs provided are subject to such approval.
11. Any landscape/grading design provided by DAY Architectural Limited is in relation to indicative design intent only and DAY Architectural Limited shall have no contractual or insurance liability for such design howsoever provided.

 

						CLIENT Manchester Metropolitan University
						PROJECT Careers Hub
P01	Issued for Planning	15.07.25	SD	MB		
REV	DESCRIPTION	DATE	REV BY	CHKD BY	Information contained on this drawing is the sole copyright of DAY Architectural Ltd, and is not to be reproduced without their permission.	

DRAWING Existing & Proposed External Cross Sections						
SCALE As indicated @ A1					FIRST ISSUED 15.07.25	
PROJECT 1611-24		DRAWN BY SD		CHECKED BY MB		
ORIGIN DAY	VOLUME XX	LEVEL 00	TYPE DR	ROLE I	NUMBER 90-0002	REVISION P01
DRAWING STATUS			PLANNING			

DAY
DAY Architectural Ltd.
Studio 1, Lancaster Buildings
77 Deansgate, Manchester, M3 2BW
T: 0161 834 9703
W: www.day-architectural.com