
 


C:\Users\Abbie.Moore.RSK\ELSBY\RSK Group\SCP Job Library 2025 - Documents\250476 - Hilltop Court, Crumpsall, Manchester\03 Data\Drawings

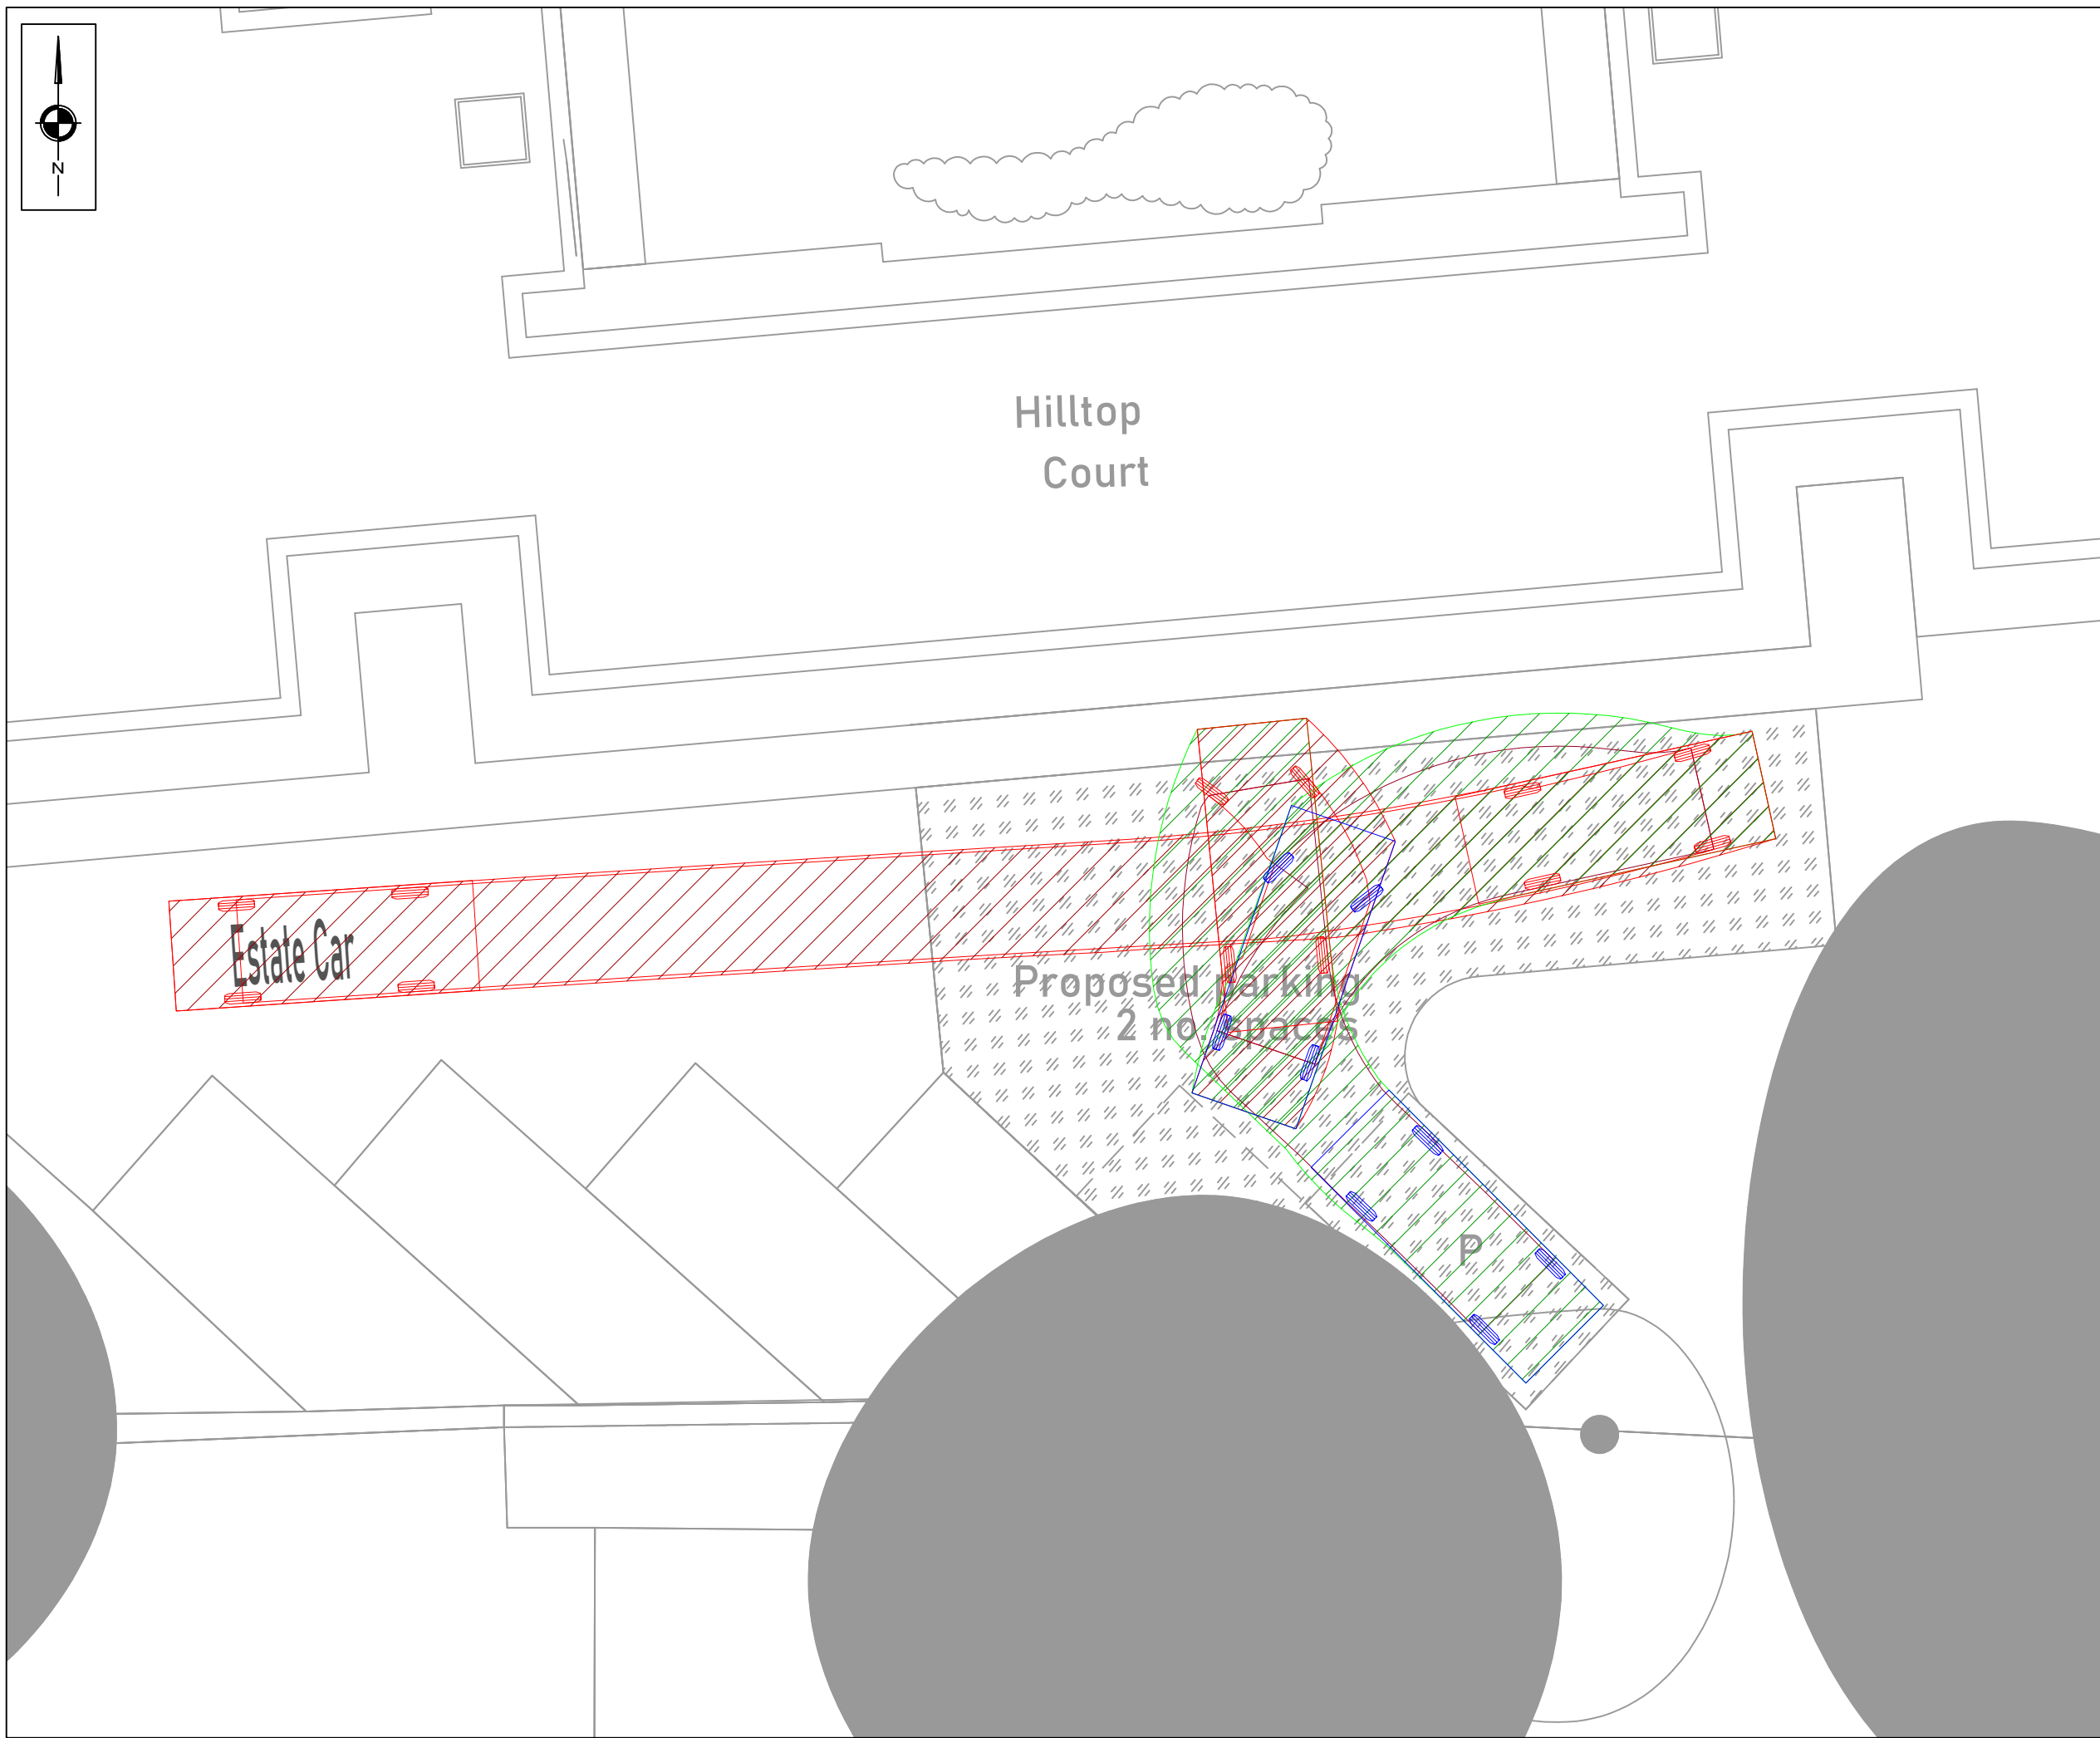

NOTES

A	—UPDATED SITE PLAN	09.10.25	AM
REV	DESCRIPTION	DATE	BY

REVISIONS

SCP

an RSK company

Office of Origin: Manchester Tel: 0161 832 4400
www.scptransport.co.uk - www.rskgroup.com

Client Name:

G&O SECURITIES LIMITED

Project Title:

HILLTOP COURT, CRUMPSALL,
MANCHESTER

Drawing Title:

SWEPT PATH ANALYSIS

Drawn By:	AM	Date:	25.09.2025
Checked:	MD	Scale@A3:	A3 : 1:100
Approved:	-	Status:	-

Drawing No.	Rev.
SCP/250476/ATR01	A