



Elevation C

Containers - blue in colour

 


Elevation E


Containers - blue in colour

 

Elevation D

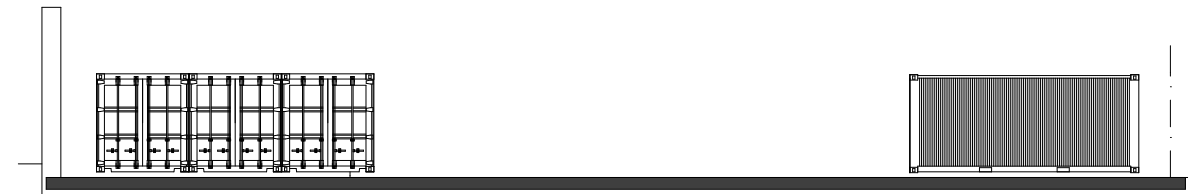


Elevation B

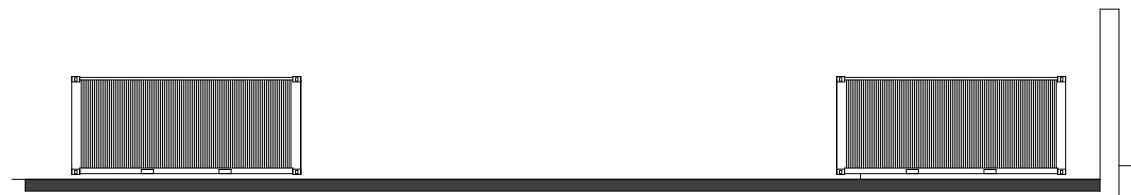


Elevation A


Scale 1:200

 


Staff security and toilet block
Front Elevation

 

Staff security and toilet block
Side Elevation

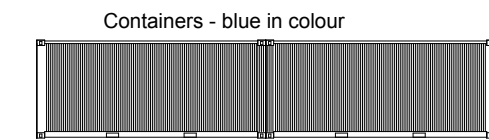

Staff security and toilet block
Rear Elevation

 

Staff security and toilet block
Side Elevation

Drawing No: 44
Elevations

TL Architects