



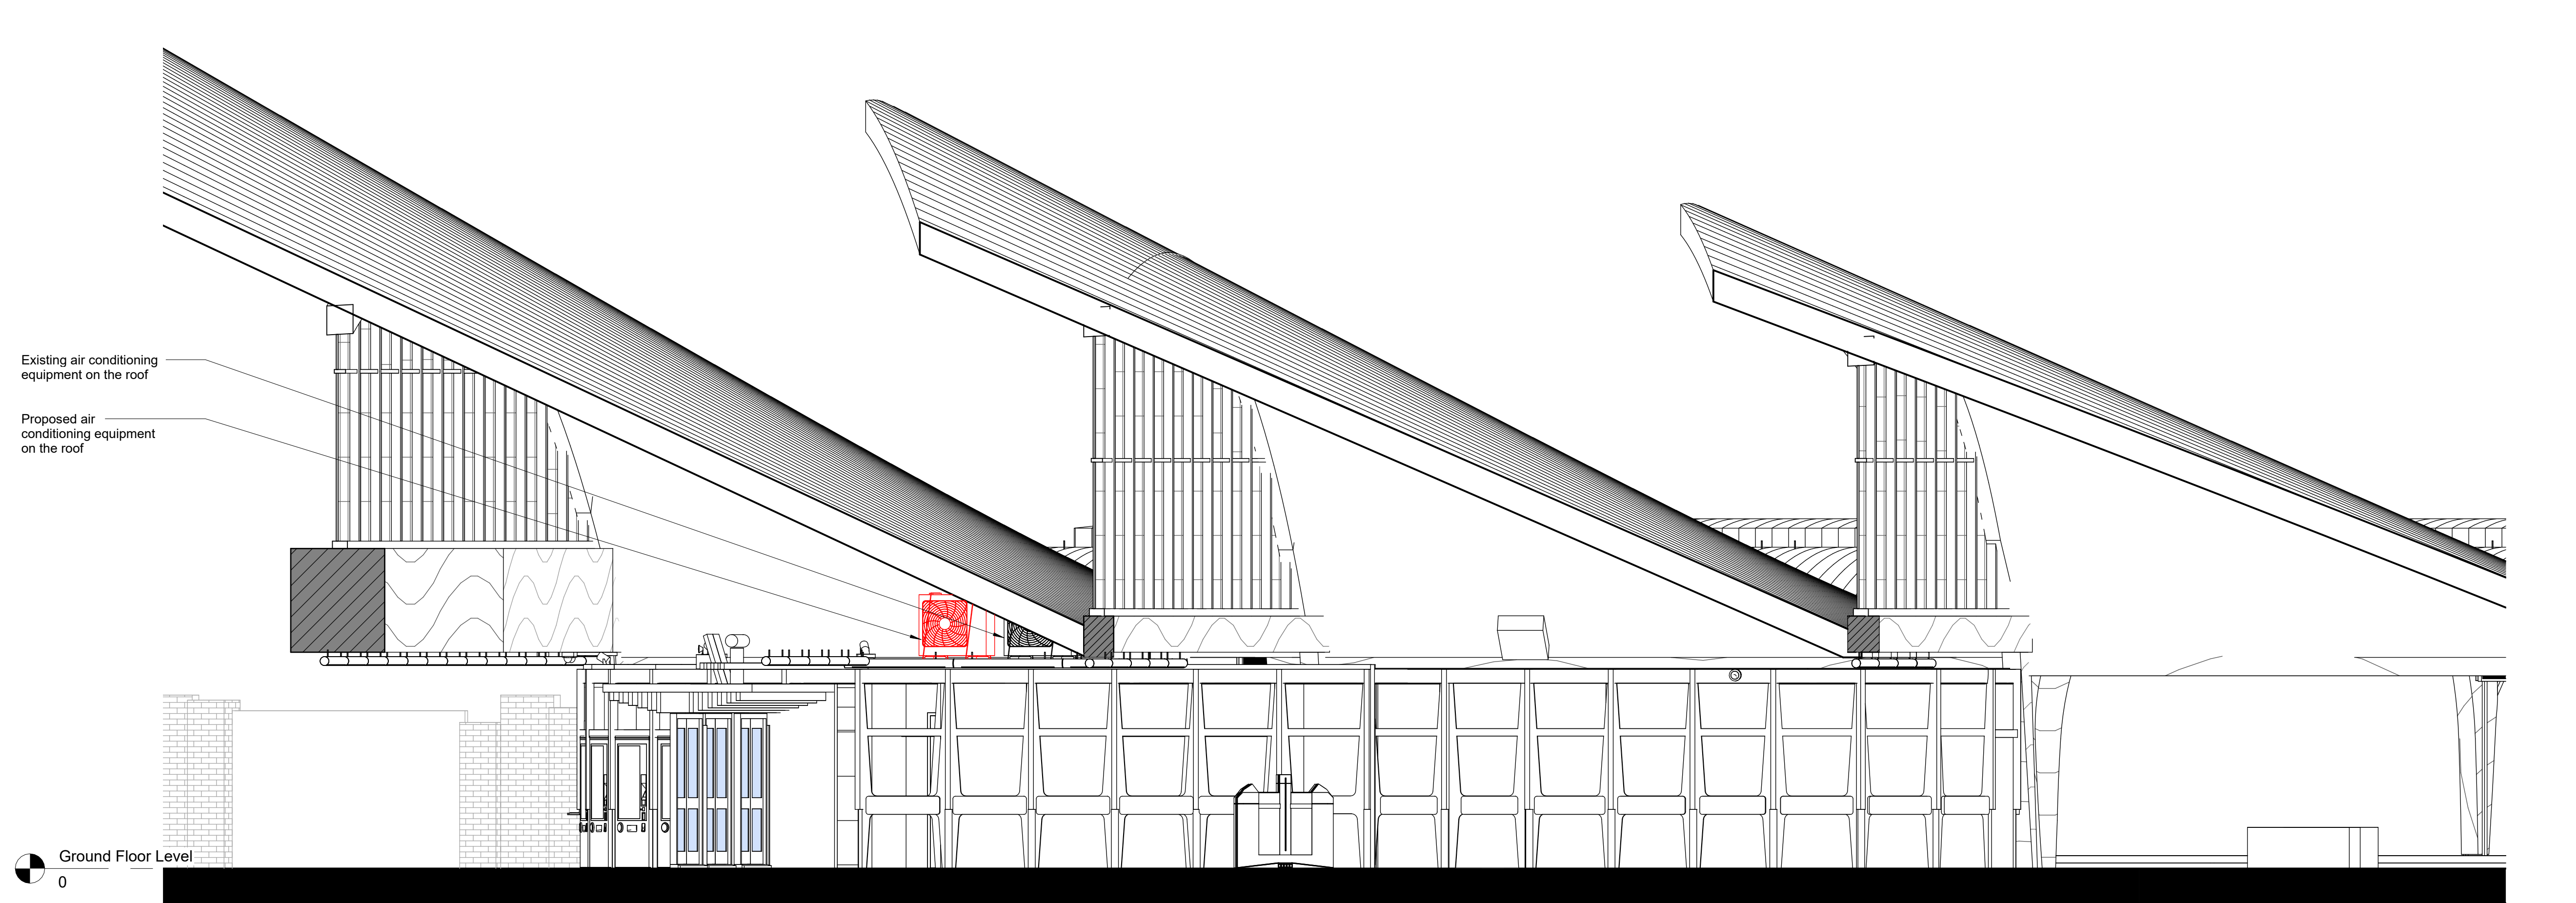

1 Proposed North Elevation (Interior)
1 : 50

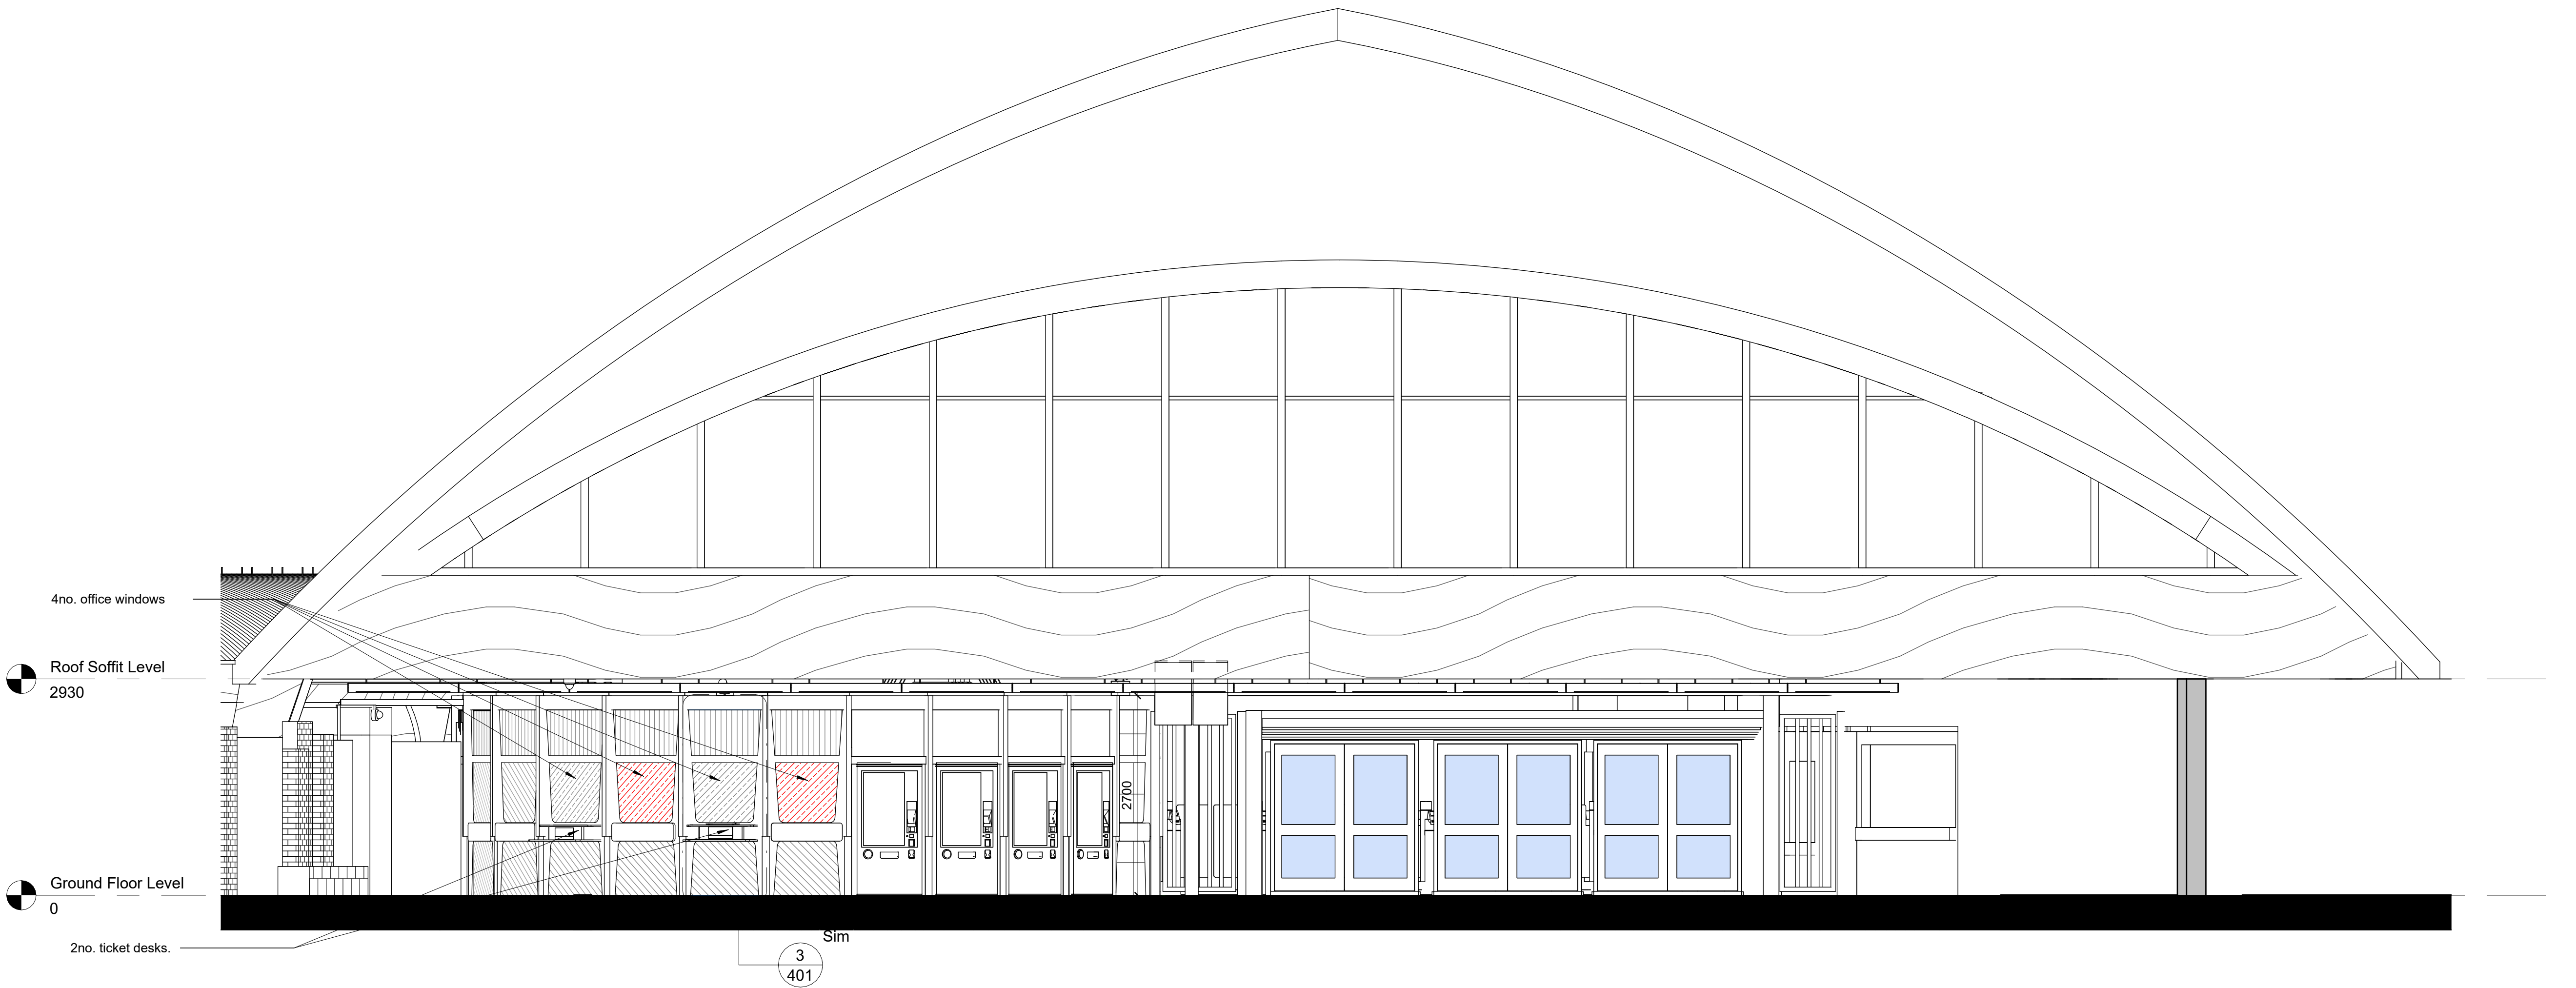

2 Proposed East Elevation (Main Entrance)
1 : 50



©
DO NOT SCALE. Use figured dimensions only. Contractor is to check all dimensions before commencement of works. This drawing is copyright. This data to be used as x-ref file only - not as live data. This drawing must only be used for the purpose for which it is supplied.

NOTES:

- Key:
- Area out of scope
- Existing Infrastructure
- Proposed Infrastructure
- Ticket office windows Key:
- Security rated steel gauge infill panel, powdercoated completed within Phase 1.
- 15mm laminated security rated glazing with 1.52 PVB layer, and anti-glare film installed onto new security glazing. Completed within Phase 1
- 15mm laminated security rated glazing with 1.52 PVB layer, and anti-glare film installed onto new security glazing.
- 6mm laminated security rated glazing, with anti-glare film installed onto new security glazing (upper windows) completed within Phase 1.

No.	Date	Description of Revision	Drawn	Chkd.	Appr.
C06	09/07/2025	Final Planning Submission	RB	GF	GS
C05	03/12/2024	Final Planning Submission	NF	RB	GS
C04	09/08/2024	Amendments to include additional windows and air conditioning unit to ticket office	KB	LK	GS
C03	09/04/2024	Additional window - Ticket office	GB	GF	GS
C02	24/01/2024	Issued for Construction	GB	GF	GS
C01	14/12/2023	Issue for Construction	GB	GF	GS

SEED Architects
Parsonage Chambers
3 Parsonage
Manchester
M3 2HW
• Tel: 0161 832 5750 • E: office@seedarchitects.co.uk •

status
PACE 2 ES-5



job title
Manchester Oxford Road
Congestion Relief

ELR: COL
mileage: 189m 0658yds

drawing title
Proposed Elevations 01

author GB	date 12/12/2023	drawn by GB	date 06/10/2023
checker TP	date 06/10/2023	approver GS	date 06/10/2023
scale As indicated	paper size A1	Suitability: S4	Rev. C06

Drawing Number:
175726-STR-XX-XXXX-DRG-EAR-000203