


1. CONFIRM DIMENSIONS WITH SITE MANAGER ON SITE BEFORE RAISING THE PARTITIONS.
2. GENERAL DIMENSIONS INDICATE FURNITURE LAYOUT.
3. CASEWORK DIMENSIONS TO BE CONFIRMED FOLLOWING CONSTRUCTION OF PARTITIONS

2A110 Ceilings		
Graphic	Ref.	Description
	CE02	MF Suspended Acoustic ceiling - 2600mm - Painted: TBC
	CE03	Suspended Metal mesh tray 2800mm - Black
	CE05	MF suspended ceiling
	SV02	Suspended Acoustic Raft - Woven Image - Fuji Roku & Fuji Juni
	SV03	Suspended Acoustic Fins - Woven Image - Array 24
	SV04	Suspended Acoustic Raft - Woven Image - Echo Panel
	SV05	Suspended Acoustic Clouds - Agile Acoustics

CEILINGS LEFT BLANK ARE TO BE LEFT AS EXISTING

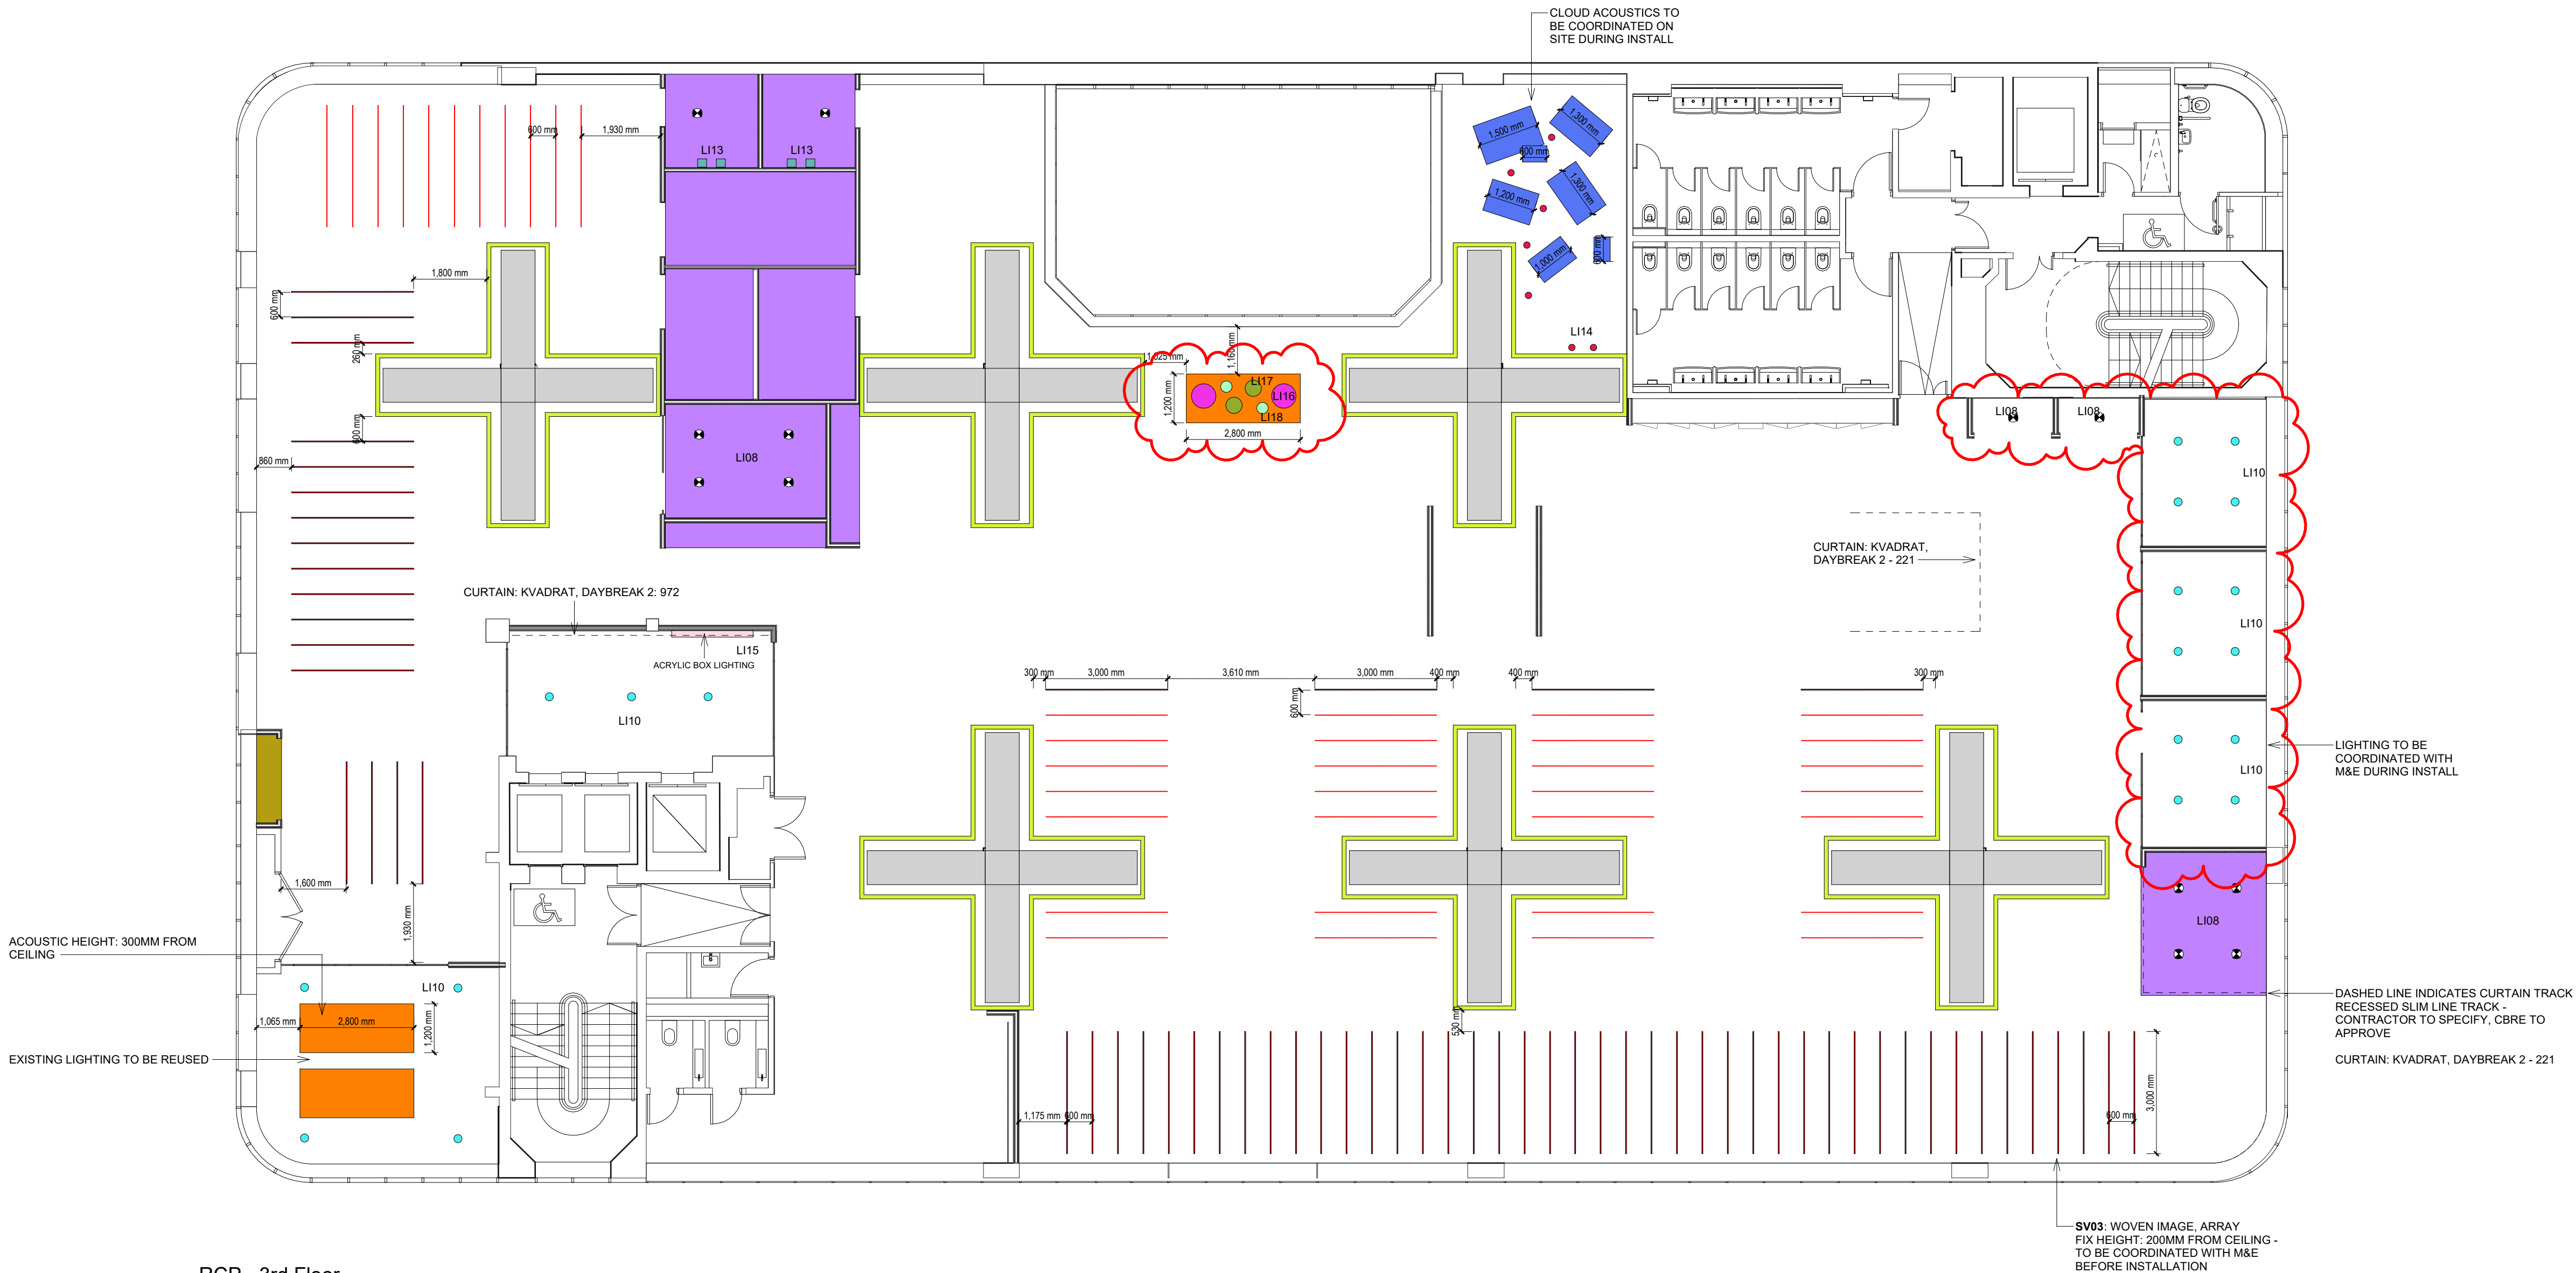

LIGHTING LEGEND

- L101 - PENDANT: ZAHO LIGHTING - SPRITZR LONG
- L102 - PENDANT: ONE EIGHTY LIGHT - SFERA, 150MM
- L103 - PENDANT: ONE EIGHTY LIGHT - SFERA, 300MM
- L104 - PENDANT: ONE EIGHTY LIGHT - SFERA, 400MM
- L105 - PENDANT: ONE EIGHTY LIGHT - SFERA, 500MM
- L106 - TRACK SYSTEM: WEAVER & DUCRE - PIRRO ON TRACK
- L107 - TRACK SYSTEM: XAL - MOVE IT PRO WITH SPOTLINE
- L108 - SPOTLIGHT: WEVER & DUCRE, DEEP PETIT
- L109 - PENDANT: WEVER & DUCRE, KUJO 3.0
- L110 - CYLINDER LIGHT: WEVER & DUCRE, SOLID PETIT 2.0
- L111 - PENDANT: PHOLC, DONNA 7
- L112 - PENDANT: &TRADITION, FLOWERPOT VP1
- L113 - WALL LIGHT: MARSET, AMBROSIA
- L114 - SUSPENDED CYLINDER: WEVER & DUCRE, RAY 3.0
- L115 - TRACK SYSTEM: XAL - MOVE IT PRO WITH SPOTLINE
- L116 - PENDANT: MUUTO - STRAND, CLOSED 600MM
- L117 - PENDANT: MUUTO - STRAND, OPEN 400MM
- L118 - PENDANT: MUUTO - STRAND, OPEN 280MM

02	Amended Design	29/05/2025
01	Stage 4 Issue	08/05/2025
00	First Issue	04/04/2025
REVISION No	DESCRIPTION	DATE



CLIENT

DF Capital

PROJECT

EXPRESS BUILDING - DFC

SHEET NAME

Reflected Ceiling Plan - Level 03

SCALE	PROJECT No	REVISION
1 : 100	596133	02
SHEET No		

596133_2A110_SHT_PR_L03

TO BE COORDINATED WITH M&E

EXISTING LIGHTING TO BE REUSED THROUGHOUT WHERE NO SPEC IS NOTED

To be read in conjunction with Outline Specification document. All dims to be checked and measured on site before construction