


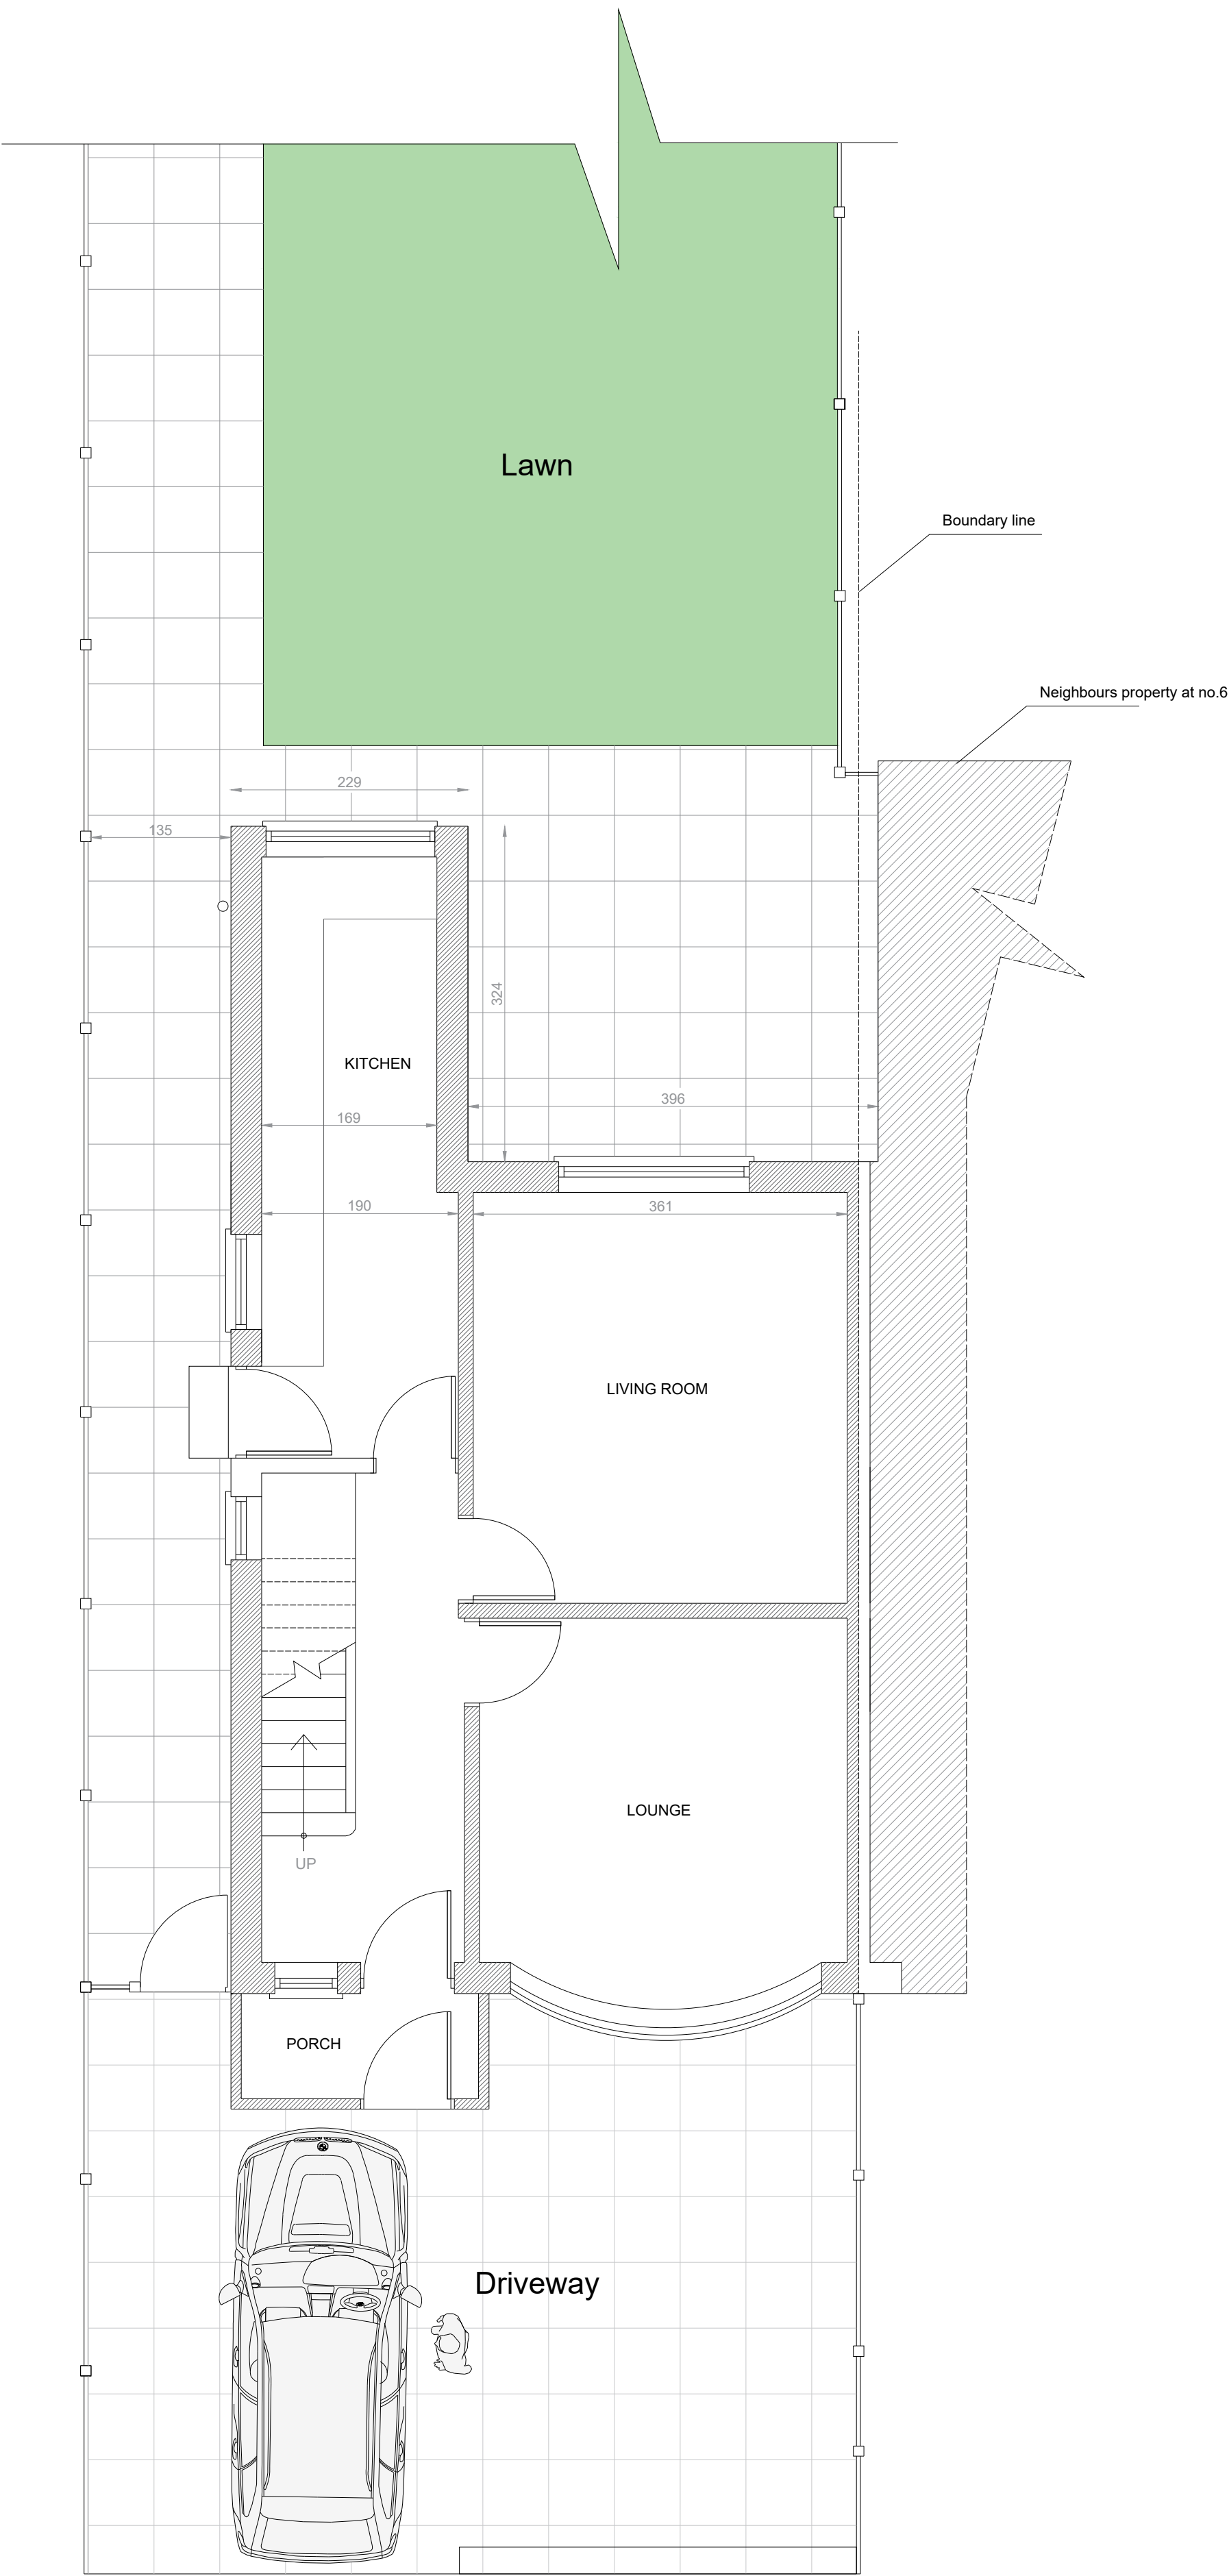


EXISTING GROUND FLOOR



EXISTING SIDE ELEVATION (north)



EXISTING SIDE ELEVATION (south)

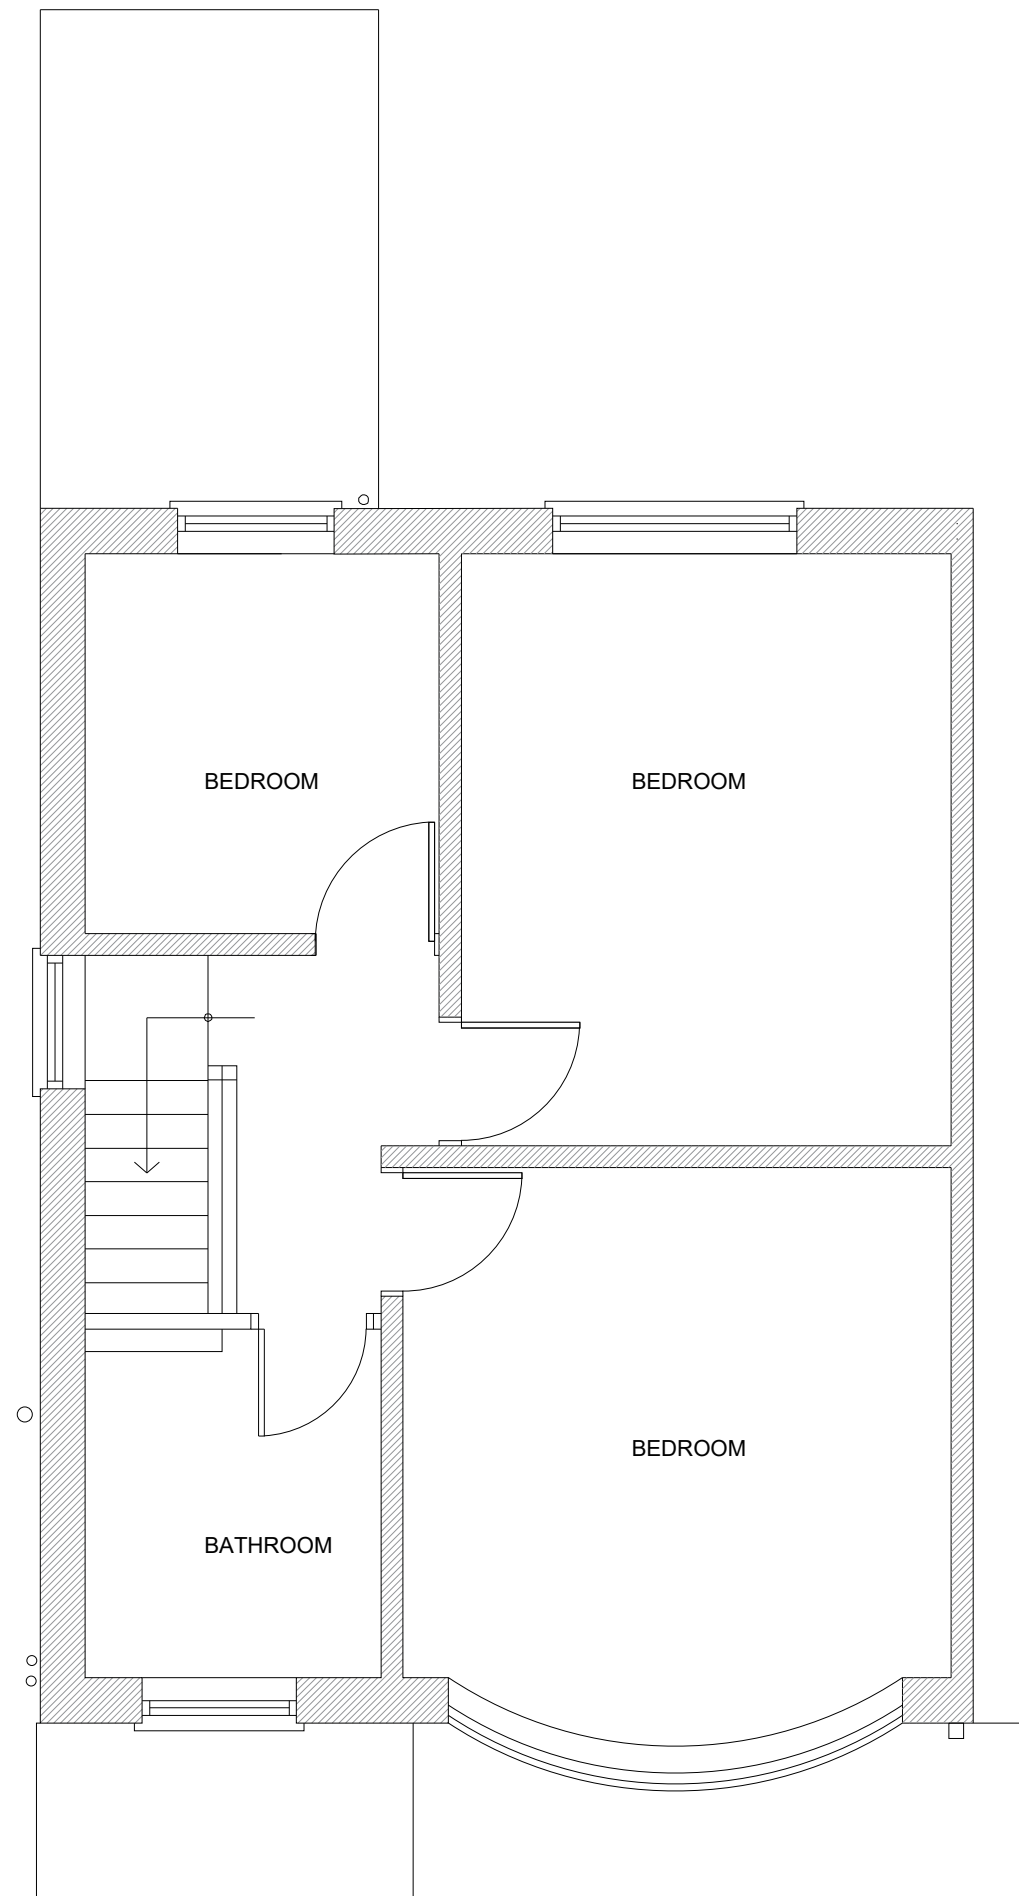


EXISTING FIRST FLOOR




EXISTING FRONT ELEVATION




EXISTING REAR ELEVATION

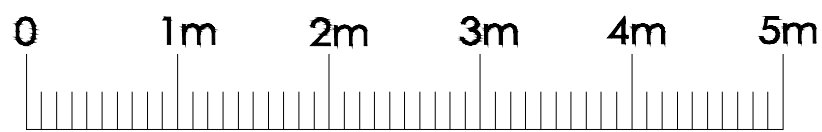


Subject to Planning permission
All structure work to be examined and signed off by a qualified
structure engineer. All electric work done by a qualified electrician - All measurements to be checked on site.

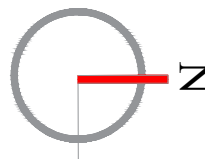

Project:		
Single storey rear extension at:		
8 Hatherley Road Manchester M20 4RN		
Client: Mr Ahmed Albajari		
DRG Title: Existing Plans		
Date: 23/07/2025	Job No	Dwg. No
Scale: 1:50 on A1	23.07.00	A02
Agent: Mrs Jouliana Tanous		
Email: SUNBULLI@HOTMAIL.CO.UK Tel: 07587719118		

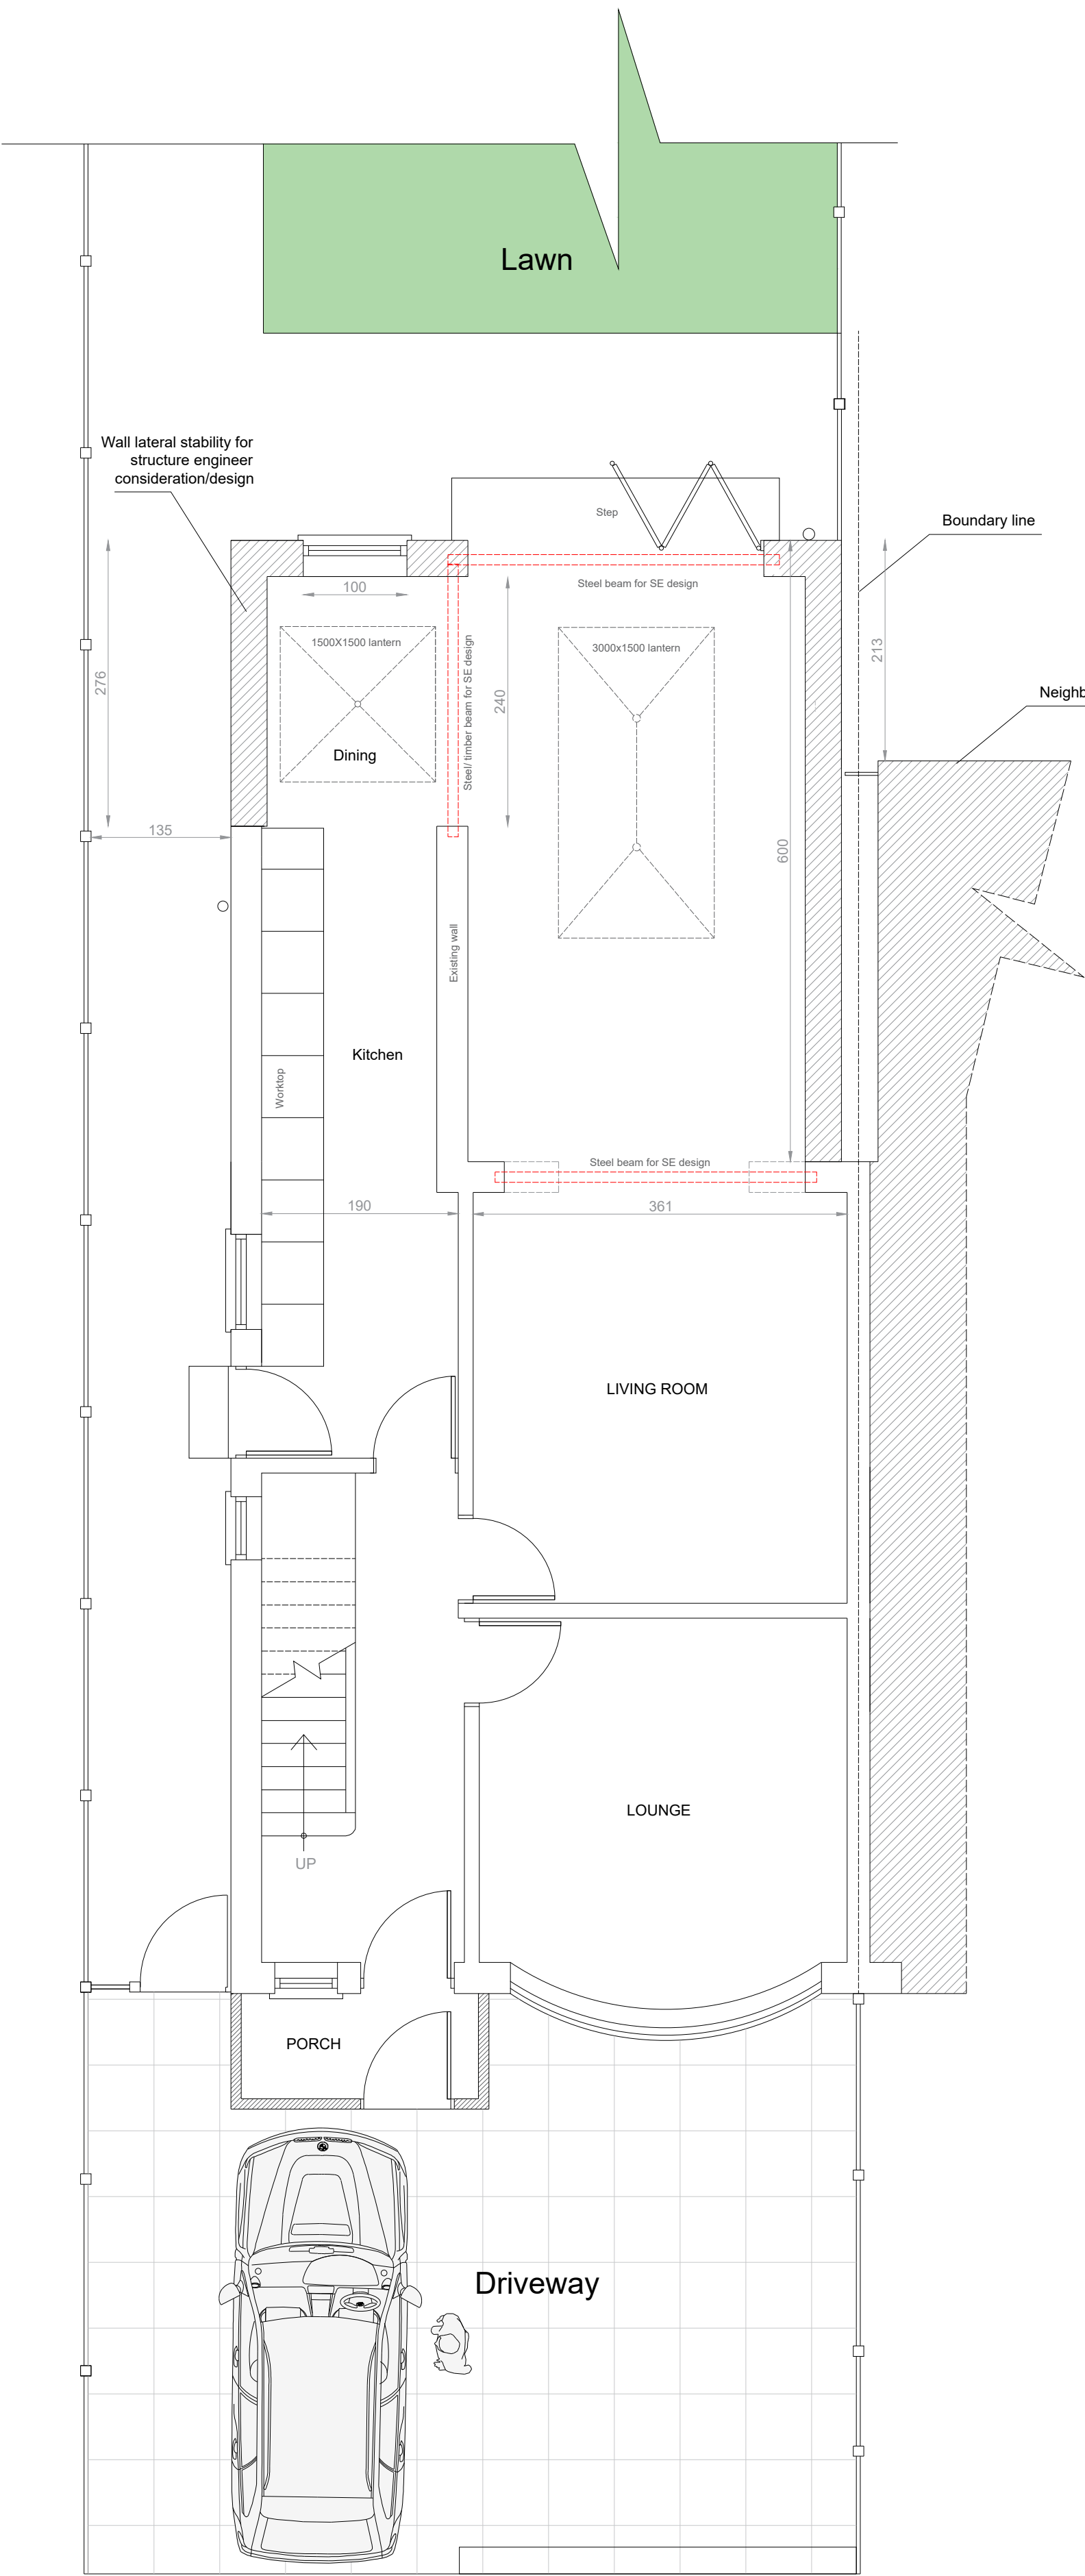

PROPOSED GROUND FLOOR

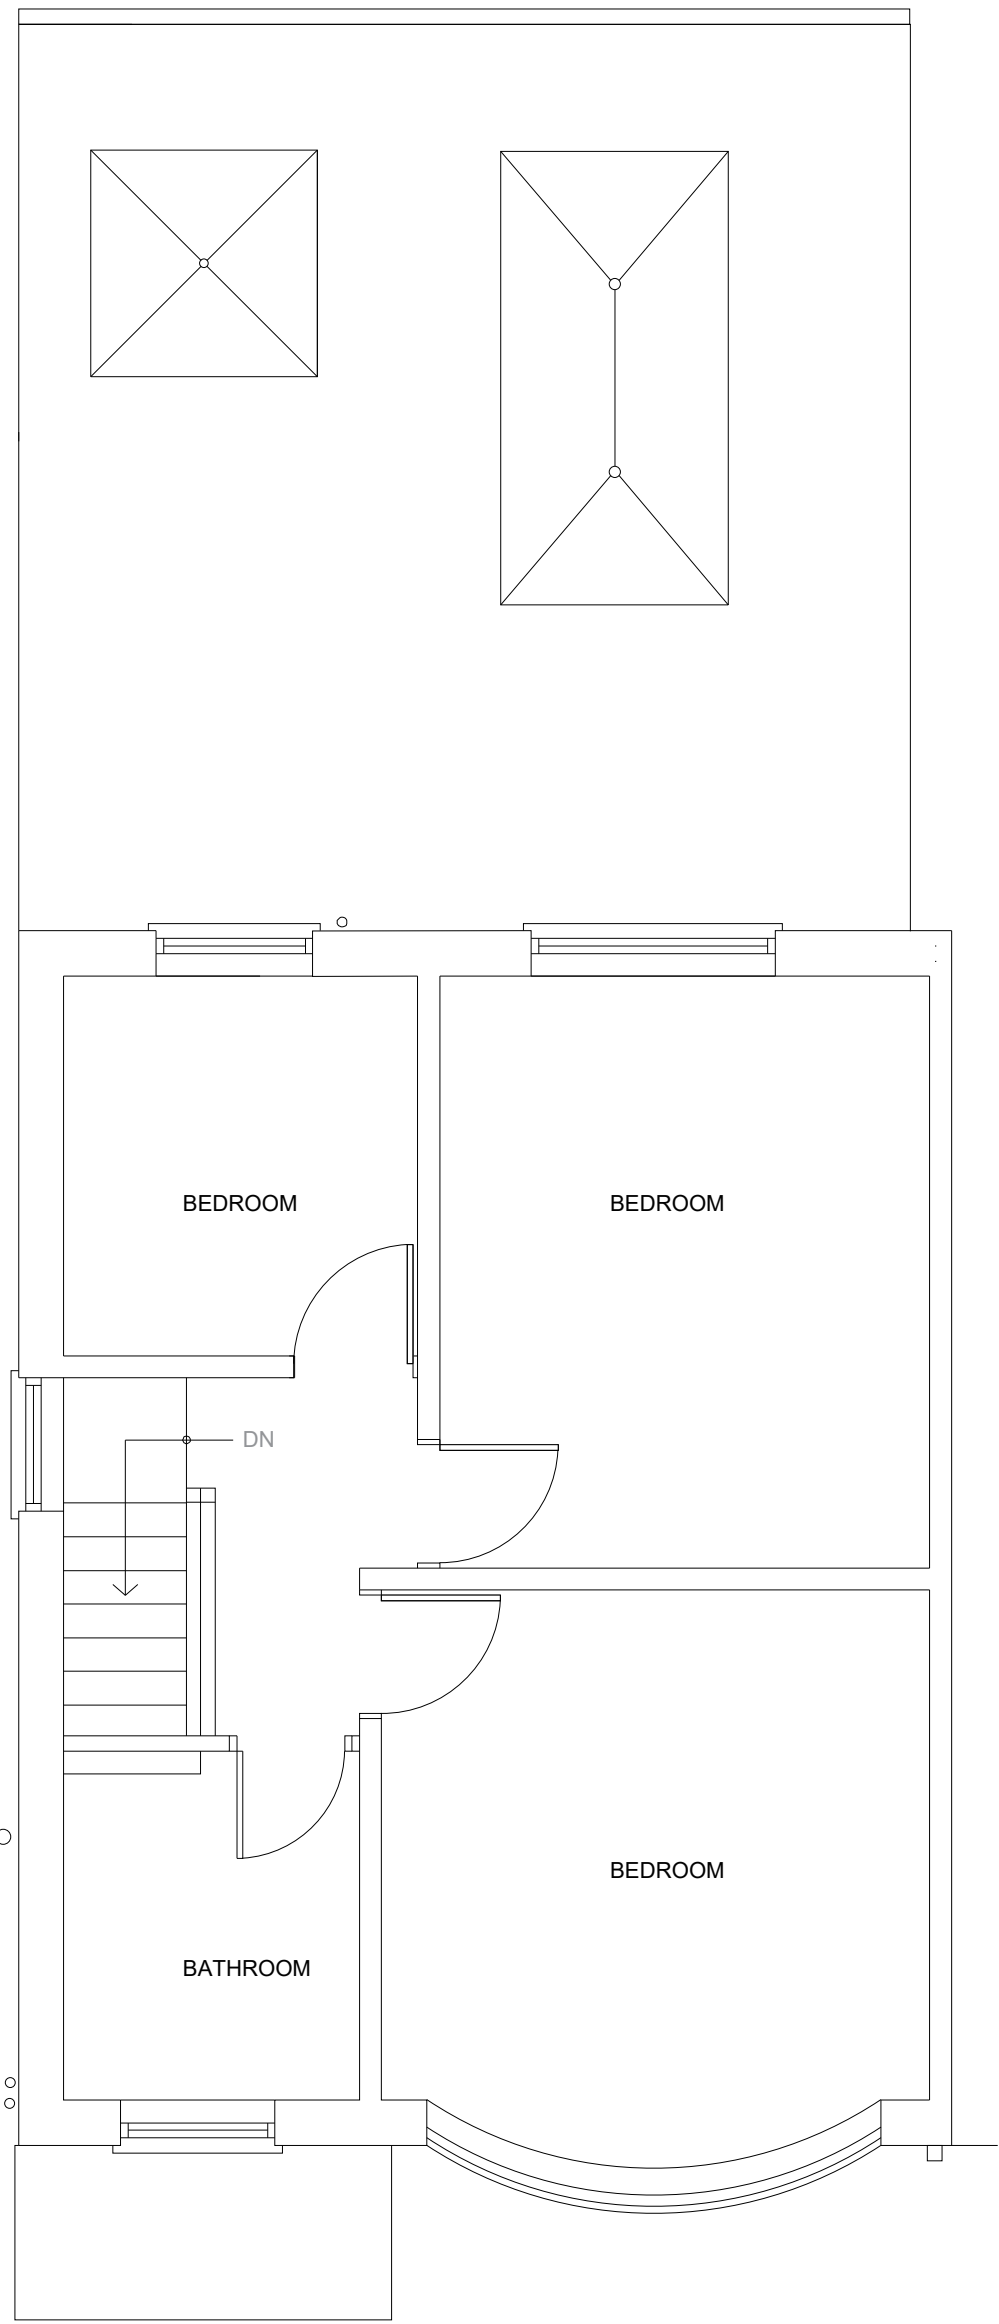


PROPOSED FIRST FLOOR



PROPOSED FRONT ELEVATION




PROPOSED SIDE ELEVATION (south)

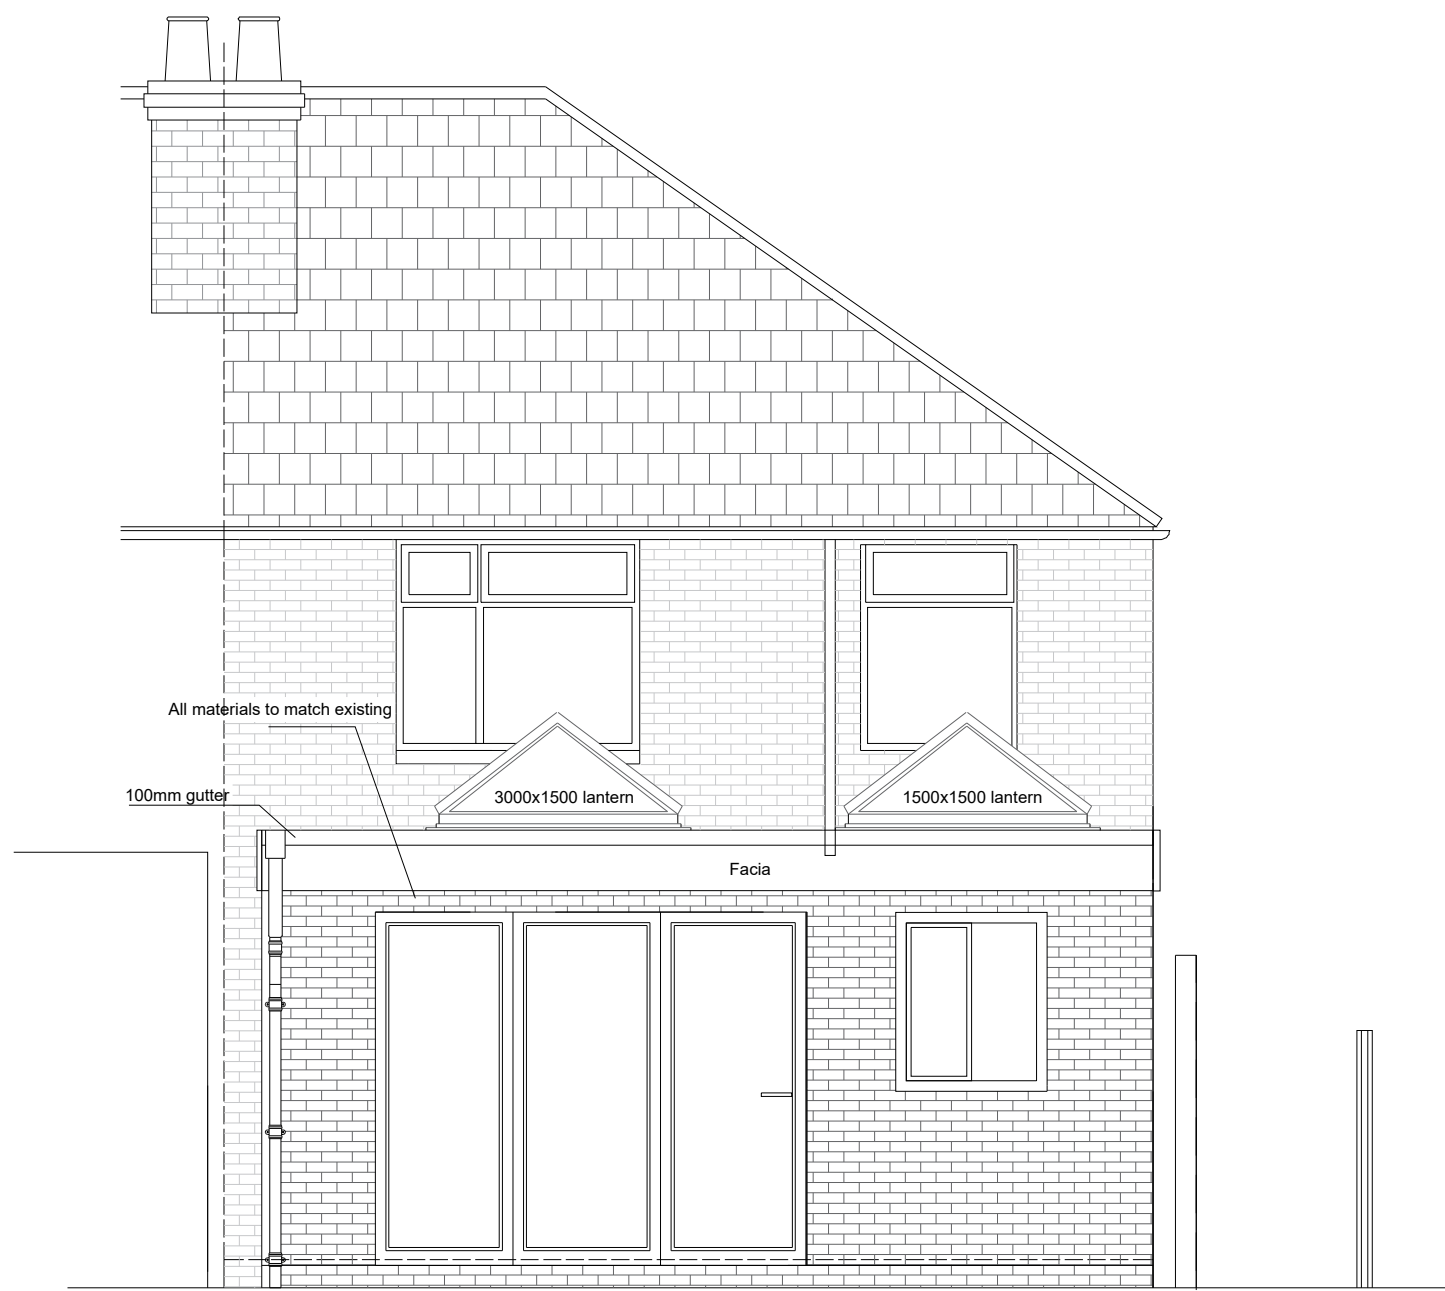


PROPOSED REAR ELEVATION



PROPOSED SIDE ELEVATION (south)

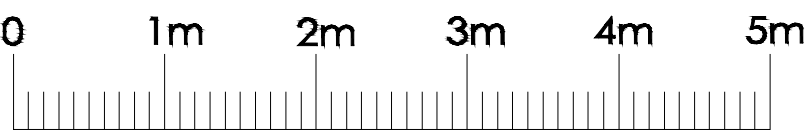

Subject to Planning permission
All structure work to be examined and signed off by a qualified
structure engineer. All electric work done by a qualified electrician - All measurements to be checked on site.

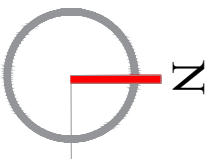

Project:		
Single storey rear extension at:		
8 Hatherley Road Manchester M20 4RN		
Client: Mr Ahmed Albajari		
DRG Title: Proposed Plans		
Date: 29/07/2025	Job No 23.07.00	Dwg. No A02
Scale: 1:50 on A1		
Agent: Mrs Jouliana Tanous		
Email: SUNBULLI@HOTMAIL.CO.UK Tel: 07587719118		