



All dimensions are to be checked on site. This drawing shall not be scaled to ascertain dimensions.

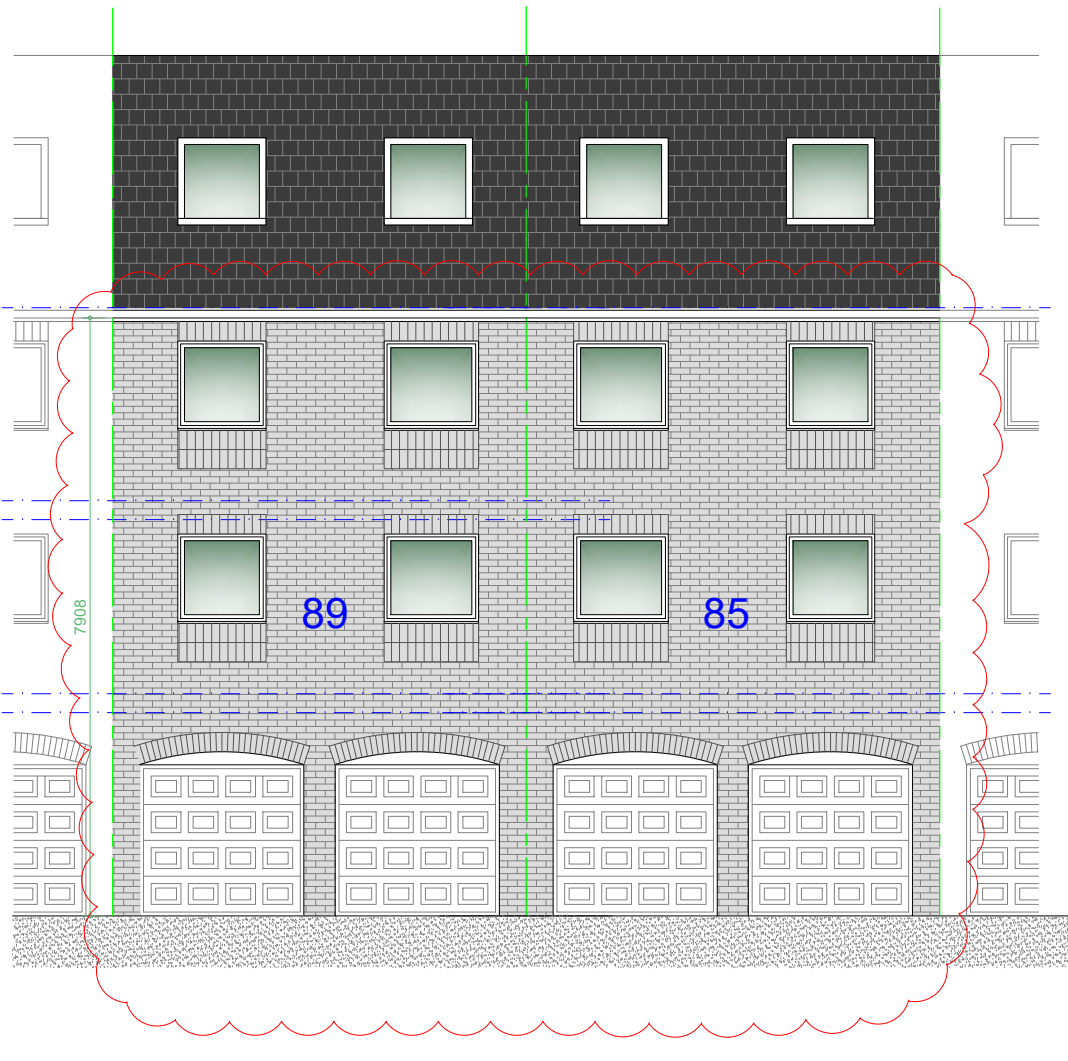

Existing Front Elevation
Scale 1:100



Existing Rear Elevation
Scale 1:100

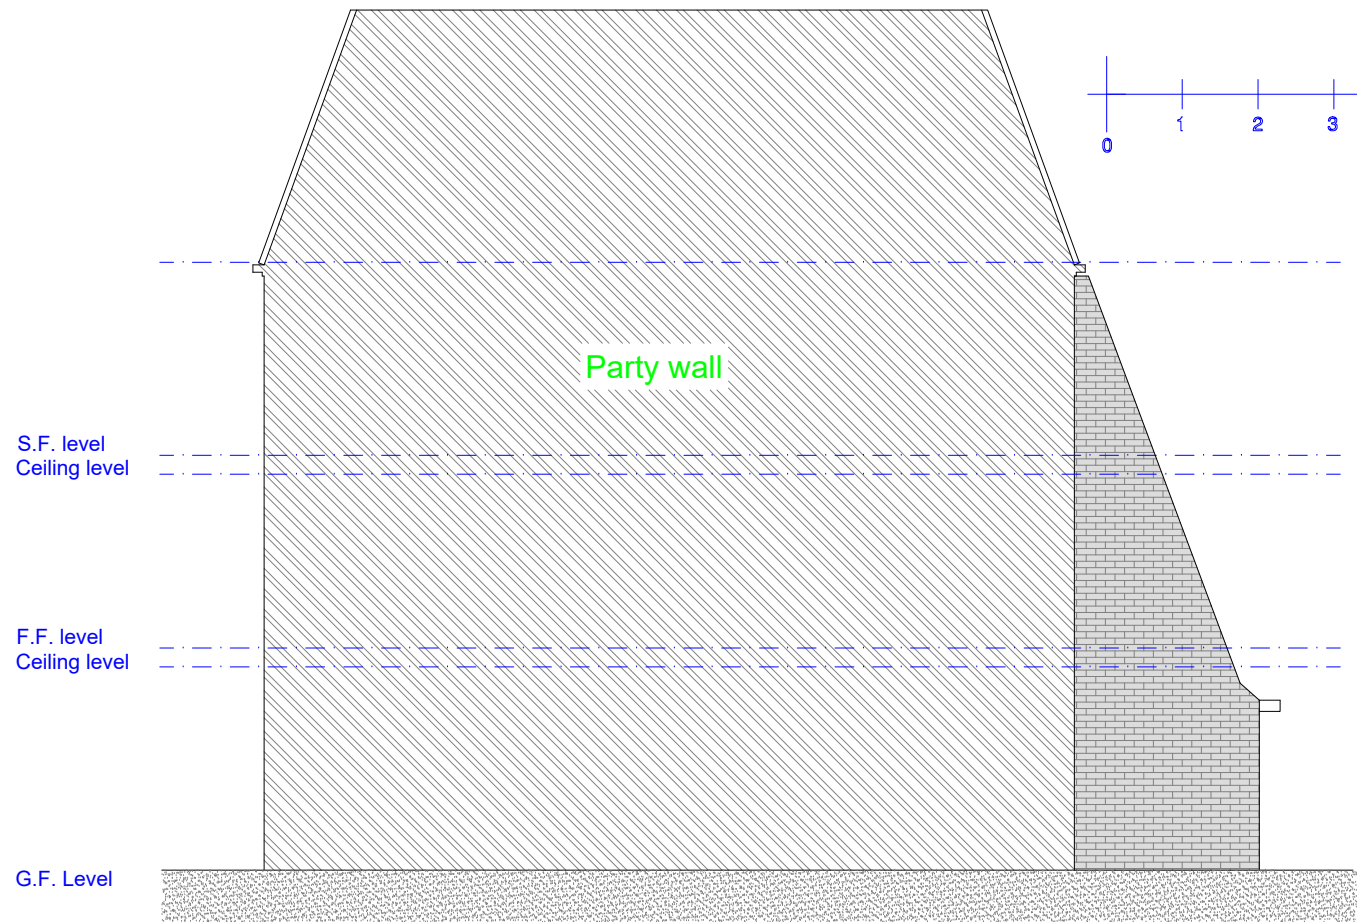

Existing L/H Side Elevation
Scale 1:100

Rev	Date	Description
Issued For : INFORMATION PURPOSES ONLY		

Client
Miss. Jennifer Frew

Project
85 and 89 Porchfield Square.
Manchester M3 4FG.
Proposed reinstatement of one house
into two seperate dwellings.

Scheme - Drawing Title
Existing Elevations.

02
Drawing No. Revision Scale 1:100 @A3



Plans To Build It Ltd
Tel: 0161 728 5730
Mob: 07741175755
www.planstobuildit.com