




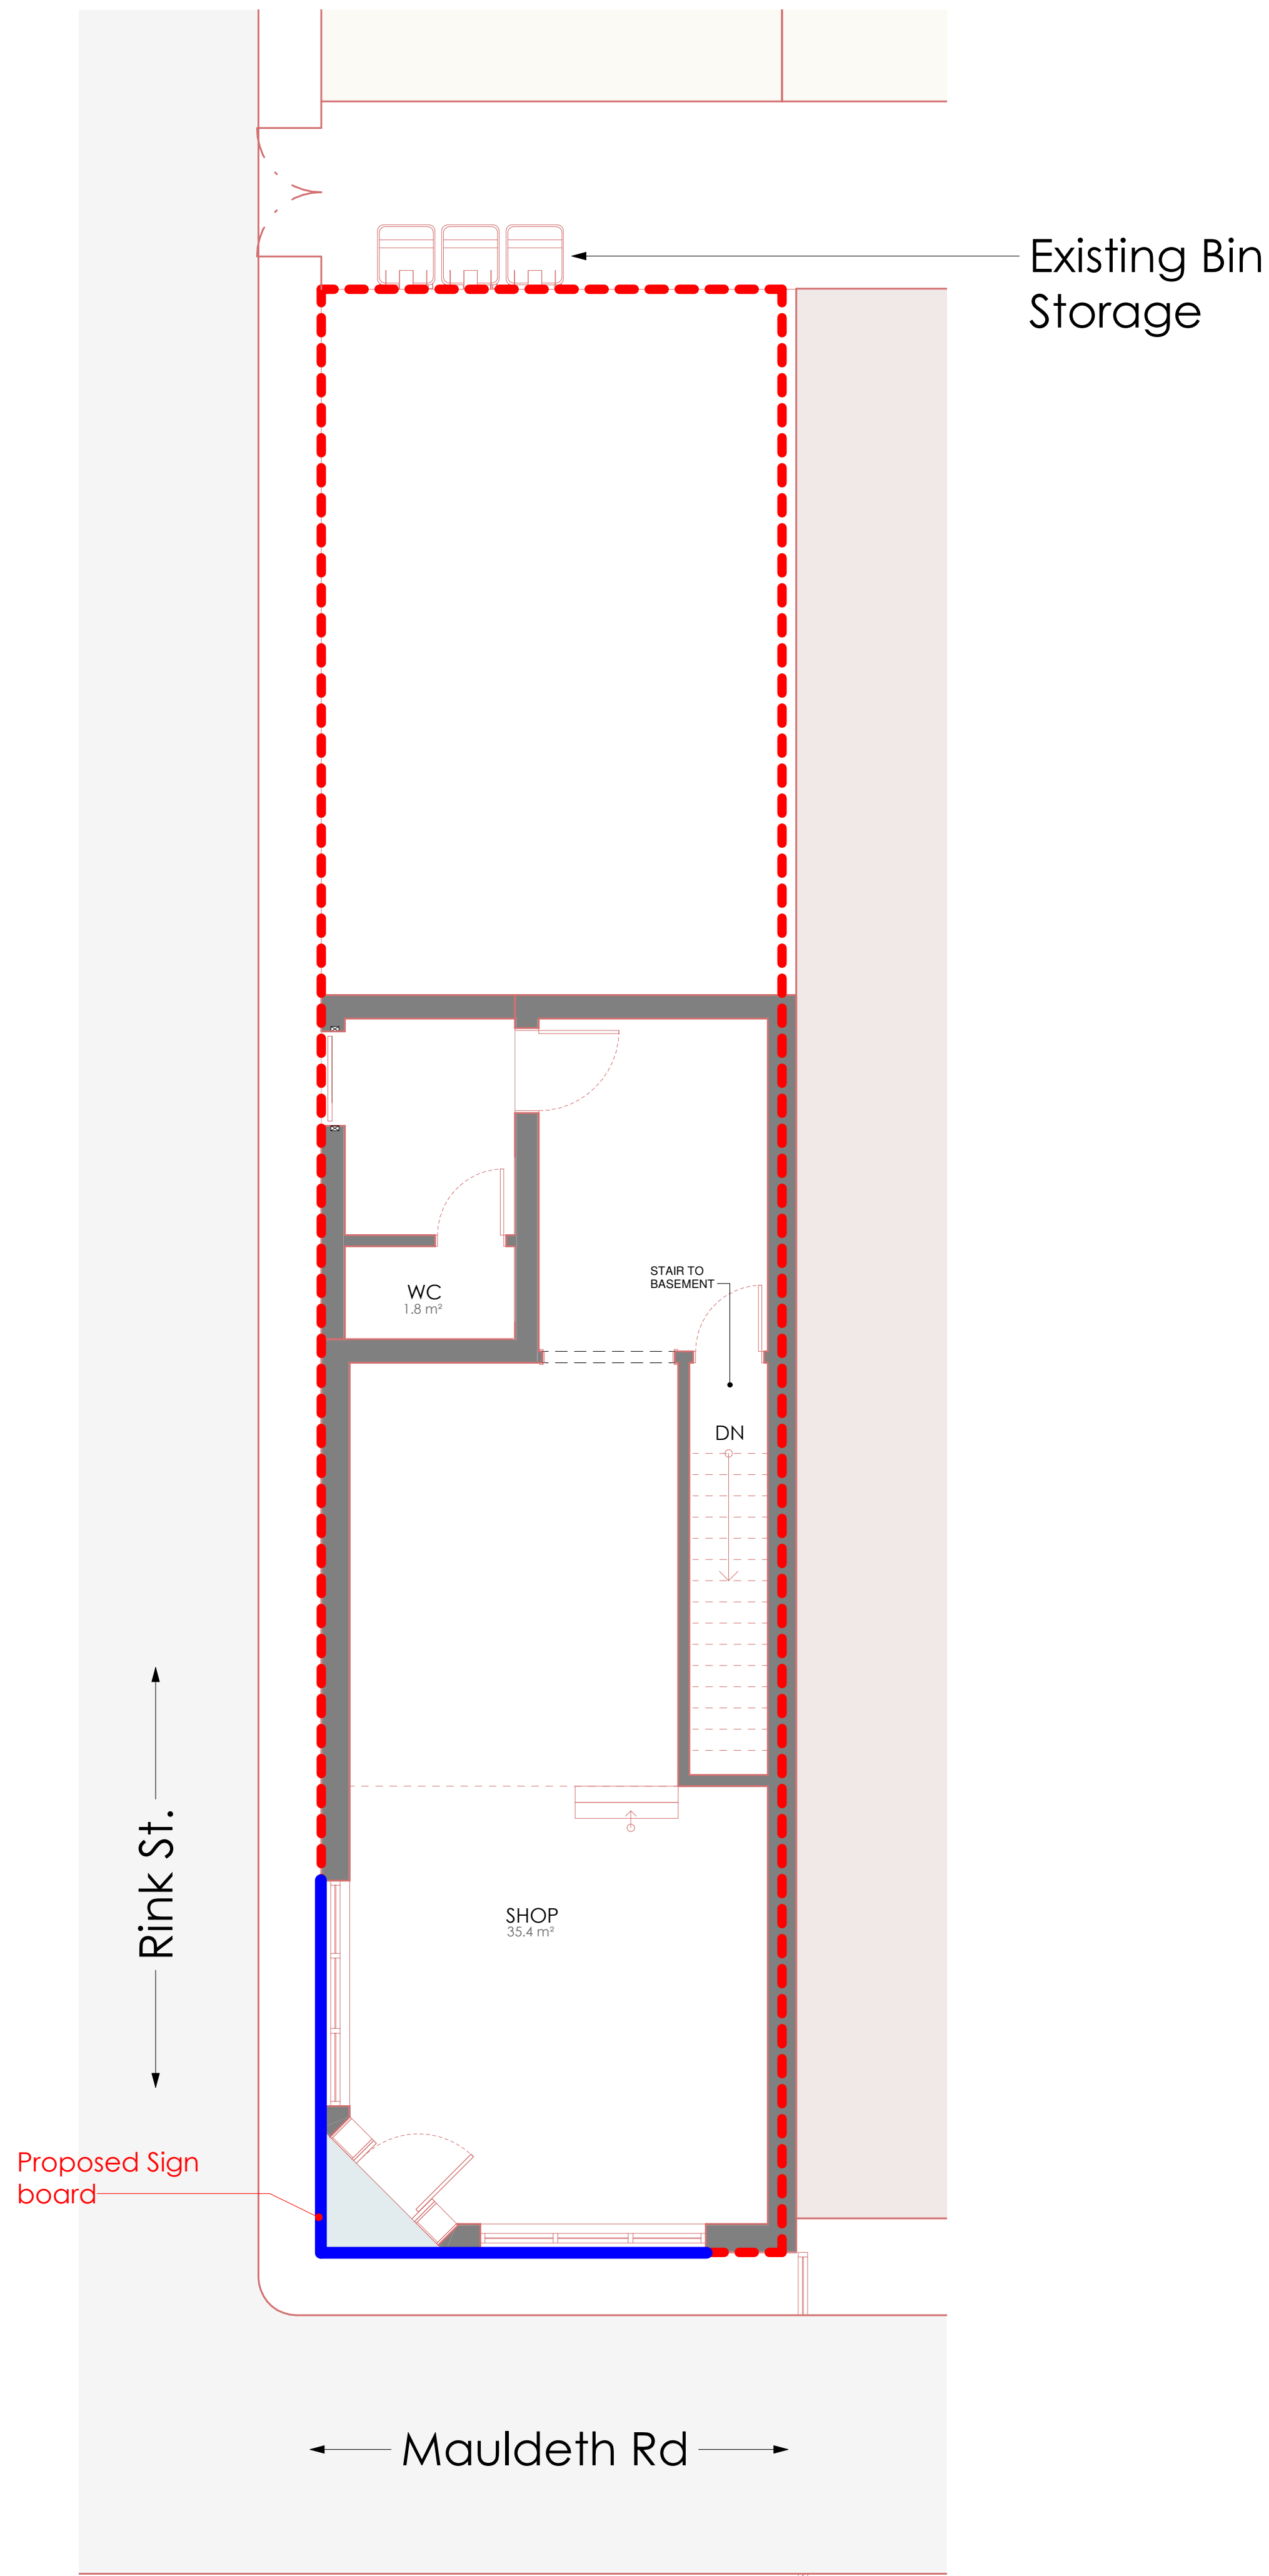

1 Ground Floor Plan
1 : 50

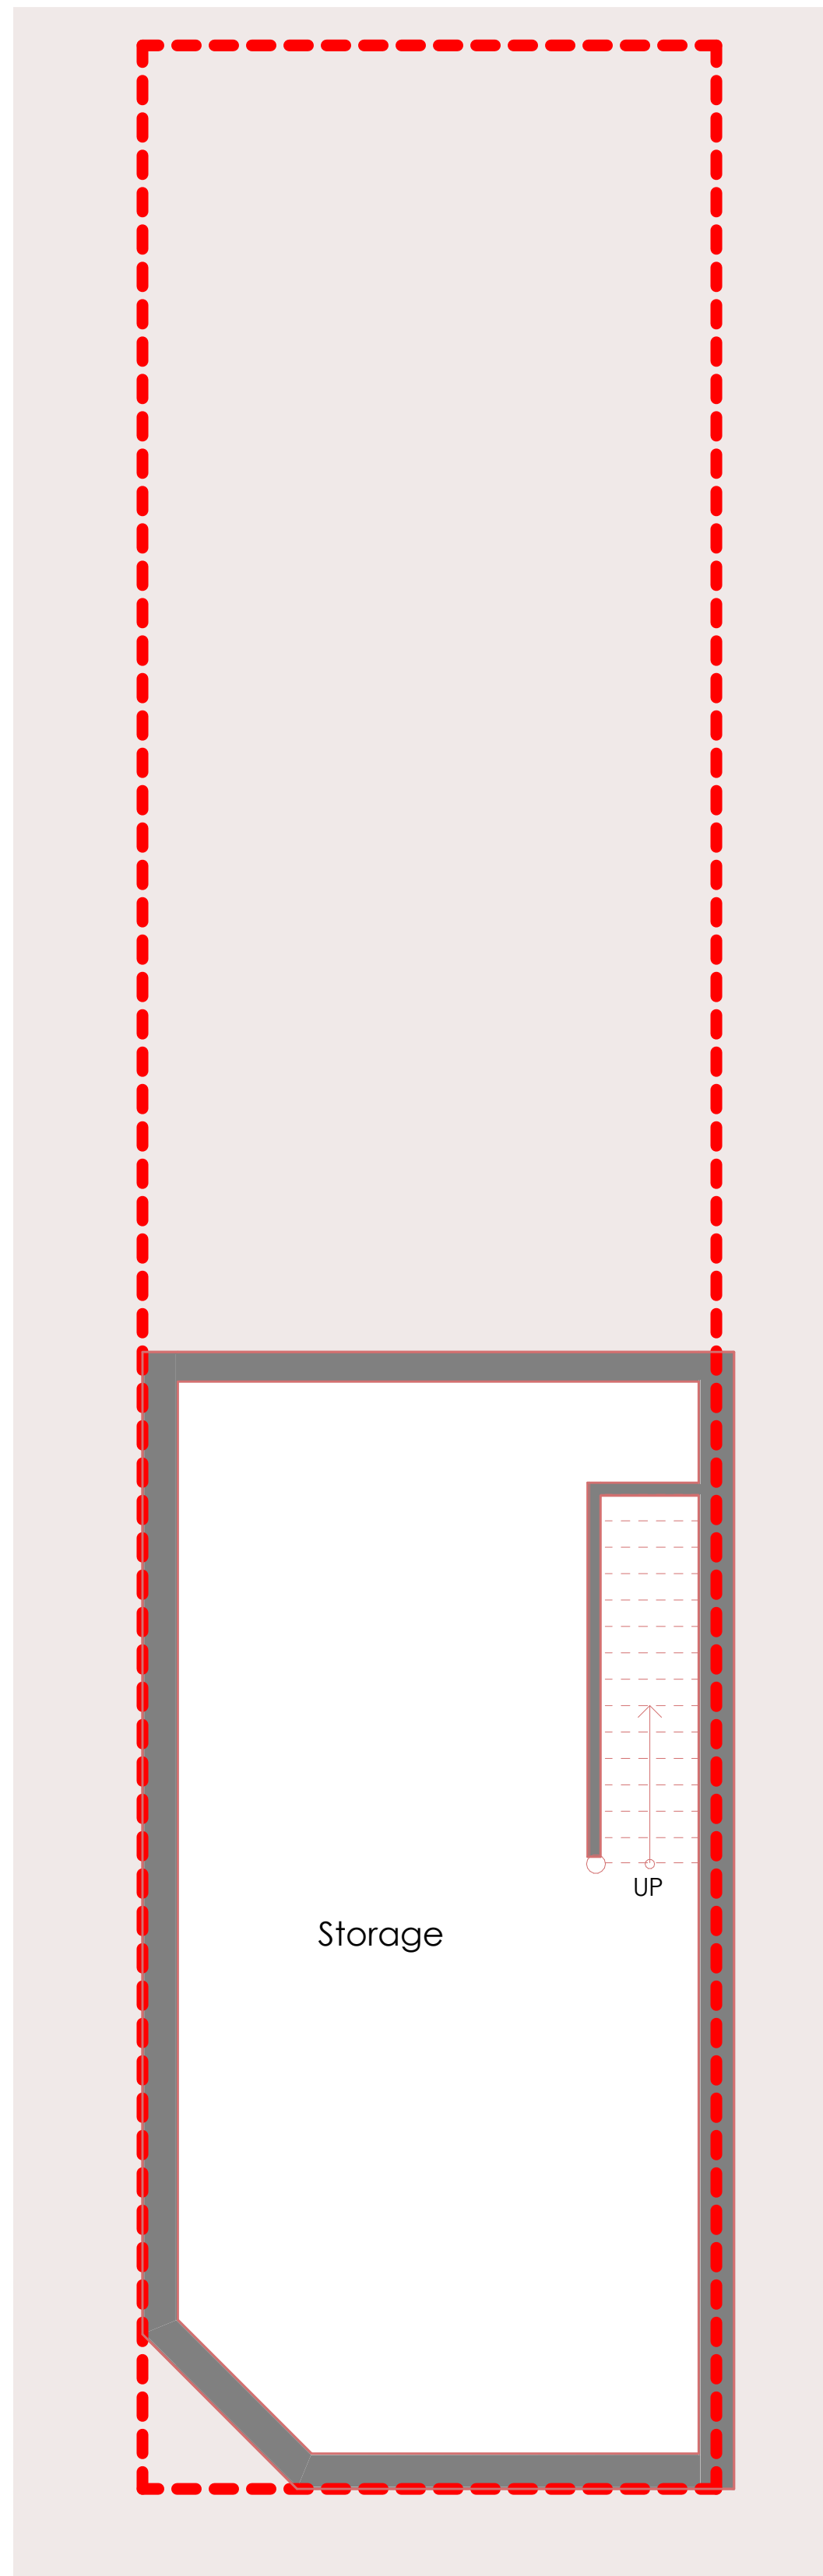

2 Basement
1 : 50

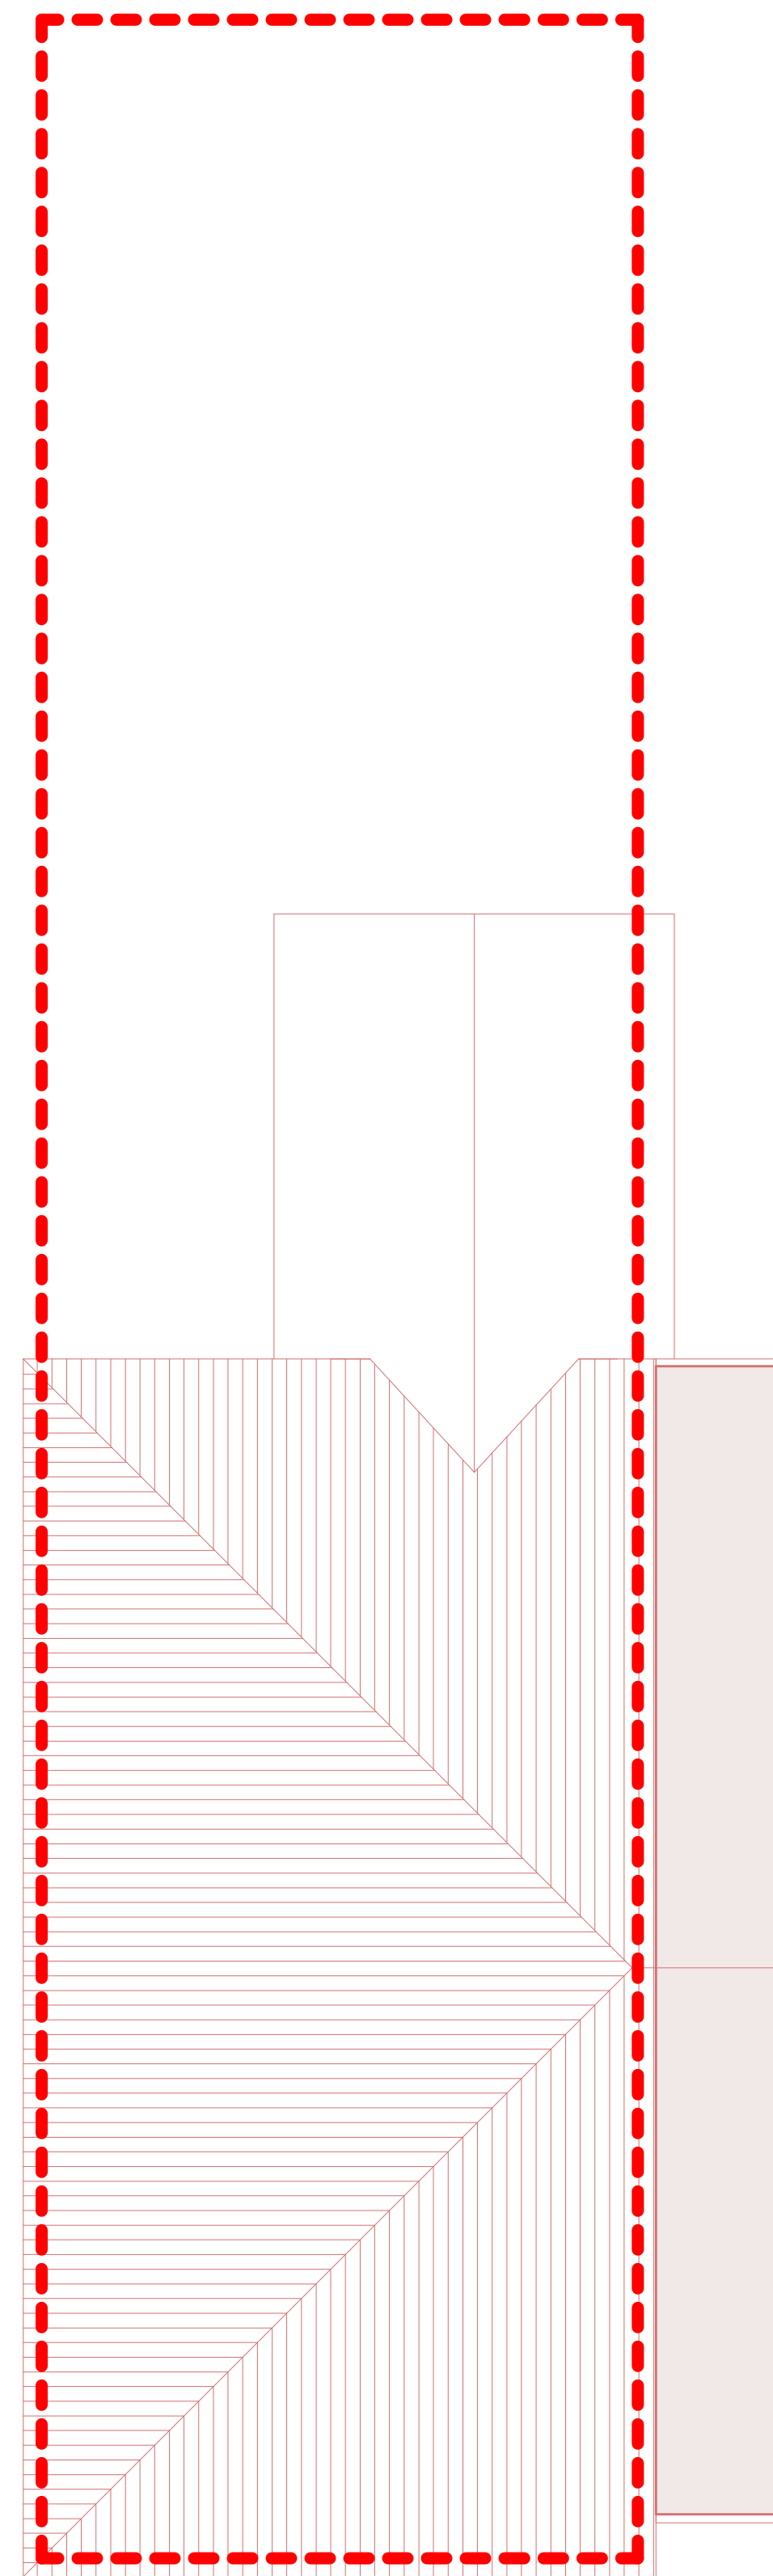

3 Loft
1 : 50

SCALE 1 : 50
0 1m 2m 3m

A Planning/1st Issue 30.10.25
Rev Description By Date

MUSE
Architects

111 Mauldeth Rd, Manchester
M14 6SR

PROJECT:
Proposed Floor Plan

DRAWING TITLE:

DRAWING STATUS: Planning

DRAWN: IU CHECKED: MM

APPROVED: MM DATE: 30.10.25

SCALE: 111_A1.01 A
DRAWING NUMBER REV: (A1)