



Proposed Site Plan
Scale 1:500 @ A3



Issued For

INFORMATION

General Notes:

THIS DRAWING HAS BEEN PREPARED BY MICHAEL EALES ARCHITECTS AND THE DATA CONTAINED HEREIN MAY BE USED OR REPRODUCED ONLY WITH MICHAEL EALES ARCHITECTS' APPROVAL.

Rev.	Description	Date	Signed	Checked

--

--

A3 Scale 1:500	Date 06.10.25	Drawn by EP	Checked by ME
Drawing Title Proposed Site Plan			
Project Beech Court, Manchester M14 6XT			

ME

ARCHITECTS

113 Fore Street, Hertford
Hertfordshire, SG14 1AS
T - 07764 496 345
E - info@me-architects.co.uk

Project no.
24 / 260

Drawing no.
200

Revision
04



Proposed Front (North) Elevation
Scale 1:100 @ A3

Issued For	
INFORMATION	
General Notes:	
THIS DRAWING HAS BEEN PREPARED BY MICHAEL EALES ARCHITECTS AND THE DATA CONTAINED HEREIN MAY BE USED OR REPRODUCED ONLY WITH MICHAEL EALES ARCHITECTS' APPROVAL.	

Rev.	Description	Date	Signed	Checked

--

--

A3 Scale 1:100	Date 23.05.25	Drawn by EP	Checked by ME
Drawing Title Proposed Elevations			
Project Beech Court, Manchester M14 6XT			

ME ARCHITECTS 113 Fore Street, Hertford Hertfordshire, SG14 1AS T - 07764 496 345 E - info@me-architects.co.uk		
Project no. 24 / 260	Drawing no. 221	Revision 00



Proposed Rear (South) Elevation
Scale 1:100 @ A3

Issued For

INFORMATION

General Notes:
THIS DRAWING HAS BEEN PREPARED BY MICHAEL EALES ARCHITECTS AND THE DATA CONTAINED HEREIN MAY BE USED OR REPRODUCED ONLY WITH MICHAEL EALES ARCHITECTS' APPROVAL.

Rev.	Description	Date	Signed	Checked

--

--

A3 Scale 1:100	Date 23.05.25	Drawn by EP	Checked by ME
Drawing Title Proposed Elevations			
Project Beech Court, Manchester M14 6XT			

ME

113 Fore Street, Hertford
Hertfordshire, SG14 1AS
T - 07764 496 345
E - info@me-architects.co.uk

ARCHITECTS

Project no.
24 / 260

Drawing no.
222

Revision
00



Proposed Side (East) Elevation
Scale 1:100 @ A3

Issued For

INFORMATION

General Notes:
THIS DRAWING HAS BEEN PREPARED BY MICHAEL EALES ARCHITECTS AND THE DATA CONTAINED HEREIN MAY BE USED OR REPRODUCED ONLY WITH MICHAEL EALES ARCHITECTS' APPROVAL.

Rev.	Description	Date	Signed	Checked

--

--

A3 Scale 1:100	Date 23.05.25	Drawn by EP	Checked by ME
Drawing Title Proposed Elevations			
Project Beech Court, Manchester M14 6XT			

ME

113 Fore Street, Hertford
Hertfordshire, SG14 1AS
T - 07764 496 345
E - info@me-architects.co.uk

ARCHITECTS

Project no.
24 / 260

Drawing no.
223

Revision
00



Proposed Side (West) Elevation
Scale 1:100 @ A3



Issued For		INFORMATION			
General Notes:		THIS DRAWING HAS BEEN PREPARED BY MICHAEL EALES ARCHITECTS AND THE DATA CONTAINED HEREIN MAY BE USED OR REPRODUCED ONLY WITH MICHAEL EALES ARCHITECTS' APPROVAL.			


Rev.	Description	Date	Signed	Checked

--

--

A3 Scale 1:100	Date 23.05.25	Drawn by EP	Checked by ME
Drawing Title Proposed Elevations			
Project Beech Court, Manchester M14 6XT			

ME ARCHITECTS 113 Fore Street, Hertford Hertfordshire, SG14 1AS T - 07764 496 345 E - info@me-architects.co.uk			Project no. 24 / 260	Drawing no. 224	Revision 00
--	--	--	-------------------------	--------------------	----------------

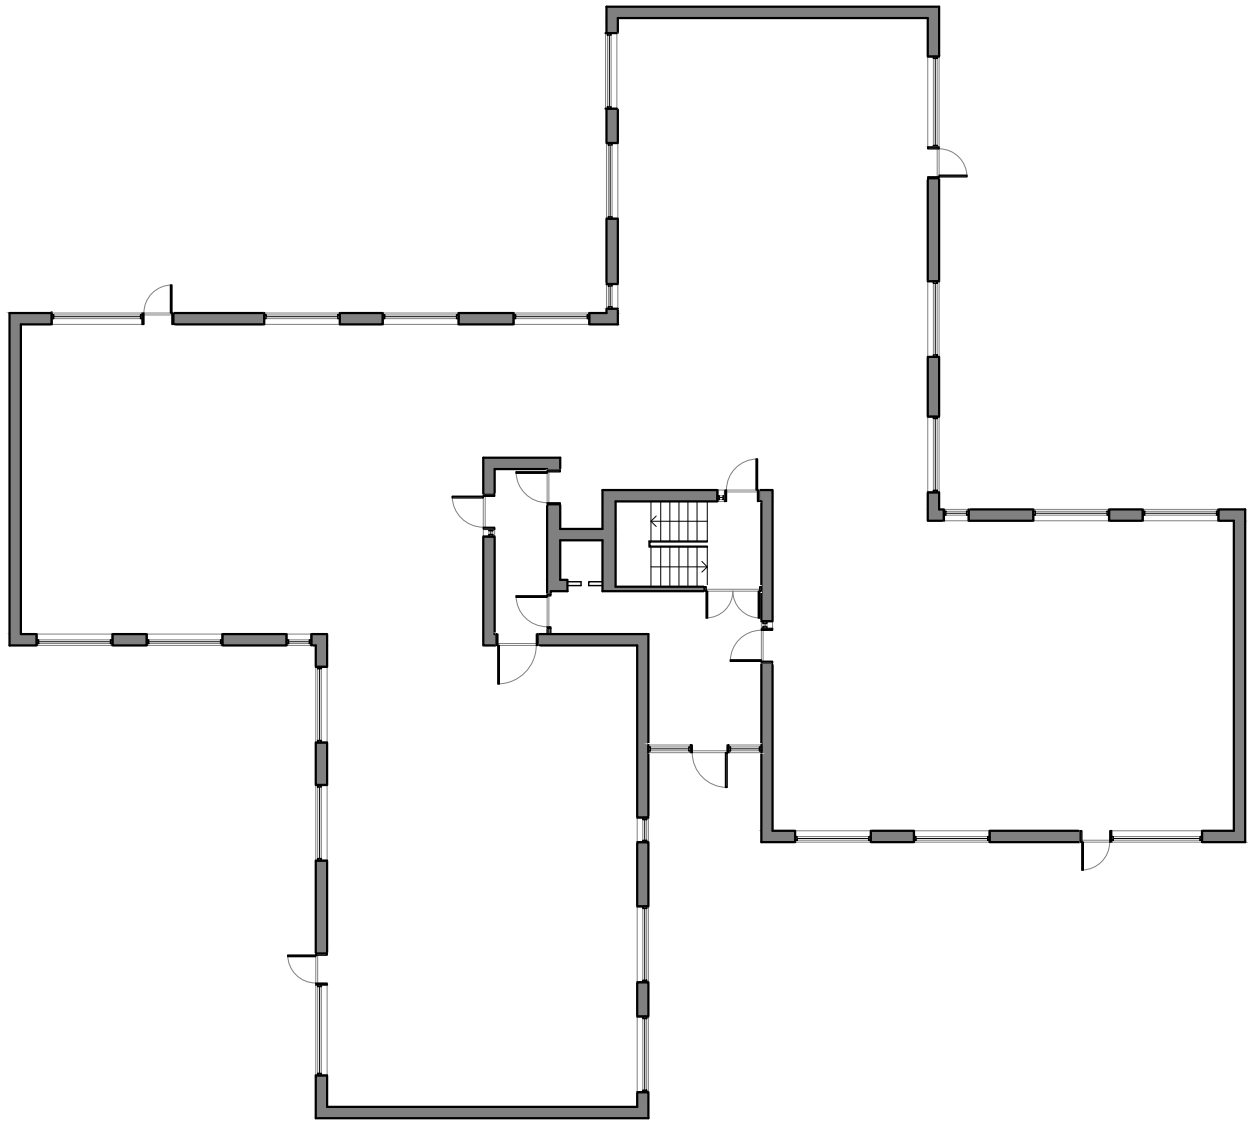

Proposed Ground Floor Plan
Scale 1:200 @ A3



Issued For

INFORMATION

General Notes:

THIS DRAWING HAS BEEN PREPARED BY MICHAEL EALES ARCHITECTS AND THE DATA CONTAINED HEREIN MAY BE USED OR REPRODUCED ONLY WITH MICHAEL EALES ARCHITECTS' APPROVAL.

Rev.	Description	Date	Signed	Checked

--

--

A3 Scale 1:200	Date 04.07.24	Drawn by EP	Checked by ME
Drawing Title Proposed Plans			
Project Beech Court, Manchester M14 6XT			


ME
ARCHITECTS

113 Fore Street, Hertford
Hertfordshire, SG14 1AS
T - 07764 496 345
E - info@me-architects.co.uk

Project no.
24 / 260

Drawing no.
201

Revision
00

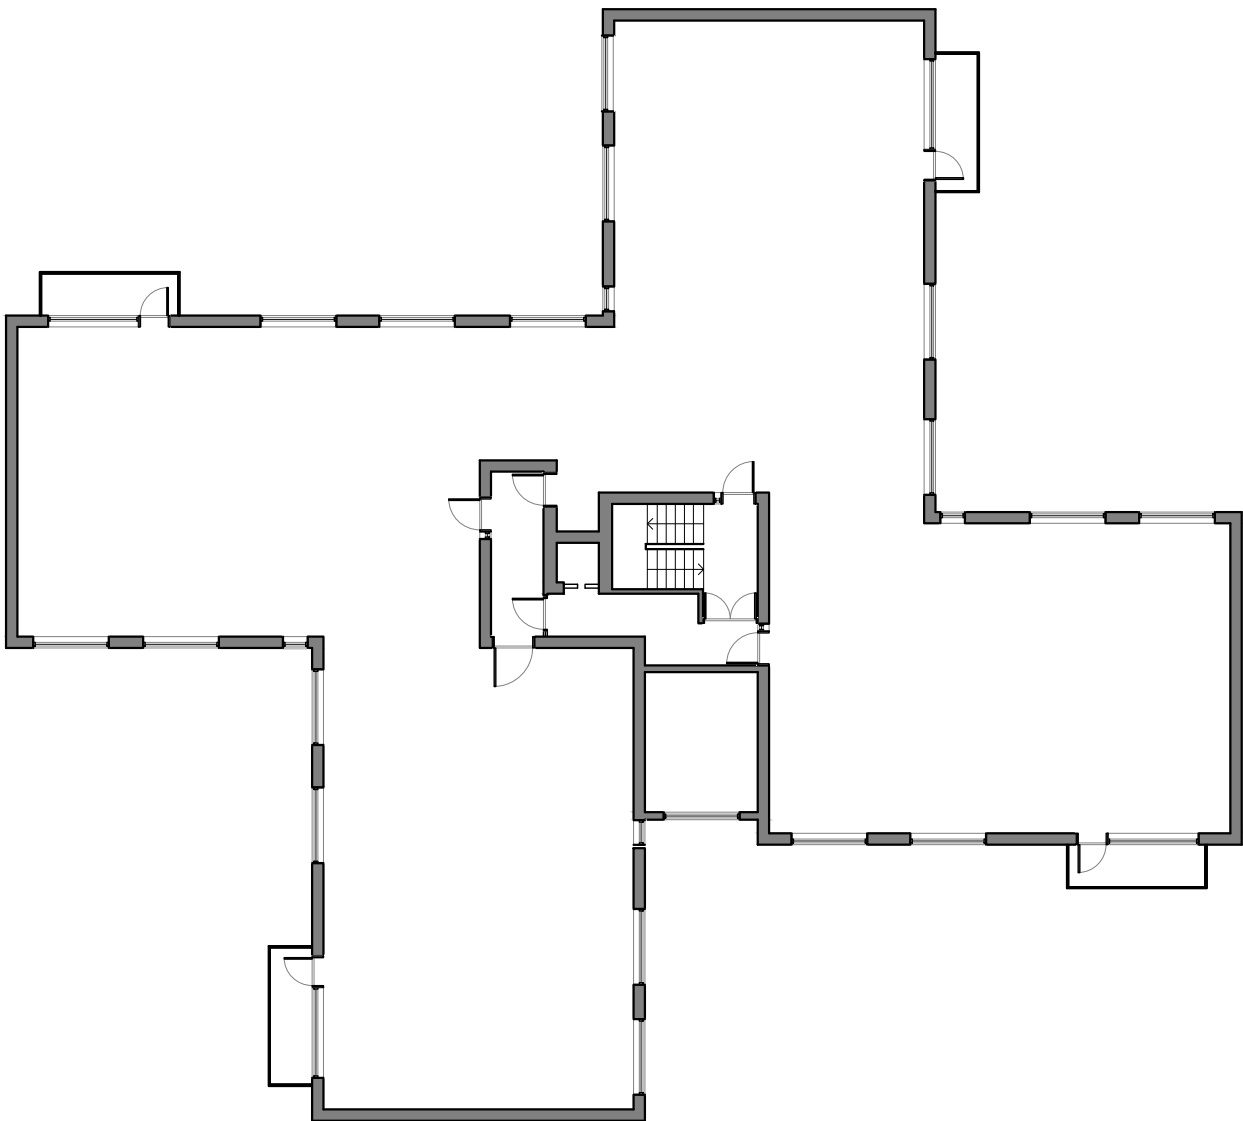

Proposed First Floor Plan
Scale 1:200 @ A3



Issued For

INFORMATION

General Notes:

THIS DRAWING HAS BEEN PREPARED BY MICHAEL EALES ARCHITECTS AND THE DATA CONTAINED HEREIN MAY BE USED OR REPRODUCED ONLY WITH MICHAEL EALES ARCHITECTS' APPROVAL.

Rev.	Description	Date	Signed	Checked

--

--

A3 Scale 1:200	Date 04.07.24	Drawn by EP	Checked by ME
Drawing Title Proposed Plans			
Project Beech Court, Manchester M14 6XT			

ME

ARCHITECTS


113 Fore Street, Hertford
Hertfordshire, SG14 1AS

T - 07764 496 345
E - info@me-architects.co.uk

Project no.
24 / 260

Drawing no.
202

Revision
00

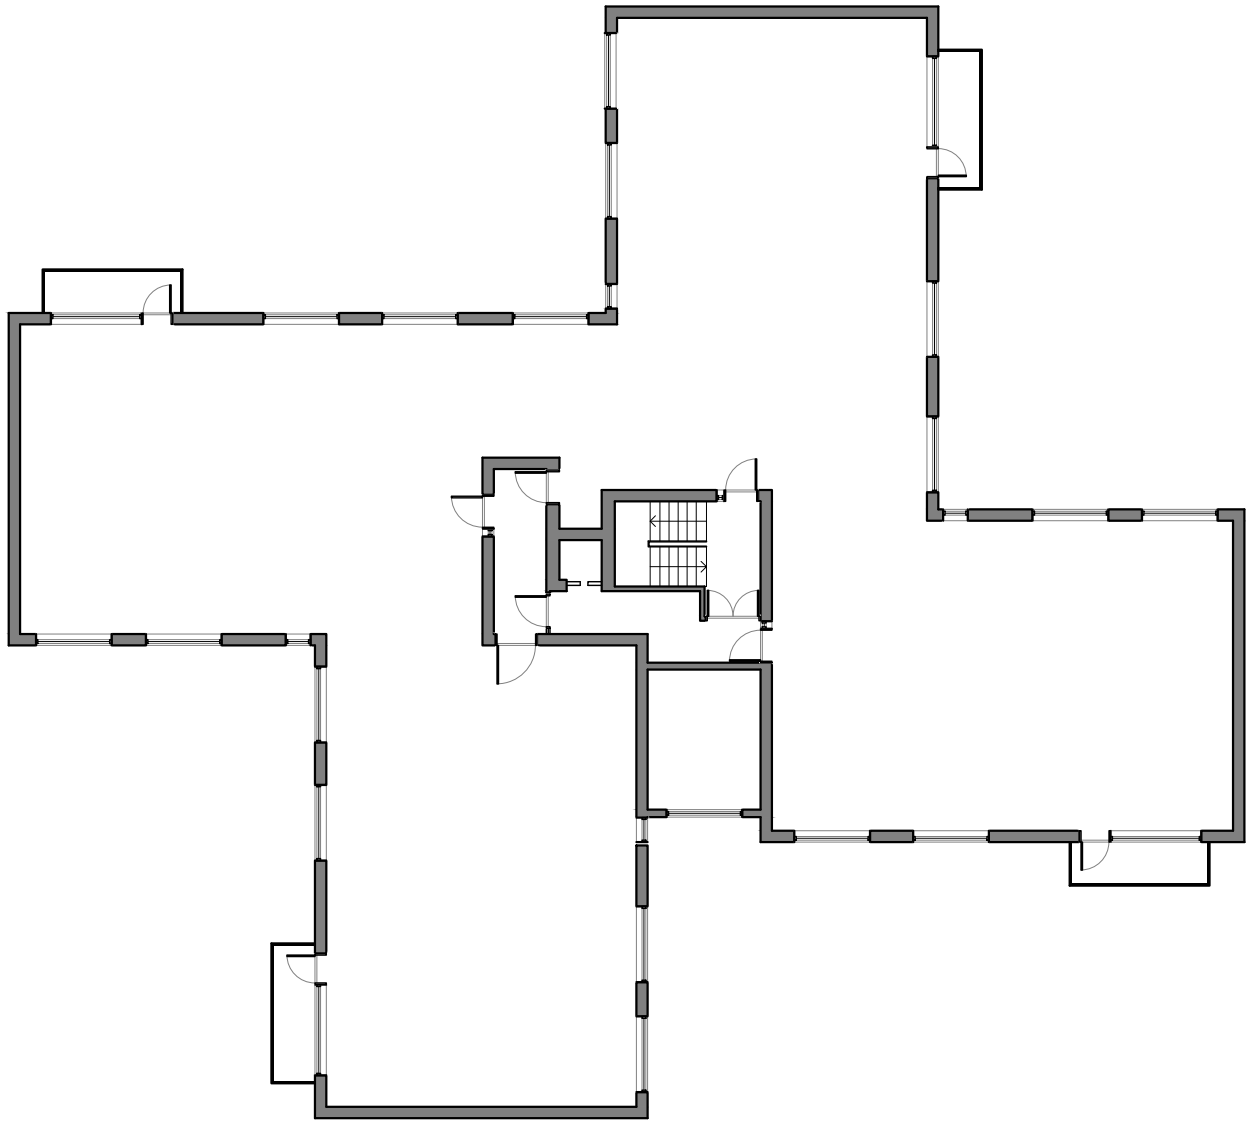

Proposed Second Floor Plan
Scale 1:200 @ A3



Issued For

INFORMATION

General Notes:
THIS DRAWING HAS BEEN PREPARED BY MICHAEL EALES ARCHITECTS AND THE DATA CONTAINED HEREIN MAY BE USED OR REPRODUCED ONLY WITH MICHAEL EALES ARCHITECTS' APPROVAL.

Rev.	Description	Date	Signed	Checked

--

--

A3 Scale 1:200	Date 04.07.24	Drawn by EP	Checked by ME
Drawing Title Proposed Plans			
Project Beech Court, Manchester M14 6XT			

ME


113 Fore Street, Hertford
Hertfordshire, SG14 1AS
T - 07764 496 345
E - info@me-architects.co.uk

ARCHITECTS

Project no.
24 / 260

Drawing no.
203

Revision
00

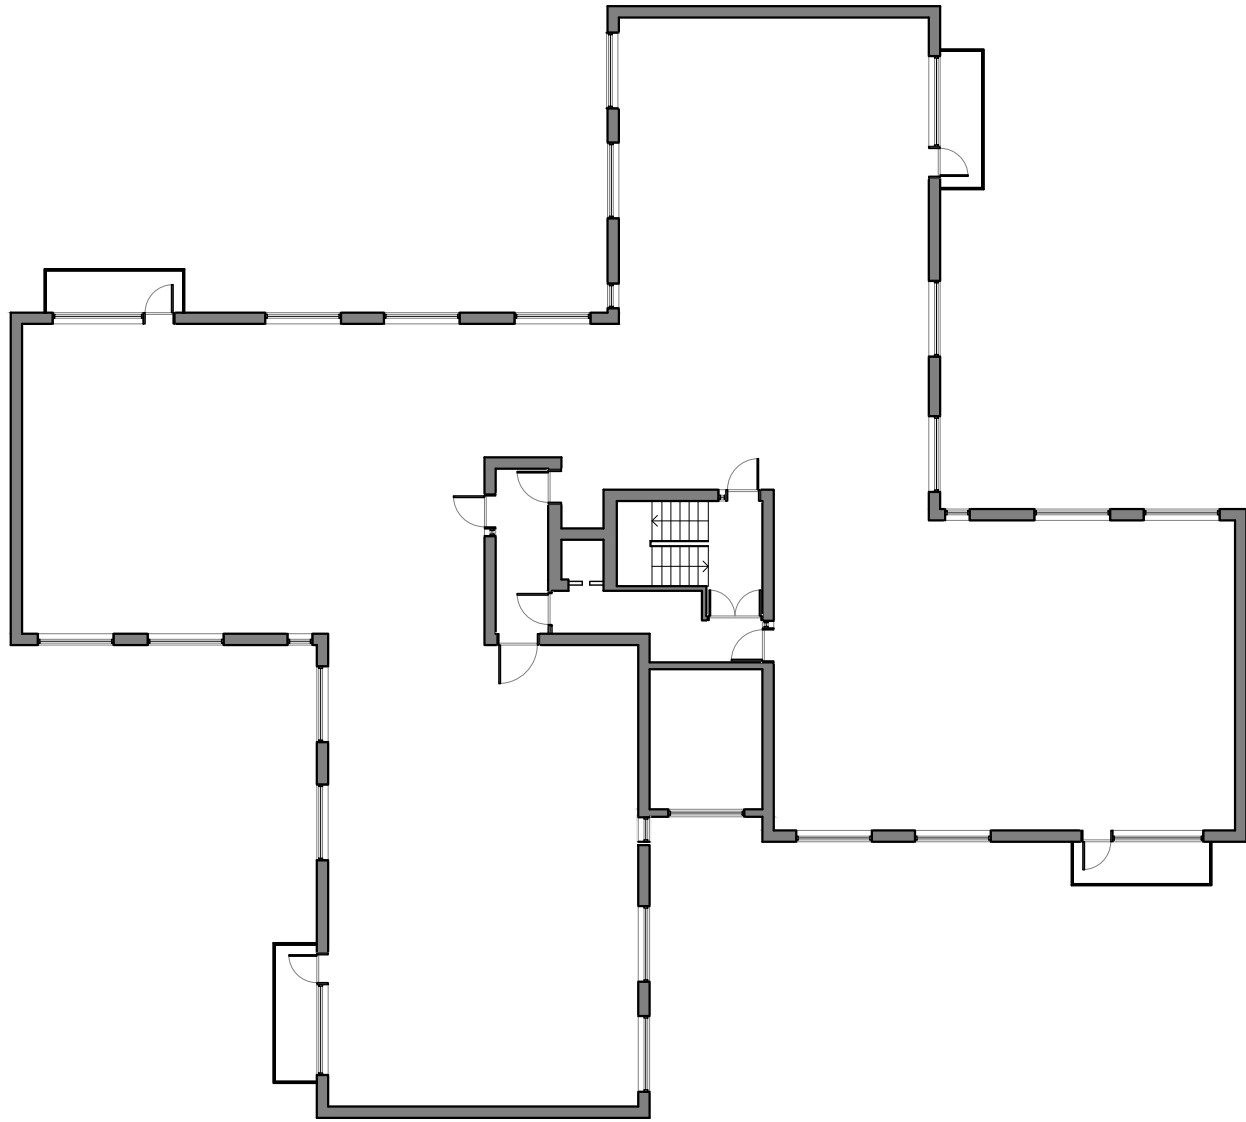

Proposed Third Floor Plan
Scale 1:200 @ A3



Issued For

INFORMATION

General Notes:
THIS DRAWING HAS BEEN PREPARED BY MICHAEL EALES ARCHITECTS AND THE DATA CONTAINED HEREIN MAY BE USED OR REPRODUCED ONLY WITH MICHAEL EALES ARCHITECTS' APPROVAL.

Rev.	Description	Date	Signed	Checked

--

--

A3 Scale 1:200	Date 04.07.24	Drawn by EP	Checked by ME
Drawing Title Proposed Plans			
Project Beech Court, Manchester M14 6XT			

ME


113 Fore Street, Hertford
Hertfordshire, SG14 1AS
T - 07764 496 345
E - info@me-architects.co.uk

ARCHITECTS

Project no.
24 / 260

Drawing no.
204

Revision
00

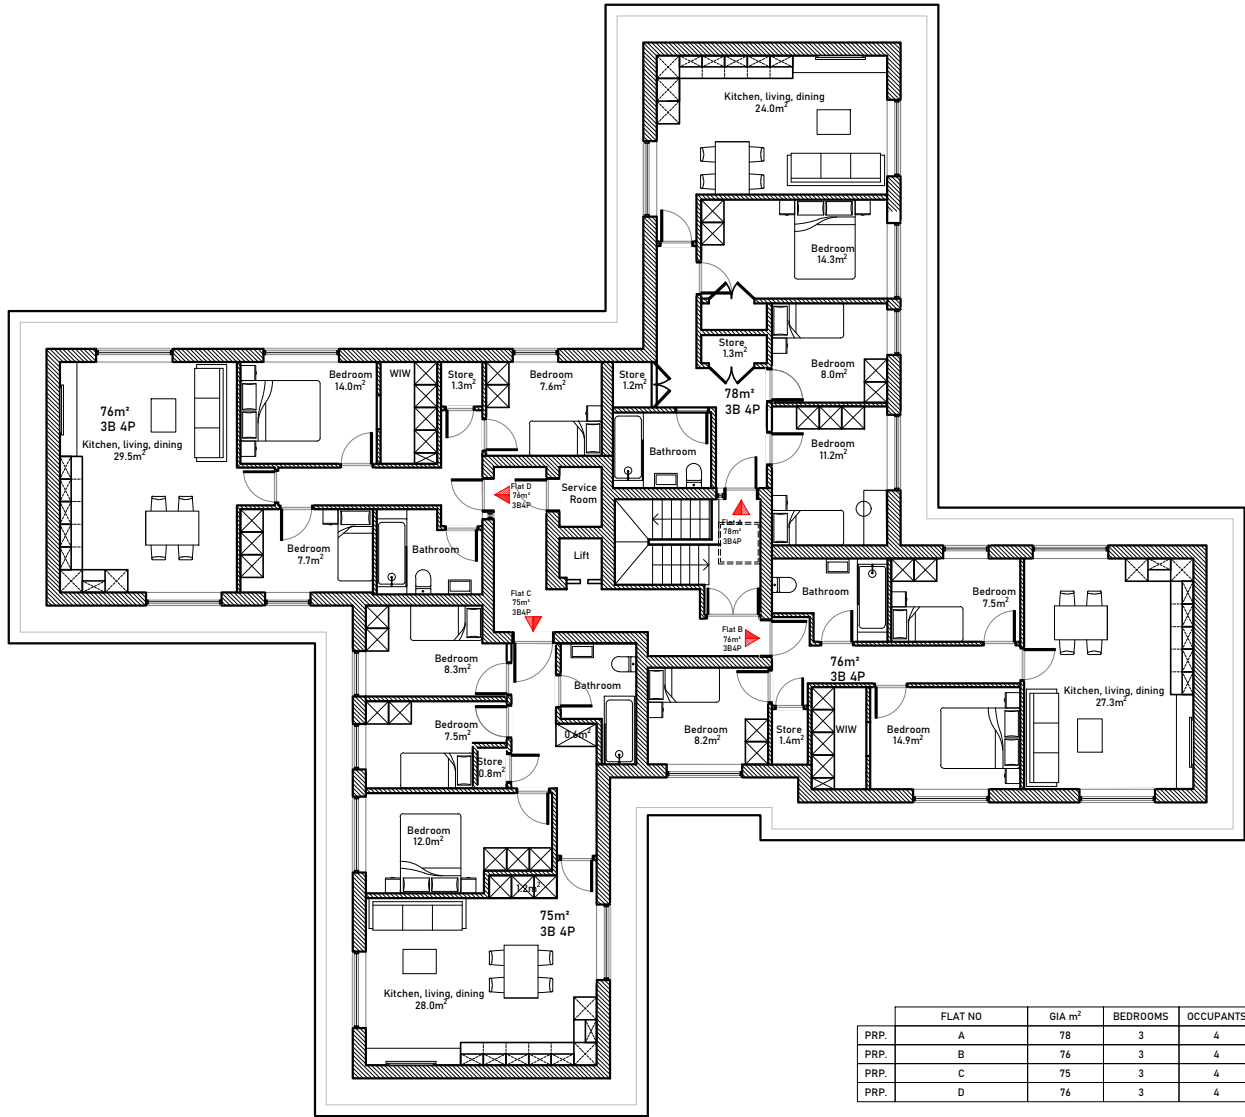

	FLAT NO	GIA m²	BEDROOMS	OCCUPANTS
PRP.	A	78	3	4
PRP.	B	76	3	4
PRP.	C	75	3	4
PRP.	D	76	3	4

 **Proposed Fourth Floor Plan**
Scale 1:200 @ A3





Issued For

INFORMATION

General Notes:

THIS DRAWING HAS BEEN PREPARED BY MICHAEL EALES ARCHITECTS AND THE DATA CONTAINED HEREIN MAY BE USED OR REPRODUCED ONLY WITH MICHAEL EALES ARCHITECTS' APPROVAL.

Rev.	Description	Date	Signed	Checked

  

A3 Scale
1:200

Date
04.07.24

Drawn by
EP

Checked by
ME

Drawing Title

Proposed Plans


Project
Beech Court, Manchester
M14 6XT

113 Fore Street, Hertford
Hertfordshire, SG14 1AS
T - 07764 496 345
E - info@me-architects.co.uk

Project no.
24 / 260

Drawing no.
205

Revision
00

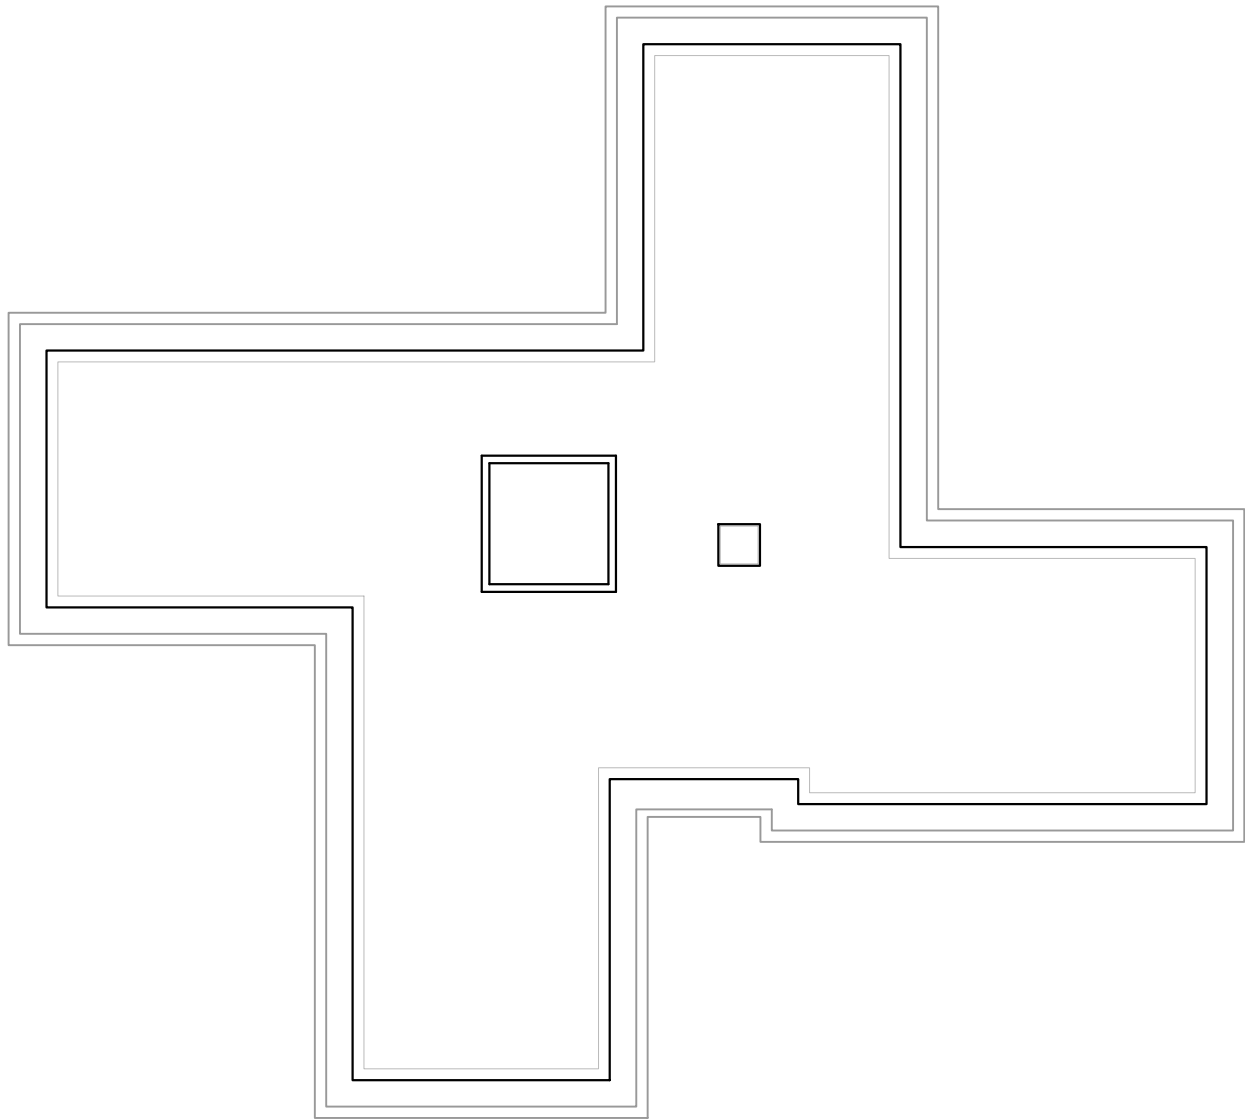

Proposed Roof Plan
Scale 1:200 @ A3



Issued For

INFORMATION

General Notes:

THIS DRAWING HAS BEEN PREPARED BY MICHAEL EALES ARCHITECTS AND THE DATA CONTAINED HEREIN MAY BE USED OR REPRODUCED ONLY WITH MICHAEL EALES ARCHITECTS' APPROVAL.

Rev.	Description	Date	Signed	Checked

--

--

A3 Scale 1:200	Date 04.07.24	Drawn by EP	Checked by ME
Drawing Title Proposed Plans			
Project Beech Court, Manchester M14 6XT			


ME
ARCHITECTS

113 Fore Street, Hertford
Hertfordshire, SG14 1AS
T - 07764 496 345
E - info@me-architects.co.uk

Project no.
24 / 260

Drawing no.
206

Revision
00

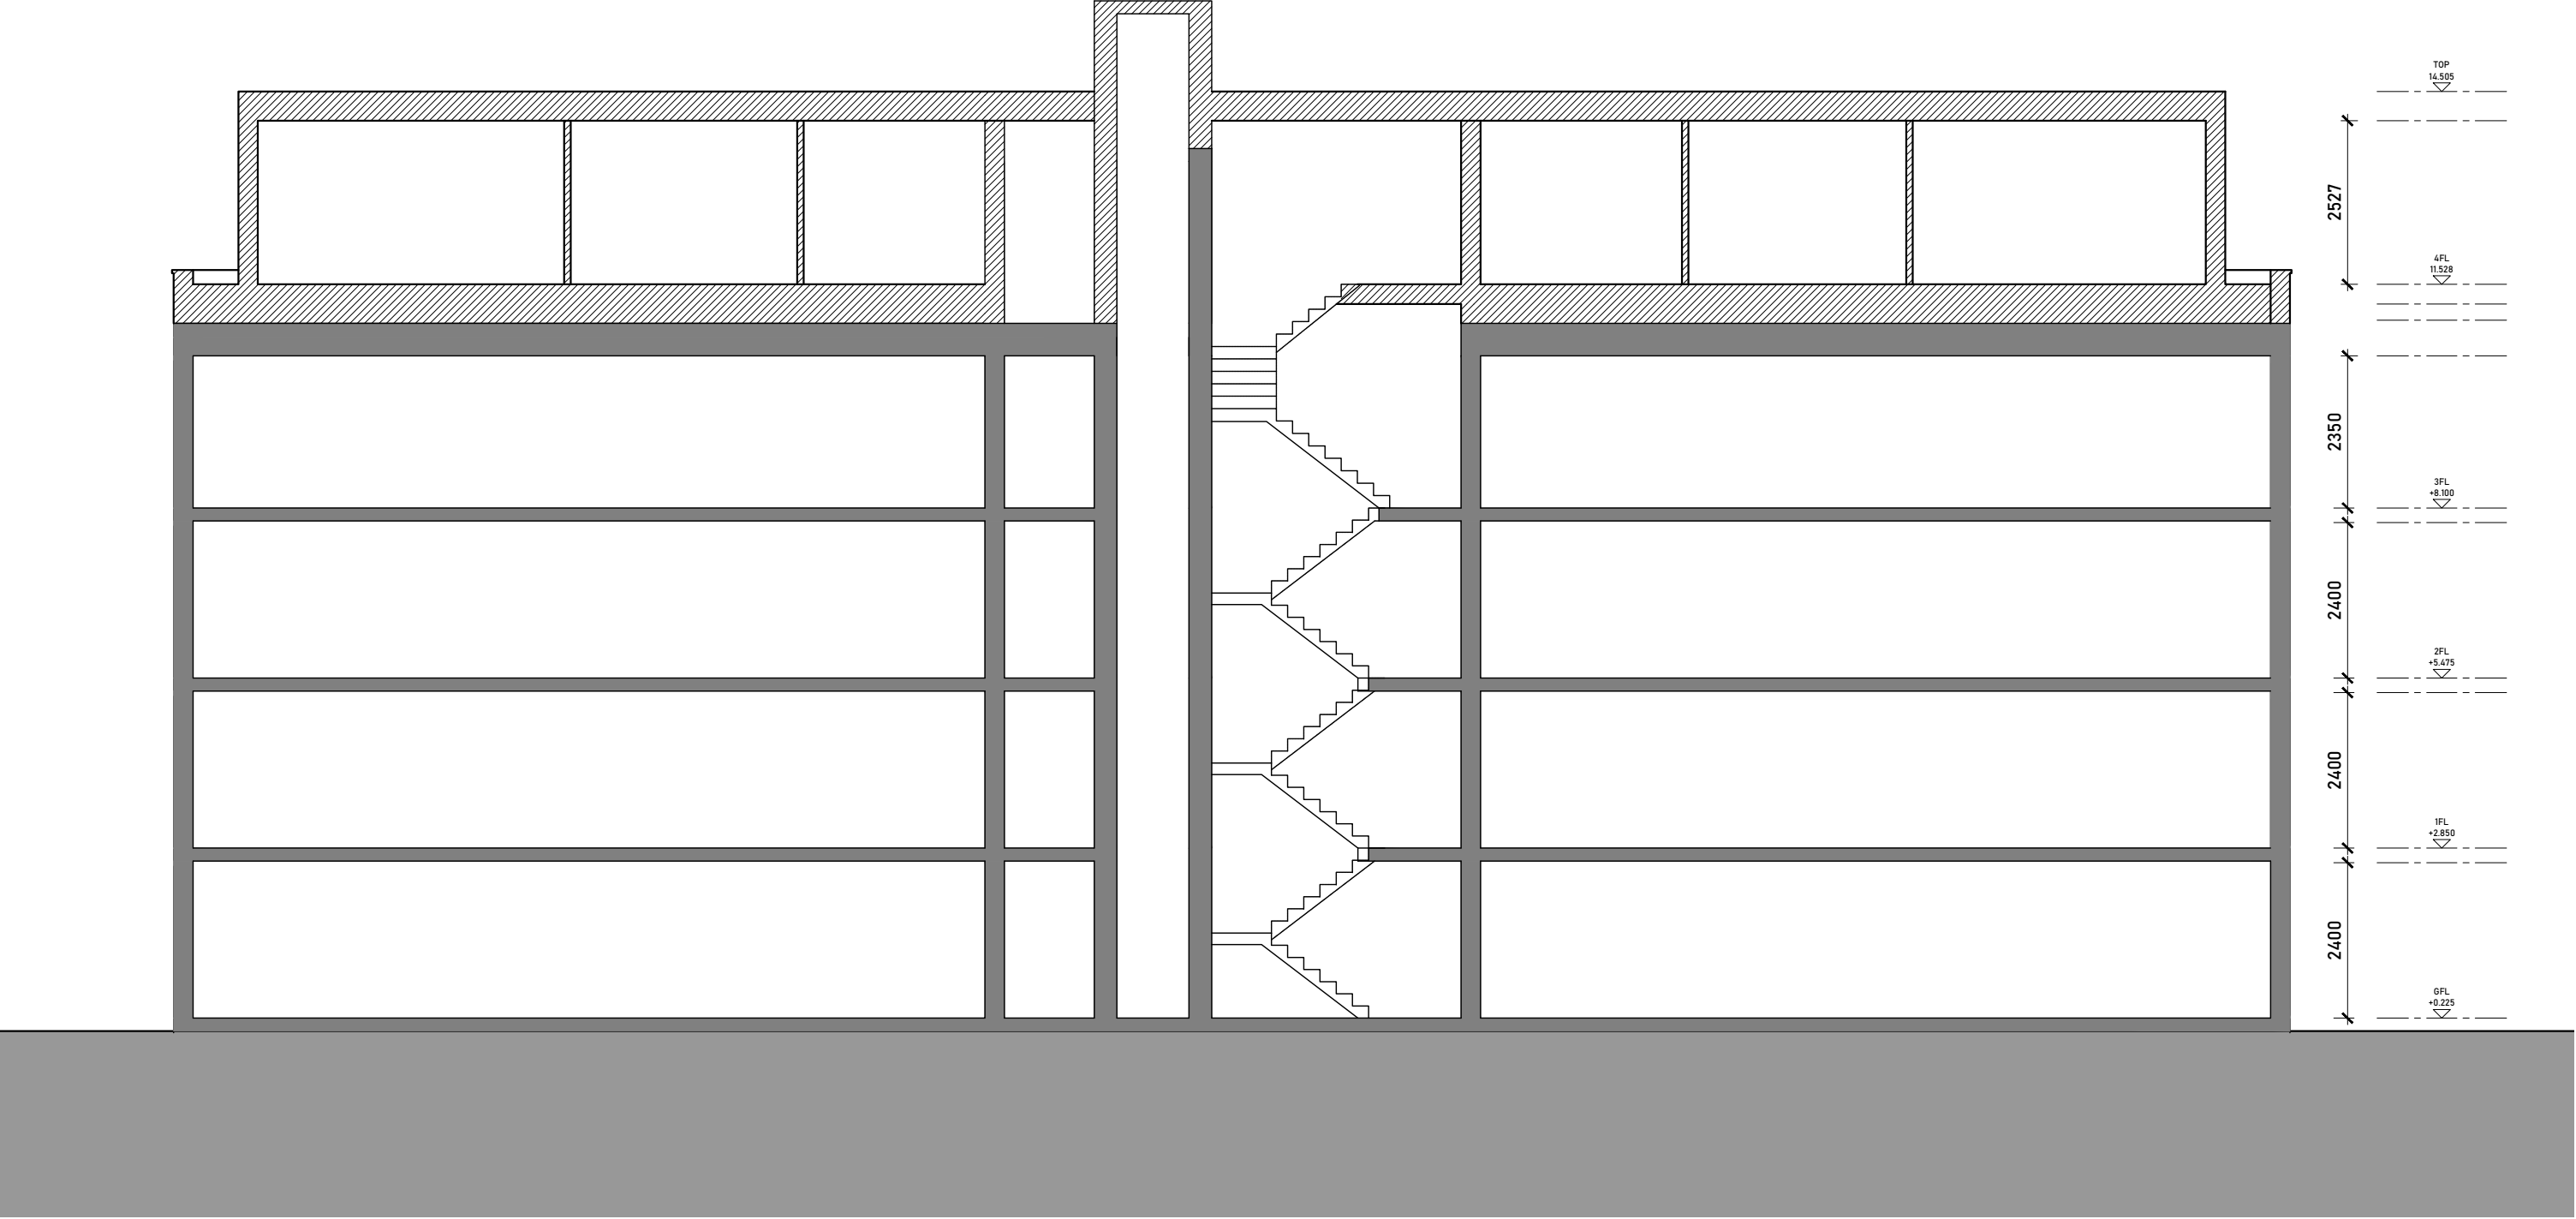

Proposed Section A-A
Scale 1:100 @ A3

Issued For	INFORMATION
General Notes: THIS DRAWING HAS BEEN PREPARED BY MICHAEL EALES ARCHITECTS AND THE DATA CONTAINED HEREIN MAY BE USED OR REPRODUCED ONLY WITH MICHAEL EALES ARCHITECTS' APPROVAL.	

Rev.	Description	Date	Signed	Checked

--

--

A3 Scale 1:100	Date 03.07.24	Drawn by EP	Checked by ME
Drawing Title Proposed Section			
Project Beech Court, Manchester M14 6XT			

ME ARCHITECTS 113 Fore Street, Hertford Hertfordshire, SG14 1AS T - 07764 496 345 E - info@me-architects.co.uk		
Project no. 24 / 260	Drawing no. 230	Revision 00