


This scale bar is for microfilming purposes only.

0 10 20 30 40 50 60 70


The design information contained within this drawing is protected by Copyright.

All dimensions to be checked on site prior to commencement of work.

Figured dimensions to be used in preference to scale.

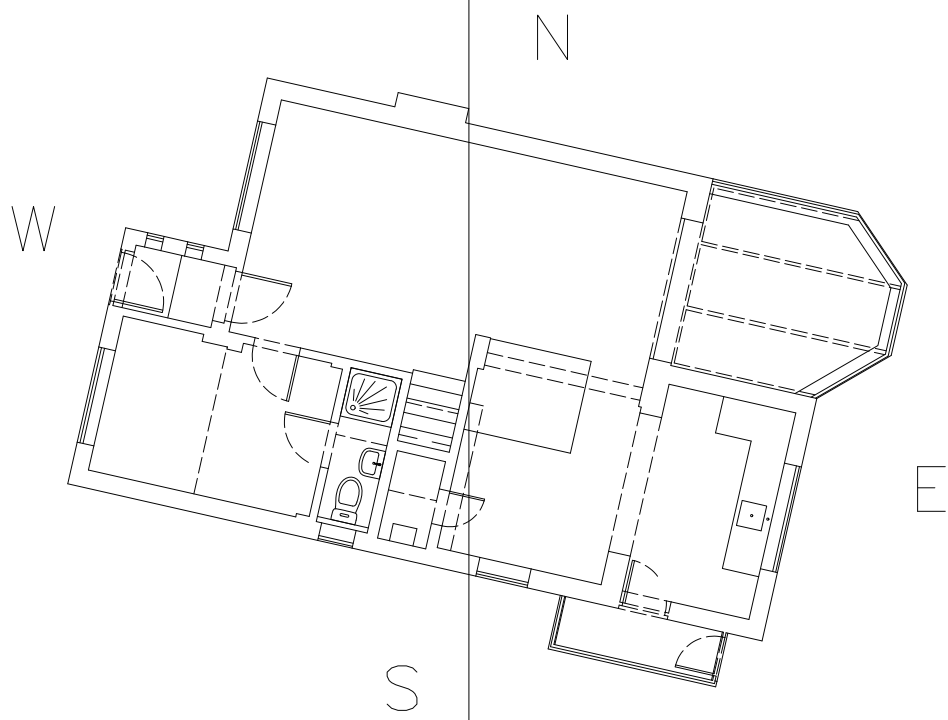

Existing West Elevation

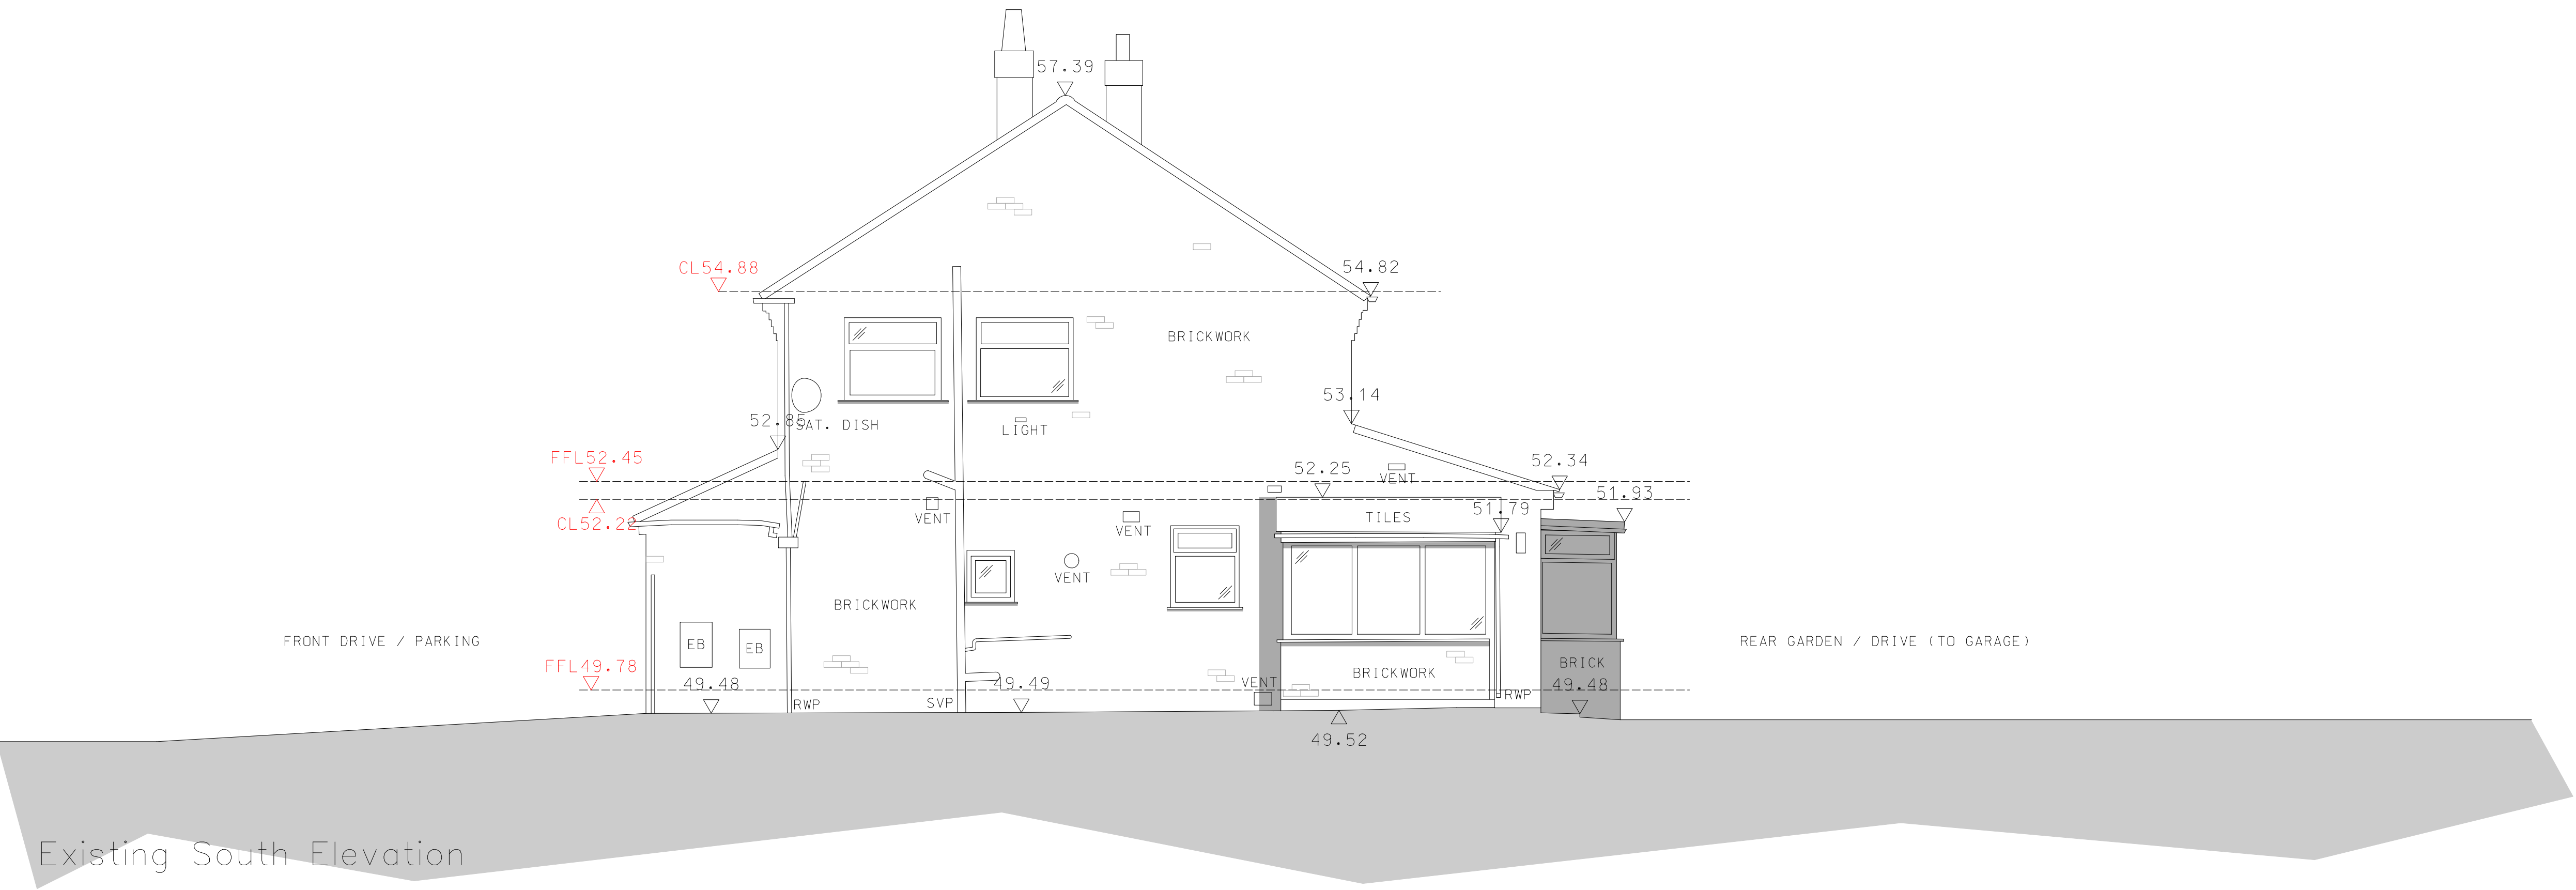

Existing South Elevation

ISSUED FOR PLANNING



Suite 4,
Beech House,
1 Cambridge Road,
Hale, Cheshire
WA15 9SY
Tel: 0161 929 4422

Project Title:
Extension & Alterations to;
34 Dunnish Road,
Wythenshawe,
Manchester

Dwg Title:
Existing Elevations

Dwg No.:
25/016 (0-)AXE010

Scale:
1:50 @ A1

Revision:
AF AUG 25