


notes

This drawing is subject to a detailed building and site survey, therefore no guarantee of its accuracy can be given. This drawing has been draughted in accordance with the clients design requirements. All areas are approximate and are subject to a detailed building and site survey and further design development. All dimensions should be checked prior to commencement of construction on site. Measurements should not be taken off the drawing.

All dimensions shown are in millimetres (mm).

Text Key

1. Existing render
2. Existing slate roof tiles
3. Existing uPVC door/window
4. Proposed white render finish
5. Proposed uPVC door/window
6. Proposed slate roof tiles

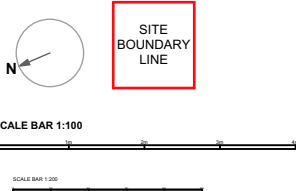

PL1 Planning Updates 07.08.25
PL0 Planning Issue 21.01.25



NADA Architects Ltd
169 Kingsway
Burnage
Manchester
M19 2ND
Mob: 07974 735527
E: ahmed@nadaarchitects.com
W: www.nadaarchitects.com

D - design PL - planning PT - pre-tender
T - tender P - preliminary
C - construction R - record

WYTHENSHAW MOSQUE

EXTENSIONS
7 MOOR END, NORTHENDEN,
MANCHESTER, M22 4JQ

EXISTING GA ELEVATIONS
& SITE PLAN


scale	date	drawn	checked
1:100 @ A3	21.01.25	MI	AC
1:200 @ A3			

job no	(category)	dwg no	revision
--------	------------	--------	----------


25-1320 (01)001 PL1

Drawing measurements shall not be obtained by scaling. Verify all dims prior to construction. Immediately report any discrepancies on this drawing to Architect. This drawing shall be read in conjunction with associated specifications and related consultant's documents.


PLANNING

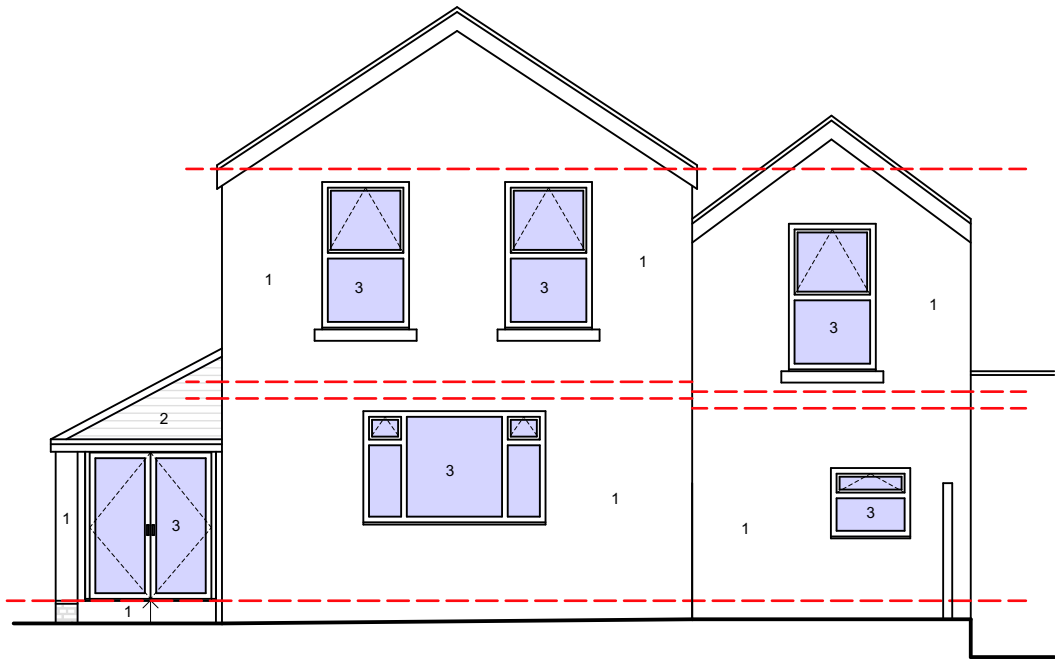

EXISTING GA FRONT
ELEVATION @1:100

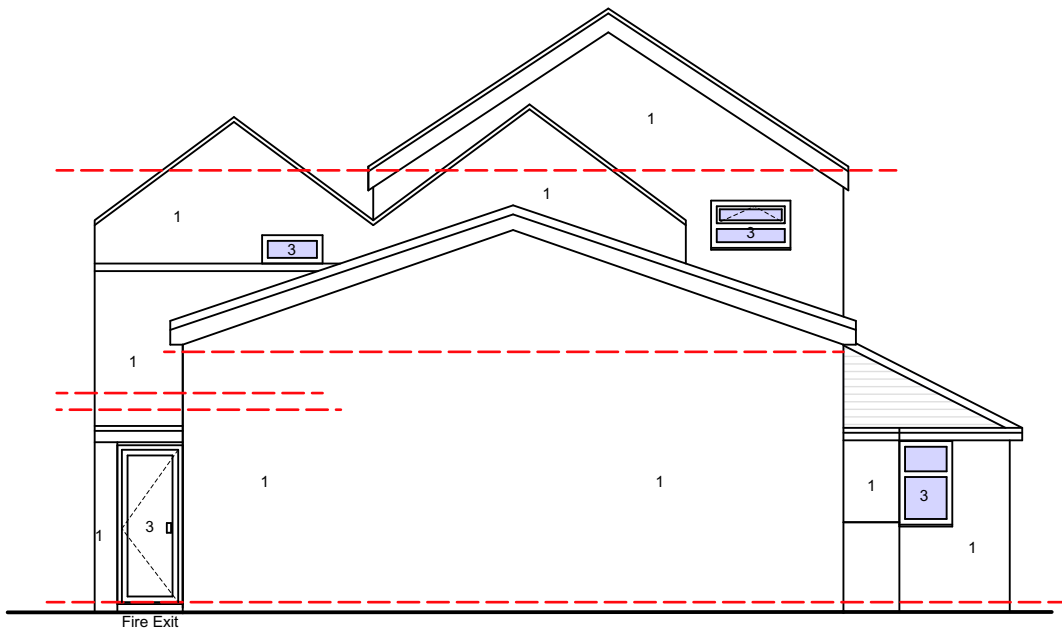

EXISTING GA REAR
ELEVATION @1:100

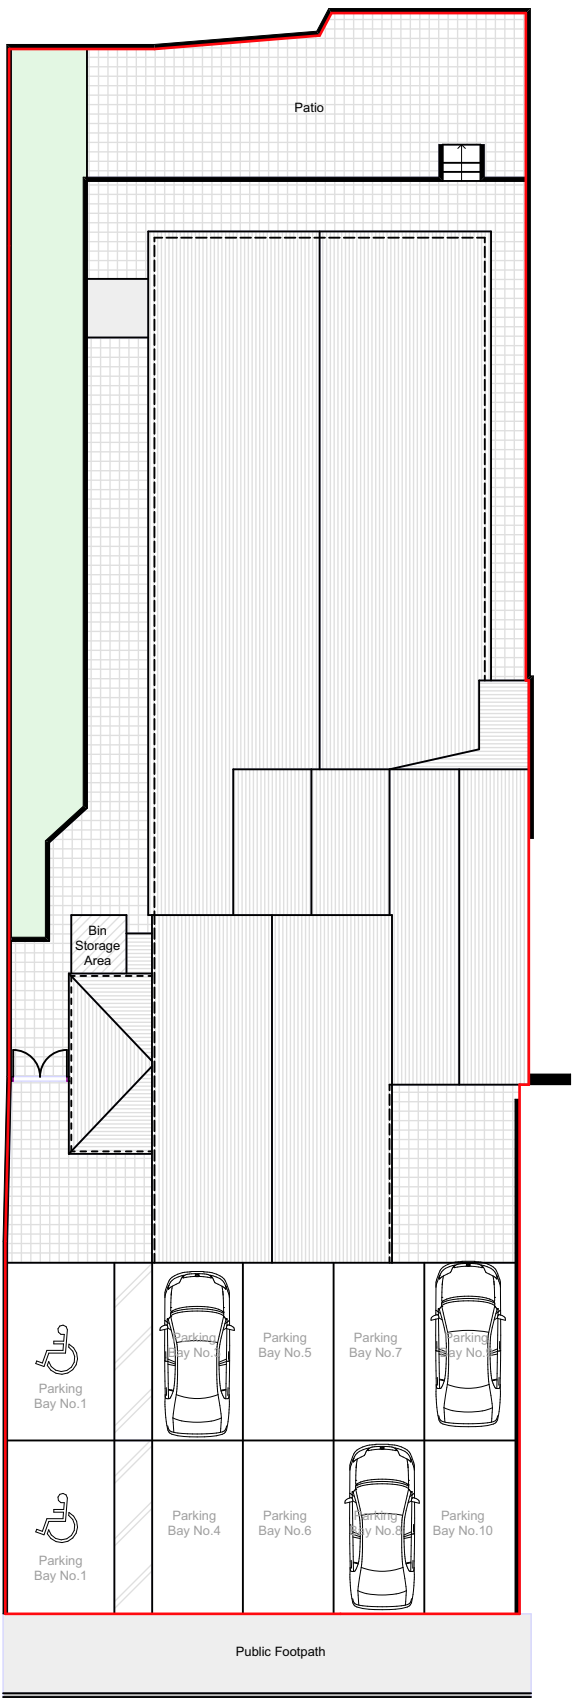

EXISTING GA SITE
PLAN @1:200