


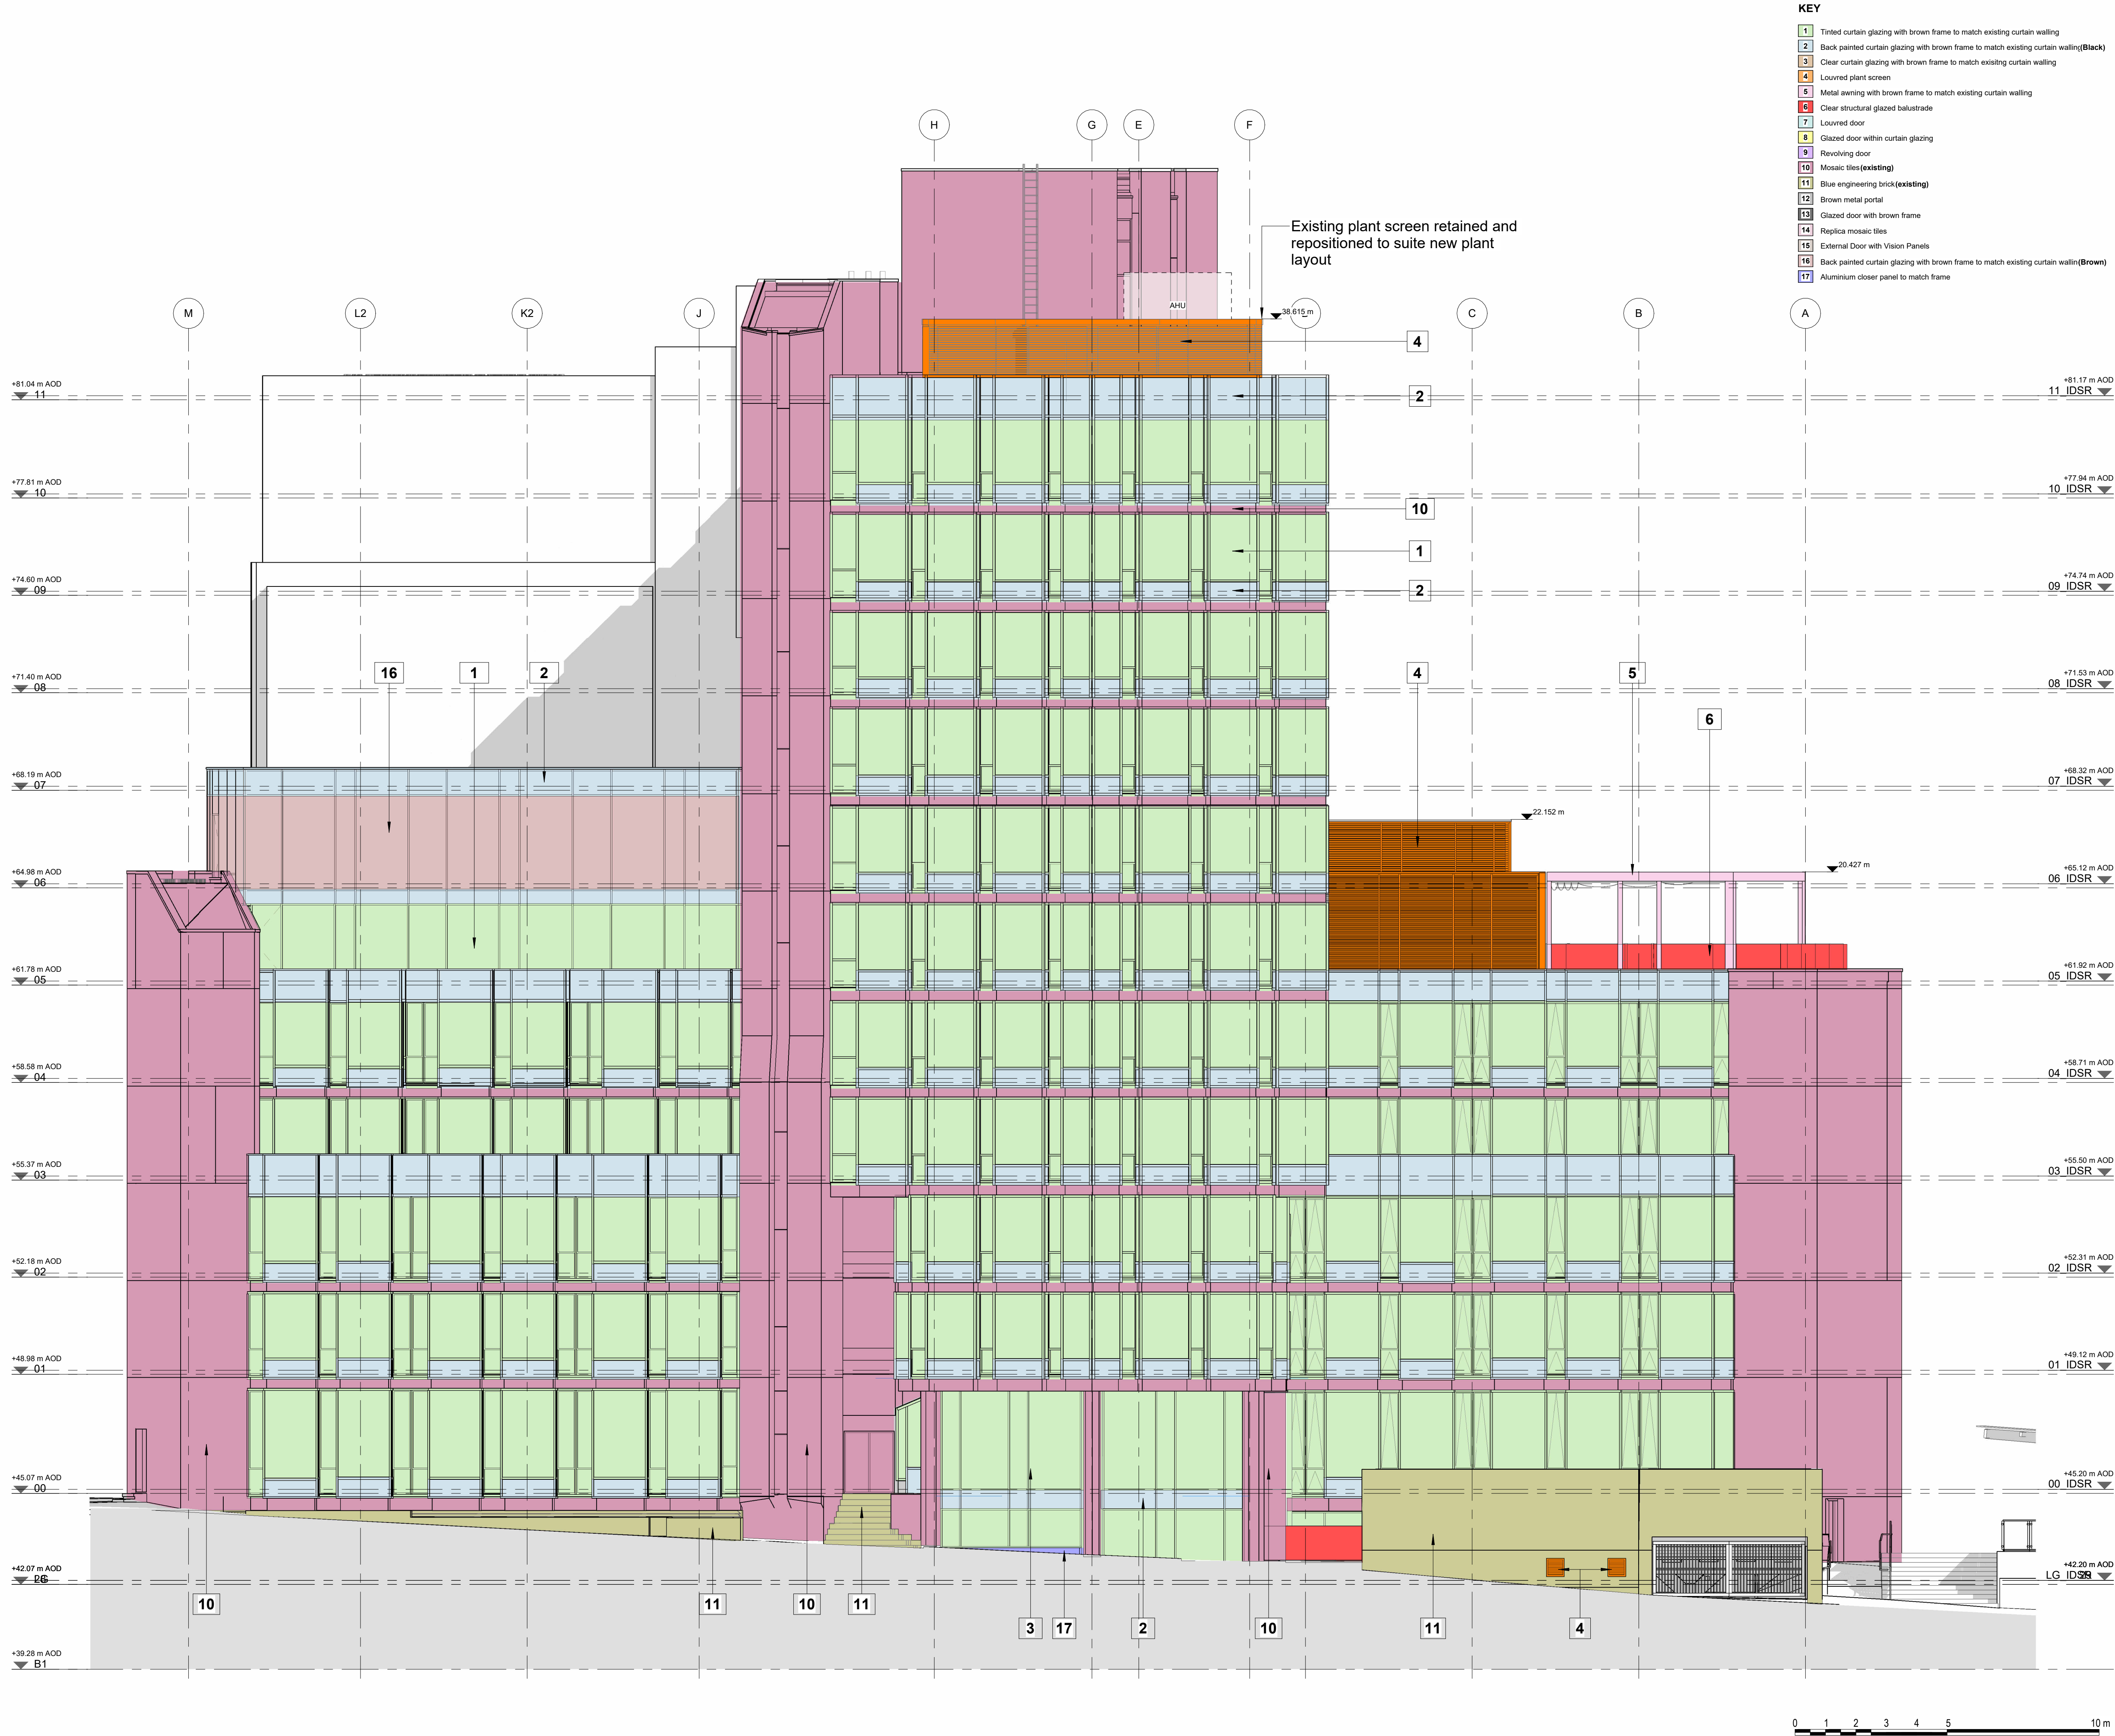

- KEY**
- 1 Tinted curtain glazing with brown frame to match existing curtain walling
 - 2 Back painted curtain glazing with brown frame to match existing curtain walling(Black)
 - 3 Clear curtain glazing with brown frame to match existing curtain walling
 - 4 Louvered plant screen
 - 5 Metal awning with brown frame to match existing curtain walling
 - 6 Clear structural glazed balustrade
 - 7 Louvered door
 - 8 Glazed door within curtain glazing
 - 9 Revolving door
 - 10 Mosaic tiles (existing)
 - 11 Blue engineering brick (existing)
 - 12 Brown metal portal
 - 13 Glazed door with brown frame
 - 14 Replica mosaic tiles
 - 15 External Door with Vision Panels
 - 16 Back painted curtain glazing with brown frame to match existing curtain walling(Brown)
 - 17 Aluminium closer panel to match frame

© COPYRIGHT
The copyright in this drawing is vested in Sheppard Robson and no license or assignment of any kind has been, or is, granted to any third party whether by provision of copies or originals or otherwise unless agreed in writing.

DO NOT SCALE FROM THIS DRAWING
The contractor shall check and verify all dimensions on site and report any discrepancies in writing to Sheppard Robson before proceeding work.

FOR ELECTRONIC DATA ISSUE
Electronic Data / drawings are issued as "read only" and should not be interrogated for measurement. All dimensions and levels should read, only from those values stated in text on the drawing.



NOTE
Advertisement consent required for proposed signage.

- DRAWING REFERENCE KEY**
- Refer to 00 Series - Areas
 - Refer to 01 Series - Demolition
 - Refer to 21 Series - External Walls
 - Refer to 22 Series - Internal Walls
 - Refer to 24 Series - Stairs and Ramps
 - Refer to 27 Series - Roofs
 - Refer to 29 Series - Firestopping
 - Refer to 31 Series - Windows and Louvres
 - Refer to 32 Series - Doors, Screens and Ironmongery
 - Refer to 33 Series - Access Floors
 - Refer to 35 Series - Ceilings
 - Refer to 42 Series - Internal Wall Finishes
 - Refer to 74 Series - Floor Finishes
 - Refer to 70 Series - Signage and Manifestation
 - Refer to 74 Series - Sanitaryware
 - Refer to 79 Series - Joinery
 - Refer to 80 Series - Loose Furniture
 - Refer to 86 Series - Lifts
 - Refer to 90 Series - External Works

NOTES

- Please note that there are areas with limited access. Some areas may differ from the survey information. Structural Slab not surveyed, dimensions to be checked on site prior to construction. Proposals subject to detailed site investigation and opening up works.
- All dimensions to be checked on site and any discrepancies to be highlighted prior to construction.
- Pall Mall Court is Grade II Listed. If in doubt about any element of the works, please consult the Architect before proceeding. Any proposed works that deviate from this drawing are to be reviewed by the Architect prior to carrying out these works.
- Special care to be taken when working adjacent to heritage features such as mosaic tiles or brick floors to stair cores, so as not to disturb or damage these features. Ensure adjacent elements are not damaged.
- All Dimensions to new curtain wall elements shown indicatively. Curtain wall set-out to align with/replicate set-out of replacement/existing curtain wall.

REV.	DATE	AMENDMENT
C01	25/06/2025	Planning Information Update
C02	16/09/2025	Planning Information Update

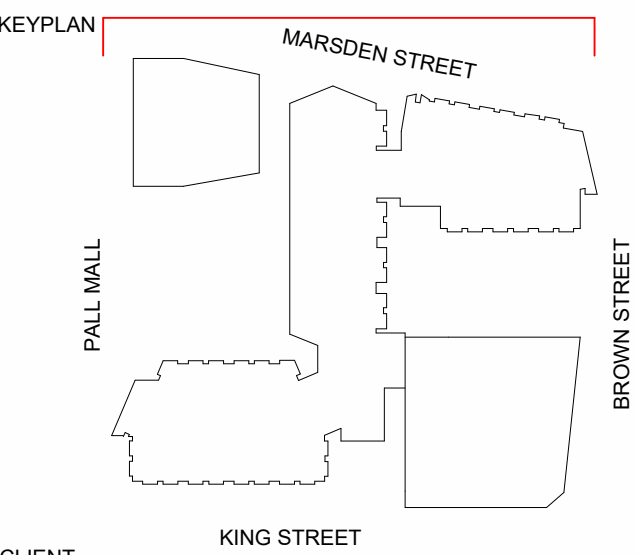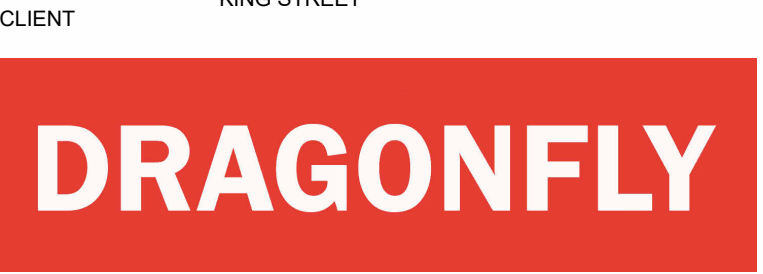

ID:SR
SHEPPARD ROBSON

27th Floor City Tower Piccadilly Plaza Manchester M1 4BT
T: +44 (0)161 233 8900 E: enquiries@sheppardrobson.com

PROJECT
Pall Mall Court

SCALE@A1	DATE	ORIGINATOR	CHECKED	AUTHORISED
1 : 100	16/09/2025	LH	ASM	TOB

General Arrangement
North Elevation

STATUS	PURPOSE FOR ISSUE	SR NO.
A5	For Construction	7240
DRAWING NO.	REV.	
7240 - SRA - ZZ - XX - DR - A - 20200	C02	