


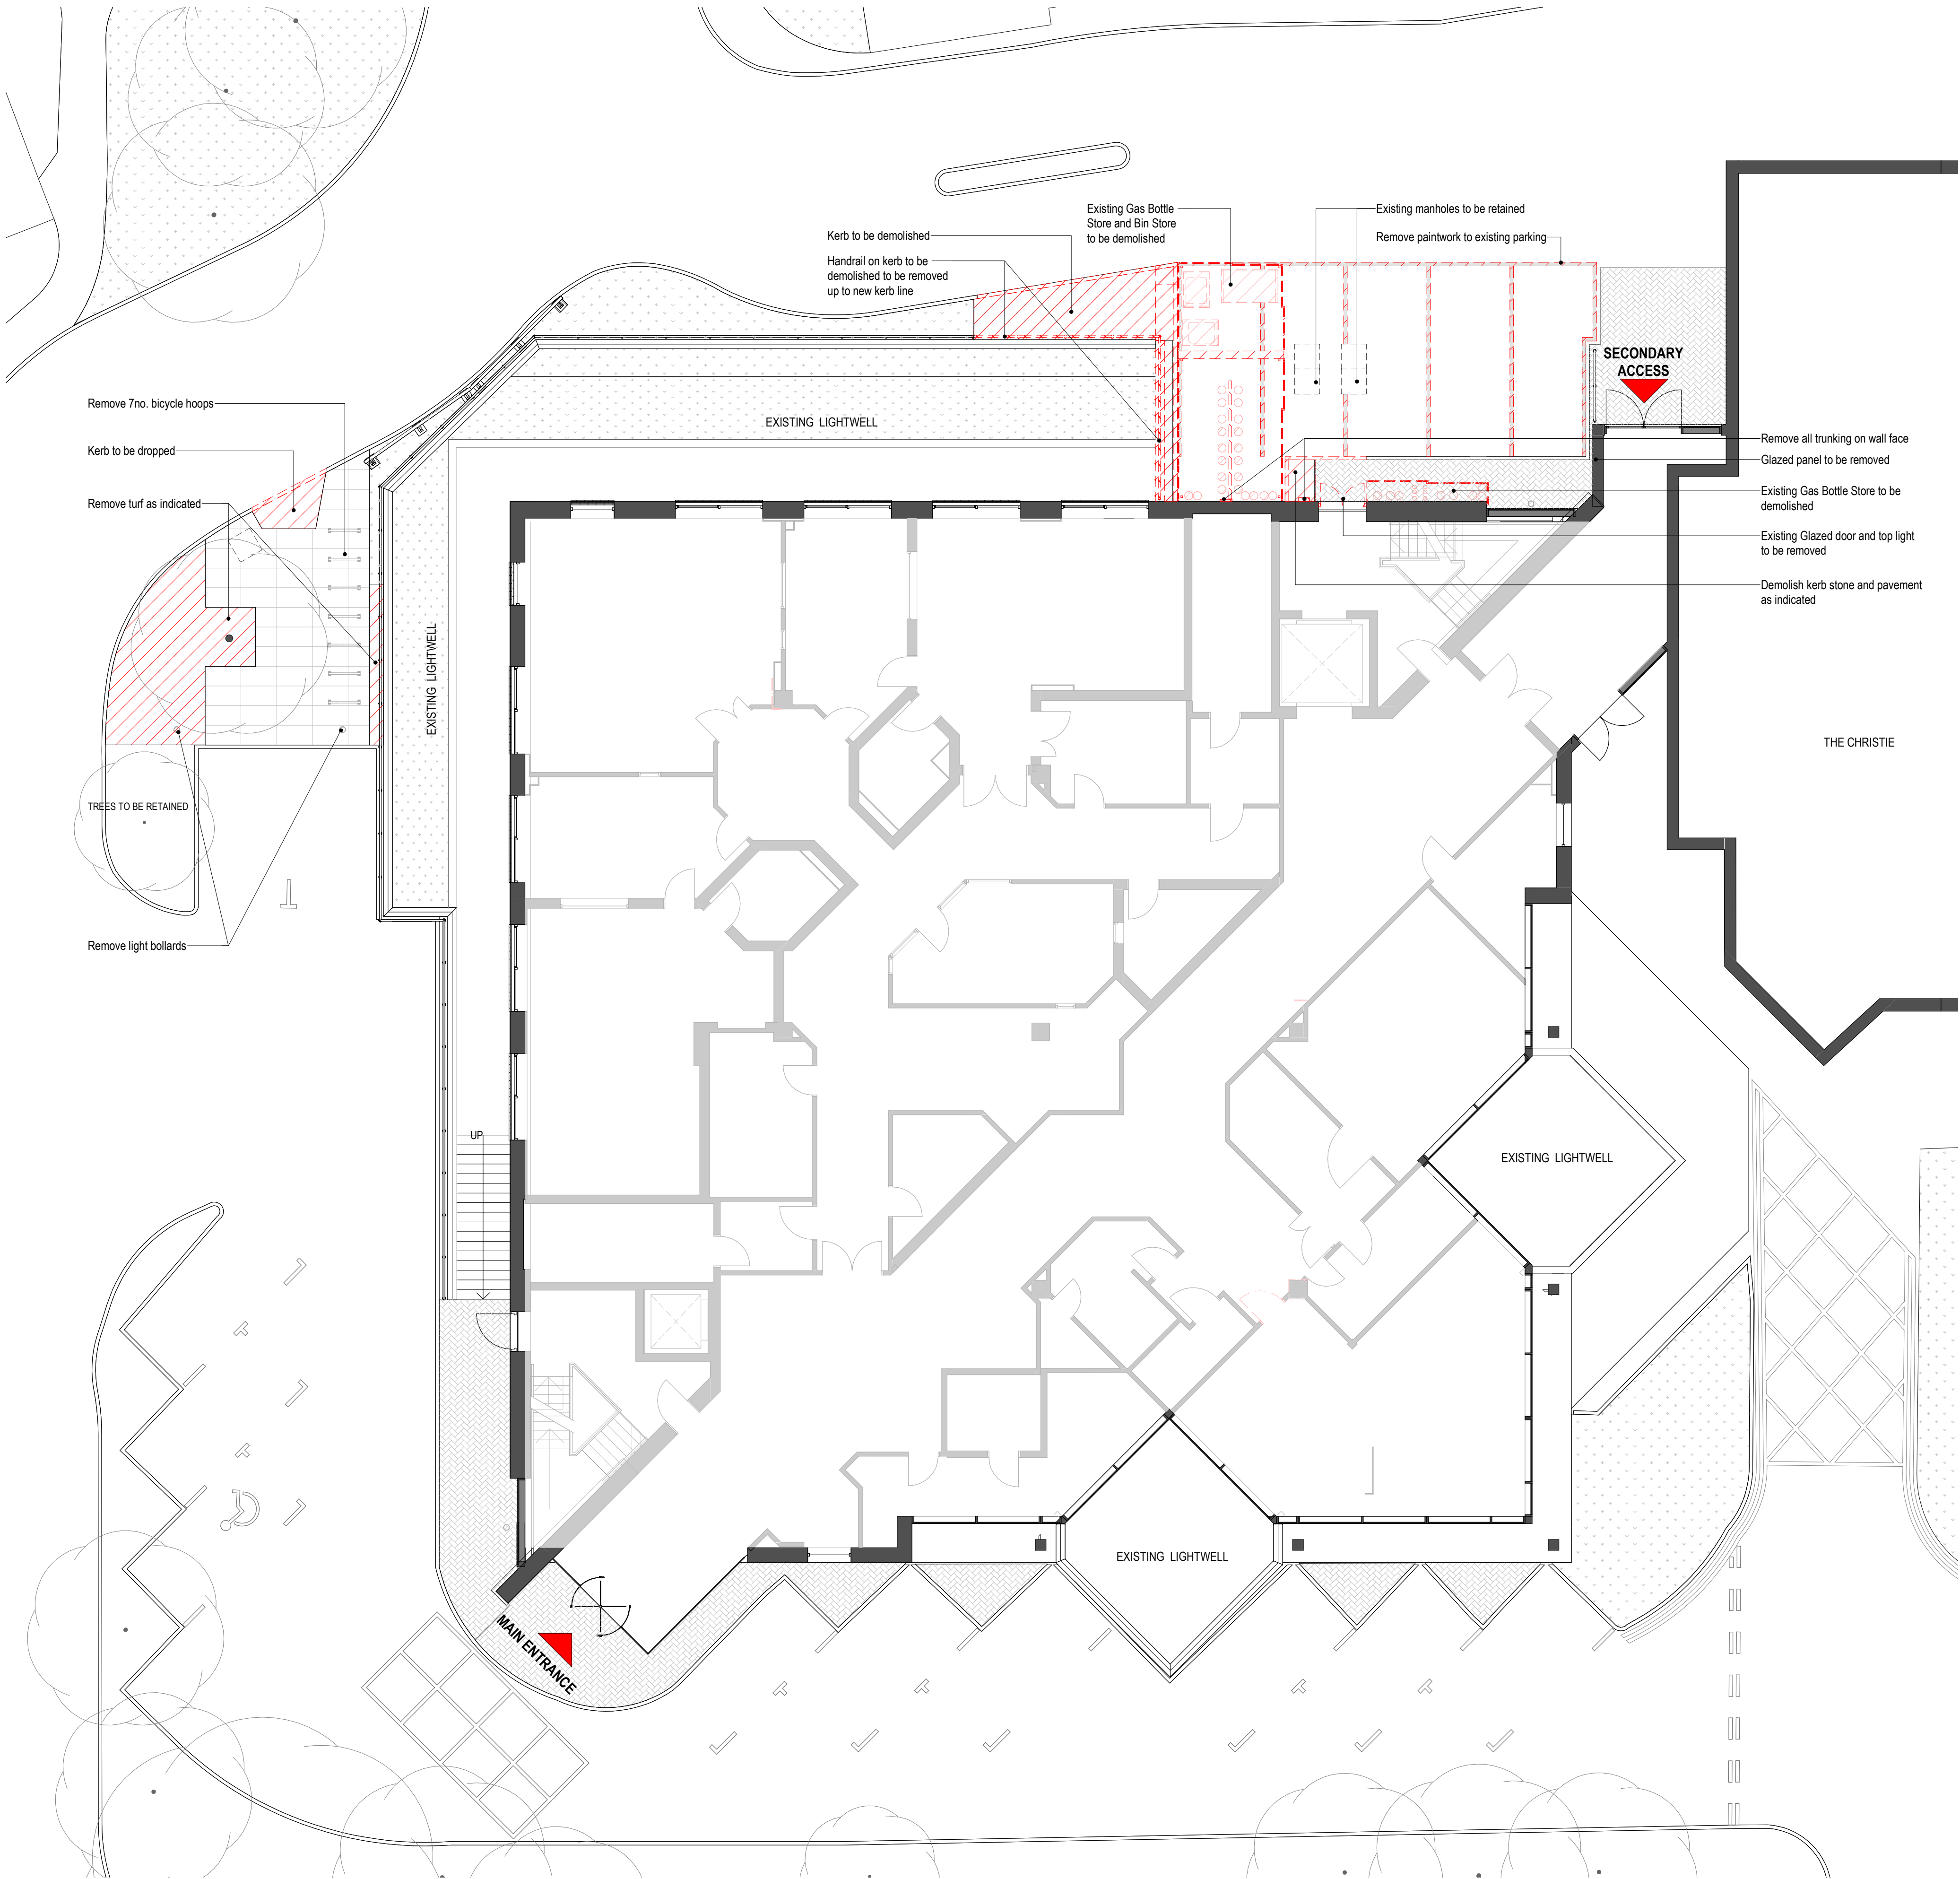

Demolition Legend

- Existing Walls
- Demolition Works

Level 0 Demolition Ground Floor Plan

1 : 100 @ A1

Note: Internal Works not part of application

P02	Issued for planning approval	25.09.25	SA	FW
P01	Issued for comment	13.12.24	SA	FW

Revision	Description	Date	Drawn	Checked
----------	-------------	------	-------	---------


Halliday Meecham Architects Limited

111 Piccadilly Manchester M1 2HY
+44 (0)161 661 5566

4 Devonshire Street London W1W 5DT
+44 (0)203 440 5175

hma@hallidaymeecham.com
www.hallidaymeecham.com

 

Client:	University of Manchester				
Project:	Wolfson Molecular Imaging Centre				
Phase/Location:	27 Palatine Rd, Withington, Manchester M20 3LJ				
Drawing:	Demolition Ground Floor Plan				
Scale @ A1	Scale @ A3	Date:	Drawn:	Checked:	Job No.
1:100	1:200	25.02.25	MT	SA	5682
				Drawing No.	00125
					Status:
			Stage / Suitability:		
			Planning		Revision
Drawing Ref.			5682-HMA-WMIC-L0-DR-A-00125		
					P02

5682-HMA-WMIC-L0-DR-A-00125