


Condron Design Consultants Ltd
79 Ash Drive Wardley
condrondesignconsultants@
outlook.com
07734669651

EXISTING FRONT ELEVATION

7 Belgrave Road - Manchester
M40 3SR
1:50@A3-MCEXPL01
Dimensions to be checked
on site by contractor



Scale 1:50

 

CONDRON DESIGN CONSULTANTS

Specialist in Planning, Design and Building Regulation Submissions

Mobile : 07734 669651

Email : Condrondesignconsultants@outlook.com

EXISTING REAR ELEVATION

7 Belgrave Road - Manchester
M40 3SR
1:50@A3-MCEXPL02
Dimensions to be checked
on site by contractor



Scale 1:50

SCALE 0 0.5 1.0 1.5 2.0 2.5 3.0 3.5 4.0 4.5 5.0
1:50



CONDRON DESIGN CONSULTANTS

Specialist in Planning, Design and Building Regulation Submissions


Mobile: 07734 669651

Email: Condrondesignconsultants@outlook.com

Condron Design Consultants Ltd
79 Ash Drive Wardley
condrondesignconsultants@outlook.com
07734669651

EXISTING SIDE ELEVATIONS

7 Belgrave Road - Manchester
M40 3SR
1:50@A3-MCEXPL03
Dimensions to be checked
on site by contractor

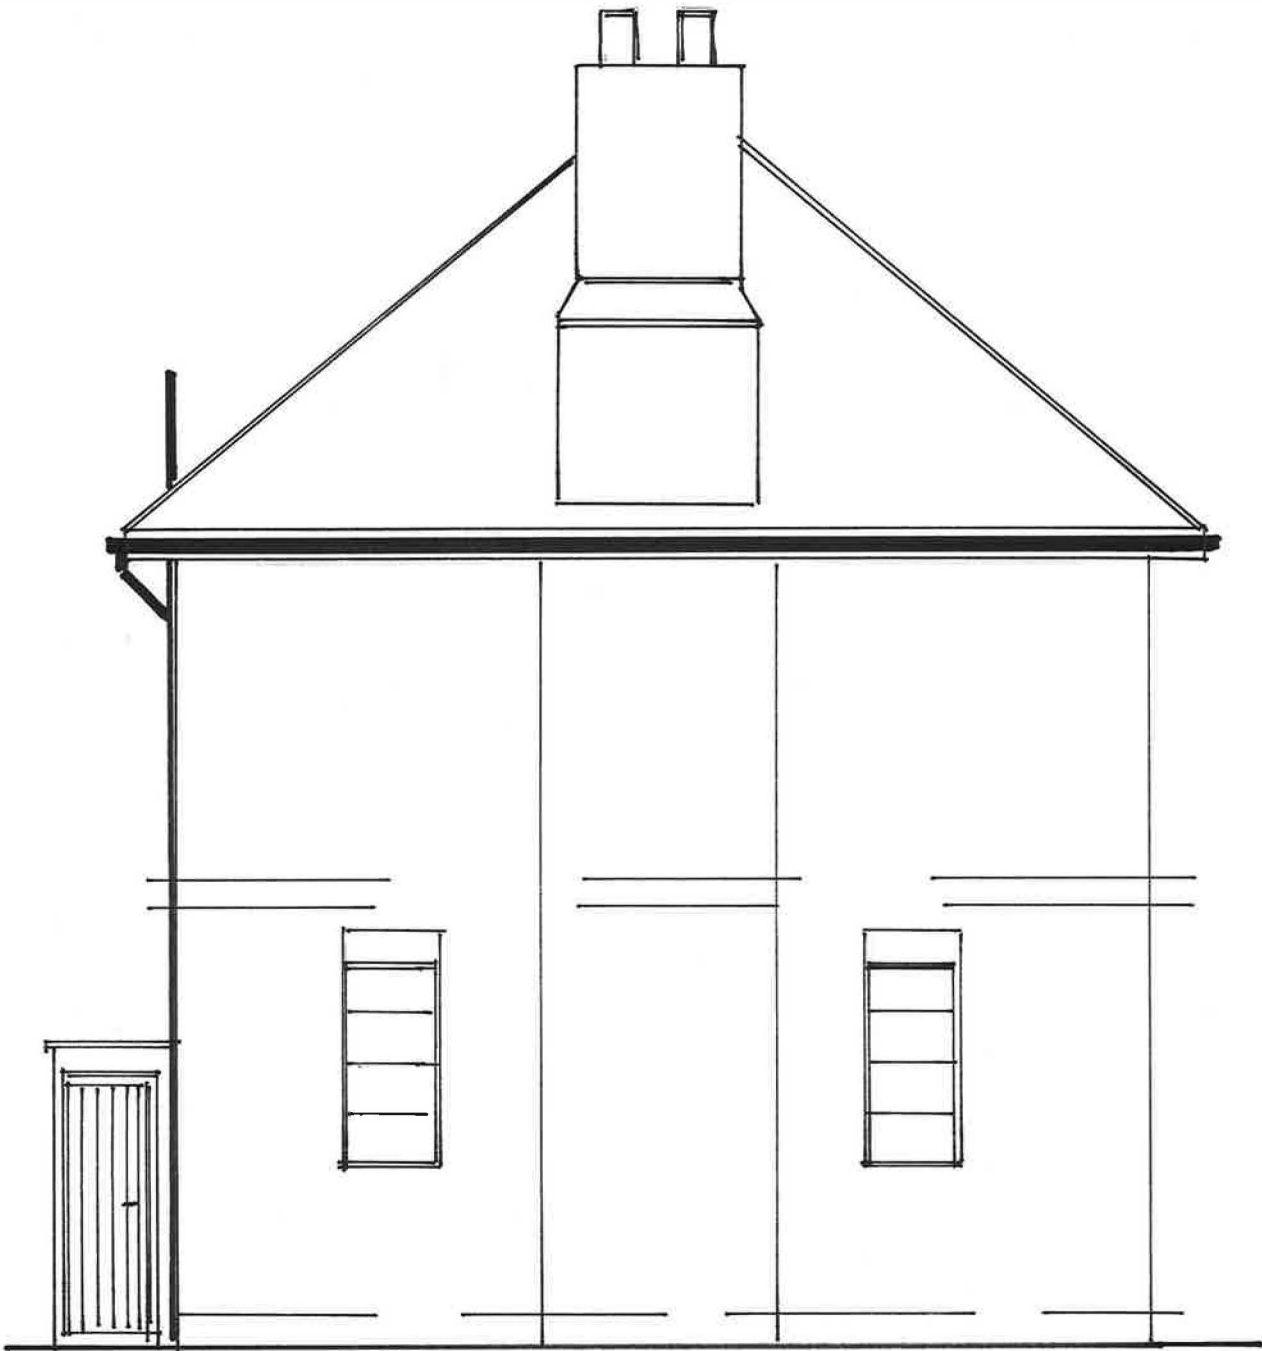


CONDRON DESIGN CONSULTANTS
Specialist in Planning, Design and Building Regulation Submissions
Mobile: 07734 669651
Email: Condrondesignconsultants@outlook.com


Condron Design Consultants Ltd
79 Ash Drive Wardley
condrondesignconsultants@
outlook.com
07734669651

EXISTING GROUND FLOOR LAYOUT PLAN

7 Belgrave Road - Manchester
M40 3SR
1:50@A3-MCEXPL04
Dimensions to be checked
on site by contractor

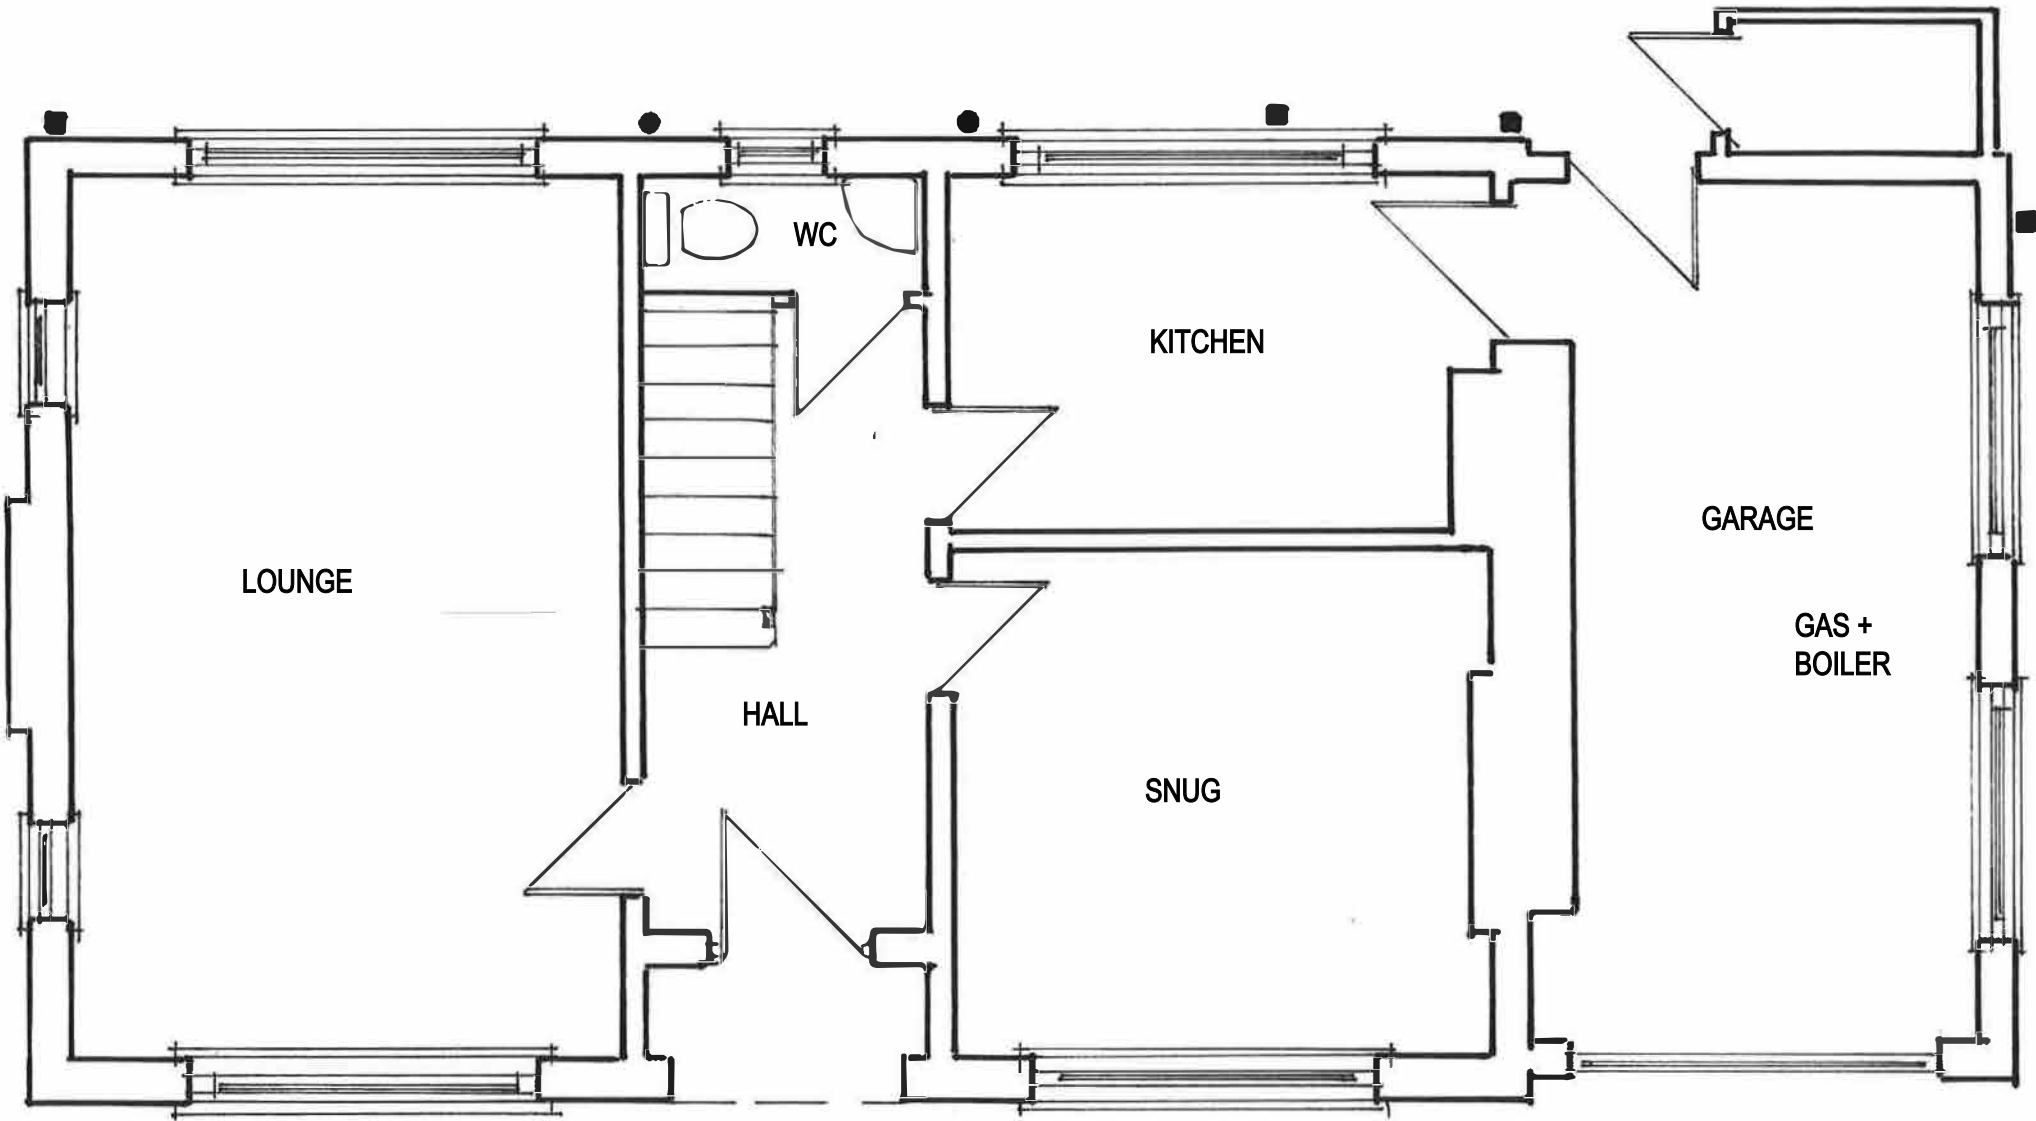

Scale 1:50

 

CONDRON DESIGN CONSULTANTS



Specialist in Planning, Design and Building Regulation Submissions

Mobile : 07734 669651

Email : Condrondesignconsultants@outlook.com

EXISTING FIRST FLOOR LAYOUT PLAN


7 Belgrave Road - Manchester
M40 3SR
1:50@A3-MCEXPL05
Dimensions to be checked
on site by contractor

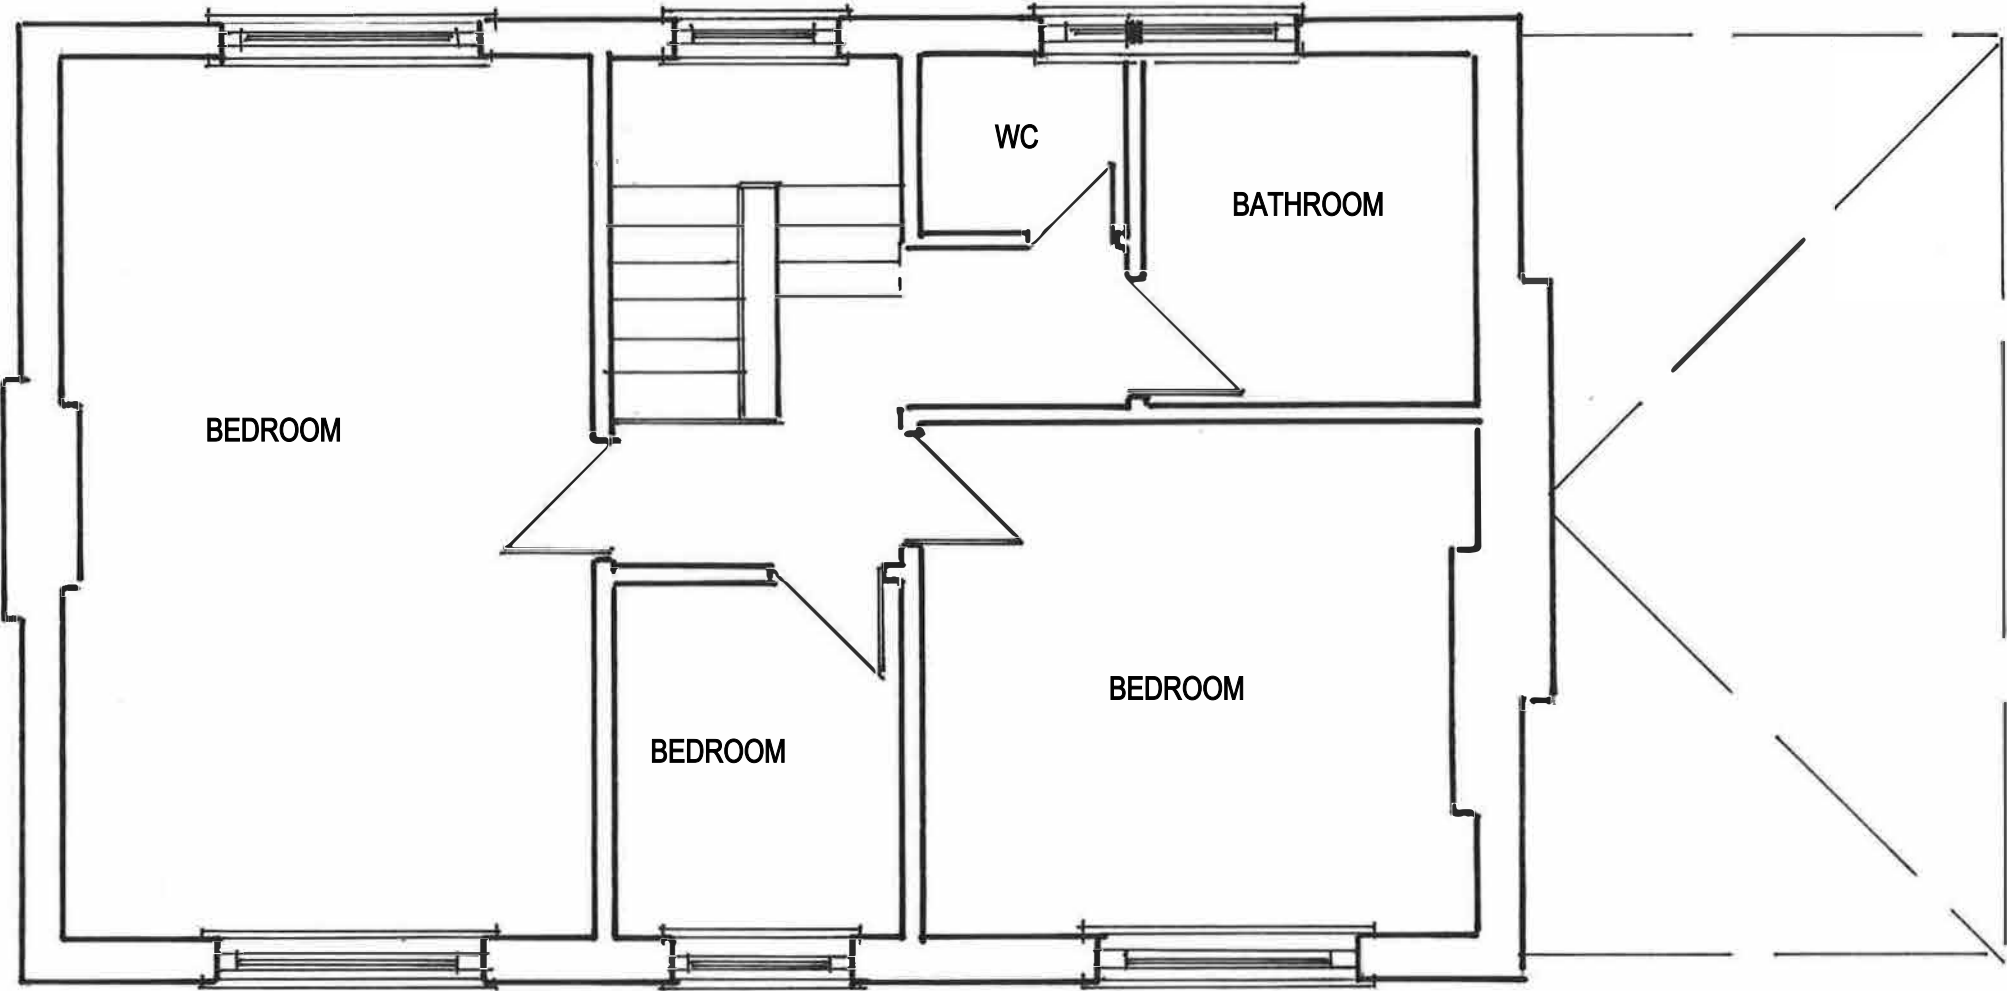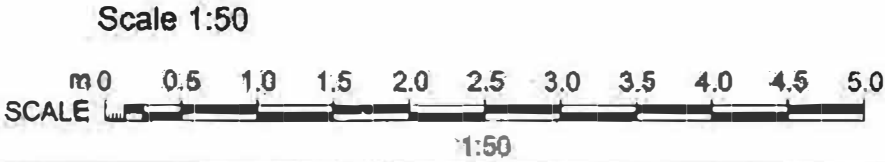

Condron Design Consultants Ltd
79 Ash Drive Wardley
condrondesignconsultants@
outlook.com
07734669651

EXISTING ROOF LAYOUT PLAN

7 Belgrave Road - Manchester
M40 3SR
1:50@A3-MCEXPL06
Dimensions to be checked
on site by contractor

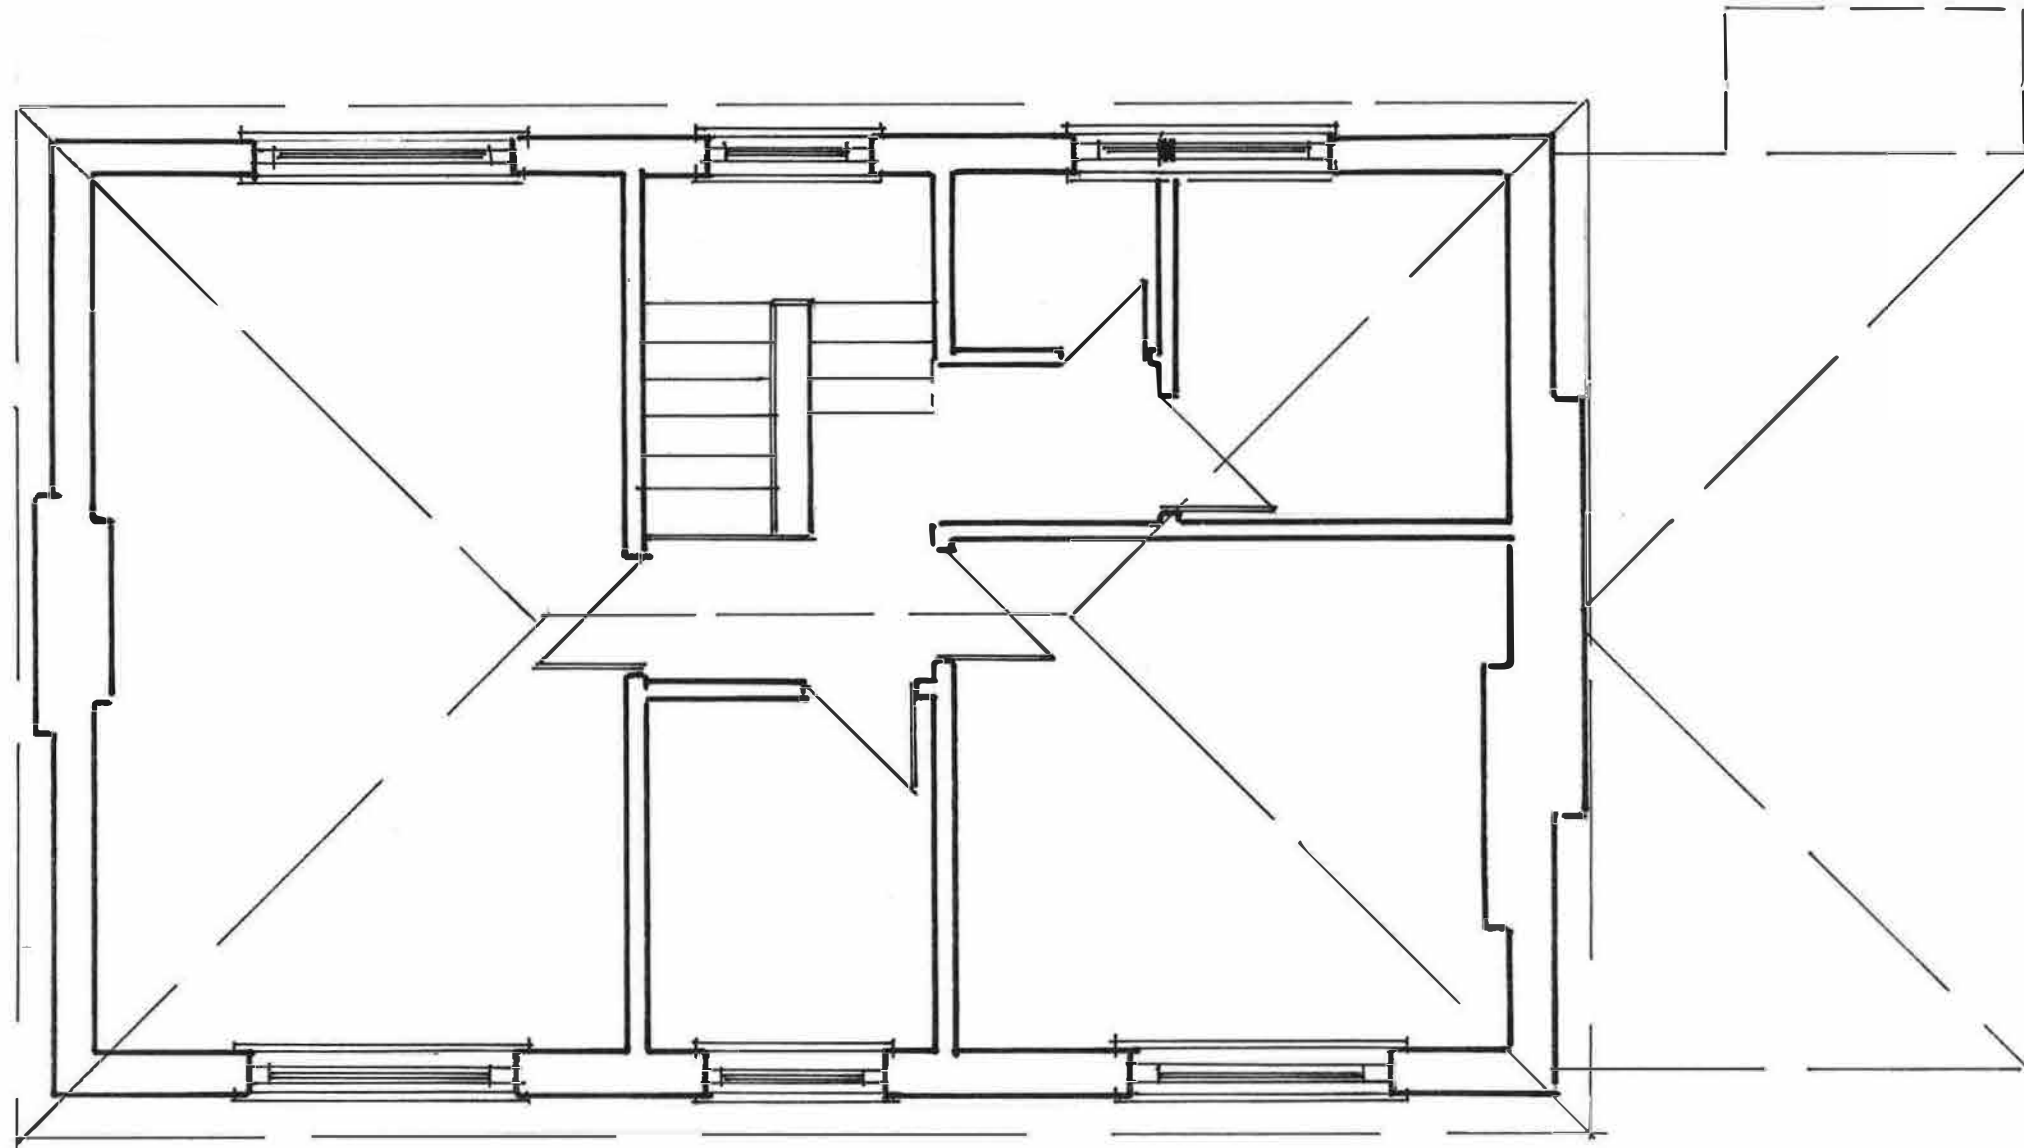

Scale 1:50

SCALE 0 0.5 1.0 1.5 2.0 2.5 3.0 3.5 4.0 4.5 5.0
1:50



CONDRON DESIGN CONSULTANTS

Specialist in Planning, Design and Building Regulation Submissions

Mobile: 07734 669651

Email: Condrondesignconsultants@outlook.com