


PURPOSE OF ISSUE	PLANNING
Do not scale from this drawing. All information should be checked by the contractor on site before commencing work. Any discrepancies should be reported to the architect immediately. All rights are reserved and are not transferable. Unauthorised reproductions of this drawing are not permitted.	

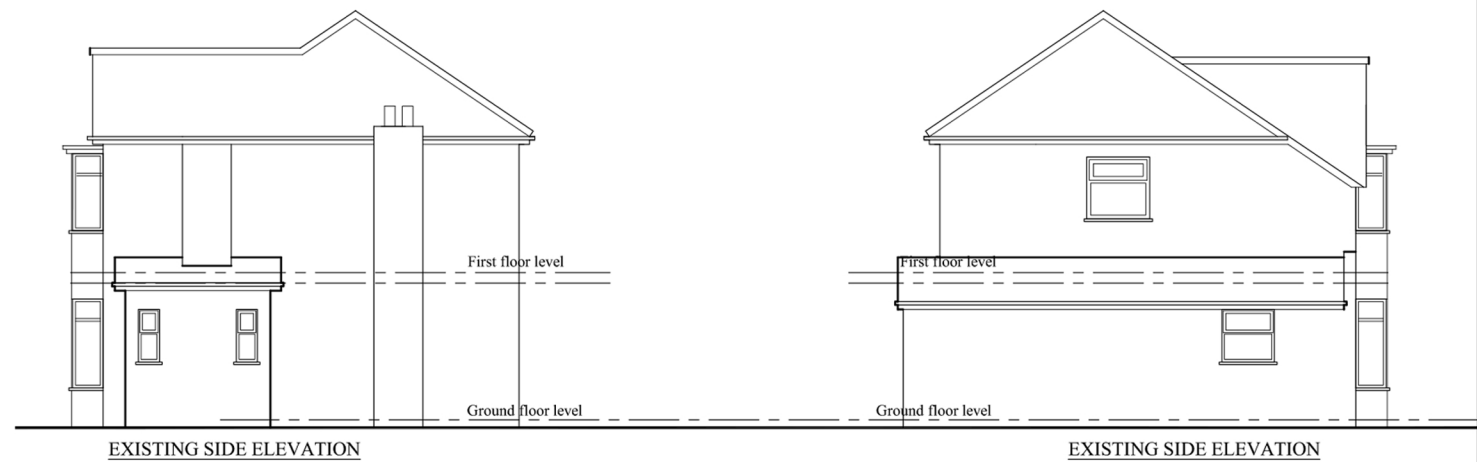

PROJECT		
143 Victoria Avenue, Blackley		
CLIENT		
Mr. Mahmood Akhtar		
DRAWING TITLE		
Roof Plan		
JOB No	DRAWING No	
-	X	
SCALE	DATE	REVISION
1:100@A3	Apr. 2023	-