


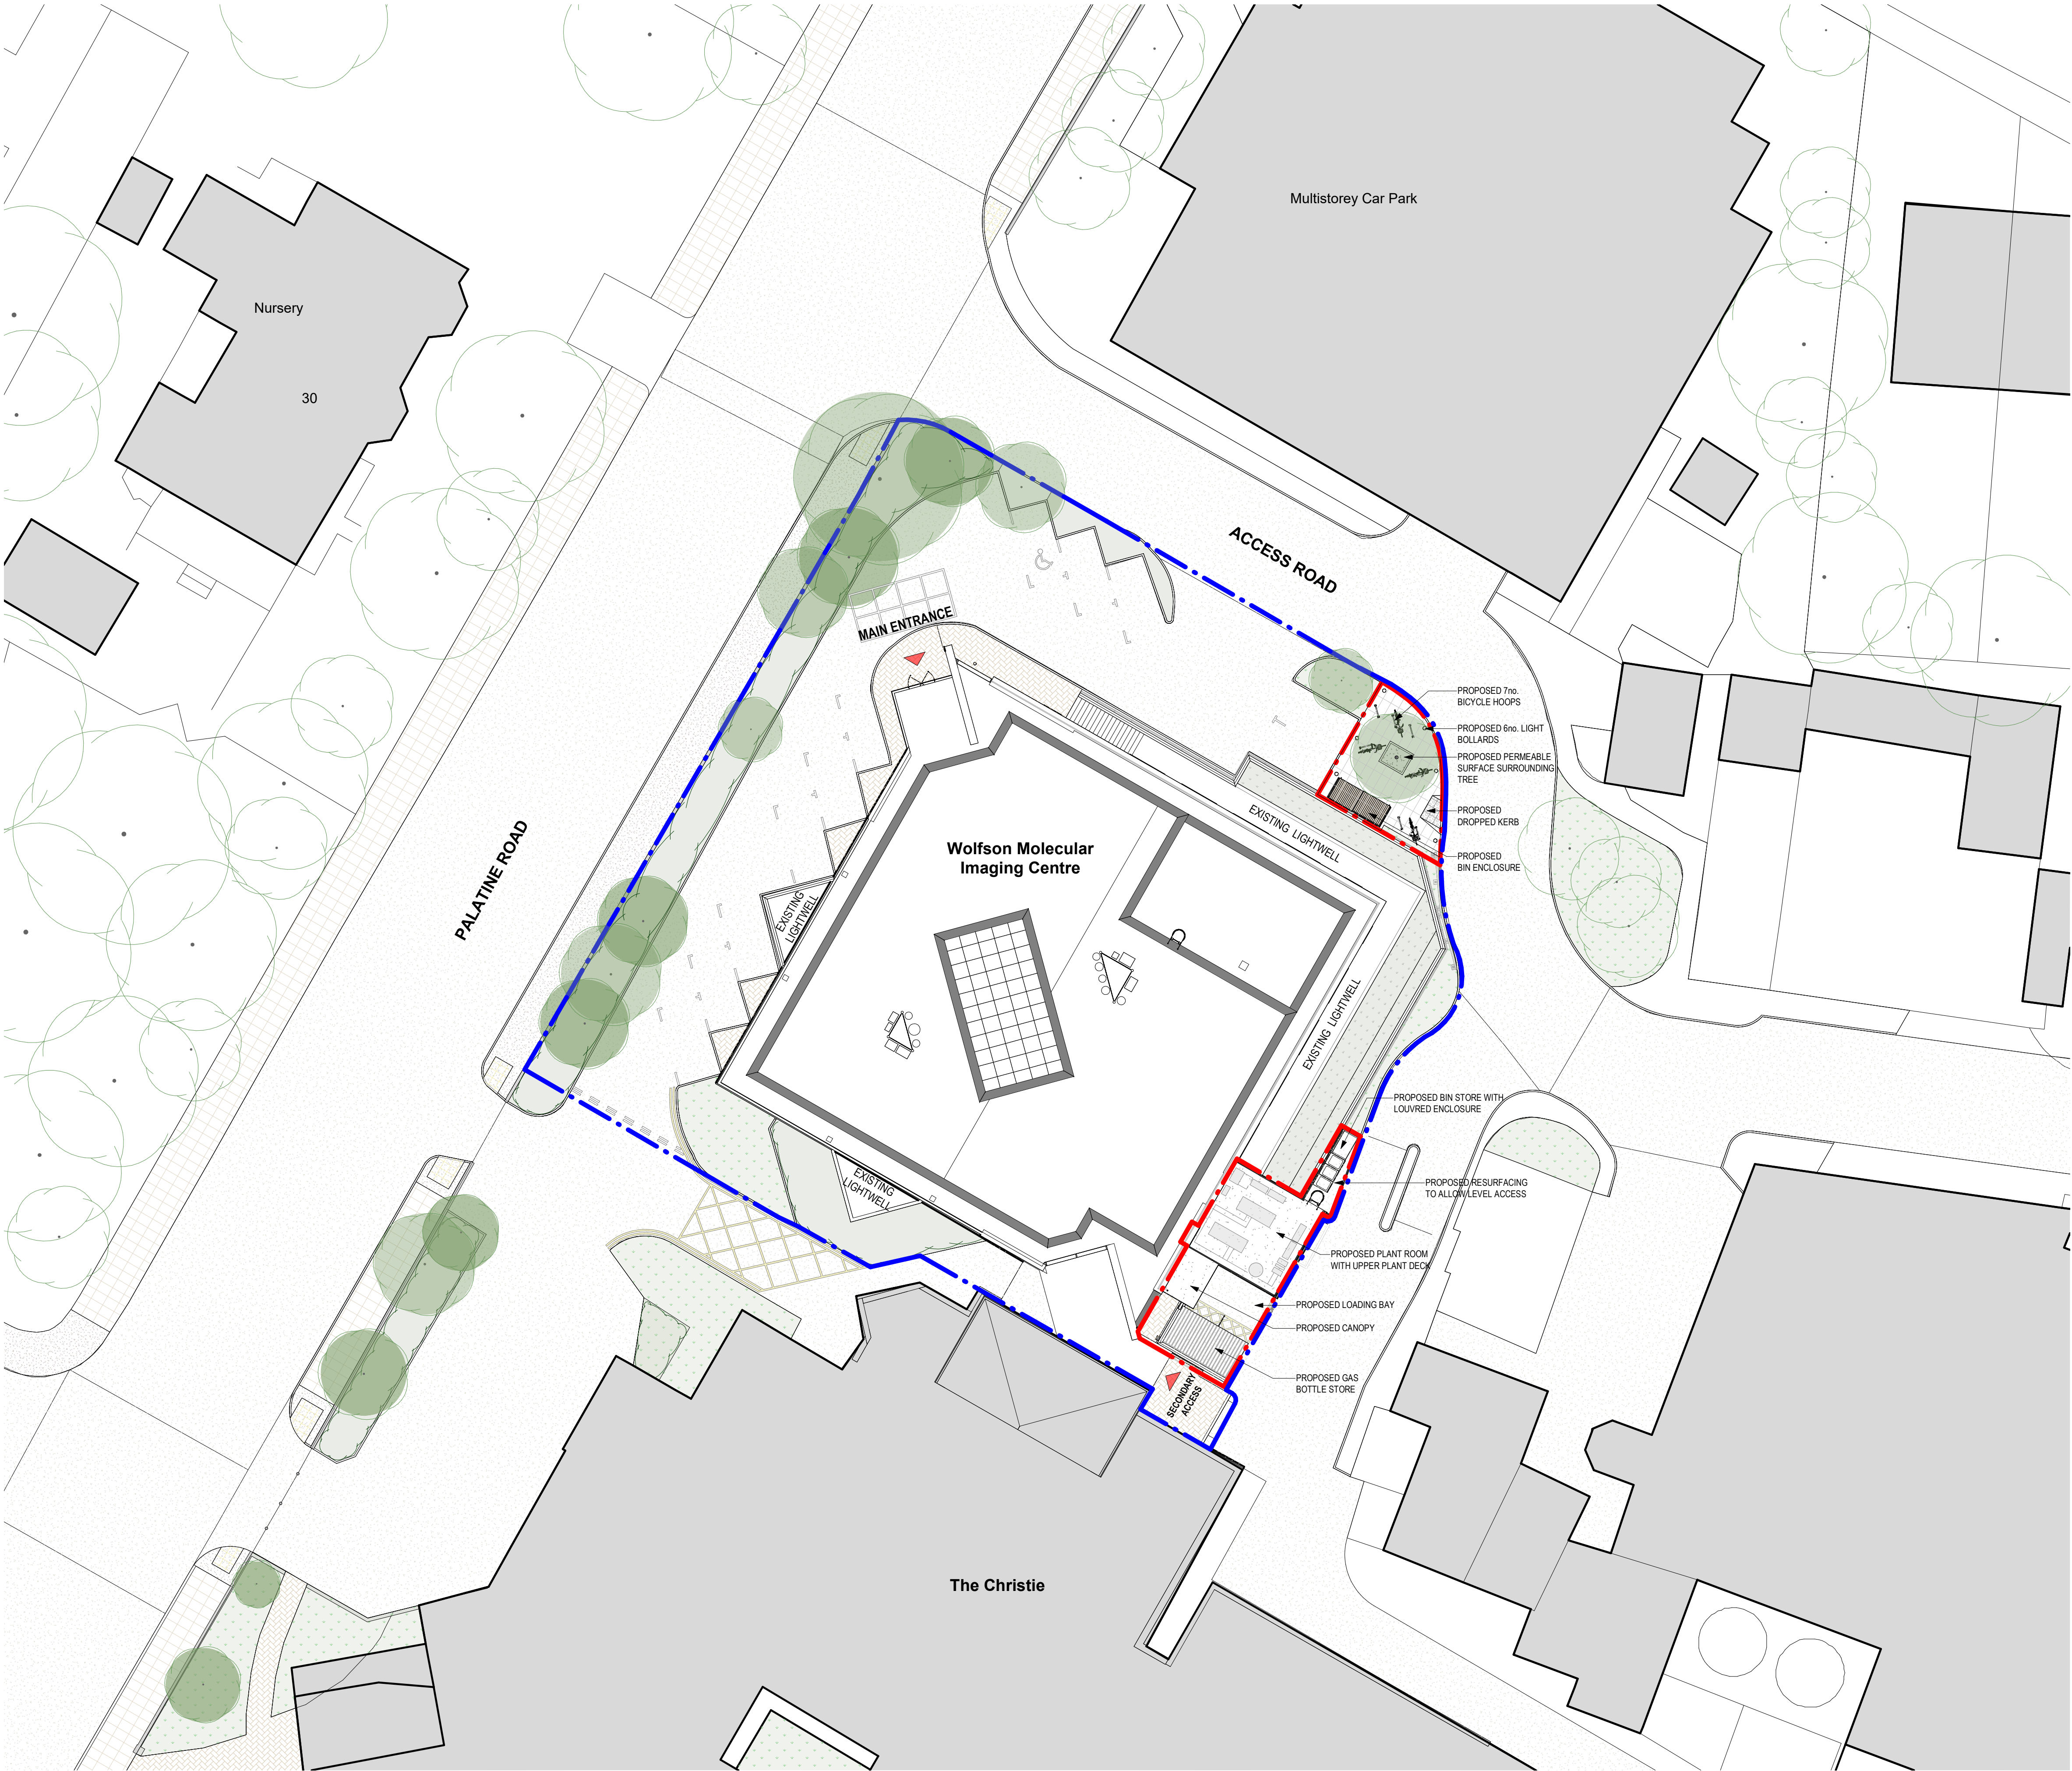

Proposed Site Plan

1 : 200 @ A1

© Copyright: All rights reserved. This drawing must not be reproduced without permission. Do not scale from this drawing. All dimensions are in millimetres unless otherwise stated. Any discrepancies should be reported to the Architect.

Legend

- Existing Buildings
- Existing Paving
- Existing Grass
- Existing Metal Roof
- Existing Tree
- Proposed Ramped Kerb
- Proposed Permeable Tree surround

|     |                              |          |    |    |
|-----|------------------------------|----------|----|----|
| P02 | Issued for planning approval | 25.09.25 | SA | FW |
| P01 | Issued for comment           | 13.12.24 | SA | FW |

| Revision | Description | Date | Drawn | Checked |
|----------|-------------|------|-------|---------|
|----------|-------------|------|-------|---------|

Halliday Meecham Architects Limited

111 Piccadilly Manchester M1 2HY  
+44 (0)161 661 5566

4 Devonshire Street London W1W 5DT  
+44 (0)203 440 5175

hma@hallidaymeecham.com  
www.hallidaymeecham.com



|                  |                                                |  |  |  |
|------------------|------------------------------------------------|--|--|--|
| Client:          | University of Manchester                       |  |  |  |
| Project:         | Wolfson Molecular Imaging Centre               |  |  |  |
| Phase/ Location: | 27 Palatine Rd, Withington, Manchester M20 3LJ |  |  |  |
| Drawing:         | Proposed Site Plan                             |  |  |  |

|            |            |          |        |          |         |             |
|------------|------------|----------|--------|----------|---------|-------------|
| Scale @ A1 | Scale @ A3 | Date:    | Drawn: | Checked: | Job No. | Drawing No. |
| 1:200      | N/A        | 25.02.25 | MT     | SA       | 5682    | 00220       |

|                     |                      |         |
|---------------------|----------------------|---------|
| Scale               | Stage / Suitability: | Status: |
| 0 1m 2m 5m<br>1:100 | Planning             |         |

|                             |          |
|-----------------------------|----------|
| Drawing Ref.                | Revision |
| 5682-HMA-WMIC-XX-DR-A-00220 | P02      |